
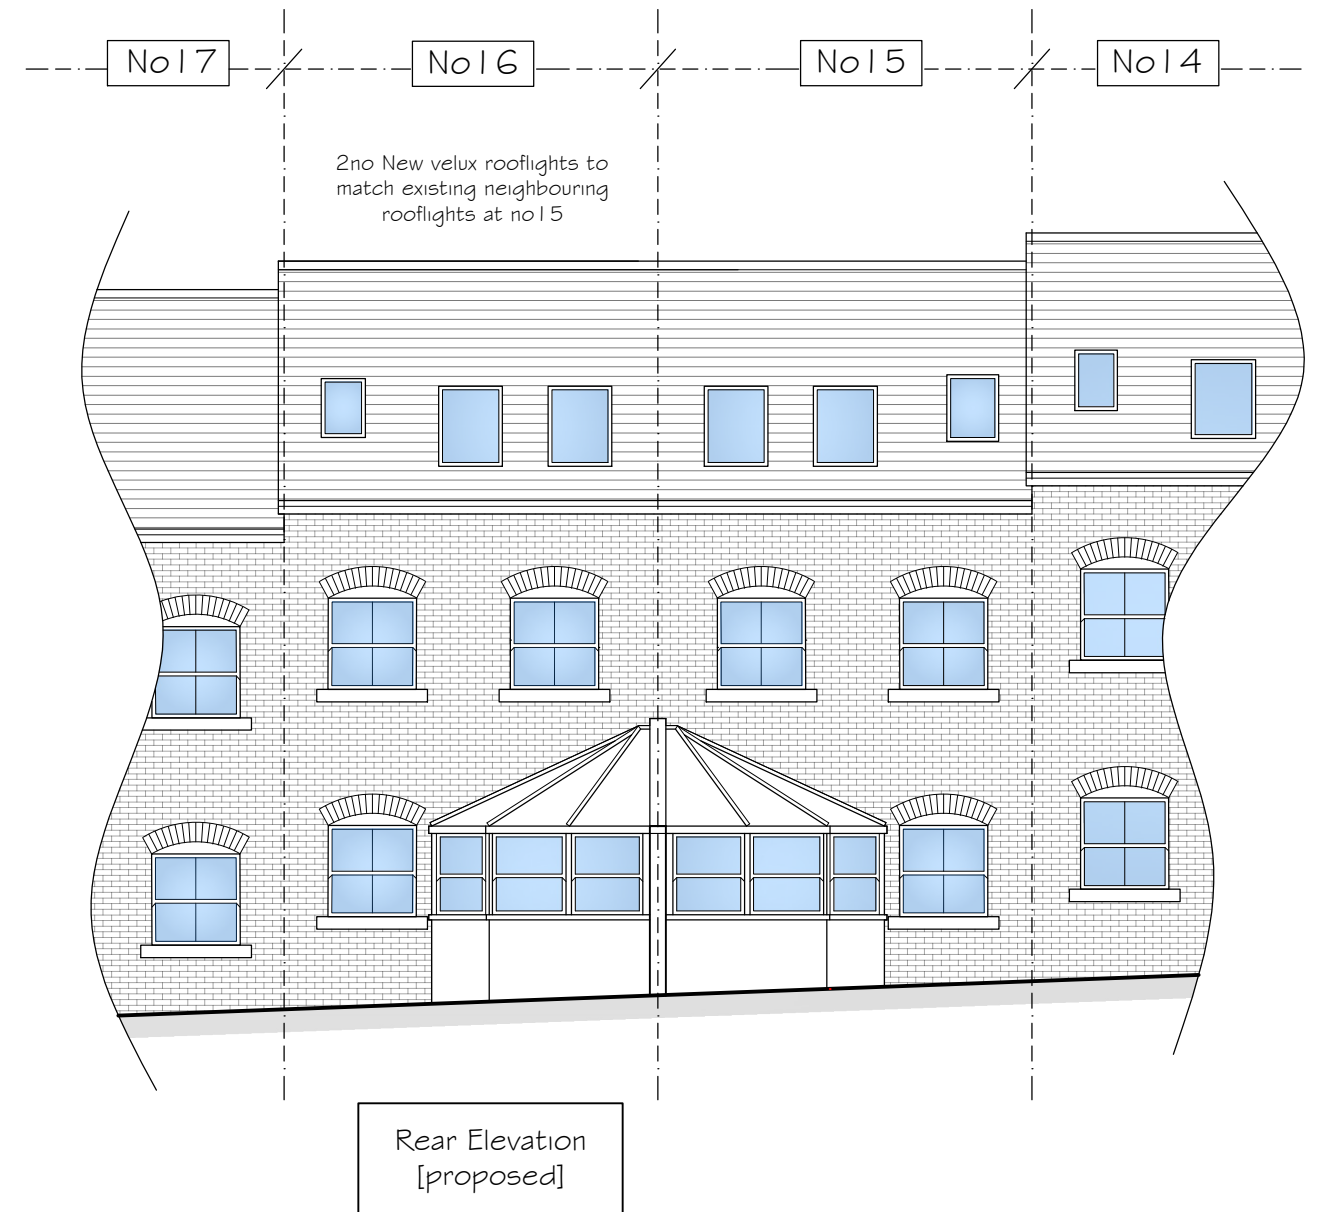


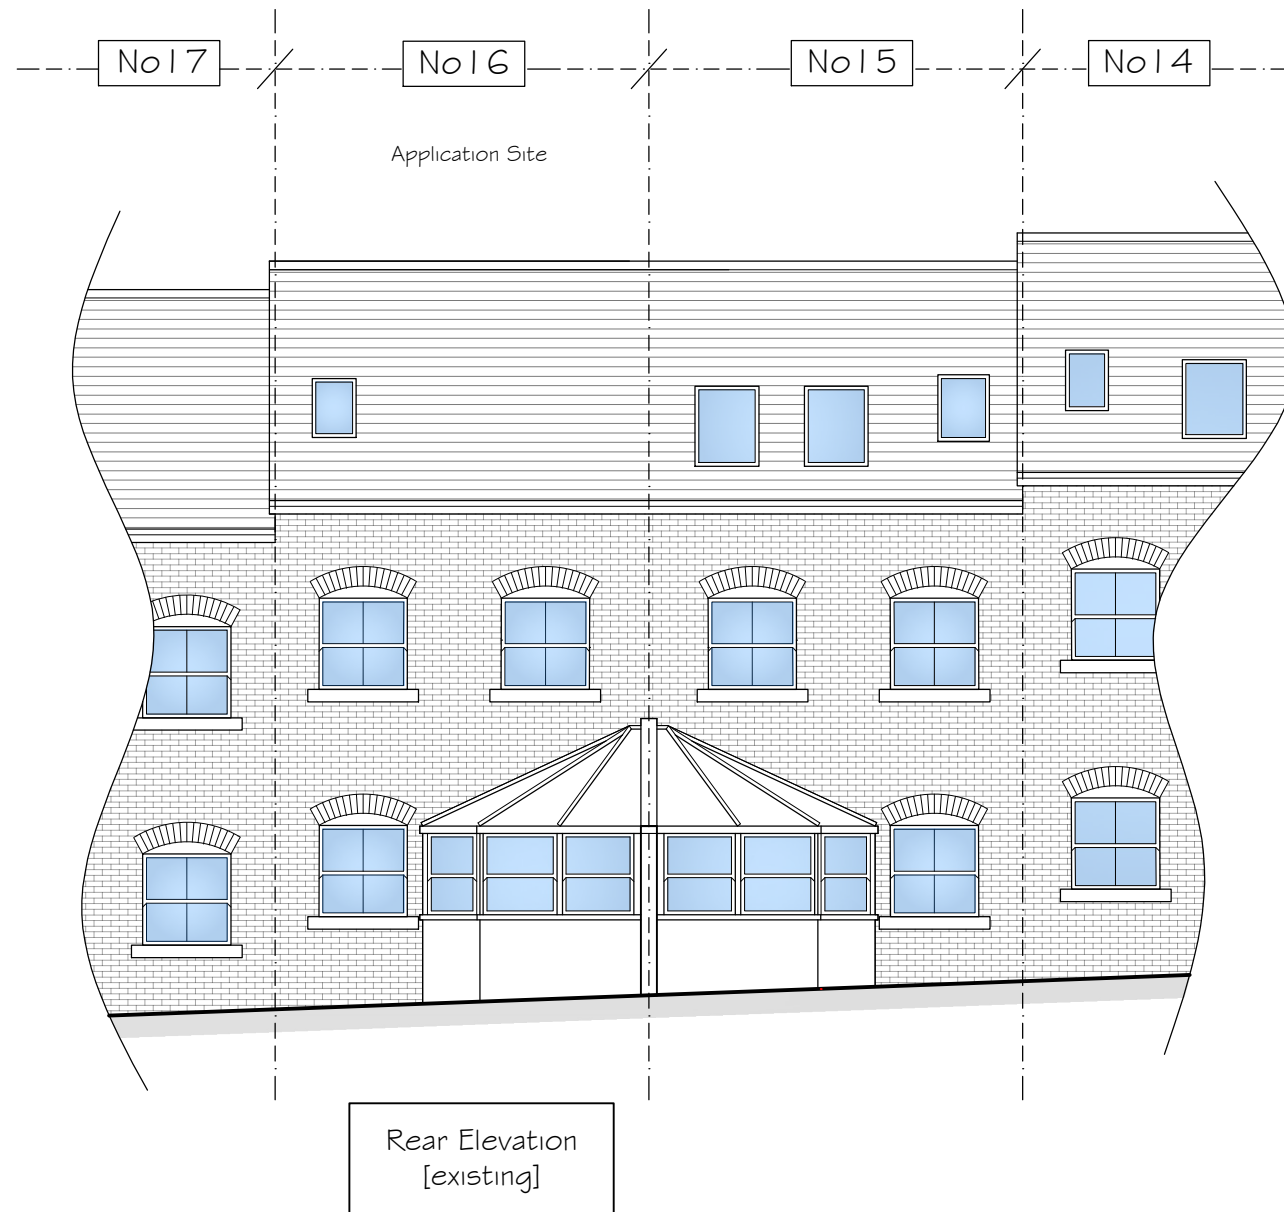

NO CHANGE TO
FRONT OR SIDE
ELEVATIONS

Rev:

Suite 13, Rivers Lodge
West Common
Harpenden AL5 2JD

Drawing Title:
Existing & Proposed
Rear Elevation

Scale: 1:100@A3

Drwn: ao

Date: Feb 2023

Project:
Insertion of 2No Velux Roof
lights in existing rear roof slope

Drawing No:

Location:
16 Park Gate Mews,
London N6 5MB

5369_PL_02


t: 01582 287 280
e: enquiries@planningconsent.com
W: www.planningconsent.com

Copyright and designright held by Stuart Henley & Partners Ltd. No unauthorised reproduction permitted.