

This drawing is the copyright design of Freeman Ankerman Partnership Limited. It must not be copied or reproduced or used in any way without written permission from Freeman Ankerman Partnership Limited.



This drawing is prepared solely for design and planning submission purposes. It is not intended or suitable for either Building Regulations or Construction purposes and should not be used for such.

Freeman Ankerman Partnership Ltd




198 Providence Square ■ Jacob Street ■ London SE1 2DZ


e admin@fap-architects.co.uk  
t 020 7394 2232

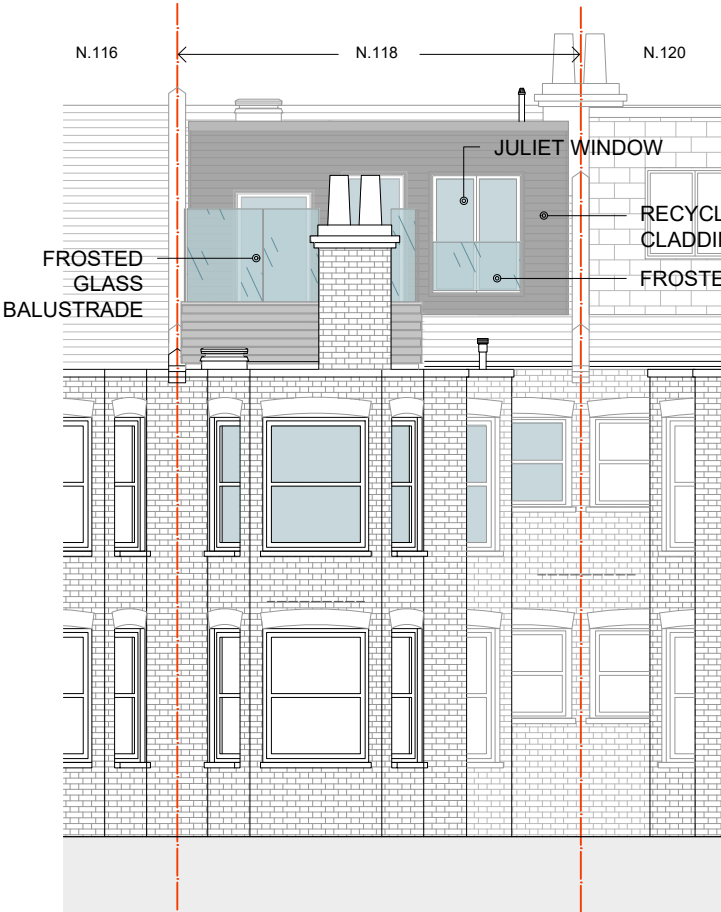 

PROPOSED REAR ELEVATION  
1:100

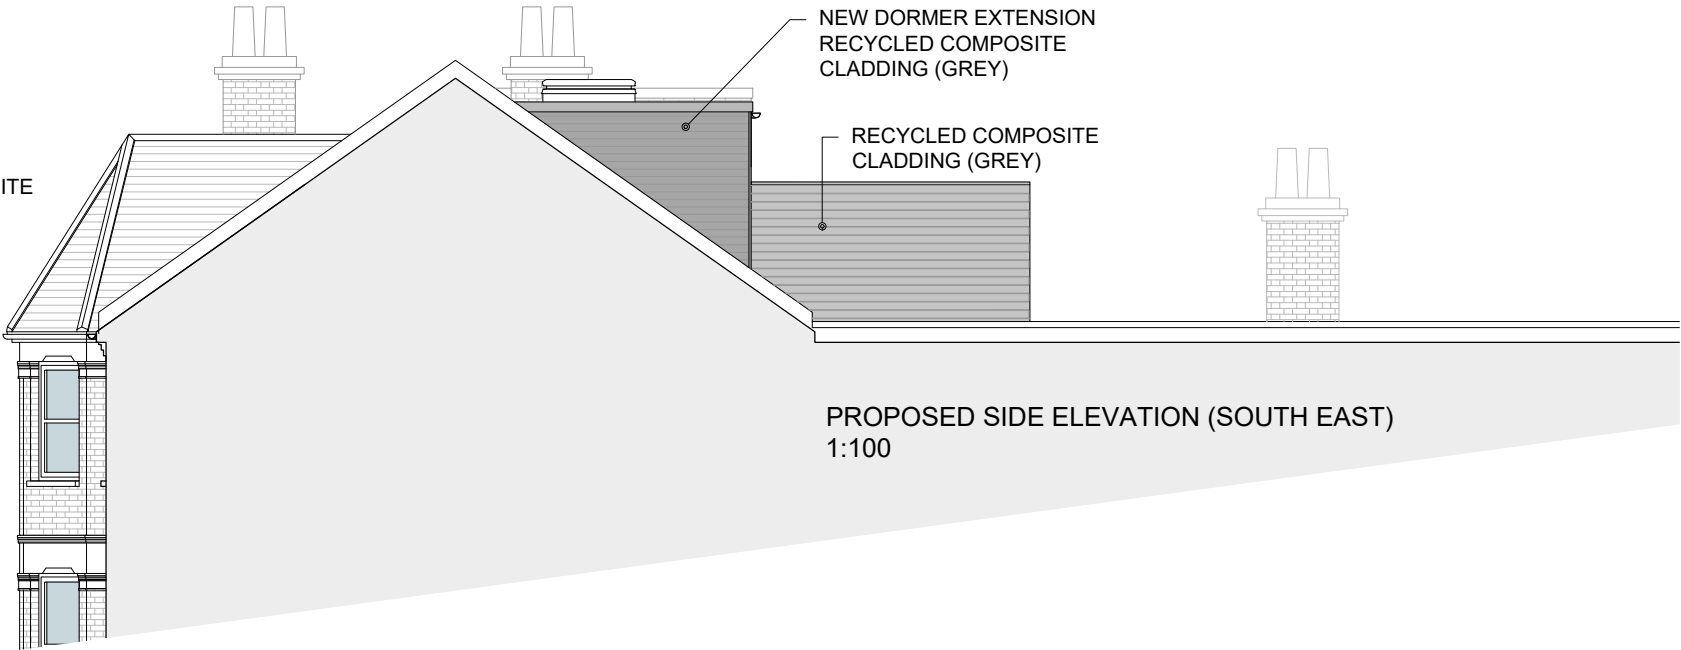

PROPOSED SIDE ELEVATION (SOUTH EAST)  
1:100

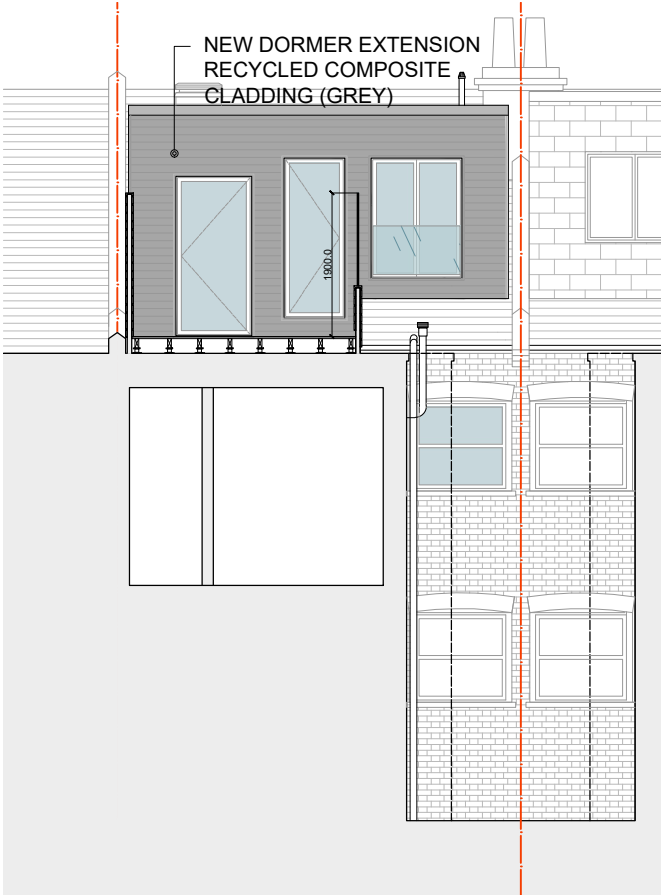

PROPOSED SECTION EE  
1:100



PROPOSED SIDE ELEVATION / SECTION CC (NORTH WEST)  
1:100

Notes: All dimensions to be checked on site  
Do not scale from drawings

client

project  
1ST FLOOR FLAT, 118 INDERWICK ROAD  
N8 9JY

drawing title  
PROPOSED  
REAR ELEVATION  
AND  
SIDE ELEVATIONS

scale at sheet  
1:100  
@ A3

issue purpose  
PLANNING APPLICATION

project no.  
2022-843

drawing no.  
843-P/07


sheet  
1 OF 1

revision

north point

drawn  
PD

checked by  
TDF

 

signed

date  
DEC 2022