
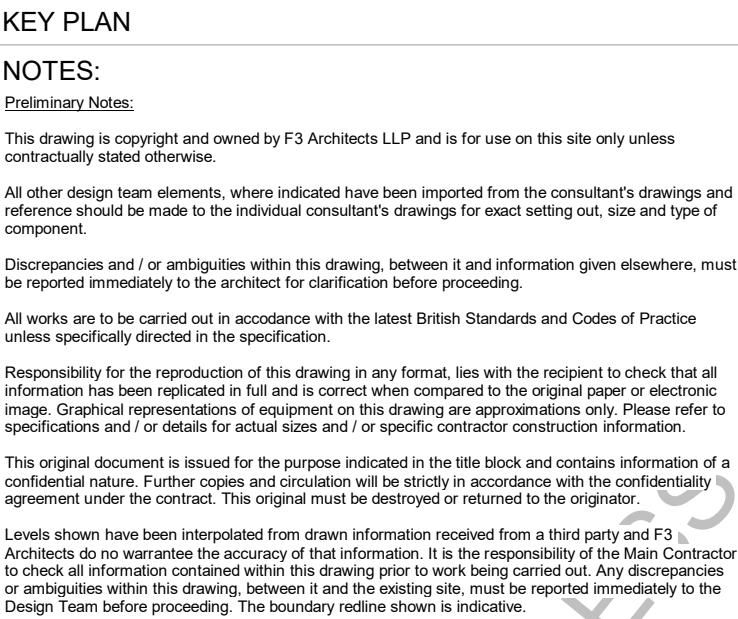


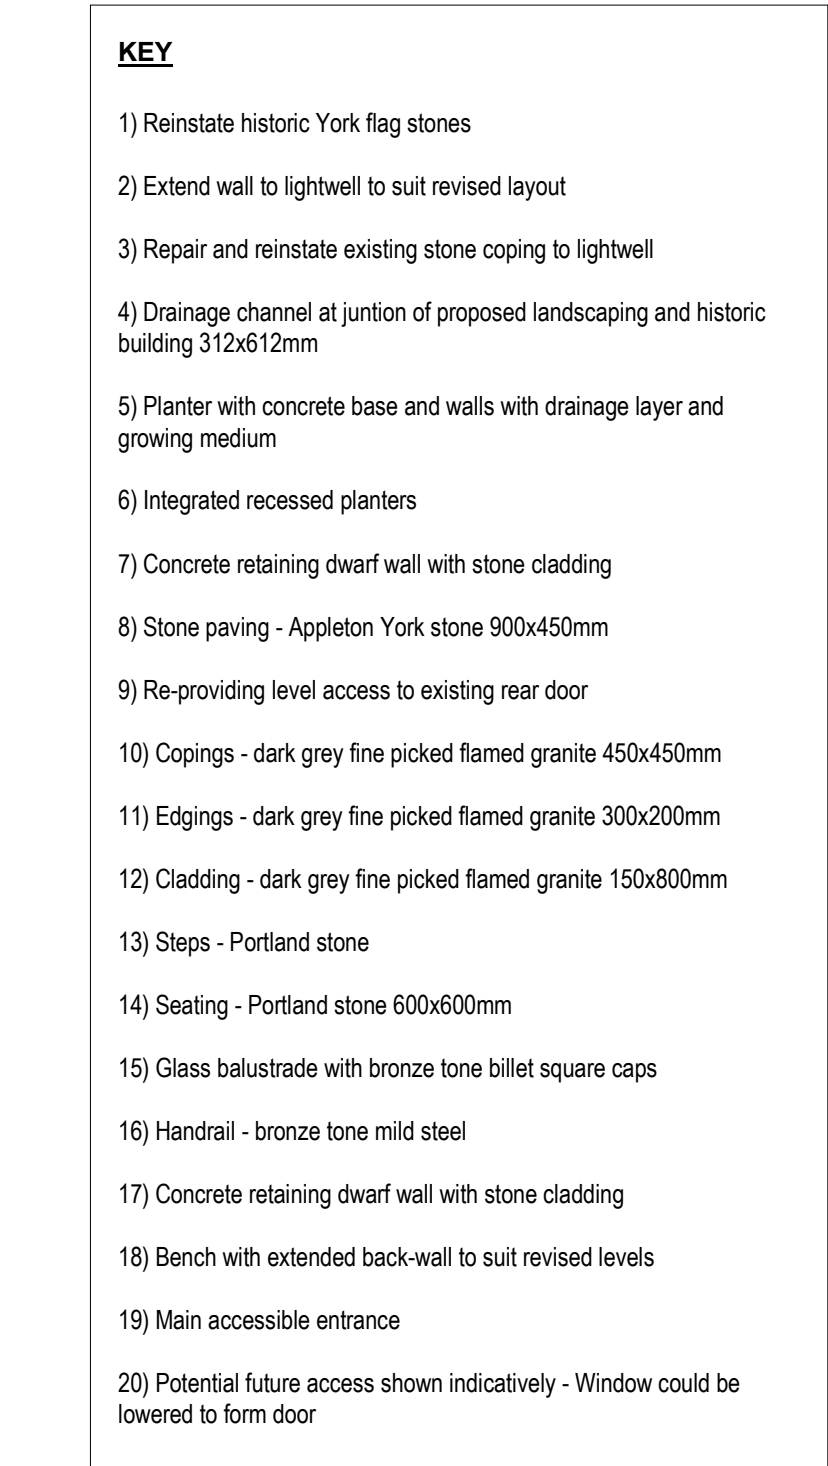

SAFETY, HEALTH AND ENVIRONMENTAL INFORMATION:

It is assumed that all works on this drawing will be carried out by a competent contractor, working where appropriate to an approved method statement.

Except for Planning purposes, figured dimensions only are to be taken from this drawing.

All dimensions are in millimeters unless otherwise stated.

All dimensions shall be checked on site prior to works commencing.

Any discrepancies shall be reported to the Architect.

© Copyright F3 Architecture + Design. All rights reserved.

[illegible]

Architect

The logo for F3 Architects features the letters 'F3' in a large, bold, black sans-serif font. Below the 'F3' is the word 'ARCHITECTS' in a smaller, all-caps, black sans-serif font. The entire logo is enclosed within a thin black rectangular border.

A: 5 Rochester Mews - London - NW1 9JB
T: 020 7267 8332
W: f3architects.com
E: info@f3architects.com

Health and Safety

Refer to relevant Construction (Design and Management) documentation where applicable. The Contractor shall plan, manage and monitor the works inclusive of temporary erection stability. Any works that are found to be unstable in the temporary state are to be reported directly to the structural engineer and Main Contractor / Package Manager in order to provide safe temporary support. Check on site prior to commencement of works/fabrication etc.

Project Name							
790-796 HIGH ROAD Rear landscape to 790-796 High Road, N17 ODH							
Drawing Title							
EXISTING AND PROPOSED EAST ELEVATION							
Date			Status				
14/07/22							
Drawn By		Checked By		Approved By		Scale	
RB		AC		Approver		1: 100	
Project		Agent		Zone Level		Type Role Drawing No.	
NTRL- F3- XX- Z- EL- A- 08-001							
							Revision
							\$2.F

© Copyright F3 Architecture + Design. All rights reserved.

