

BASHKAL OF ASSOCIATES


12, ALBANY ROAD, EDMONTON  
LONDON N18 2DX

TELEPHONE: 020 8884 1169  
FAX: 020 8807 7223  
info@bashkal.com

NOTES

The contractors are to check all dimensions, levels, drain runs and general condition of the site before works commence and inform Bashkal and Associates immediatley upon discovery of any error omissions or discrepancies.

All works are to be carried out in accordance with current Building Regulations, British Standards, Code of Practice and Local Authority Requirements.

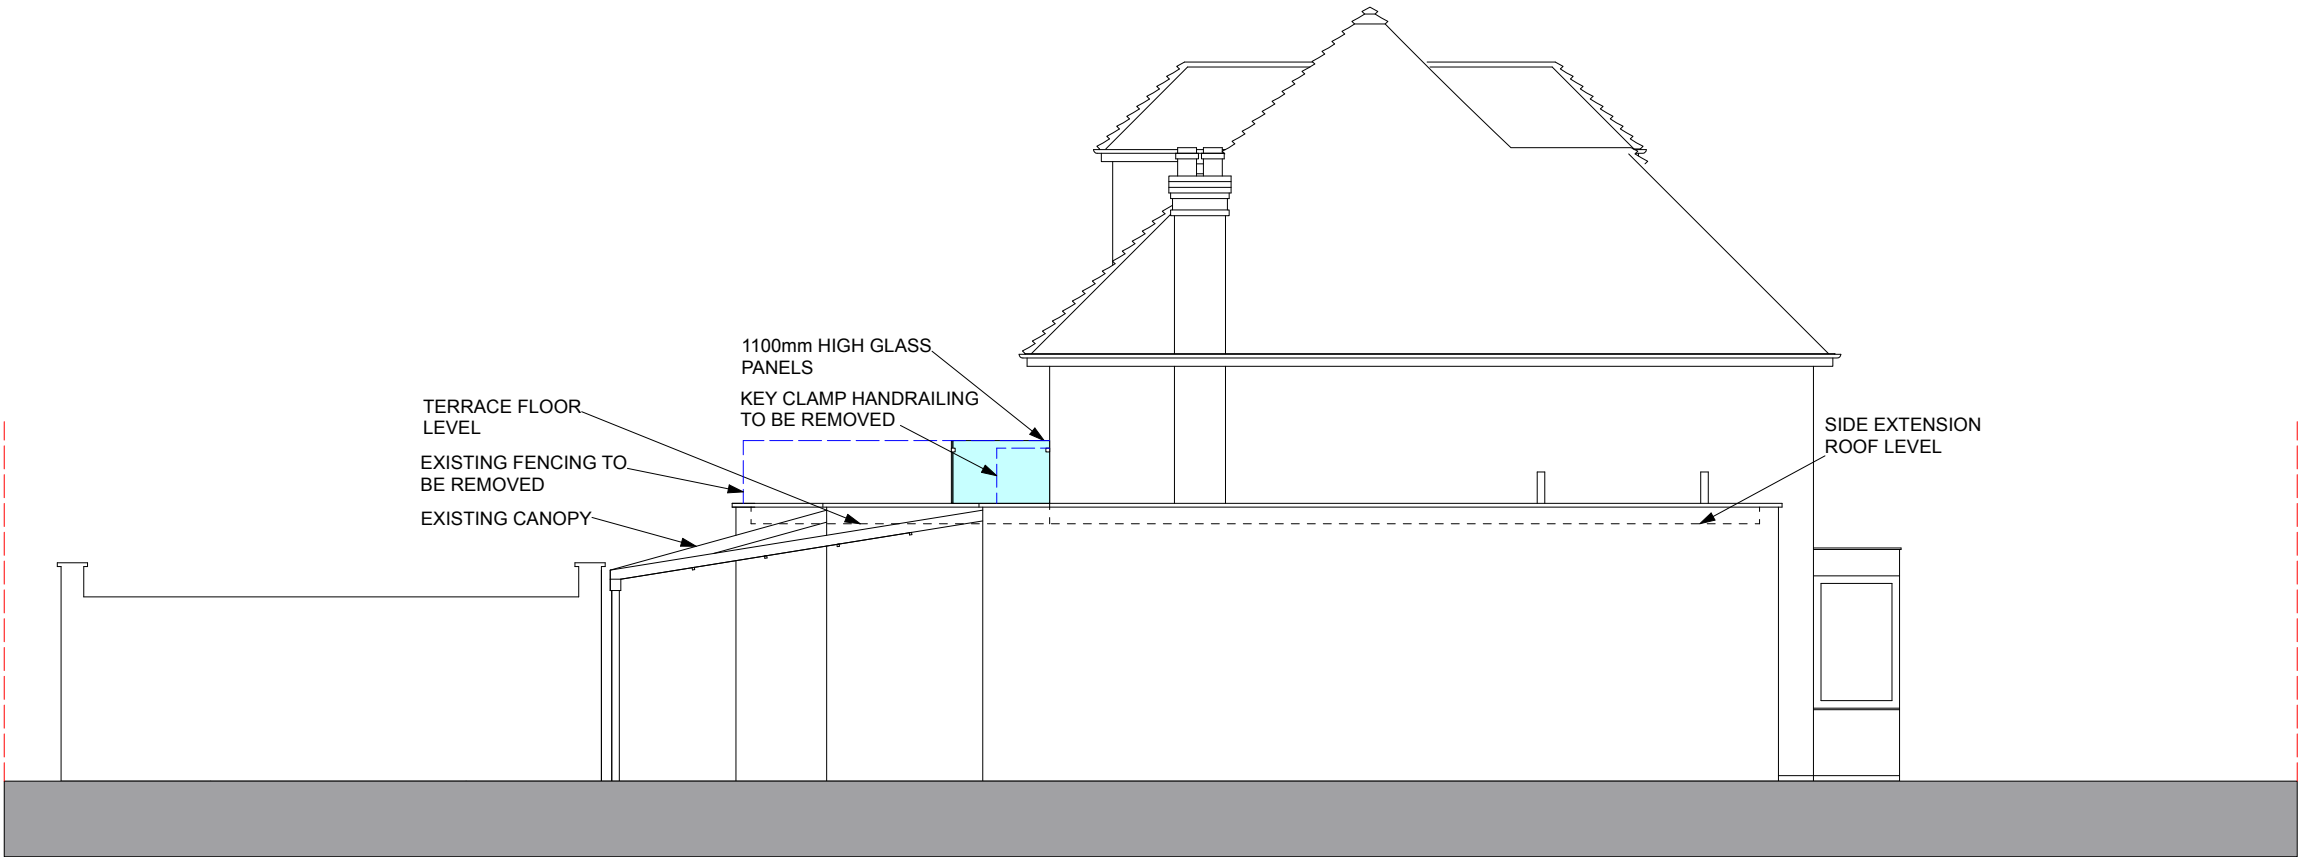

SCALE BAR

PROJECT

23 AYLMER ROAD  
HIGHGATE  
LONDON N2 0BS

DRAWING TITLE

PROPOSED  
FRONT ELEVATION

DRAWN BY: P.B Ref: No 160640-10

DATE: JUNE 16 Scale 1/100 @ A3

PROPOSED LHS ELEVATION

| REV.   | DATE     | DESCRIPTION                                                               |
|---|----------|---------------------------------------------------------------------------|
| This drawing is based on original drawings by Bashkal of Associates. Simon Miller Architects have used these drawings as reference and adapted them accordingly. |          |                                                                           |
| A   | 02.02.23 | NUMBER OF EXTERNAL AIR CONDITONING UNITS REDUCED TO 2.                    |
| B   | 22.02.23 | AIR CONDITIONING AND FENCING REMOVED FOLLOWING FEEDBACK FROM CASE OFFICER |
|   |          |                                                                           |
|   |          |                                                                           |
|   |          |                                                                           |

NOTE:  
ALL DIMENSIONS ARE IN MILLIMETERS.  
INCONSISTENCIES ARE TO BE REPORTED TO  
THE ARCHITECT IMMEDIATELY.

COPYRIGHT IS HELD BY SIMON MILLER  
ARCHITECTS LTD.

CLIENT:

SERKAN DAYSAK

SITE:

23 AYLMER ROAD,  
LONDON,  
N2 0BS

PROJECT:

PLANNING APPLICATION FOR AIR  
CONDITIONING ENCLOSURE AND  
REMOVAL WORKS TO REAR  
BALCONY

DRAWING TITLE:

PROPOSED LHS ELEVATION



SIMON MILLER  
ARCHITECTS

T+44 (0)20 8201 9875

info@simonmillerarchitects.com  
simonmillerarchitects

11 Portsdown Mews  
Temple Fortune  
London NW11 7HD

DATE: FEBRUARY 2023

DRAWN BY: TJ

SCALE: 1:100 @ A3

DRAWING NO.:

553 PL03

REVISION:

B

PLANNING APPLICATION