

BASHKAL OF ASSOCIATES



12, ALBANY ROAD, EDMONTON
LONDON N18 2DX

TELEPHONE: 020 8884 1169
FAX: 020 8807 7223
info@bashkal.com

NOTES

The contractors are to check all dimensions, levels, drain runs and general condition of the site before works commence and inform Bashkal and Associates immediatley upon discovery of any error omissions or discrepancies.

All works are to be carried out in accordance with current Building Regulations, British Standards, Code of Practice and Local Authority Requirements.

 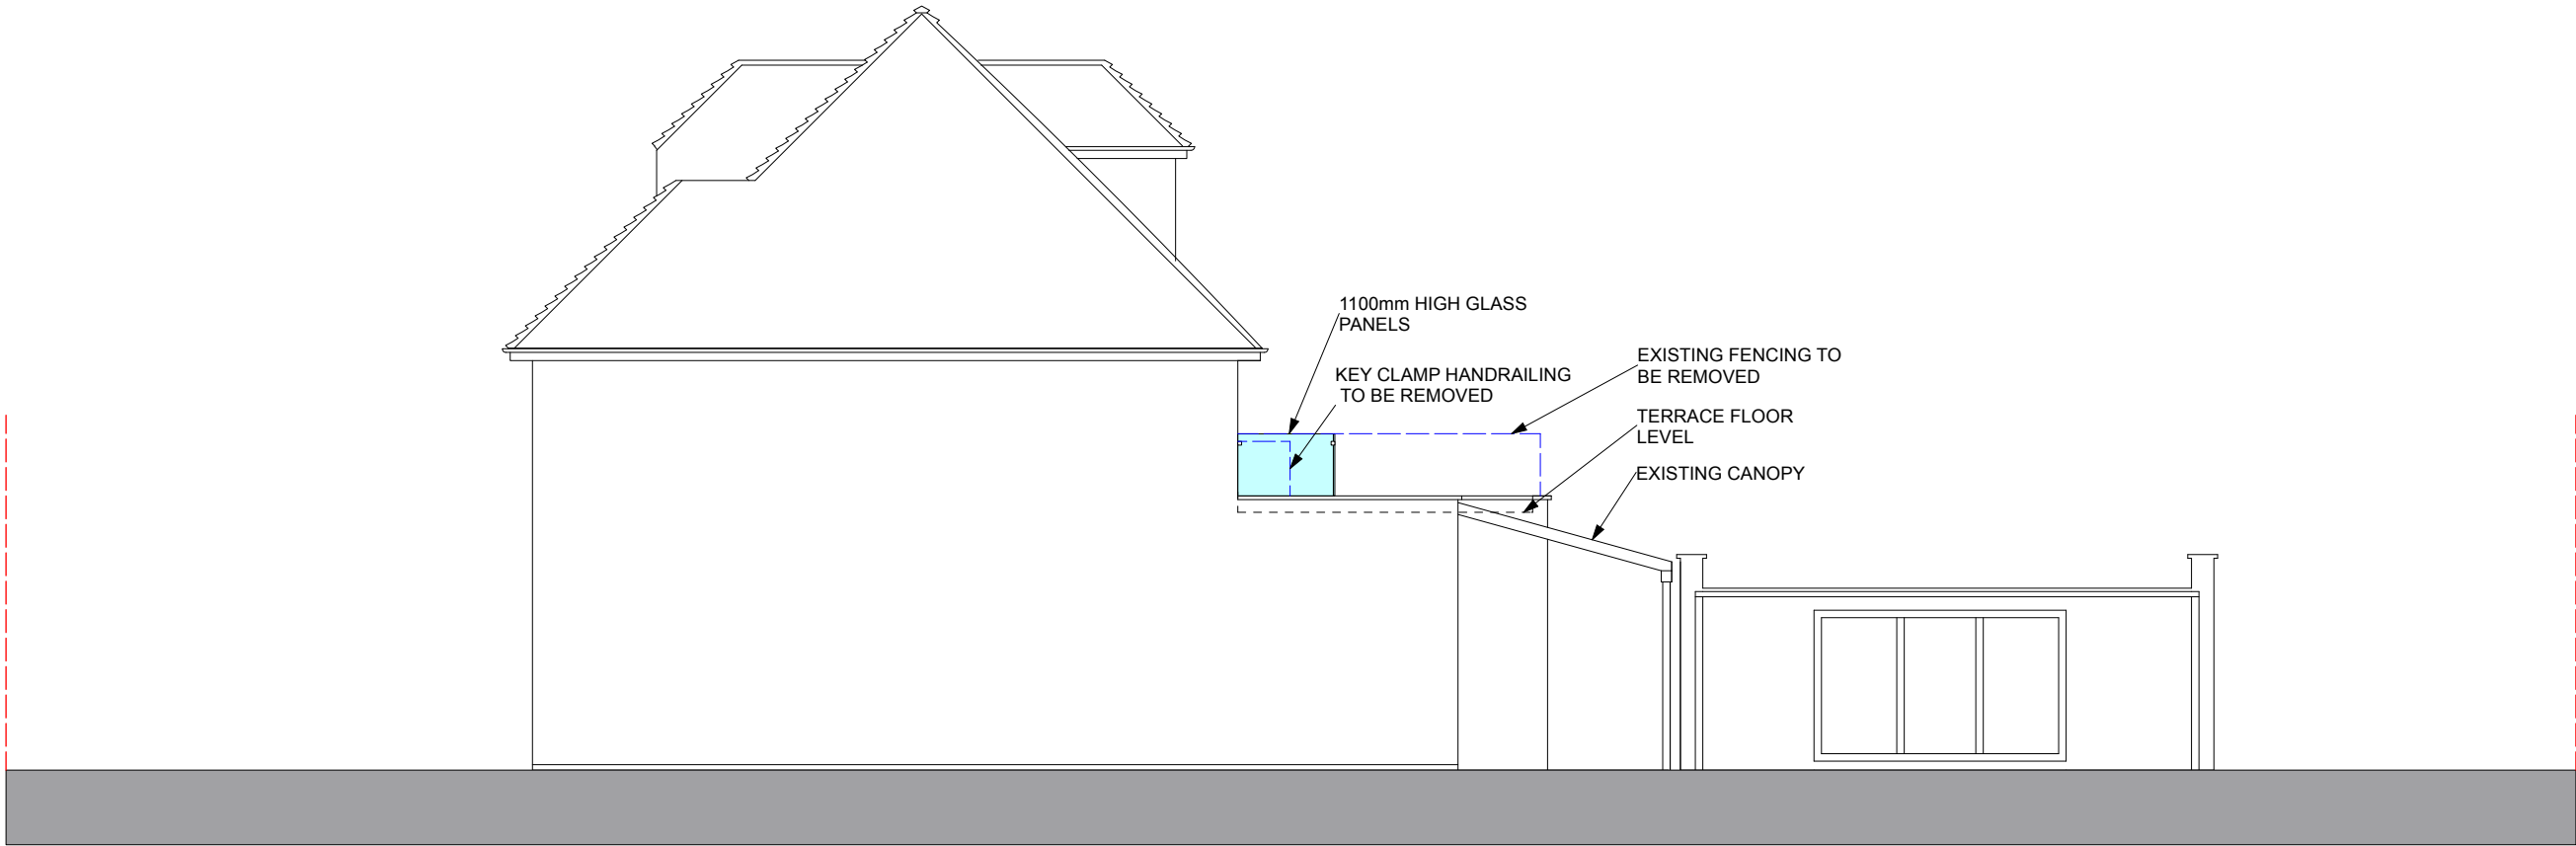

SCALE BAR

PROJECT

23 AYLMER ROAD
HIGHGATE
LONDON N2 0BS

DRAWING TITLE

PROPOSED
FRONT ELEVATION

DRAWN BY: P.B Ref: No 160640-10

DATE: JUNE 16 Scale 1/100 @ A3

PROPOSED RHS ELEVATION

REV.	DATE	DESCRIPTION	REV.	DATE	DESCRIPTION	REV.	DATE	DESCRIPTION	NOTE:	CLIENT:	PROJECT:	SIMON MILLER ARCHITECTS T+44 (0)20 8201 9875 info@simonmillerarchitects.com simonmillerarchitects 11 Portsdown Mews Temple Fortune London NW11 7HD	DATE: OCTOBER 2022	
This drawing is based on original drawings by Bashkal of Associates. Simon Miller Architects have used these drawings as reference and adapted them accordingly.									ALL DIMENSIONS ARE IN MILLIMETERS. INCONSISTENCIES ARE TO BE REPORTED TO THE ARCHITECT IMMEDIATELY.	SERKAN DAYSAK	PLANNING APPLICATION FOR AIR CONDITIONING ENCLOSURE AND REMOVAL WORKS TO REAR BALCONY		DRAWN BY: TJ	
													SCALE: 1:100 @ A3	
										SITE:	DRAWING TITLE:		DRAWING NO.: 553 PL04	REVISION: -
										23 AYLMER ROAD, LONDON, N2 0BS	PROPOSED RHS ELEVATION			
									COPYRIGHT IS HELD BY SIMON MILLER ARCHITECTS LTD.					

PLANNING APPLICATION