

BASHKAL OF ASSOCIATES


12, ALBANY ROAD, EDMONTON
LONDON N18 2DX

TELEPHONE: 020 8884 1169
FAX: 020 8807 7223
info@bashkal.com

NOTES

The contractors are to check all dimensions, levels, drain runs and general condition of the site before works commence and inform Bashkal and Associates immediatley upon discovery of any error omissions or discrepancies.

All works are to be carried out in accordance with current Building Regulations, British Standards, Code of Practice and Local Authority Requirements.

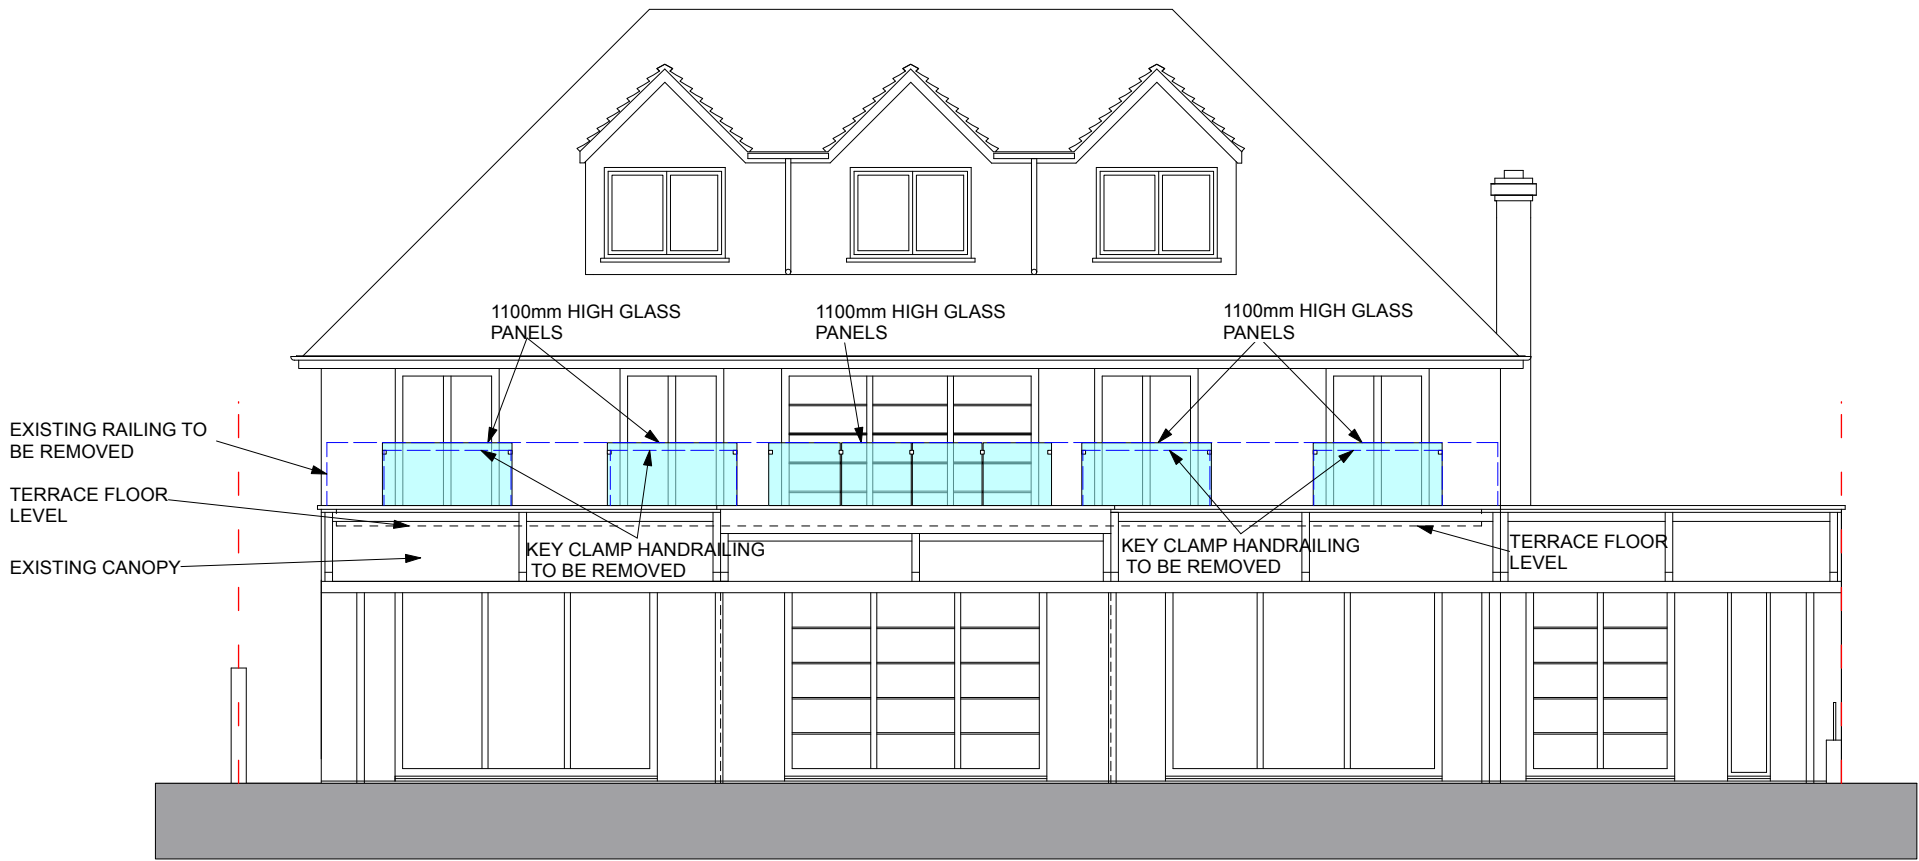

SCALE BAR

PROJECT

23 AYLMER ROAD
HIGHGATE
LONDON N2 0BS

DRAWING TITLE

PROPOSED
FRONT ELEVATION

DRAWN BY: P.B	Ref: No 160640-10
DATE: JUNE 16	Scale 1/100 @ A3

PROPOSED REAR ELEVATION

REV.	DATE	DESCRIPTION
This drawing is based on original drawings by Bashkal of Associates. Simon Miller Architects have used these drawings as a reference and adapted them accordingly.		
A	02.02.23	NUMBER OF EXTERNAL AIR CONDITONING UNITS REDUCED TO 2.
B	22.02.23	AIR CONDITIONING AND FENCING REMOVED FOLLOWING FEEDBACK FROM CASE OFFICER

NOTE:	CLIENT:	PROJECT:	SIMON MILLER ARCHITECTS T+44 (0)20 8201 9875 info@simonmillerarchitects.com simonmillerarchitects 11 Portsdown Mews Temple Fortune London NW11 7HD		
ALL DIMENSIONS ARE IN MILLIMETERS. INCONSISTENCIES ARE TO BE REPORTED TO THE ARCHITECT IMMEDIATELY.	SERKAN DAYSAK	PLANNING APPLICATION FOR AIR CONDITIONING ENCLOSURE AND REMOVAL WORKS TO REAR BALCONY			
	SITE:	DRAWING TITLE:			
	23 AYLMER ROAD, LONDON, N2 0BS	PROPOSED REAR ELEVATION			
COPYRIGHT IS HELD BY SIMON MILLER ARCHITECTS LTD.			DATE:	FEBRUARY 2023	
			DRAWN BY:	TJ	
			SCALE:	1:100 @ A3	
			DRAWING NO.:	553 PL05	REVISION: B

PLANNING APPLICATION