



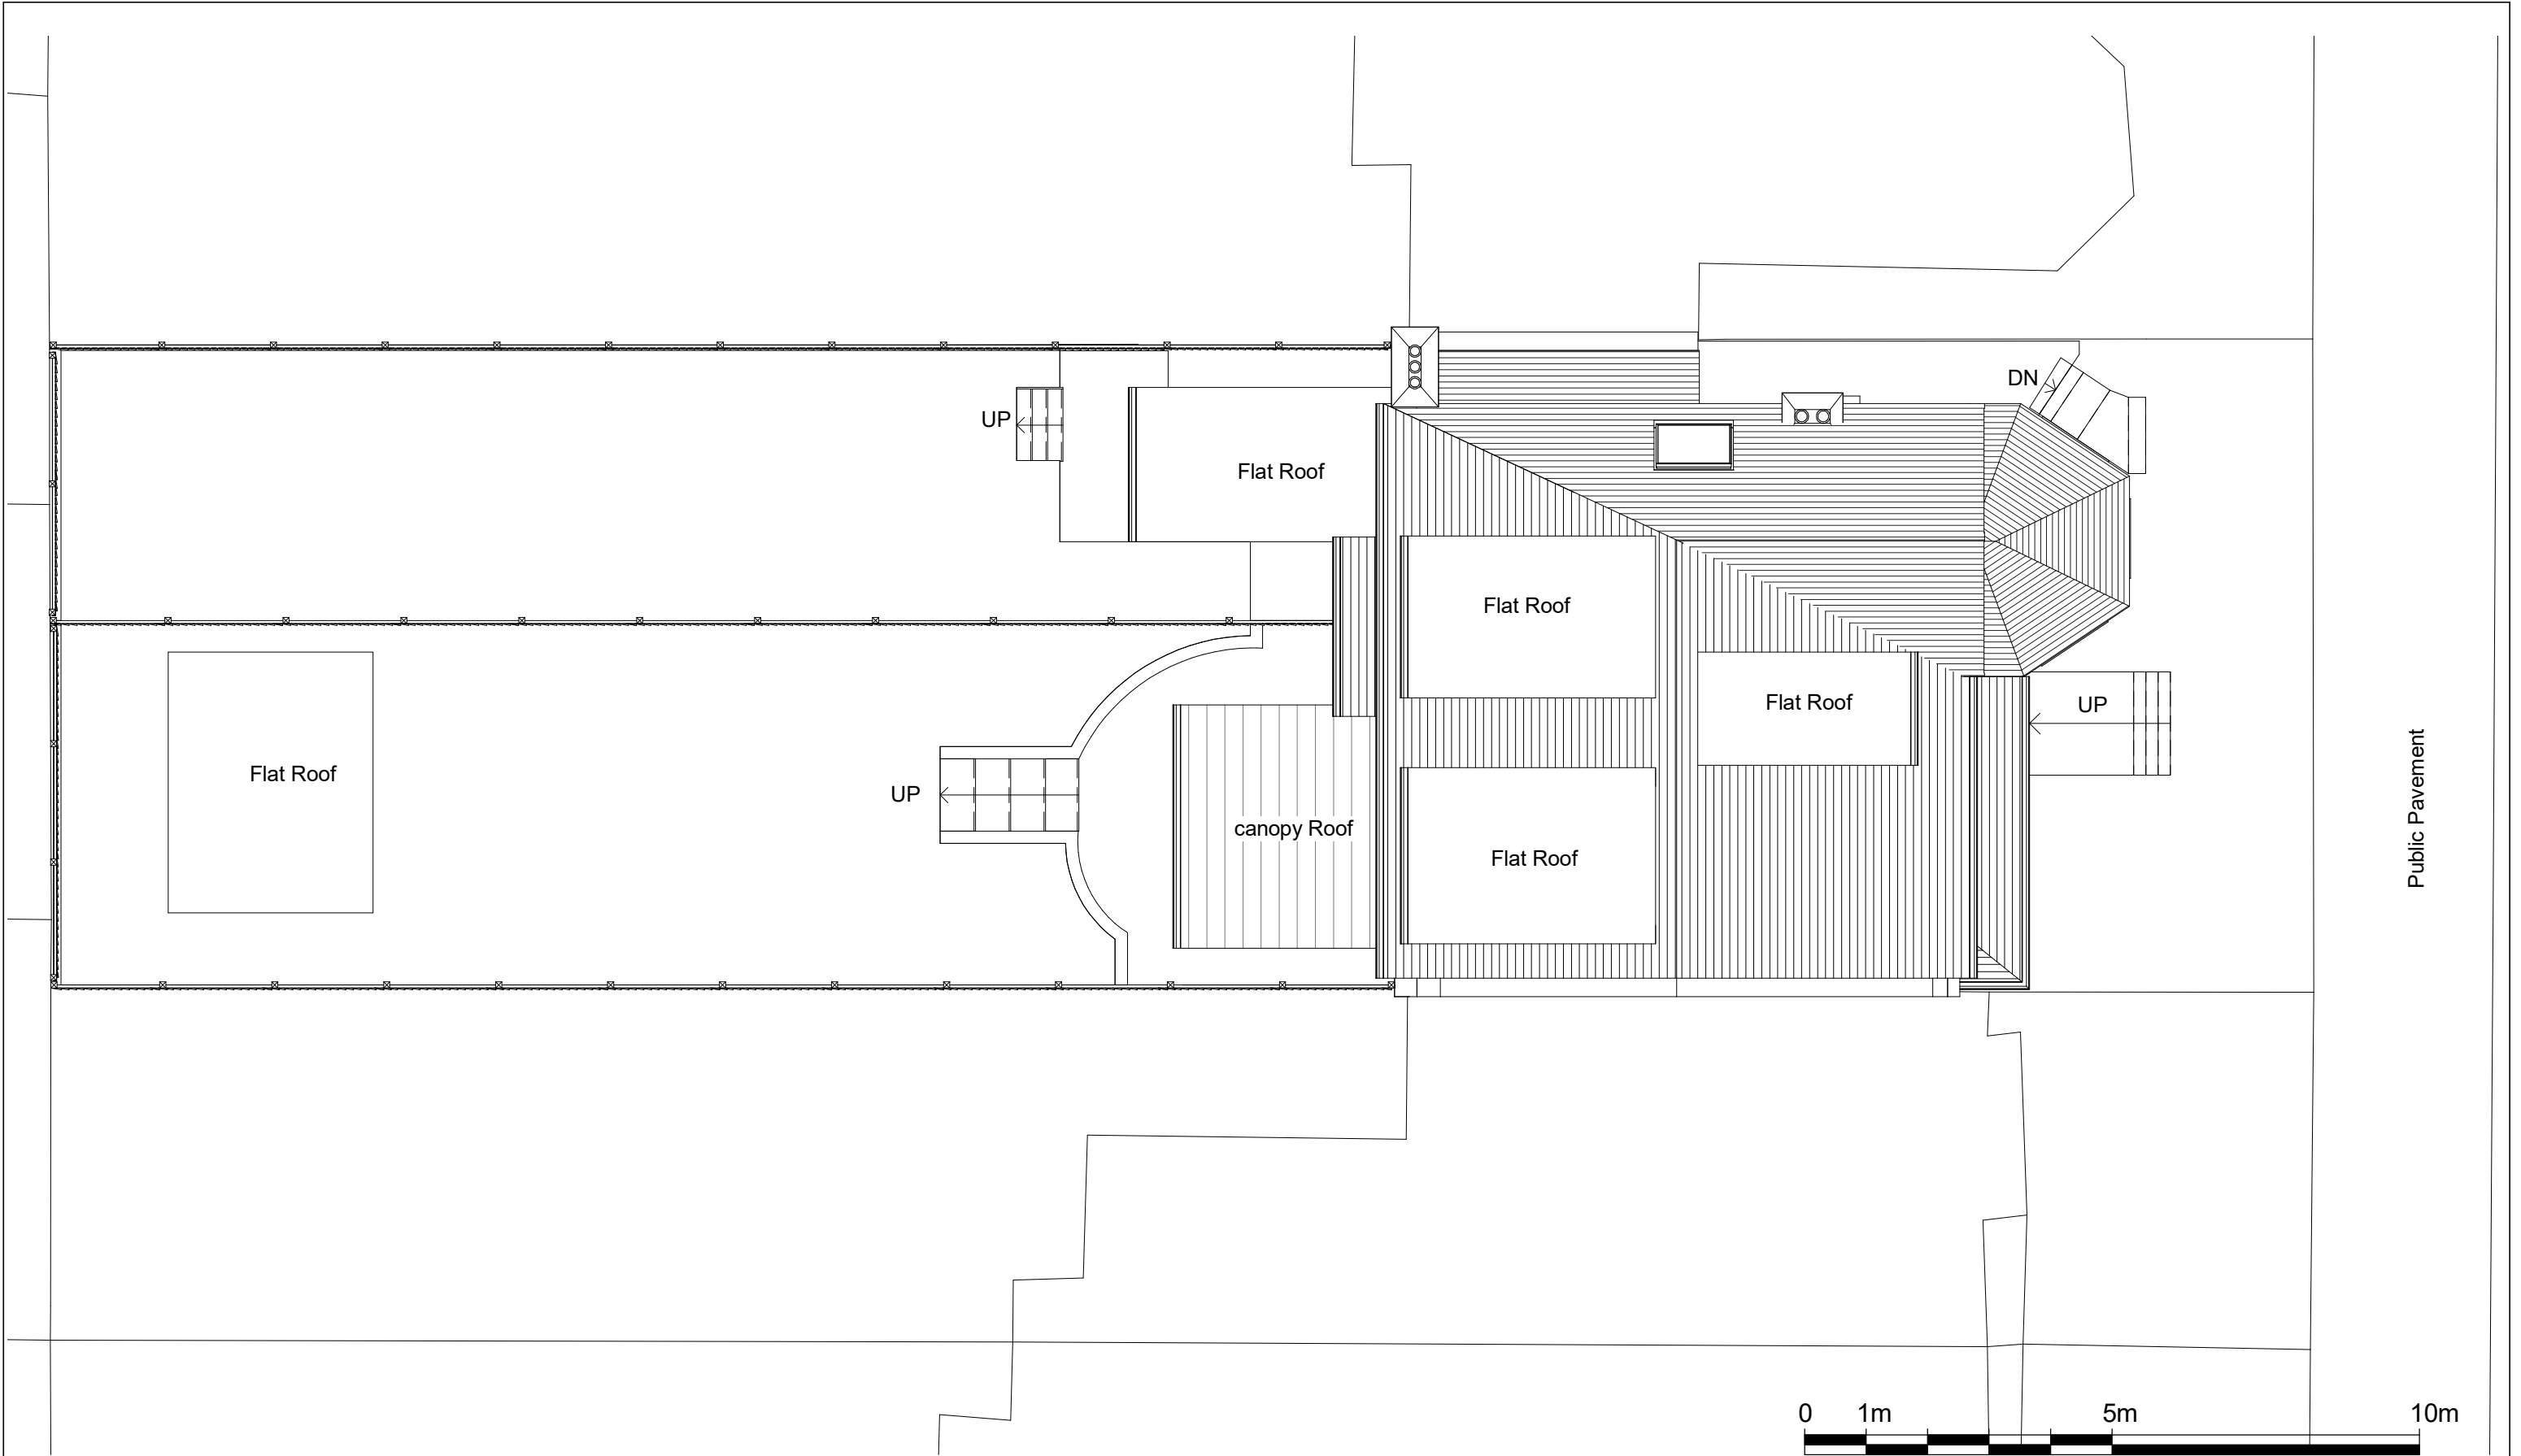

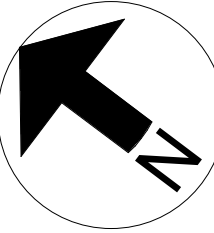

NOTES:
CONTRACTORS MUST VERIFY ALL DIMENSIONS AT THE SITE BEFORE COMENCING ANY WORK.

NO CONSTRUCTION WORK BEFORE BUILDING CONTROL APPROVAL AND STRUCTURAL ENGINEER CONFIRMATION.

ANY DISCREPANCIES TO BE REPORTED TO GRIDKUNE.
ALL DRAWINGS ARE TO BE READ IN CONJUNCTION WITH ALL RELEVANT DRAWINGS AND SPECIFICATIONS.

Rev	Description	Date

PROJECT TITLE			DRAWING TITLE	
97 Stapleton Hall Road, N4 4RH			Existing Roof Plan	
			CLIENT	
Date 22/04/21			Mr Hersh	
Project number 3722			Scale (@ A3) 1 : 100	
DRWAING NUMBER EX - P004			Drawn by Shai	

