




Property Boundry

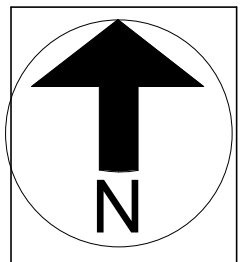

NOTES:
CONTRACTORS MUST VERIFY ALL DIMENSIONS AT THE SITE BEFORE COMENCING ANY WORK.
NO CONSTRUCTION WORK BEFORE BUILDING CONTROL APPROVAL AND STRUCTURAL ENGINEER CONFIRMATION.
ANY DISCREPANCIES TO BE REPORTED TO GRIDKUNE.
ALL DRAWINGS ARE TO BE READ IN CONJUNCTION WITH ALL RELEVANT DRAWINGS AND SPECIFICATIONS.

Rev	Description	Date
A		26.01.23
B		01.02.23
C		21.02.23

PROJECT TITLE 97 Stapleton Hall Road, N4 4RH			DRAWING TITLE Proposed Location Plan & OS Map		
			CLIENT Mr Hersh		
Date 19/05/2022	Project number 5580	DRWAING NUMBER PR - L001	Scale (@ A3) As indicated	Drawn by Faye	

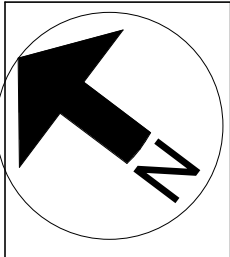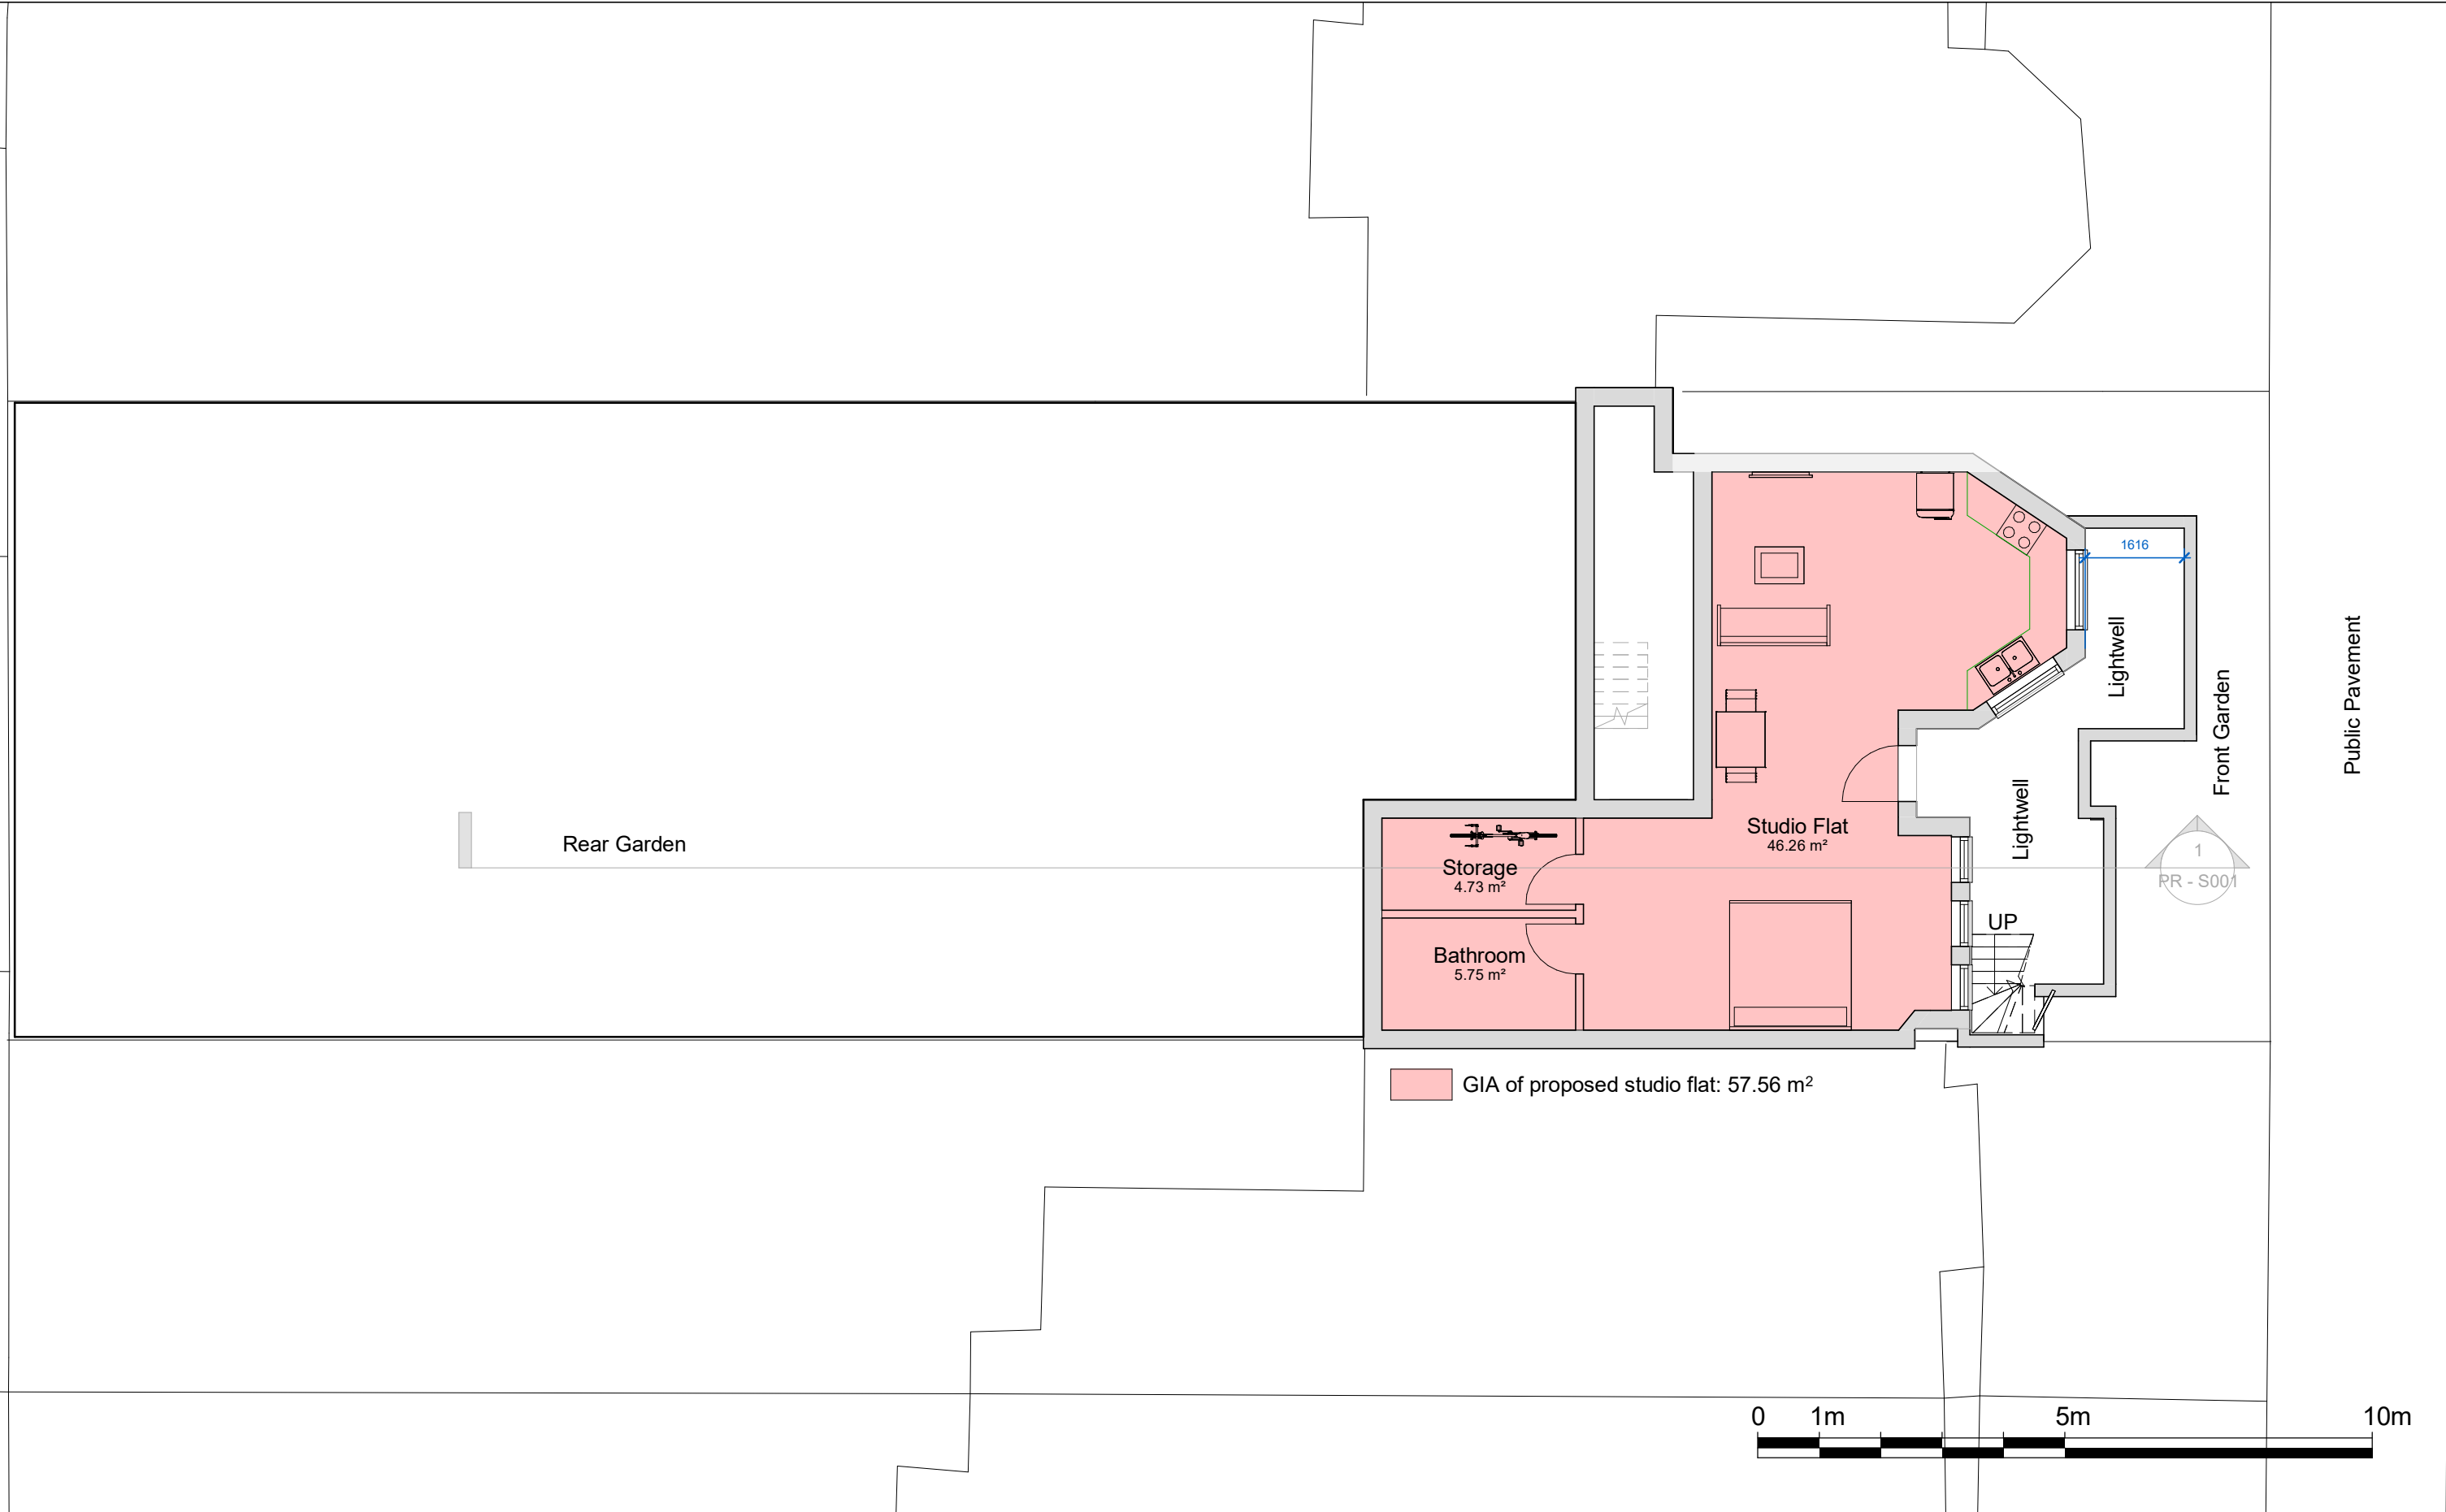



NOTES:
CONTRACTORS MUST VERIFY ALL DIMENSIONS AT THE SITE BEFORE COMENCING ANY WORK.
NO CONSTRUCTION WORK BEFORE BUILDING CONTROL APPROVAL AND STRUCTURAL ENGINEER CONFIRMATION.
ANY DISCREPANCIES TO BE REPORTED TO GRIDKUNE.
ALL DRAWINGS ARE TO BE READ IN CONJUNCTION WITH ALL RELEVANT DRAWINGS AND SPECIFICATIONS.

Rev	Description	Date
A		26.01.23
B		01.02.23
C		21.02.23

PROJECT TITLE		
97 Stapleton Hall Road, N4 4RH		
Date	Project number	DRWAING NUMBER
19/05/2022	5580	PR- P001

DRAWING TITLE	
Proposed Basement Plan	
CLIENT	
Mr Hersh	
Scale (@ A3)	Drawn by
1 : 100	Faye



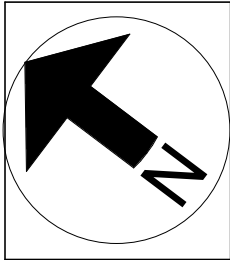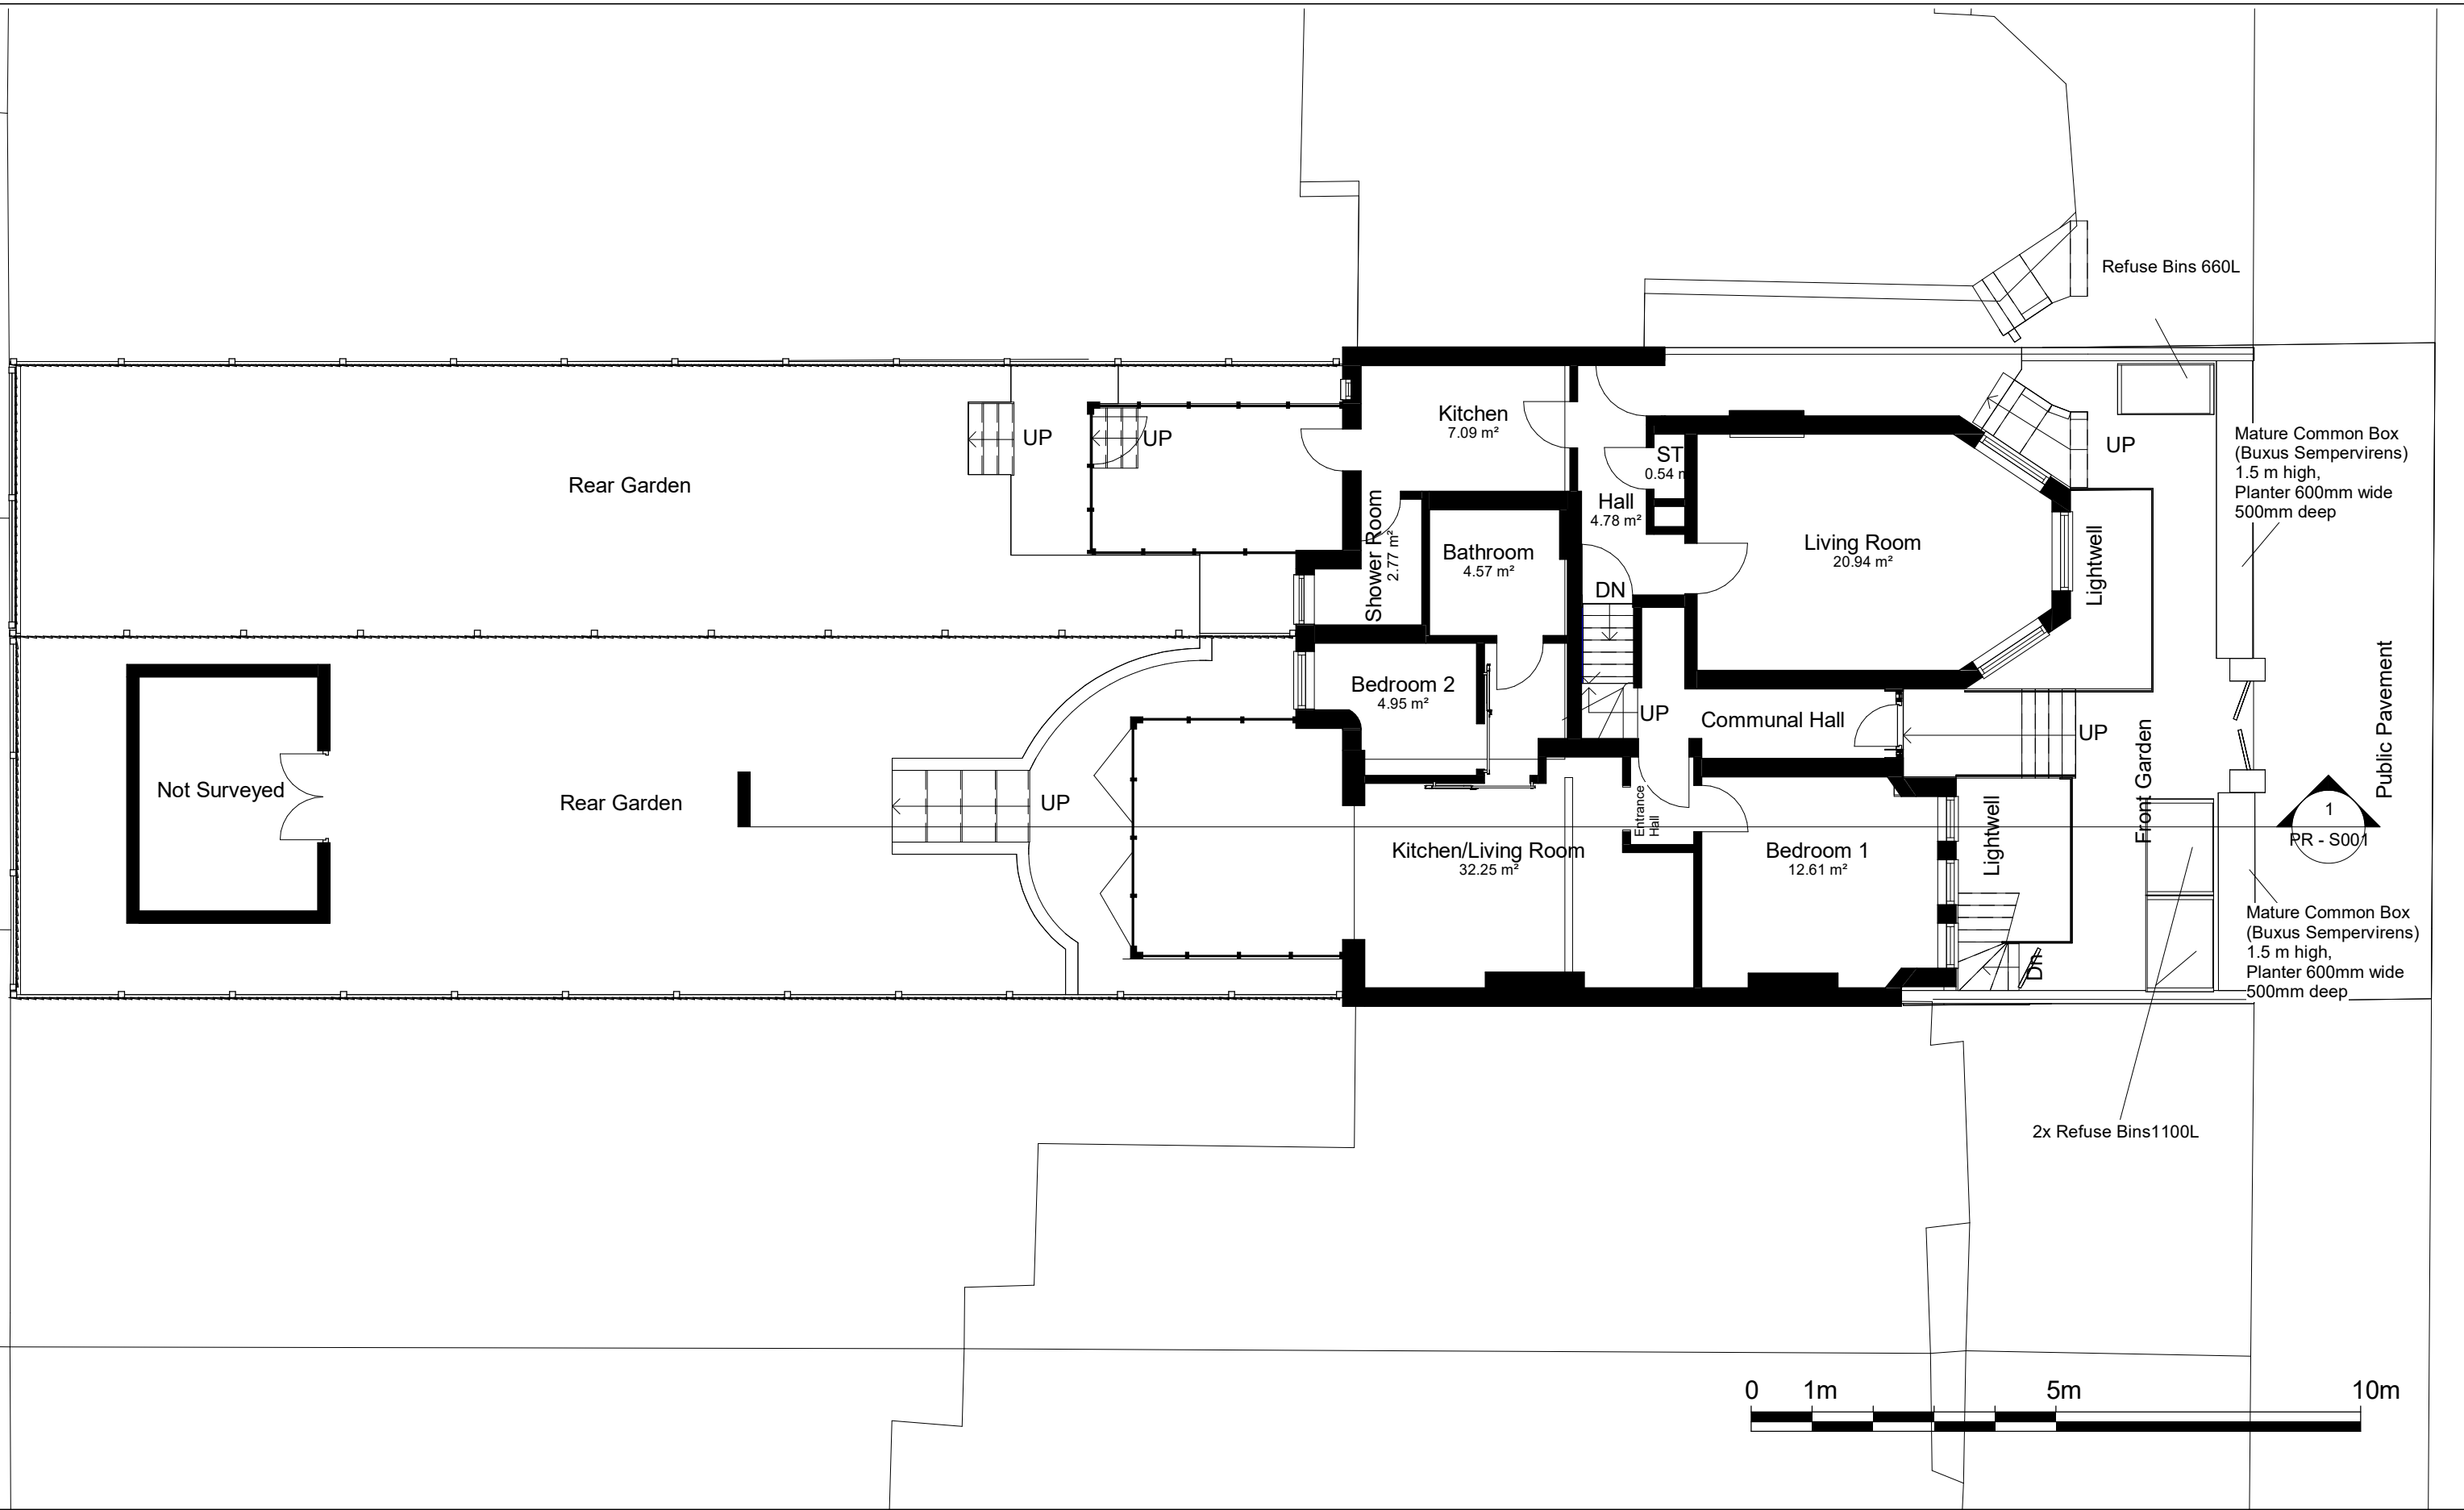


NOTES:
CONTRACTORS MUST VERIFY ALL DIMENSIONS
AT THE
SITE BEFORE COMMENCING ANY WORK.


NO CONSTRUCTION WORK BEFORE BUILDING
CONTROL
APPROVAL AND STRUCTURAL ENGINEER
CONFIRMATION.

ANY DISCREPANCIES TO BE REPORTED TO
GRIDKUNE.
ALL DRAWINGS ARE TO BE READ IN
CONJUNCTION WITH
ALL RELEVANT DRAWINGS AND
SPECIFICATIONS.

Rev	Description	Date
A		26.01.23
B		01.02.23
C		21.02.23

PROJECT TITLE 97 Stapleton Hall Road, N4 4RH			DRAWING TITLE Proposed Ground Floor		
			CLIENT Mr Hersh		
Date 19/05/2022	Project number 5580	DRWAING NUMBER PR- P002	Scale (@ A3) 1 : 100	Drawn by Faye	

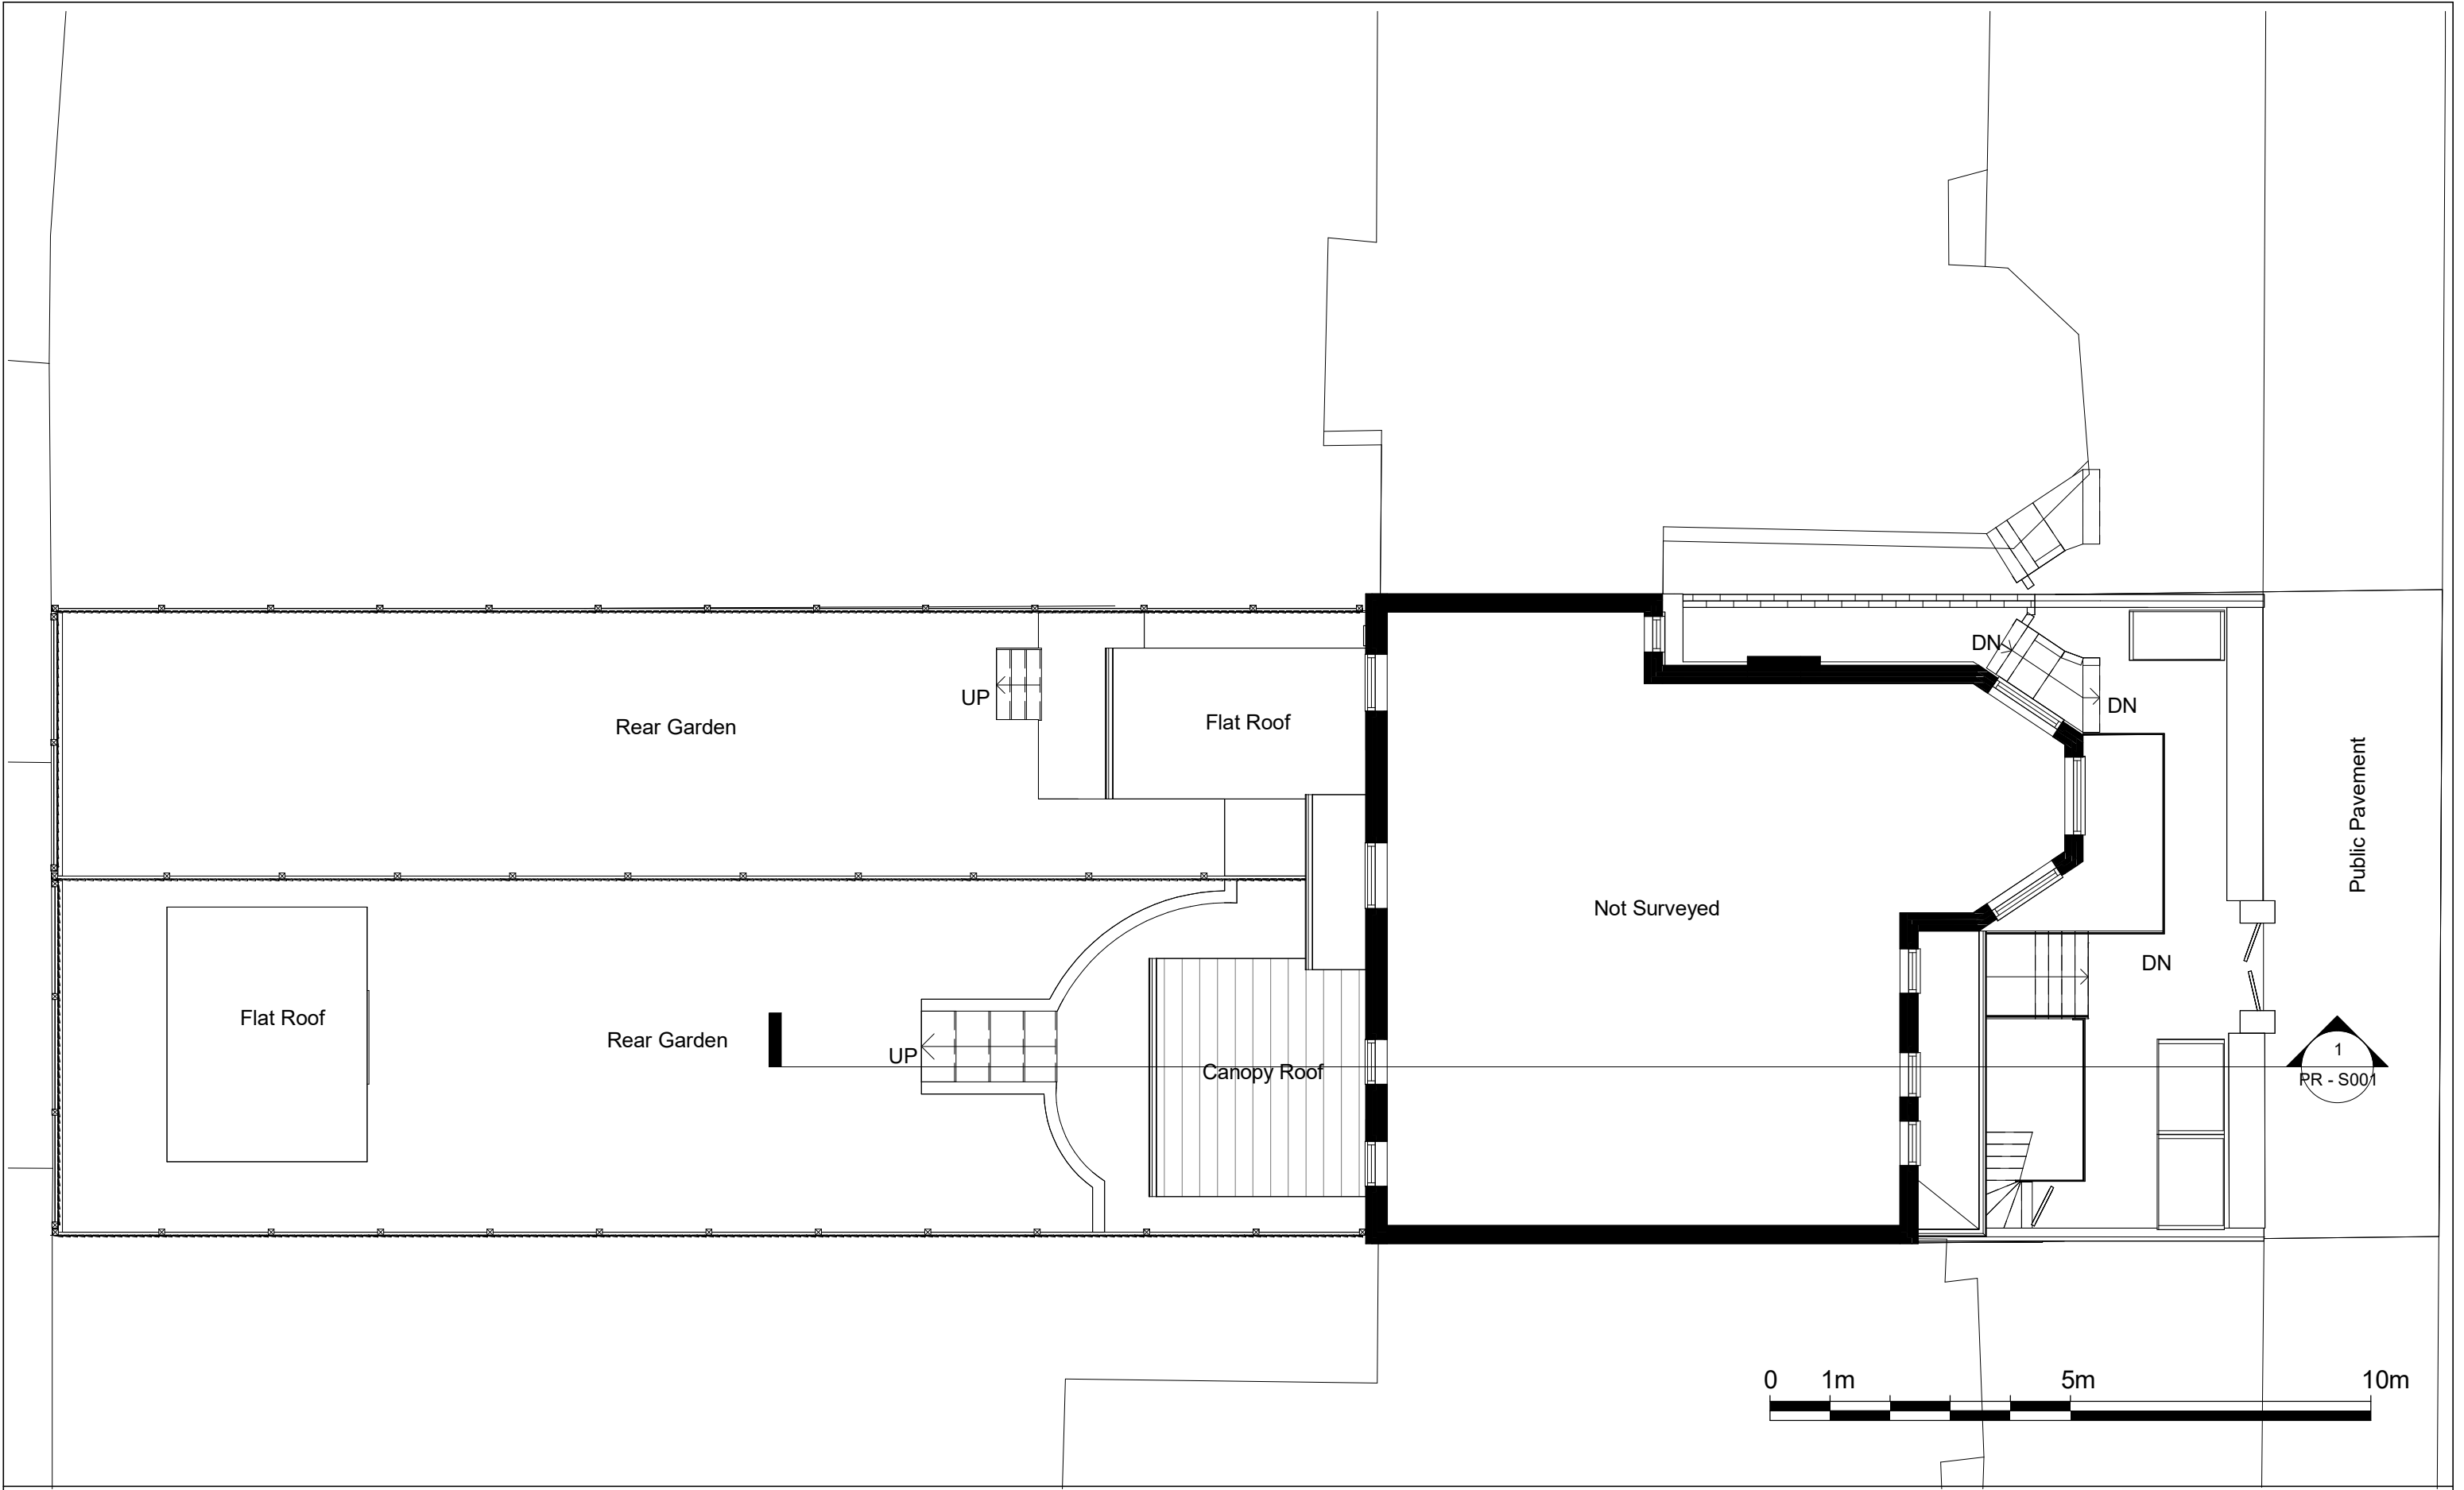

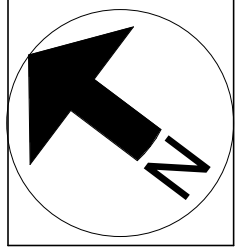

NOTES:
CONTRACTORS MUST VERIFY ALL DIMENSIONS AT THE SITE BEFORE COMENCING ANY WORK.



NO CONSTRUCTION WORK BEFORE BUILDING CONTROL APPROVAL AND STRUCTURAL ENGINEER CONFIRMATION.

ANY DISCREPANCIES TO BE REPORTED TO GRIDKUNE.
ALL DRAWINGS ARE TO BE READ IN CONJUNCTION WITH ALL RELEVANT DRAWINGS AND SPECIFICATIONS.

Rev	Description	Date
A		26.01.23
B		01.02.23
C		21.02.23

PROJECT TITLE			DRAWING TITLE	
97 Stapleton Hall Road, N4 4RH			Proposed First Floor	
			CLIENT	
Date 19/05/2022			Mr Hersh	
Project number 5580			Scale (@ A3) 1 : 100	Drawn by Faye
DRWAING NUMBER PR- P003				



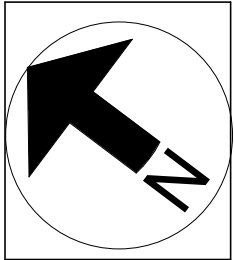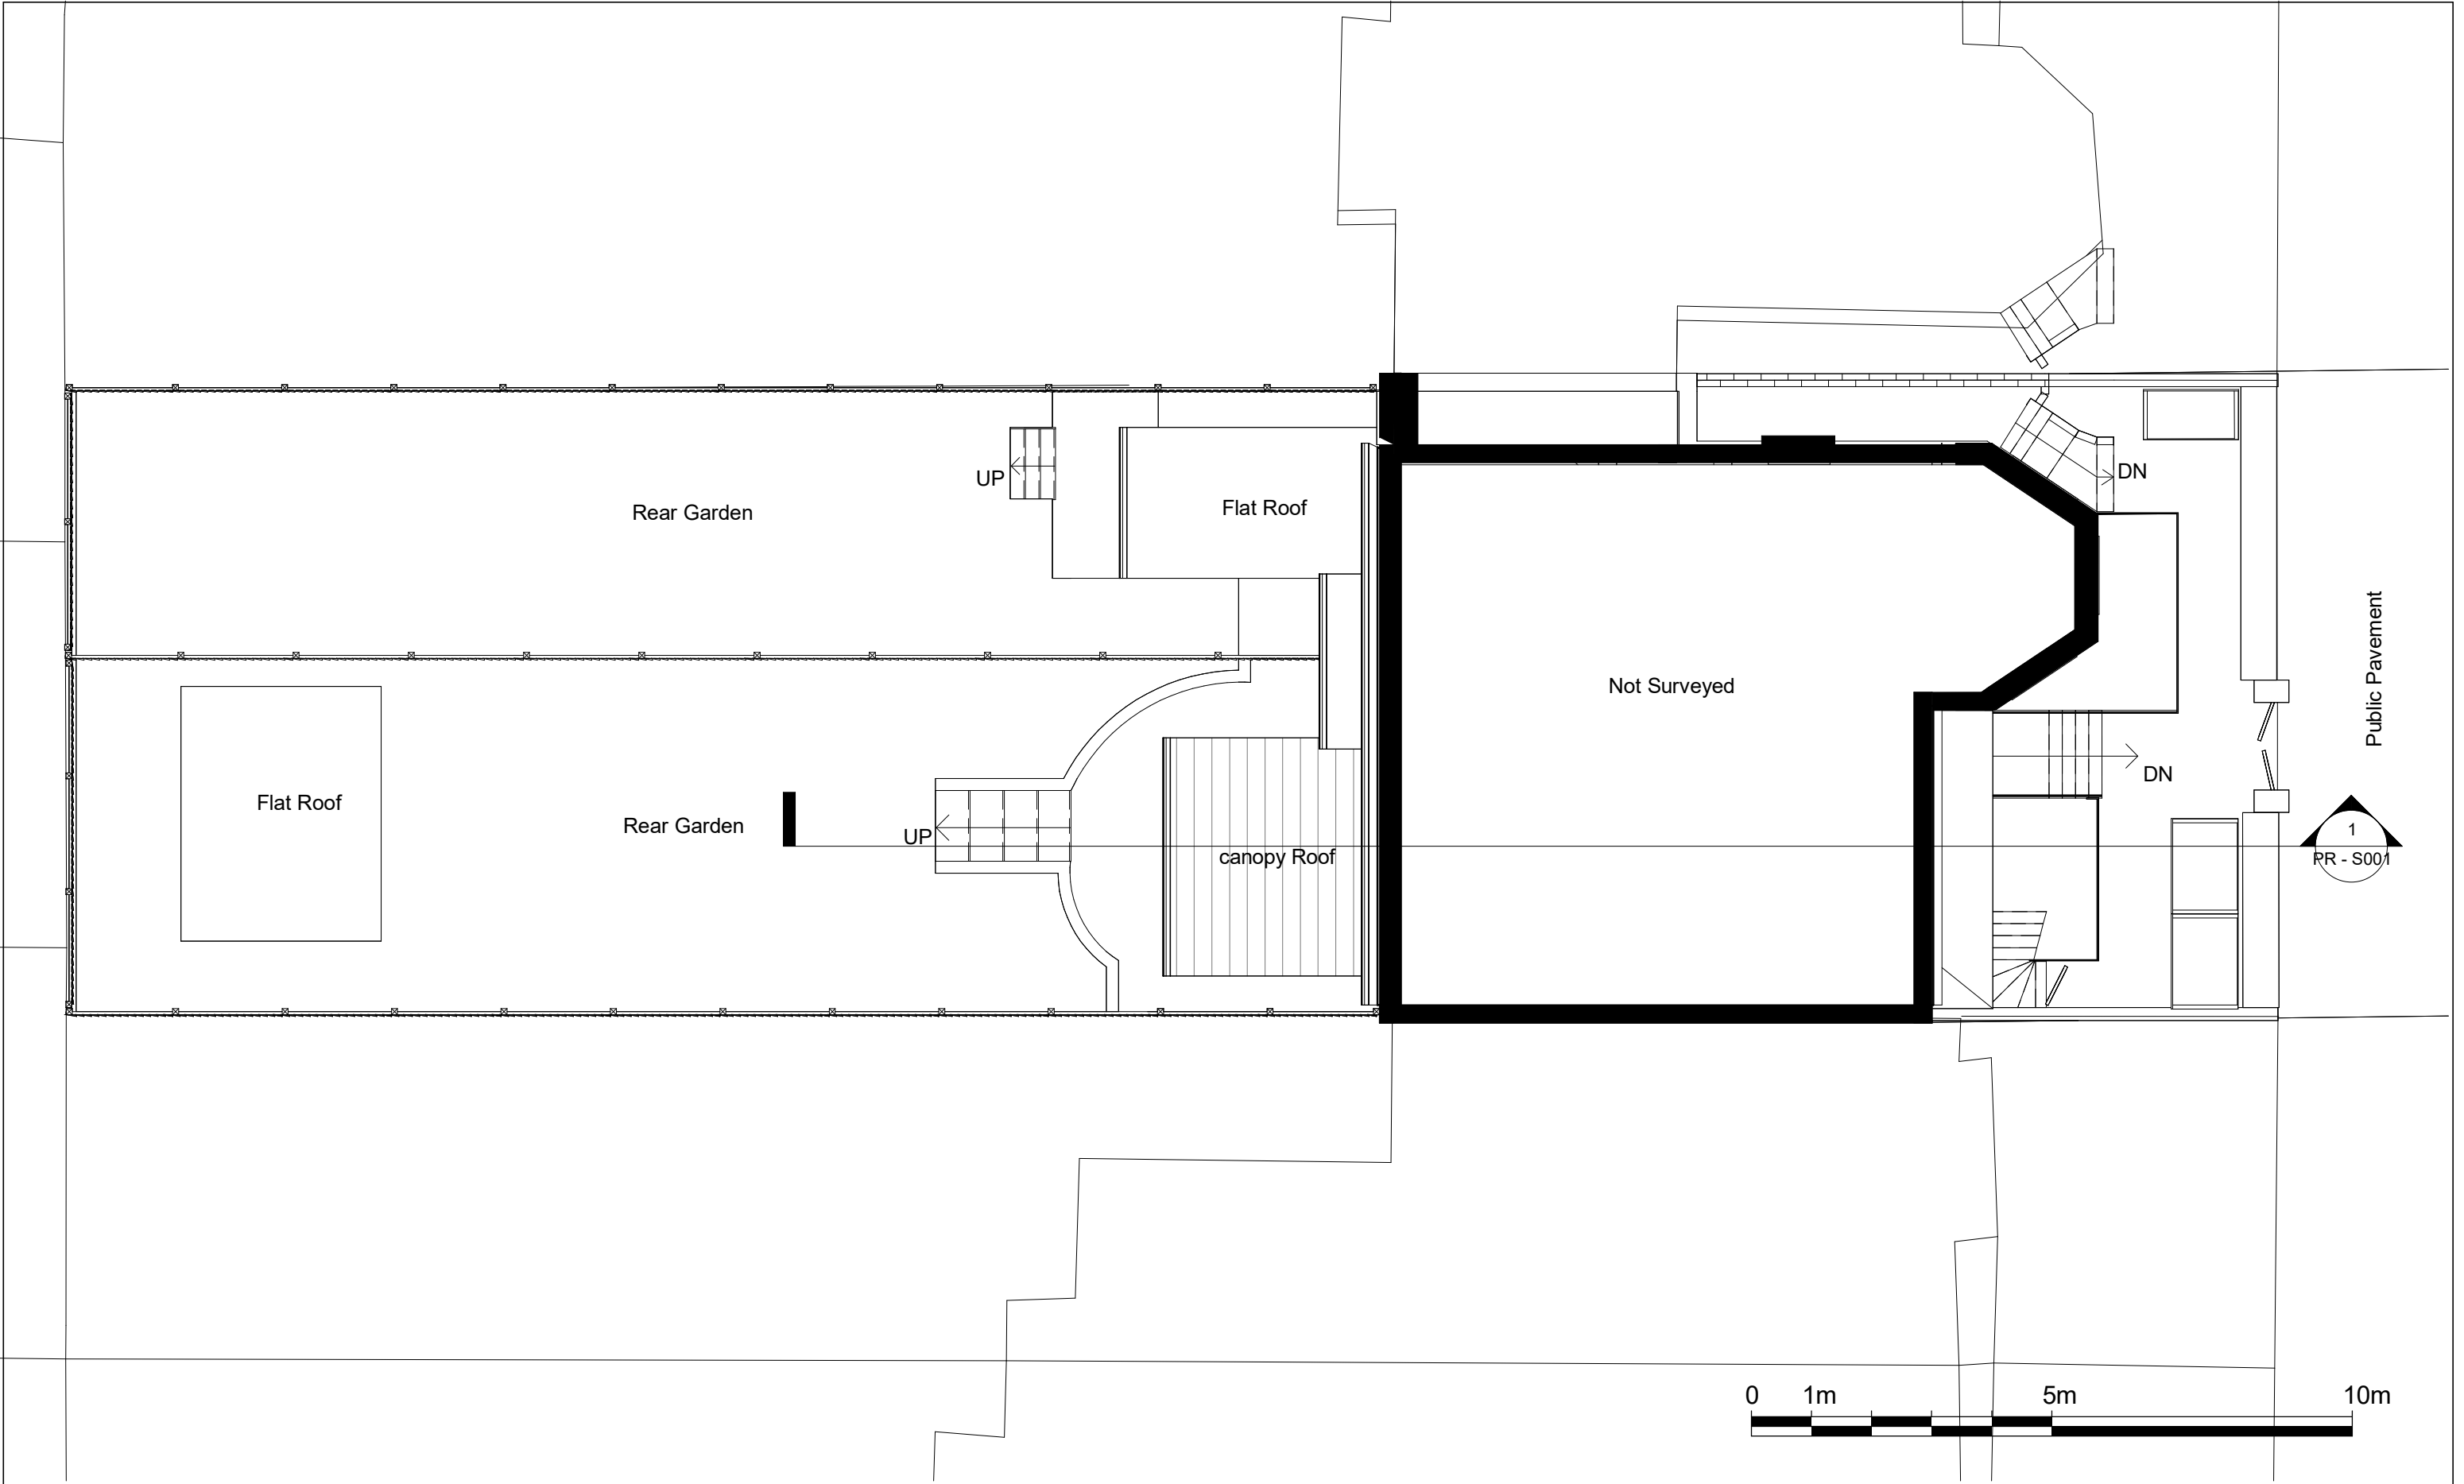

NOTES.
CONTRACTORS MUST VERIFY ALL DIMENSIONS
AT THE
SITE BEFORE COMENCING ANY WORK.

NO CONSTRUCTION WORK BEFORE BUILDING
CONTROL APPROVAL AND STRUCTURAL ENGINEER
CONFIRMATION.



ANY DISCREPANCIES TO BE REPORTED TO
GRIDKUNE.
ALL DRAWINGS ARE TO BE READ IN
CONJUNCTION WITH
ALL RELEVANT DRAWINGS AND
SPECIFICATIONS.

Rev	Description	Date
A		26.01.23
B		01.02.23
C		21.02.23

PROJECT TITLE		
97 Stapleton Hall Road, N4 4RH		
Date	Project number	DRWAING NUMBER
19/05/2022	5580	PR - P004

DRAWING TITLE	
Proposed Loft Plan	
CLIENT	
Mr Hersh	
Scale (@ A3)	Drawn by
1 : 100	Faye



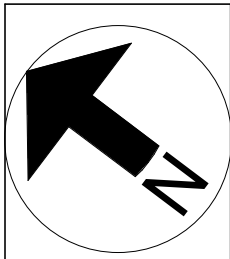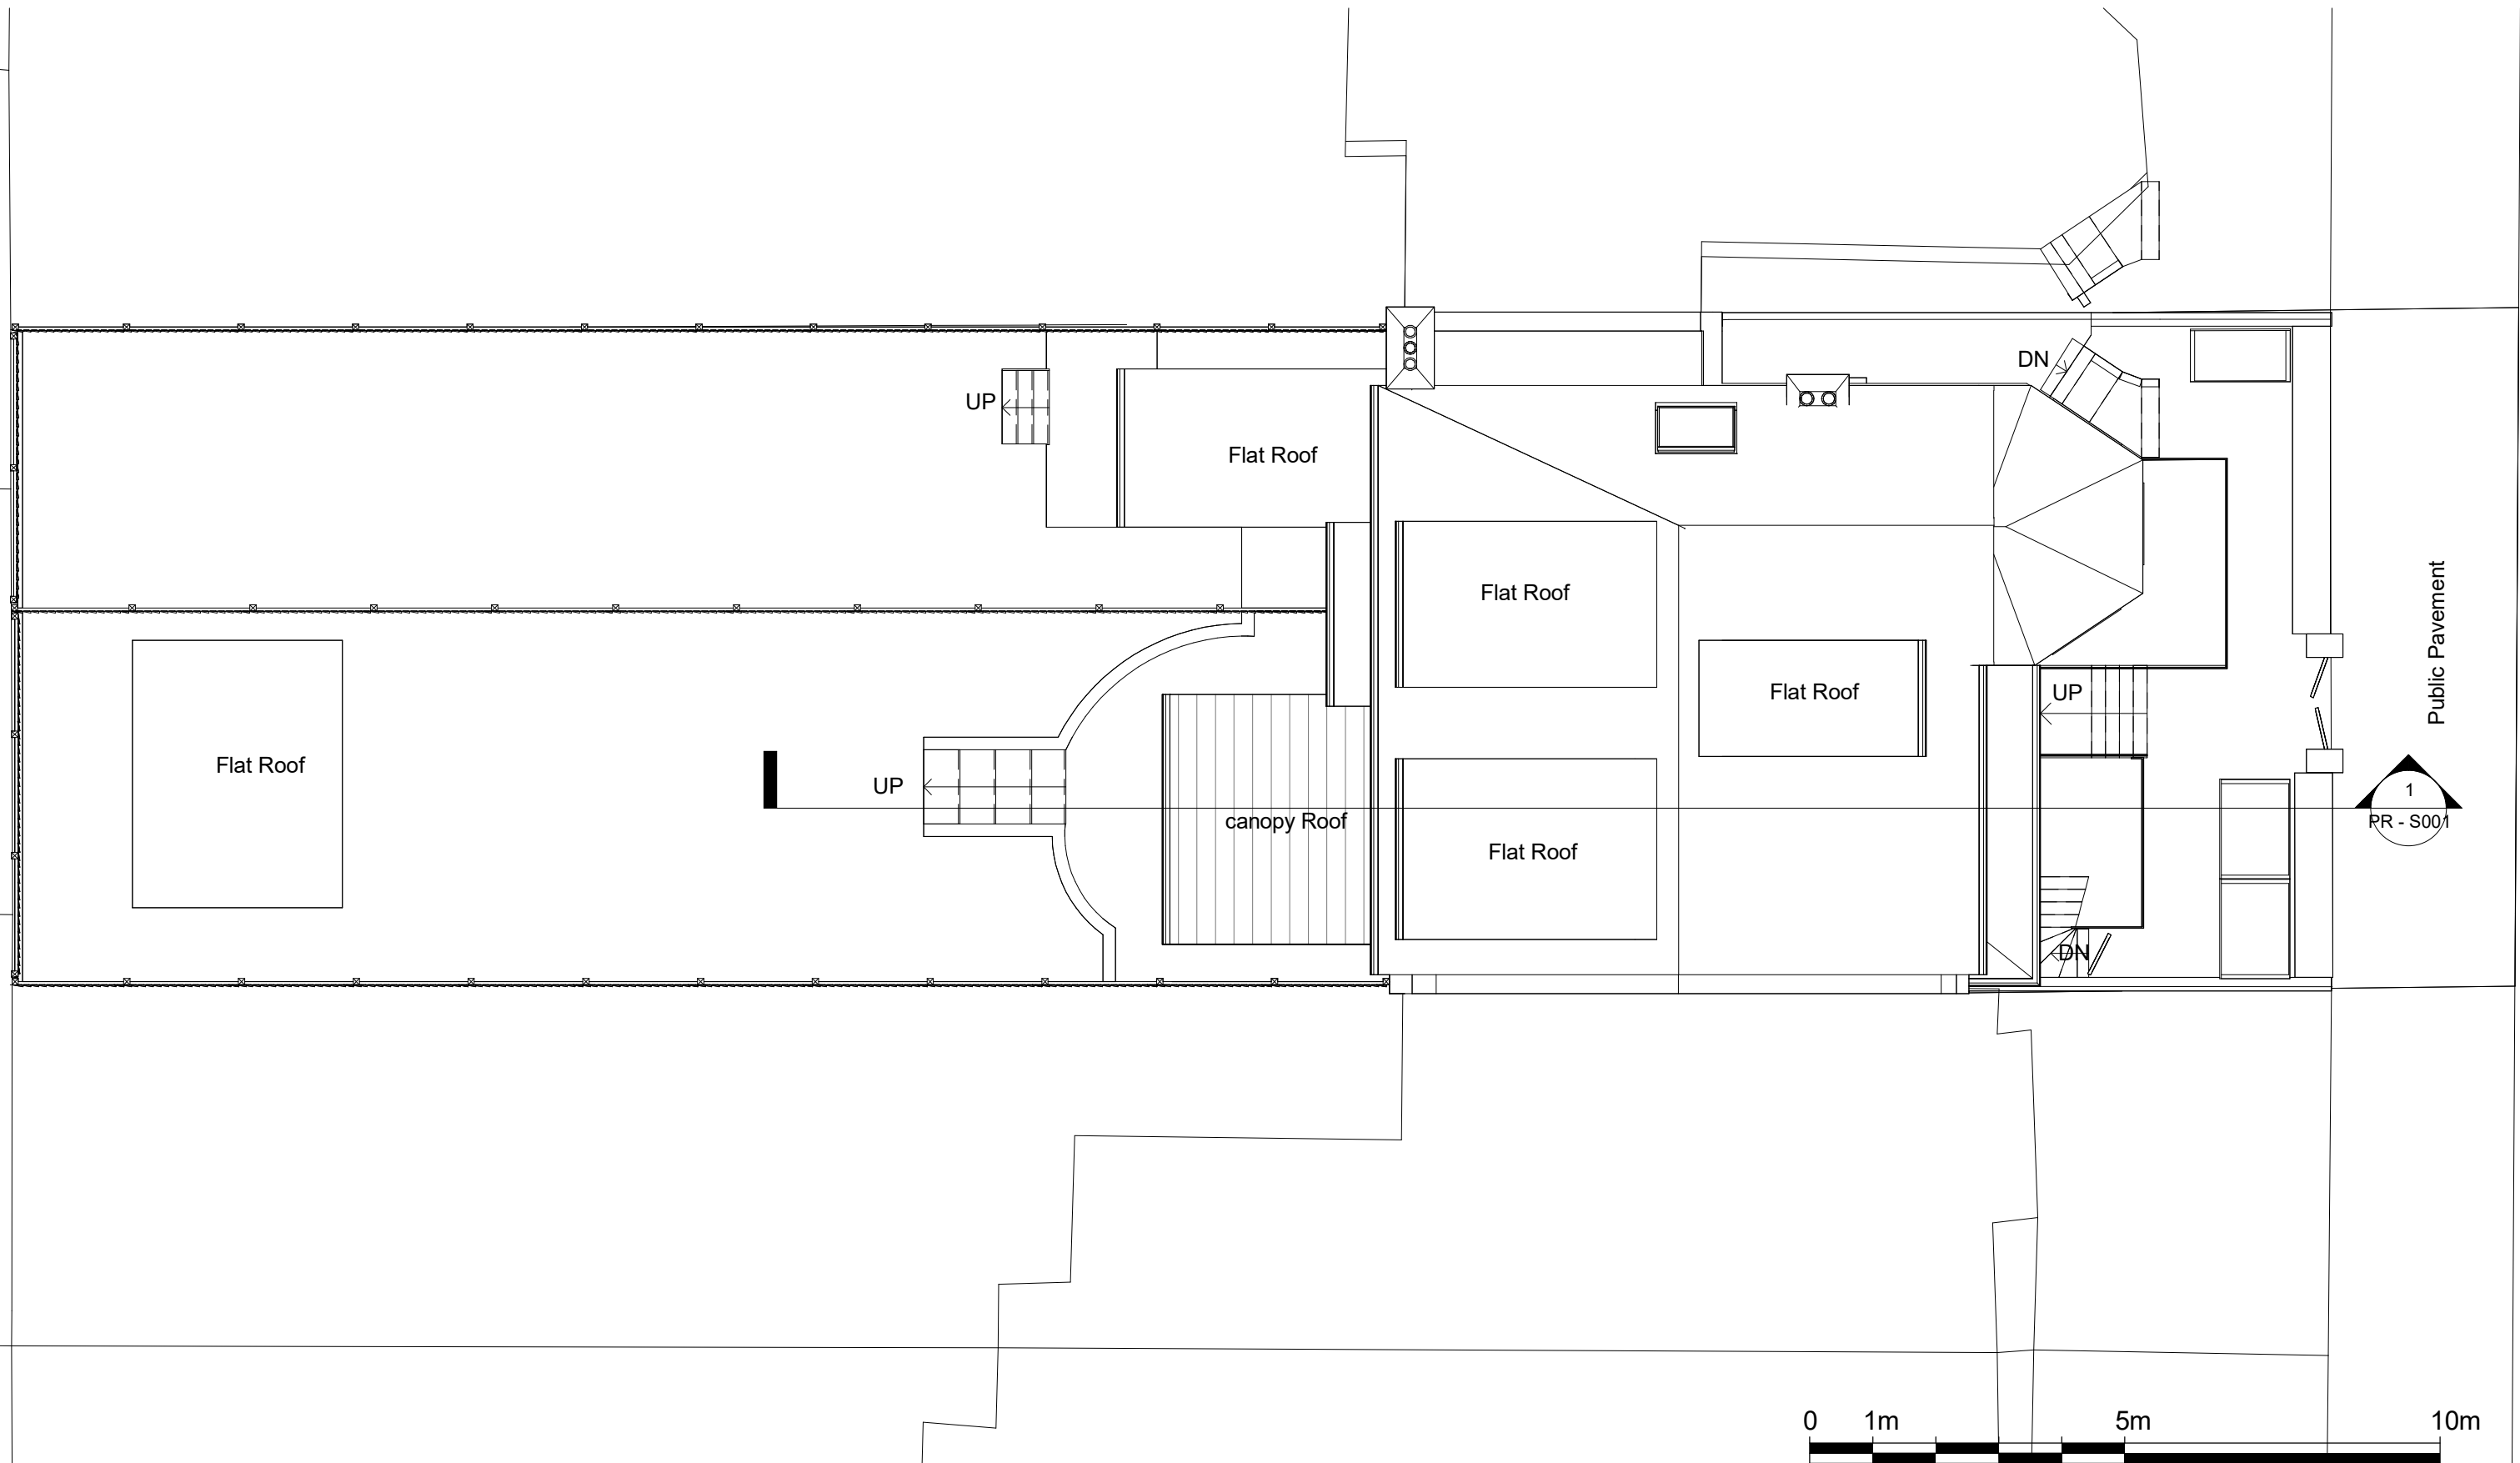



NOTES:
CONTRACTORS MUST VERIFY ALL DIMENSIONS
AT THE
SITE BEFORE COMENCING ANY WORK.
NO CONSTRUCTION WORK BEFORE BUILDING
CONTROL APPROVAL AND STRUCTURAL ENGINEER
CONFIRMATION.
ANY DISCREPANCIES TO BE REPORTED TO
GRIDKUNE.
ALL DRAWINGS ARE TO BE READ IN
CONJUNCTION WITH
ALL RELEVANT DRAWINGS AND
SPECIFICATIONS.

Rev	Description	Date
A		26.01.23
B		01.02.23
C		21.02.23


PROJECT TITLE 97 Stapleton Hall Road, N4 4RH			DRAWING TITLE Proposed Roof Plan		
			CLIENT Mr Hersh		
Date 19/05/2022	Project number 5580	DRWAING NUMBER PR - P005	Scale (@ A3) 1 : 100	Drawn by Faye	




NOTES: CONTRACTORS MUST VERIFY ALL DIMENSIONS AT THE SITE BEFORE COMENCING ANY WORK. NO CONSTRUCTION WORK BEFORE BUILDING CONTROL APPROVAL AND STRUCTURAL ENGINEER CONFIRMATION. ANY DISCREPANCIES TO BE REPORTED TO GRIDKUNE. ALL DRAWINGS ARE TO BE READ IN CONJUNCTION WITH ALL RELEVANT DRAWINGS AND SPECIFICATIONS.	Rev	Description	Date	PROJECT TITLE			DRAWING TITLE		
	A		26.01.23	97 Stapleton Hall Road, N4 4RH			Proposed Front & Rear Elevations		
	B		01.02.23				CLIENT		
	C		21.02.23				Mr Hersh		
				Date	Project number	DRWAING NUMBER	Scale (@ A3)	Drawn by	
				19/05/2022	5580	PR - E001	1 : 100	Faye	

 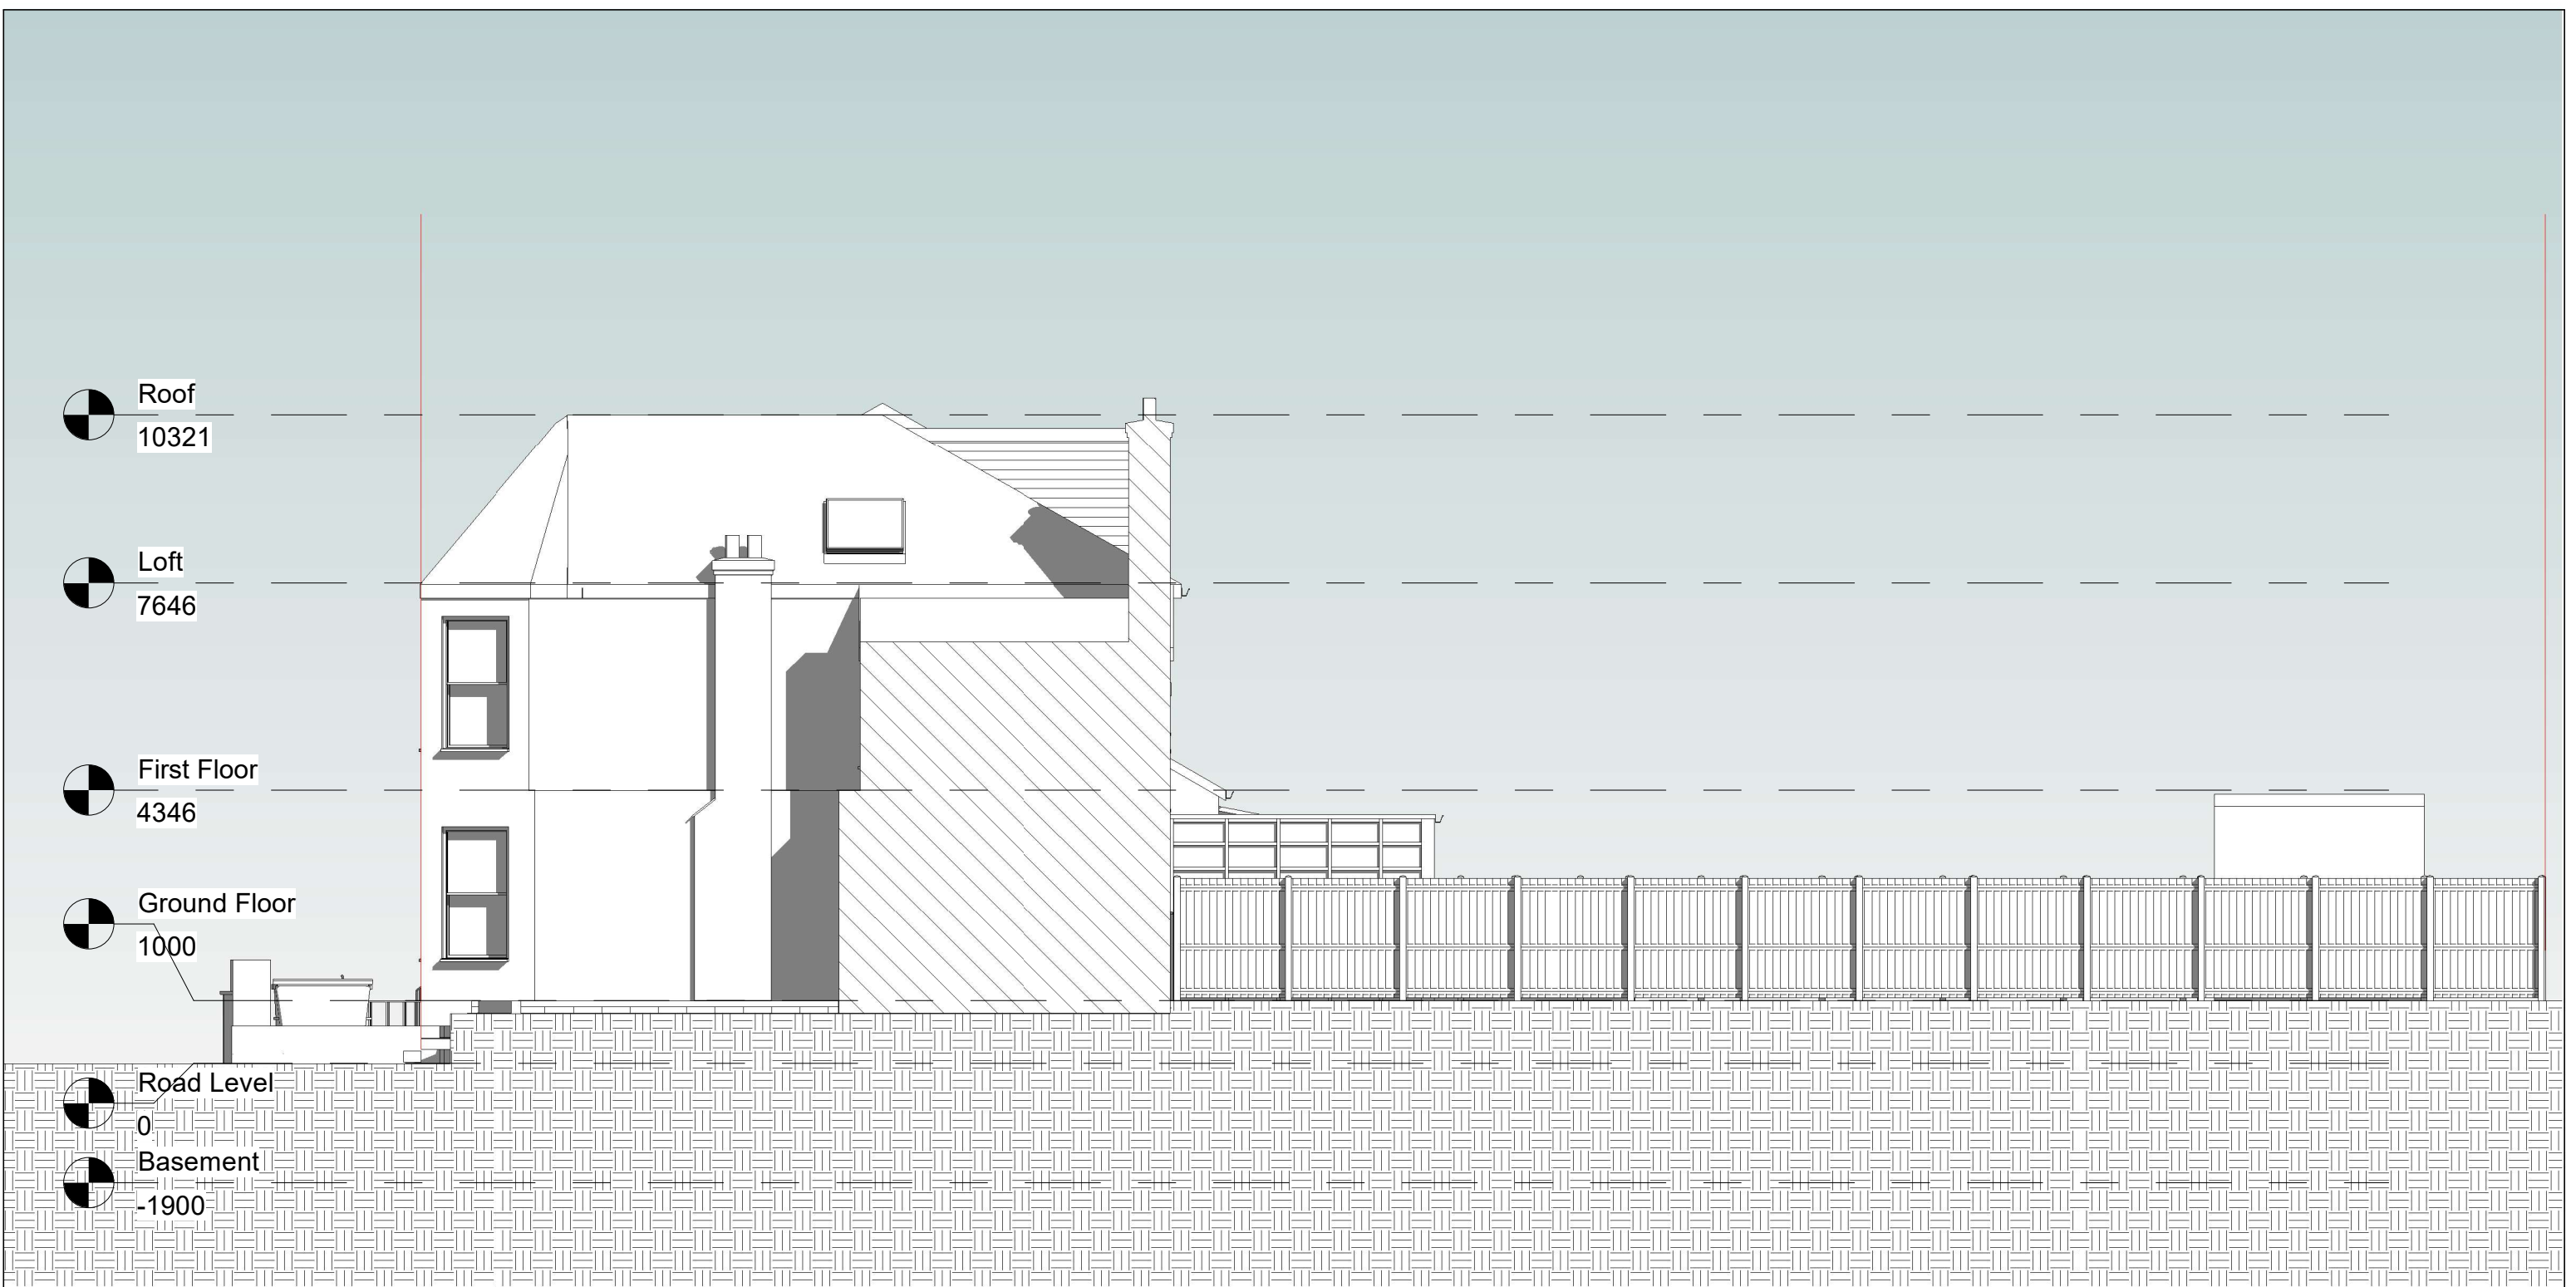

NOTES. CONTRACTORS MUST VERIFY ALL DIMENSIONS AT THE SITE BEFORE COMENCING ANY WORK. NO CONSTRUCTION WORK BEFORE BUILDING CONTROL APPROVAL AND STRUCTURAL ENGINEER CONFIRMATION. ANY DISCREPANCIES TO BE REPORTED TO GRIDKUNE. ALL DRAWINGS ARE TO BE READ IN CONJUNCTION WITH ALL RELEVANT DRAWINGS AND SPECIFICATIONS.	Rev	Description	Date	PROJECT TITLE			DRAWING TITLE		
	A		26.01.23	97 Stapleton Hall Road, N4 4RH			Proposed Side Elevation 1		
	B		01.02.23				CLIENT		
	C		21.02.23				Mr Hersh		
				Date	Project number	DRWAING NUMBER	Scale (@ A3)	Drawn by	
				19/05/2022	5580	PR - E002	1 : 100	Faye	

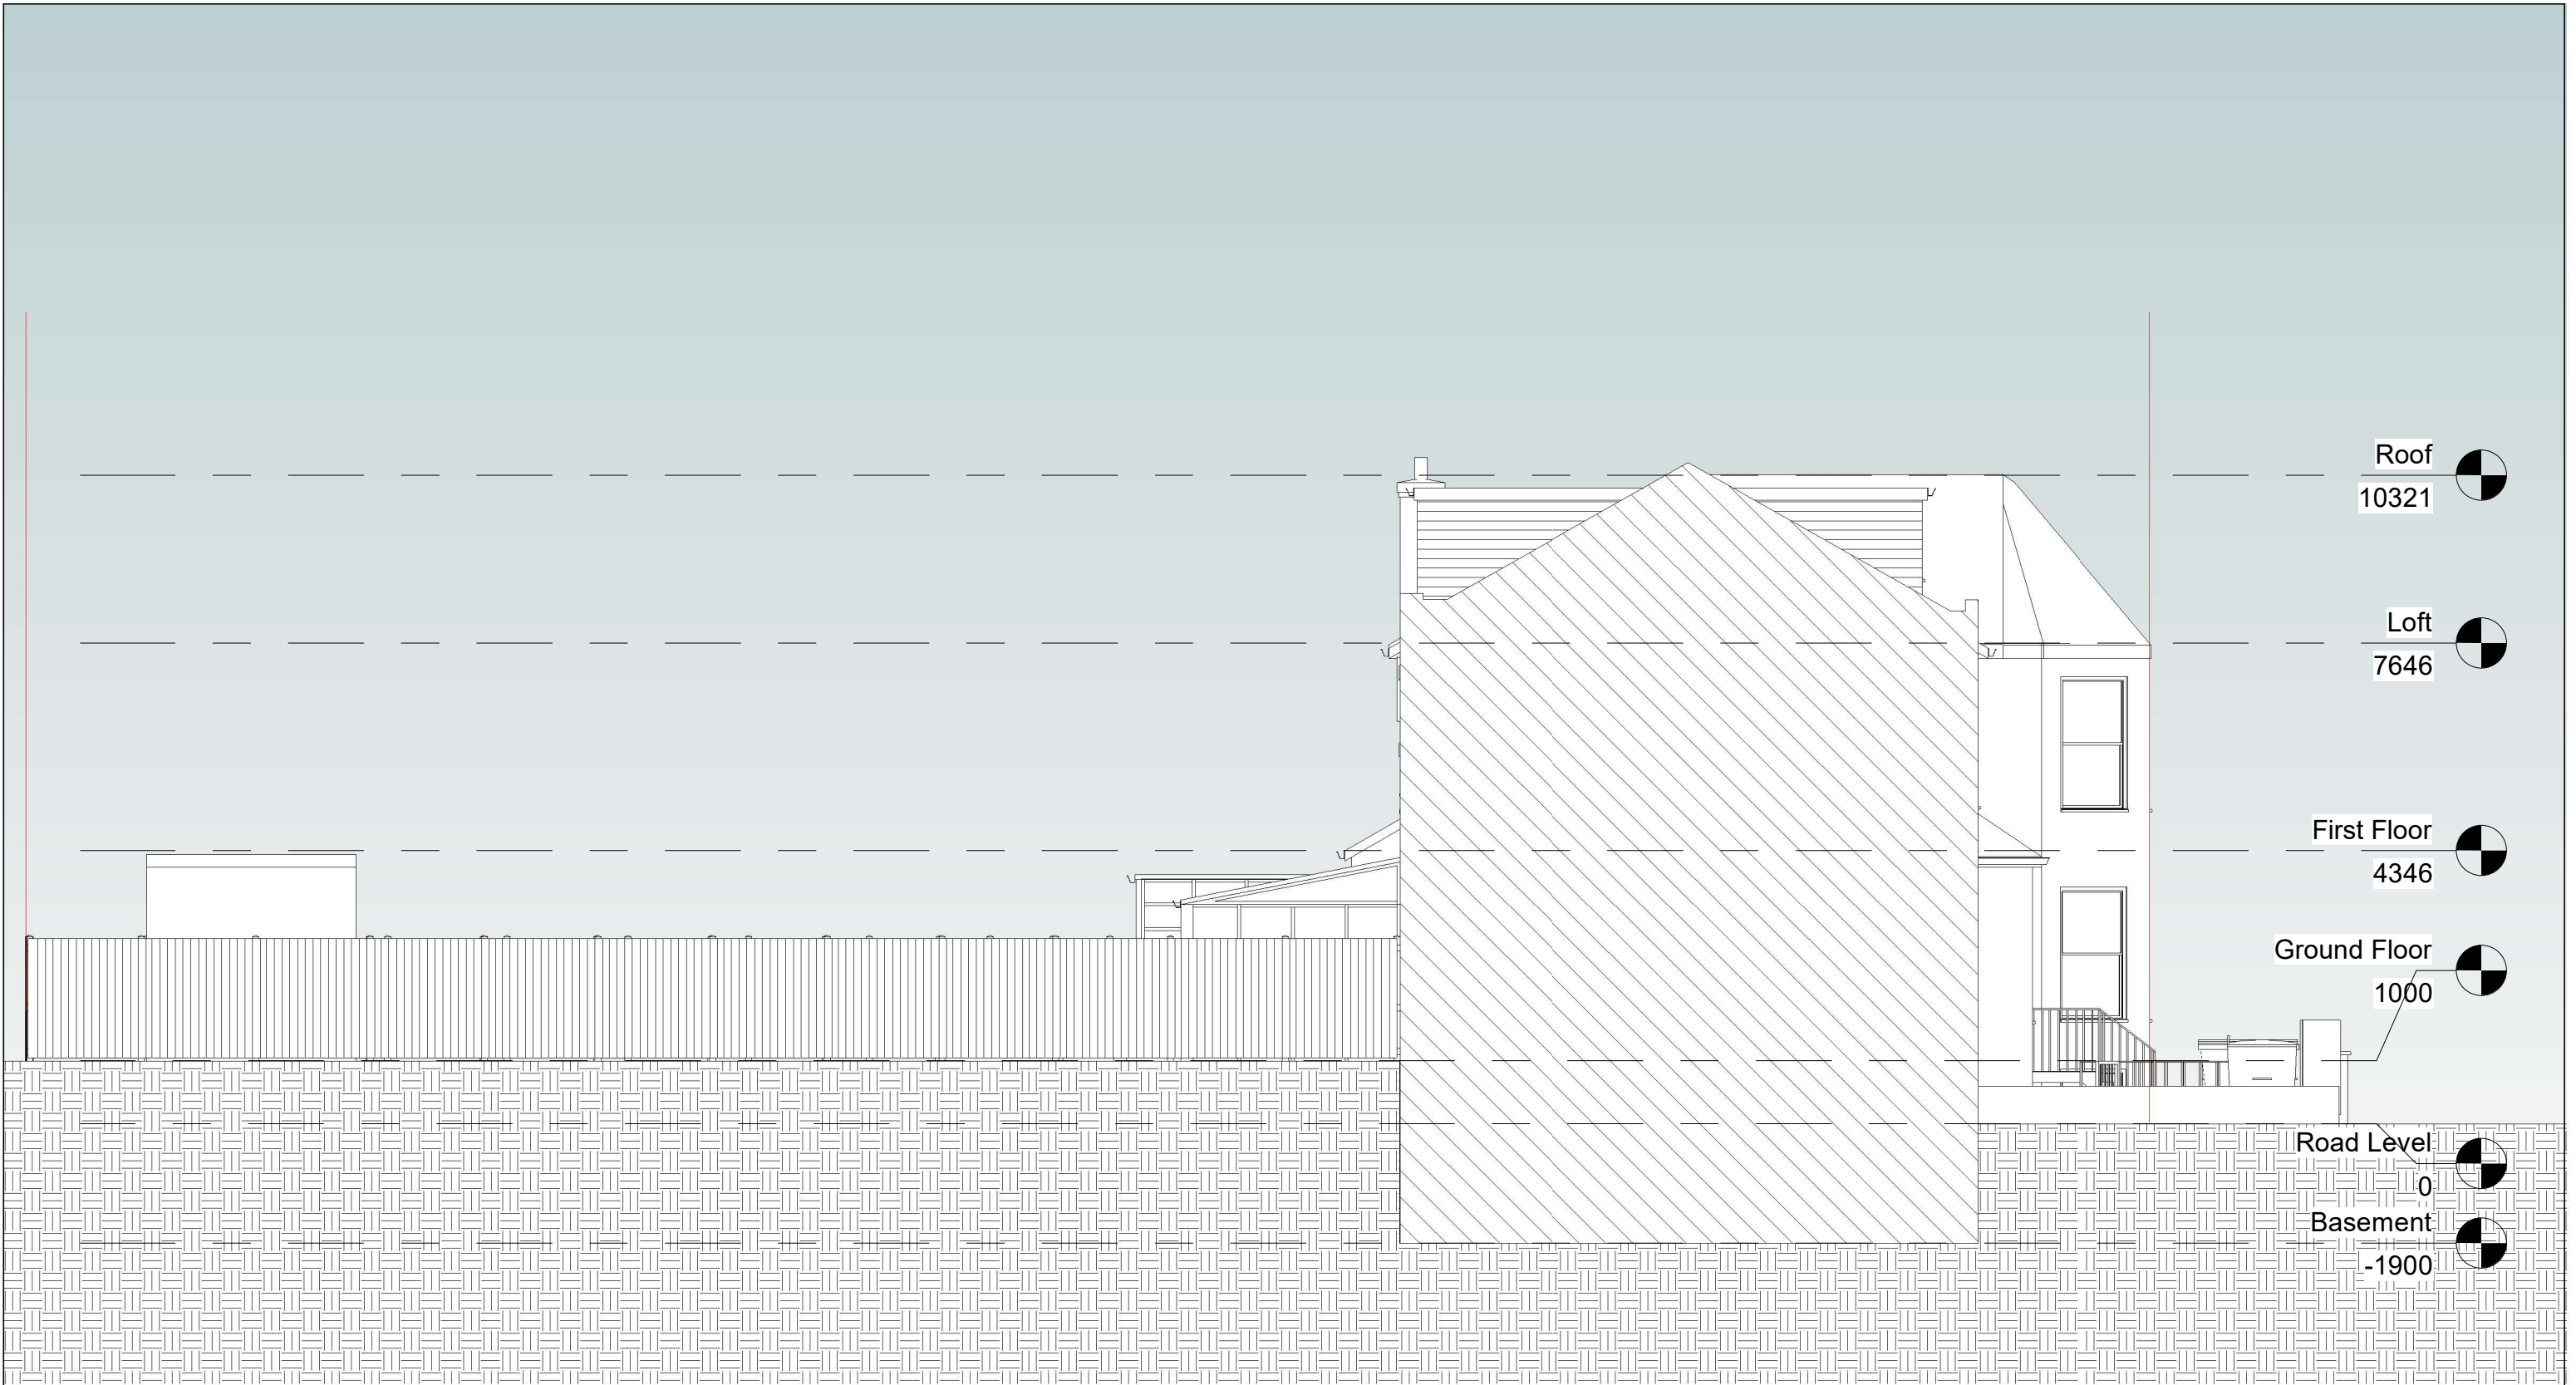

NOTES: CONTRACTORS MUST VERIFY ALL DIMENSIONS AT THE SITE BEFORE COMENCING ANY WORK. NO CONSTRUCTION WORK BEFORE BUILDING CONTROL APPROVAL AND STRUCTURAL ENGINEER CONFIRMATION. ANY DISCREPANCIES TO BE REPORTED TO GRIDKUNE. ALL DRAWINGS ARE TO BE READ IN CONJUNCTION WITH ALL RELEVANT DRAWINGS AND SPECIFICATIONS.	Rev	Description	Date	PROJECT TITLE			DRAWING TITLE		
	A		26.01.23	97 Stapleton Hall Road, N4 4RH			Proposed Side Elevation 2		
	B		01.02.23				CLIENT		
	C		21.02.23				Mr Hersh		
				Date	Project number	DRWAING NUMBER	Scale (@ A3)	Drawn by	
				19/05/2022	5580	PR - E003	1 : 100	Faye	

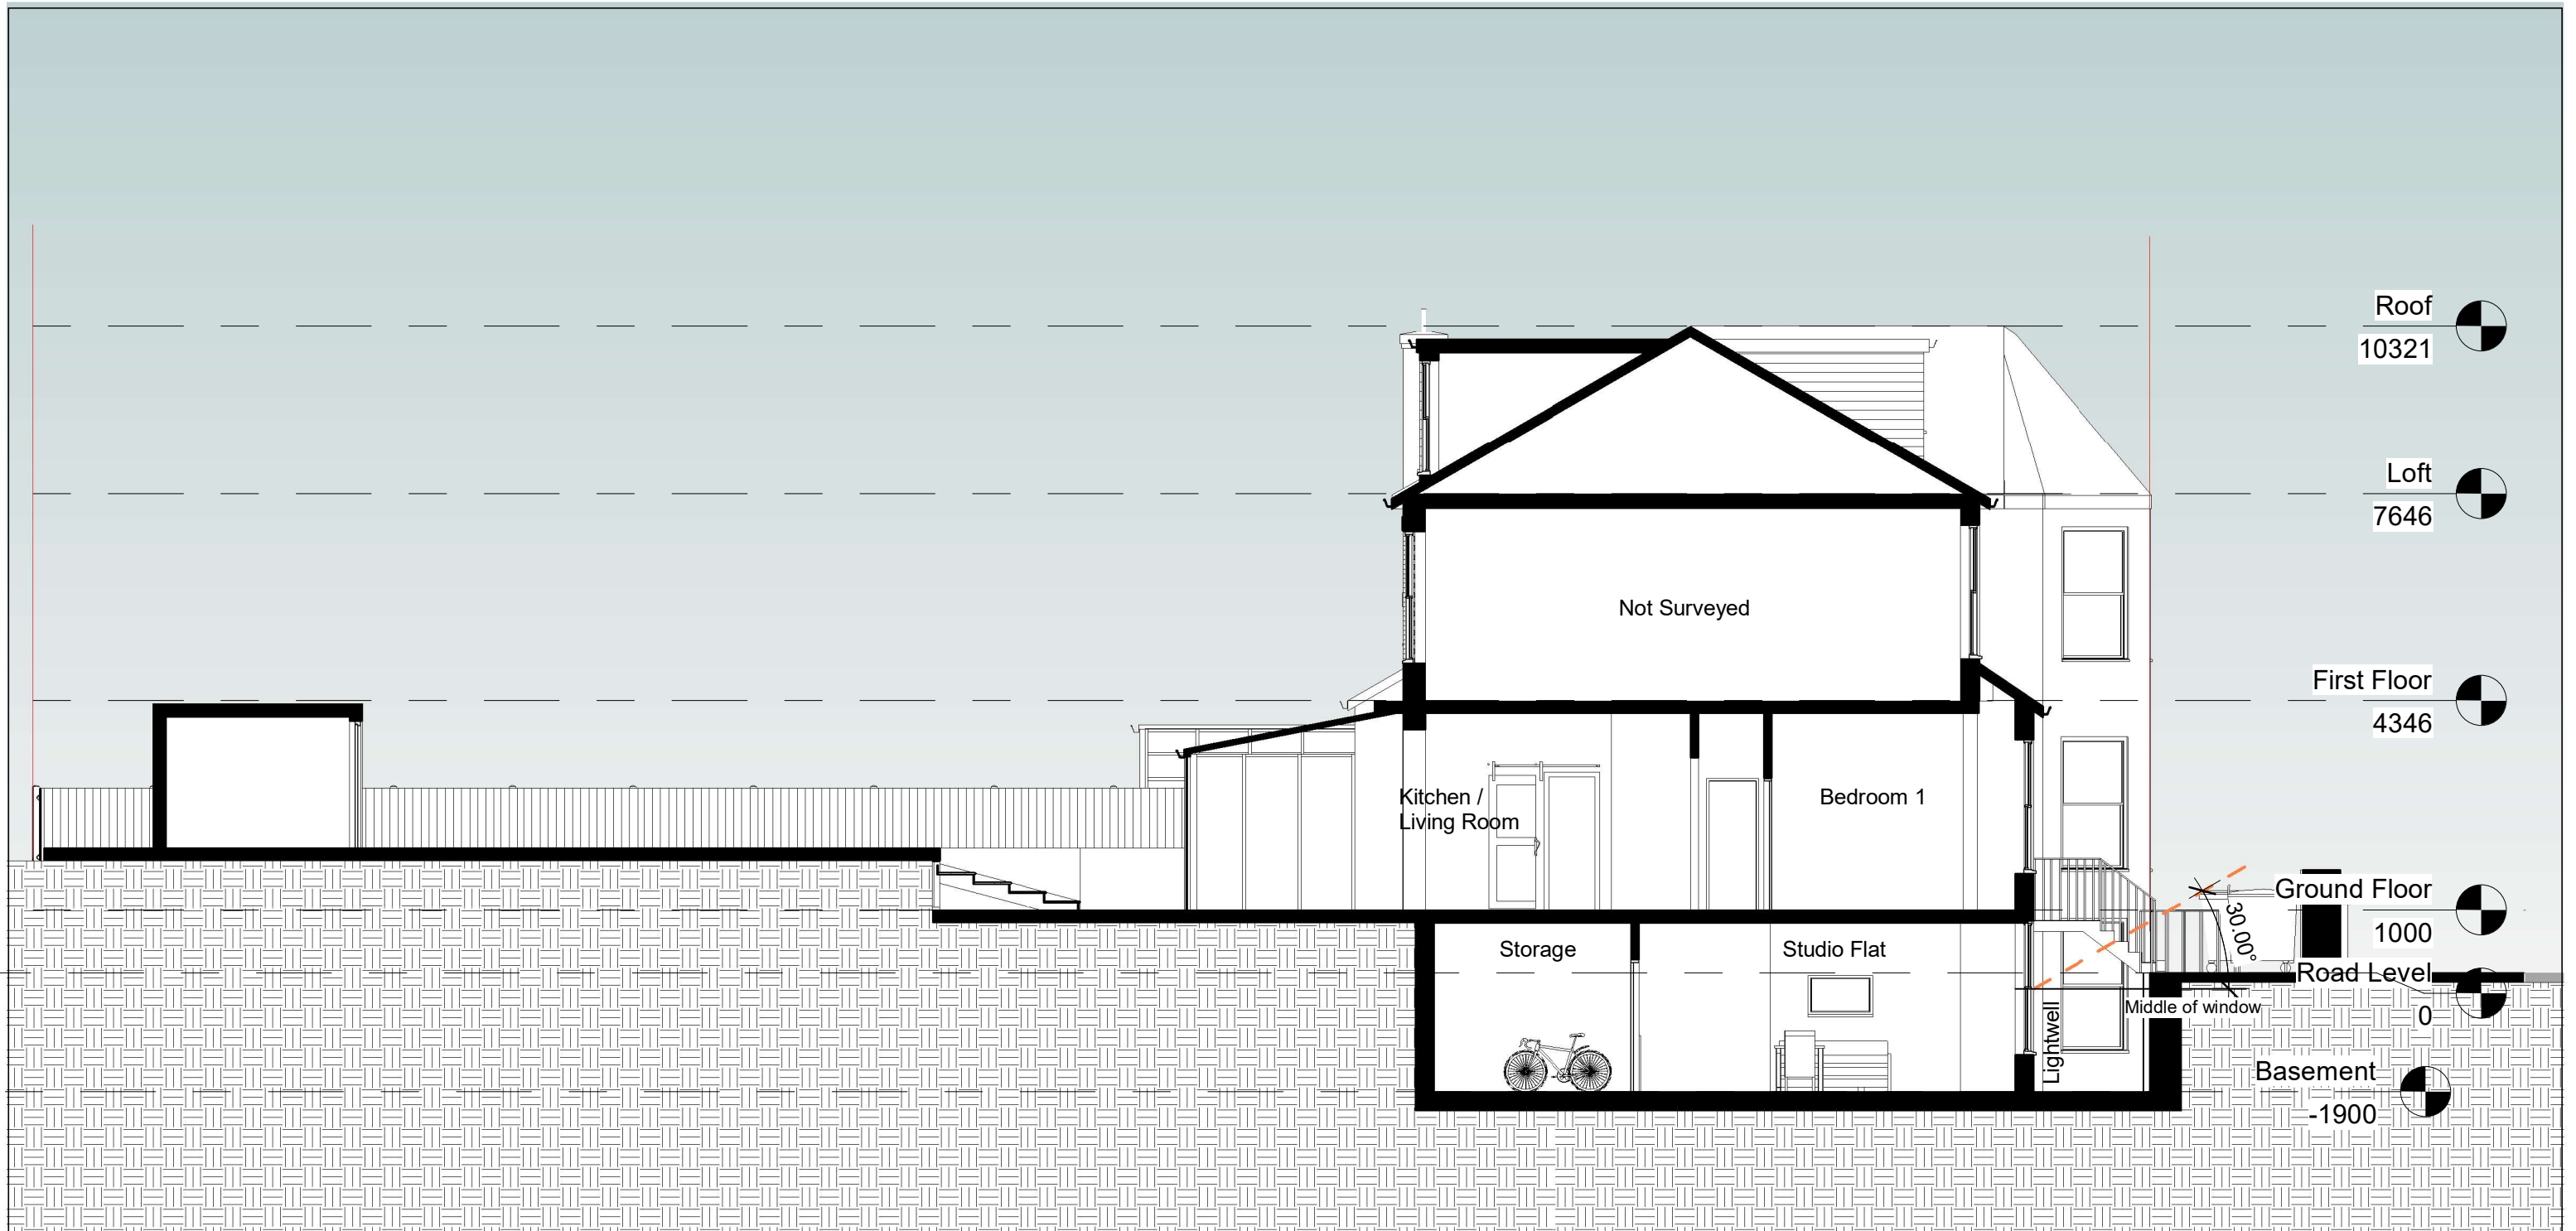

NOTES. CONTRACTORS MUST VERIFY ALL DIMENSIONS AT THE SITE BEFORE COMENCING ANY WORK. NO CONSTRUCTION WORK BEFORE BUILDING CONTROL APPROVEL AND STRUCTURAL ENGINEER CONFIRMATION. ANY DISCREPANCIES TO BE REPORTED TO GRIDKUNE. ALL DRAWINGS ARE TO BE READ IN CONJUNCTION WITH ALL RELEVANT DRAWINGS AND SPECIFICATIONS.	Rev	Description	Date	PROJECT TITLE			DRAWING TITLE		 PLANNING SERVICES
	A		26.01.23	97 Stapleton Hall Road, N4 4RH			Proposed Section AA		
	B		01.02.23				CLIENT		
	C		21.02.23	Date			Mr Hersh		
							19/05/2022		
				Project number			Drawn by		
							5580		
				DRWAING NUMBER					
			PR - S001						



NOTES:
CONTRACTORS MUST VERIFY ALL DIMENSIONS AT THE SITE BEFORE COMENCING ANY WORK.
NO CONSTRUCTION WORK BEFORE BUILDING CONTROL APPROVAL AND STRUCTURAL ENGINEER CONFIRMATION.
ANY DISCREPANCIES TO BE REPORTED TO GRIDKUNE.
ALL DRAWINGS ARE TO BE READ IN CONJUNCTION WITH ALL RELEVANT DRAWINGS AND SPECIFICATIONS.

Rev	Description	Date
A		26.01.23
B		01.02.23
C		21.02.23

PROJECT TITLE

97 Stapleton Hall Road, N4 4RH

Date
19/05/2022

Project number
5580

DRWAING NUMBER
PR - 3D

DRAWING TITLE

Proposed 3D

CLIENT

Mr Hersh

Scale (@ A3)
1:100

Drawn by
Faye

