


NOTES:
ALL DIMENSIONS, LEVELS AND CLEARANCES TO BE CHECKED
ON SITE PRIOR TO WORKS COMMENCING

THIS DRAWING SHOULD BE READ IN CONJUNCTION WITH ALL
OTHER PROJECT RELATED DRAWINGS, SPECIFICATIONS AND
DOCUMENTS.

THIS DRAWING IS COPYRIGHT OF GEBHARD AND GOODWIN

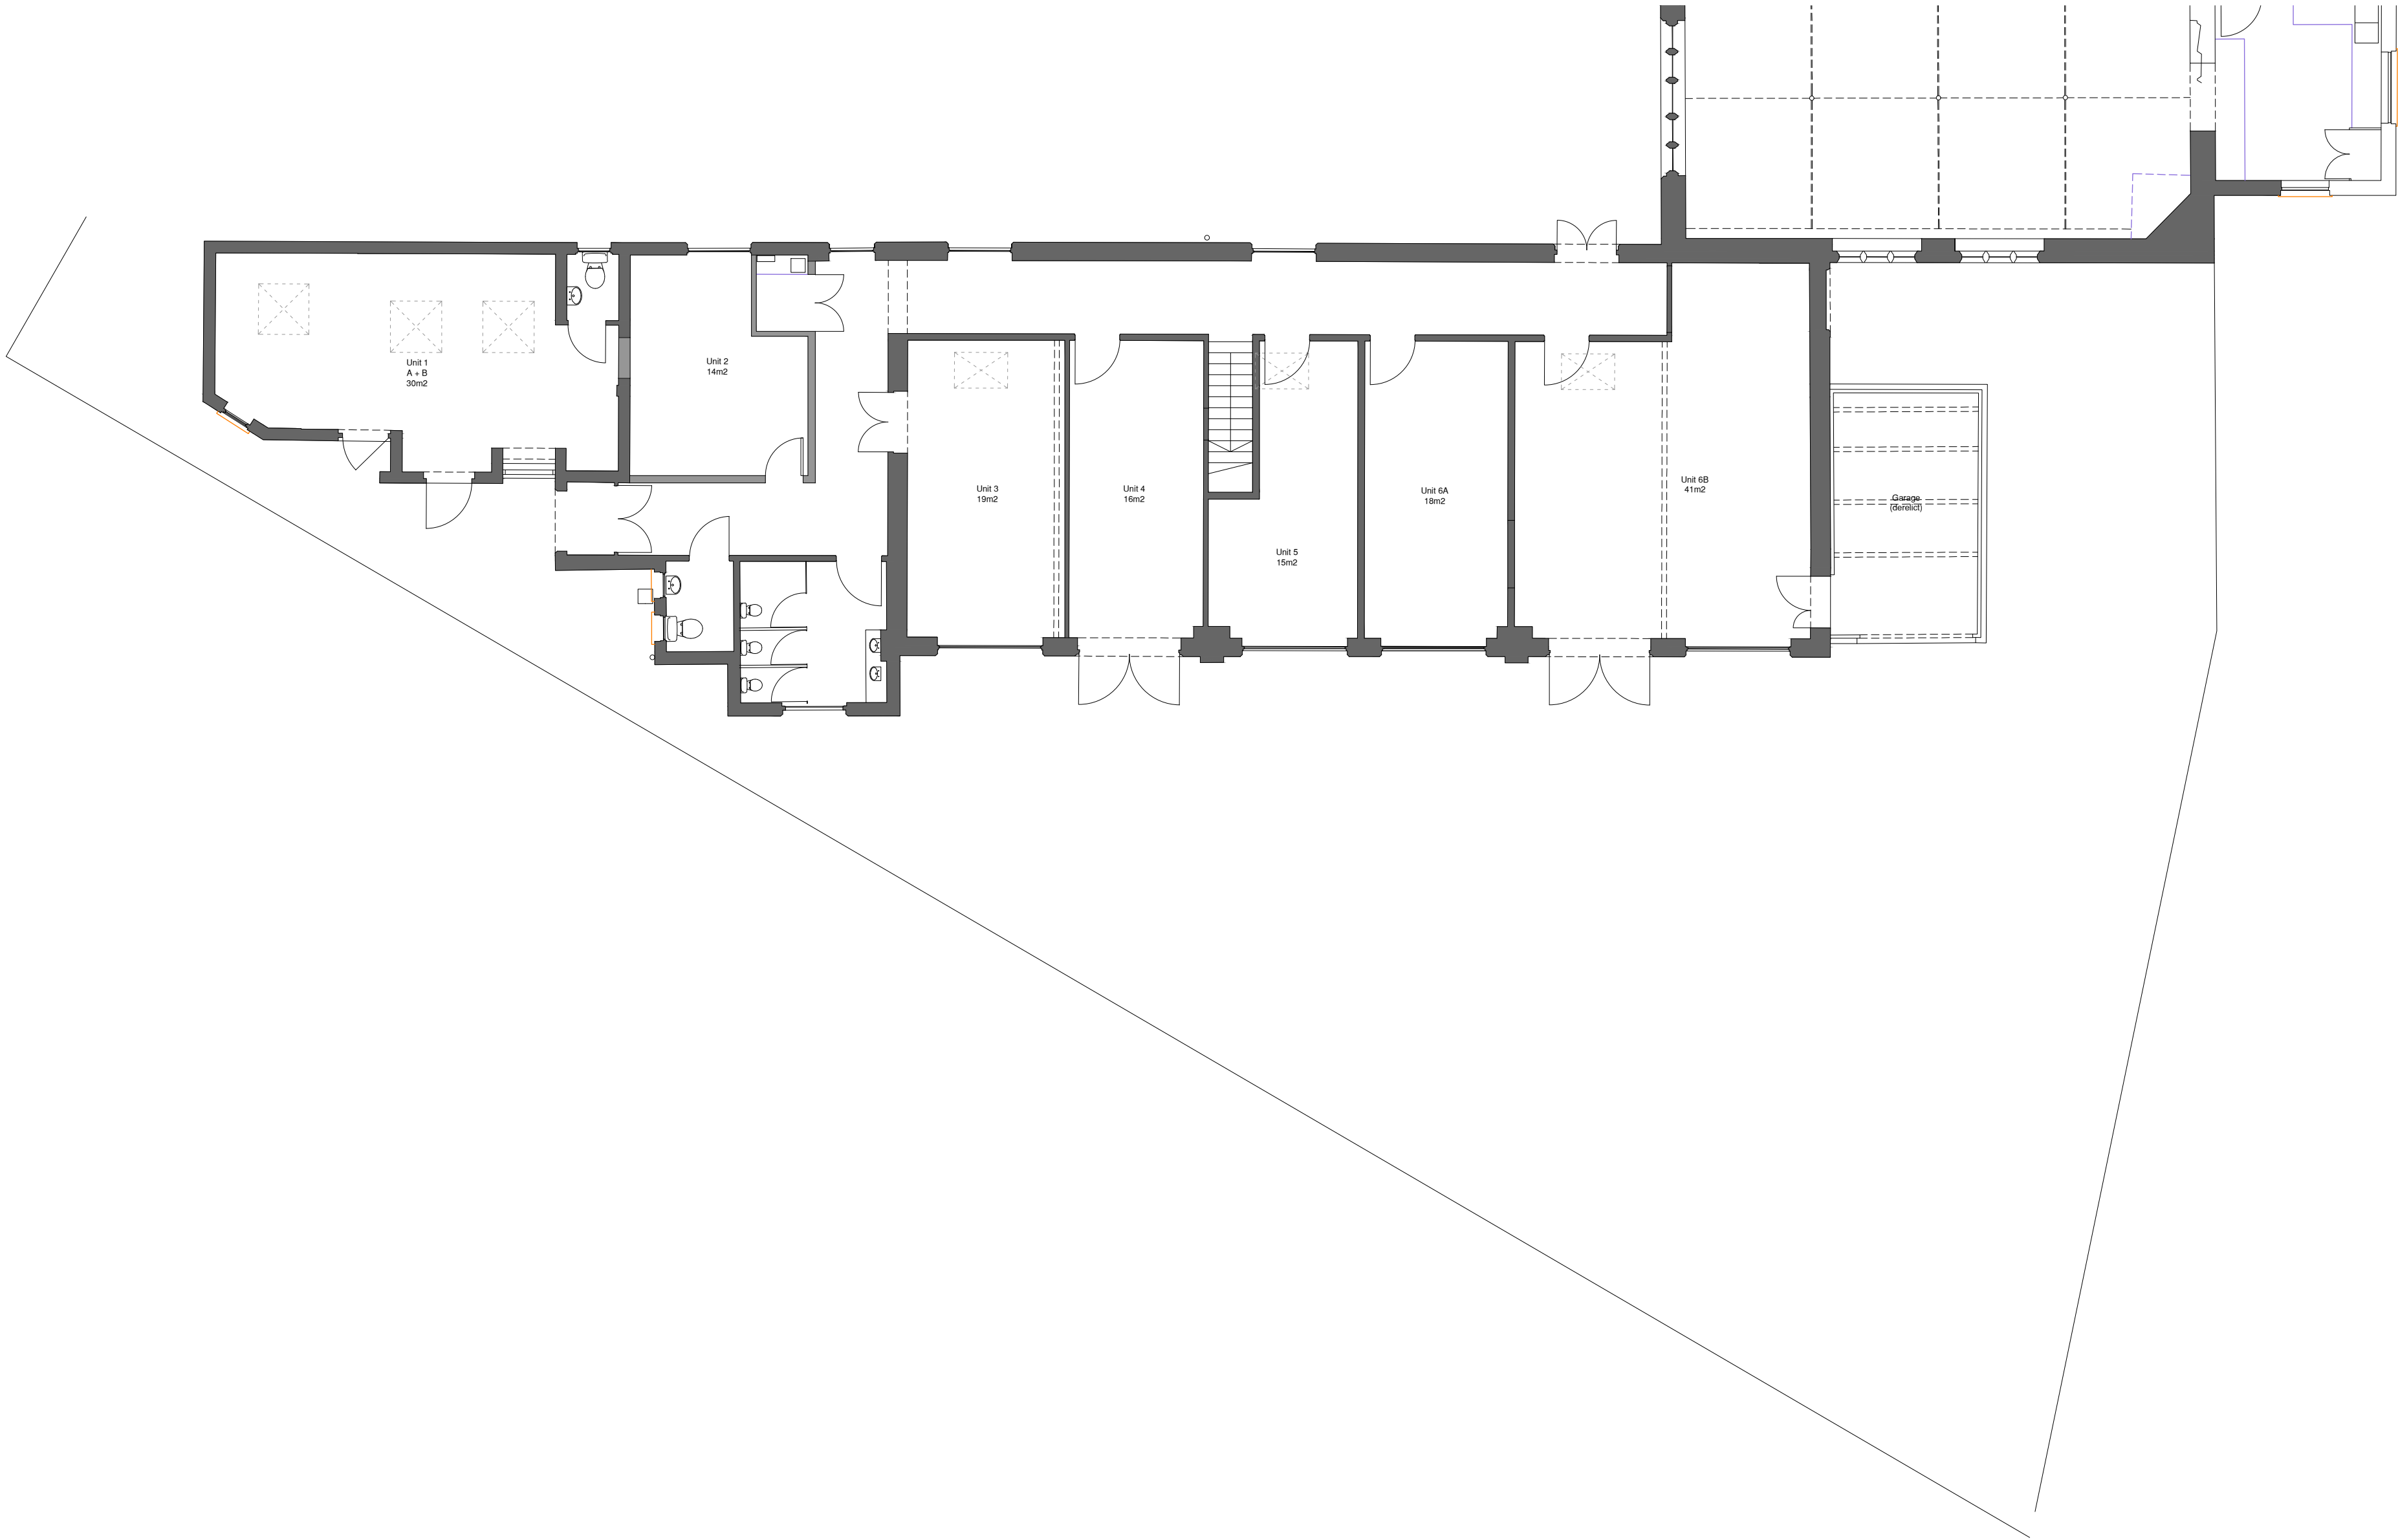

EXISTING GROUND FLOOR SITE PLAN



818.01.23				Pre-Planning Draft			
Rev.		Date		Notes			
PLANNING							
PROJECT							
PJR							
SITE ADDRESS							
The Old Nursery							
Tottenham Green,							
London							
N15 4GZ							
DRAWING TITLE:							
EXISTING GROUND FLOOR							
SITE PLAN							
DRAWING NO:							
1188-011							
BY:		CHK:		DATE:		SCALE @A1	
GG		GG		31.05.22		1:100	

