



NOTES:
ALL DIMENSIONS, LEVELS AND CLEARANCES TO BE CHECKED
ON SITE PRIOR TO WORKS COMMENCING

THIS DRAWING SHOULD BE READ IN CONJUNCTION WITH ALL
OTHER PROJECT RELATED DRAWINGS, SPECIFICATIONS AND
DOCUMENTS.

THIS DRAWING IS COPYRIGHT OF GEBHARD AND GOODWIN

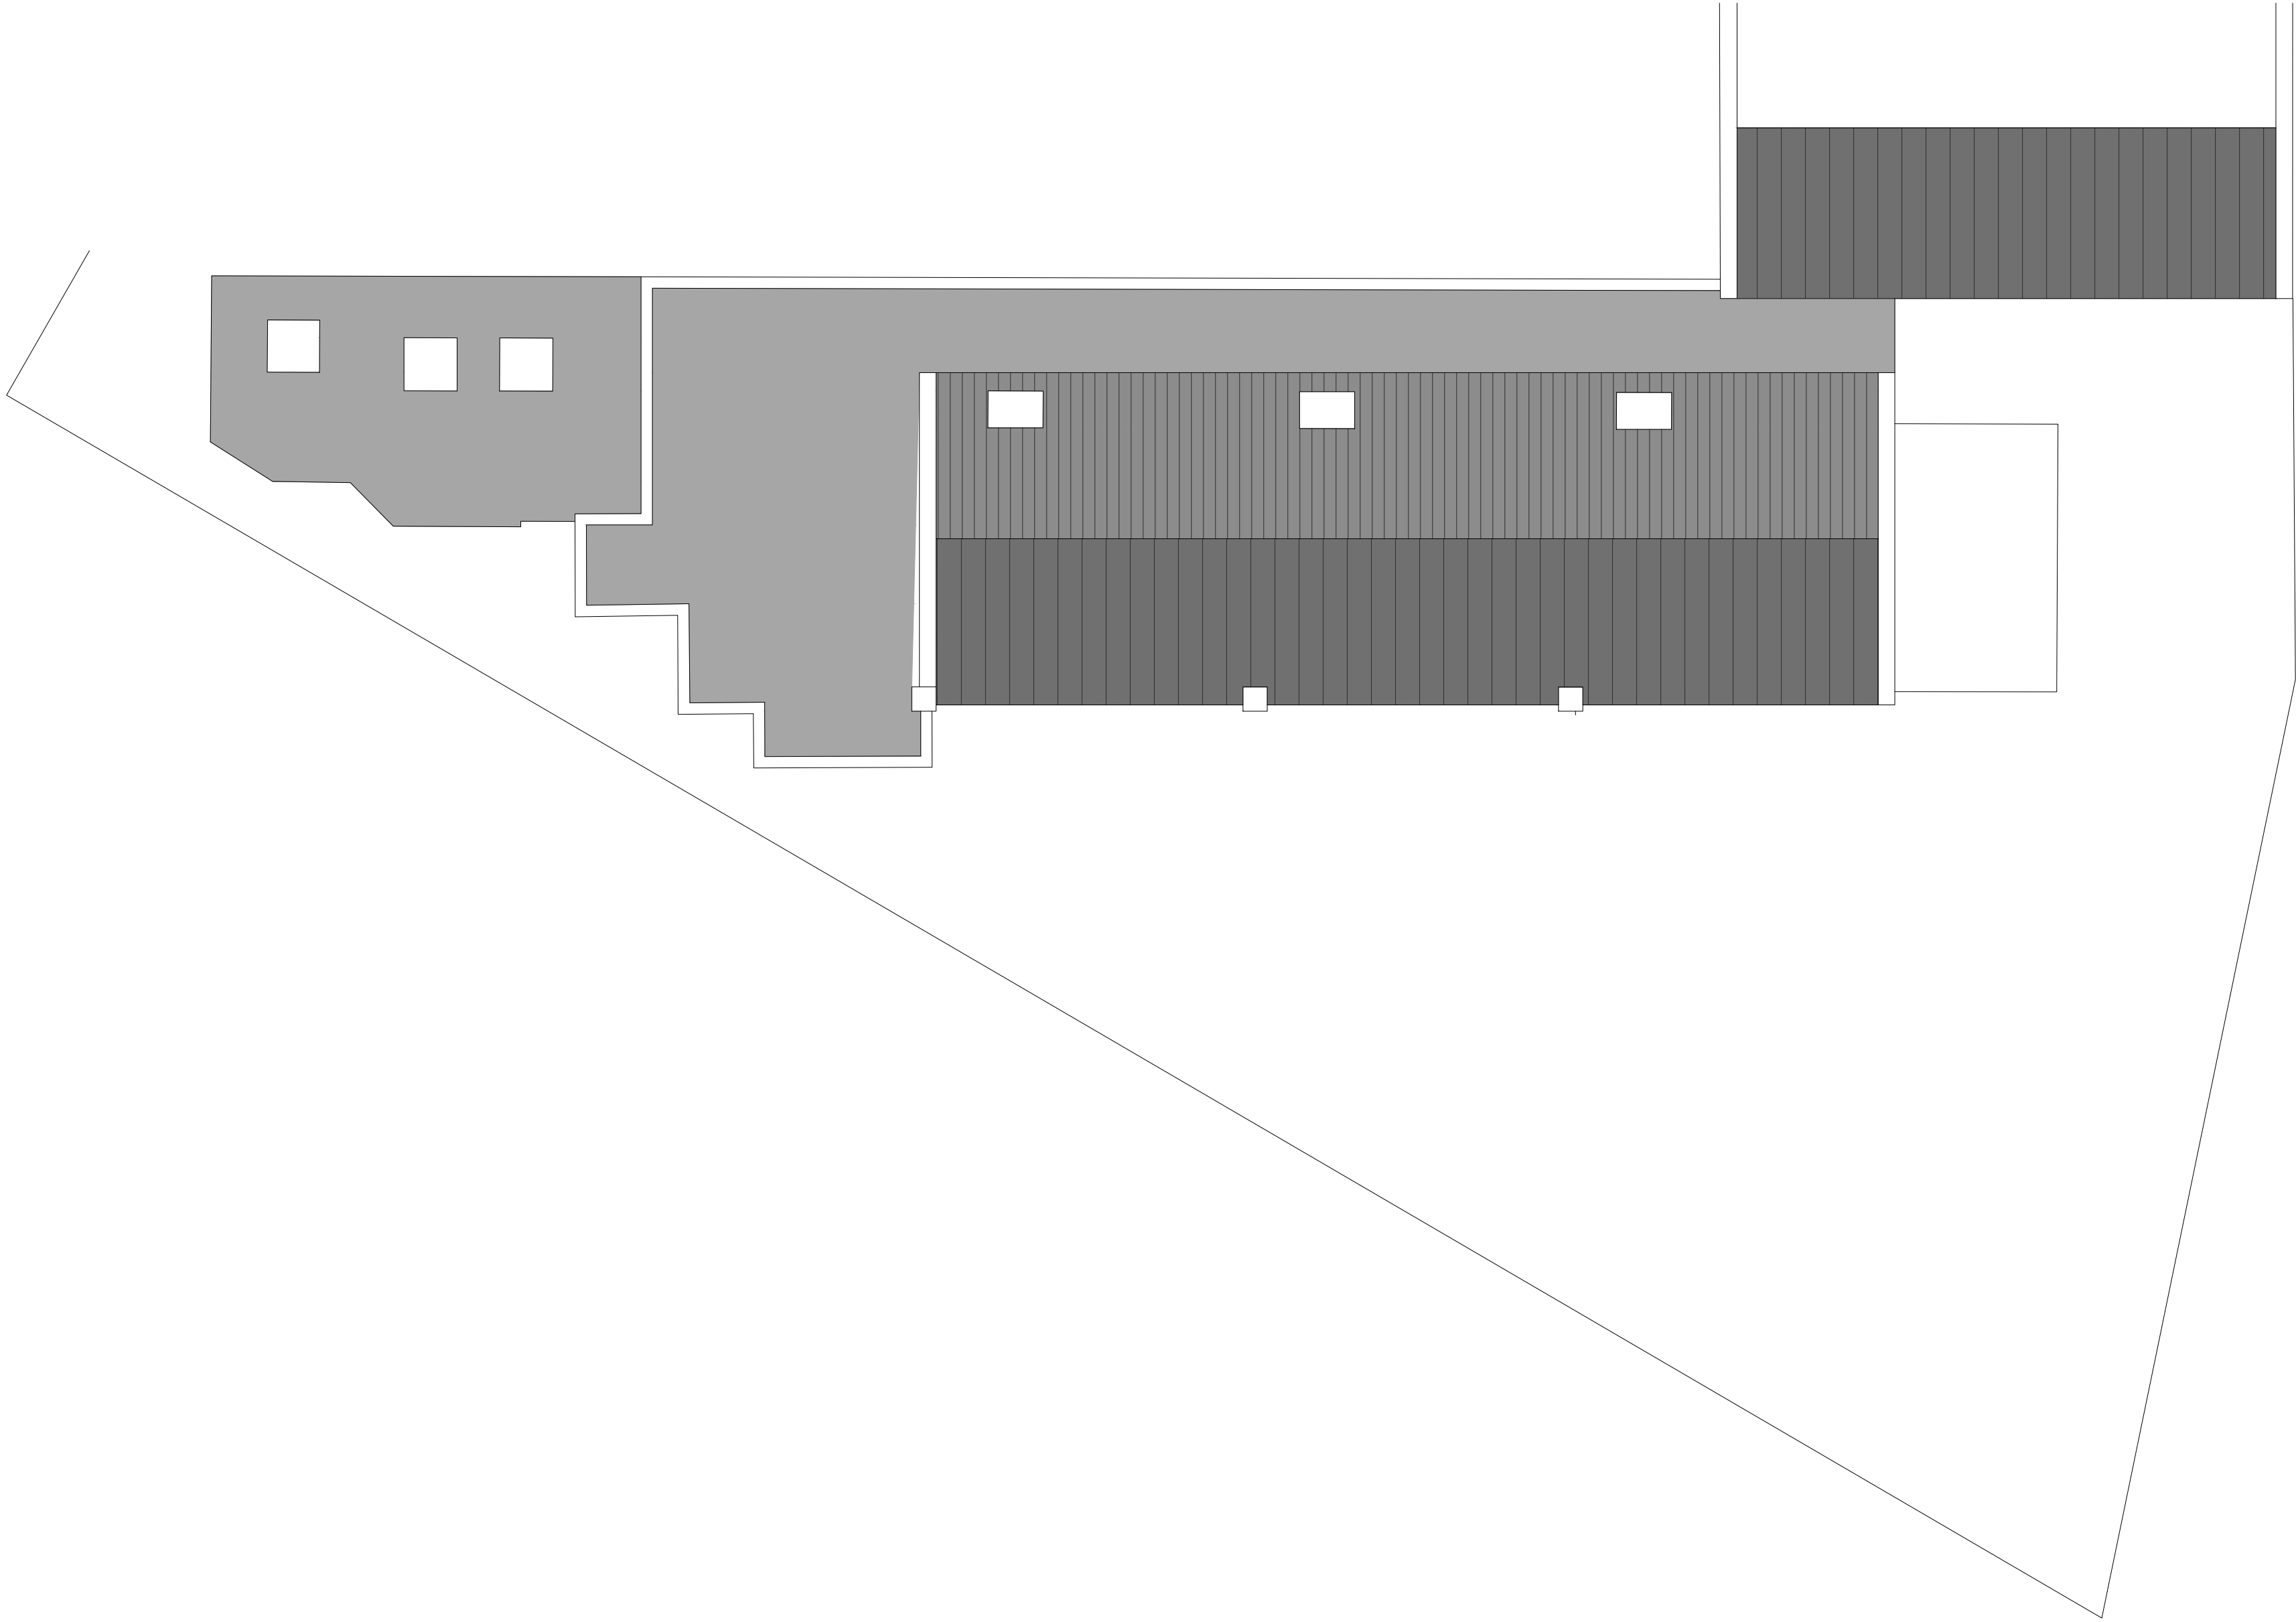

EXISTING SITE ROOF PLAN

 

8	18.01.23	Pre-Planning Draft
Rev.	Date	Notes
PLANNING		
PROJECT		
PJR		
SITE ADDRESS		
The Old Nursery		
Tottenham Green,		
London		
N15 4GZ		
DRAWING TITLE:		
EXISTING SITE ROOF PLAN		
DRAWING NO:		
1188-010		
BY:	CHK:	DATE:
GG	GG	31.05.22
		SCALE @A1
		1:100

