


NOTES:
ALL DIMENSIONS, LEVELS AND CLEARANCES TO BE CHECKED
ON SITE PRIOR TO WORKS COMMENCING

THIS DRAWING SHOULD BE READ IN CONJUNCTION WITH ALL
OTHER PROJECT RELATED DRAWINGS, SPECIFICATIONS AND
DOCUMENTS.


THIS DRAWING IS COPYRIGHT OF GEBHARD AND GOODWIN

LEGEND

- 1 TIMBER FRAMED CANOPY OVER EXTERNAL SEATING AREA
- 2 SINGLE PLY MEMBRANE FLAT ROOF
- 3 VELUX ROOFLIGHT
- 4 ROOF COWEL FOR EXTRACT
- 5 EXTERNAL POD SEATING

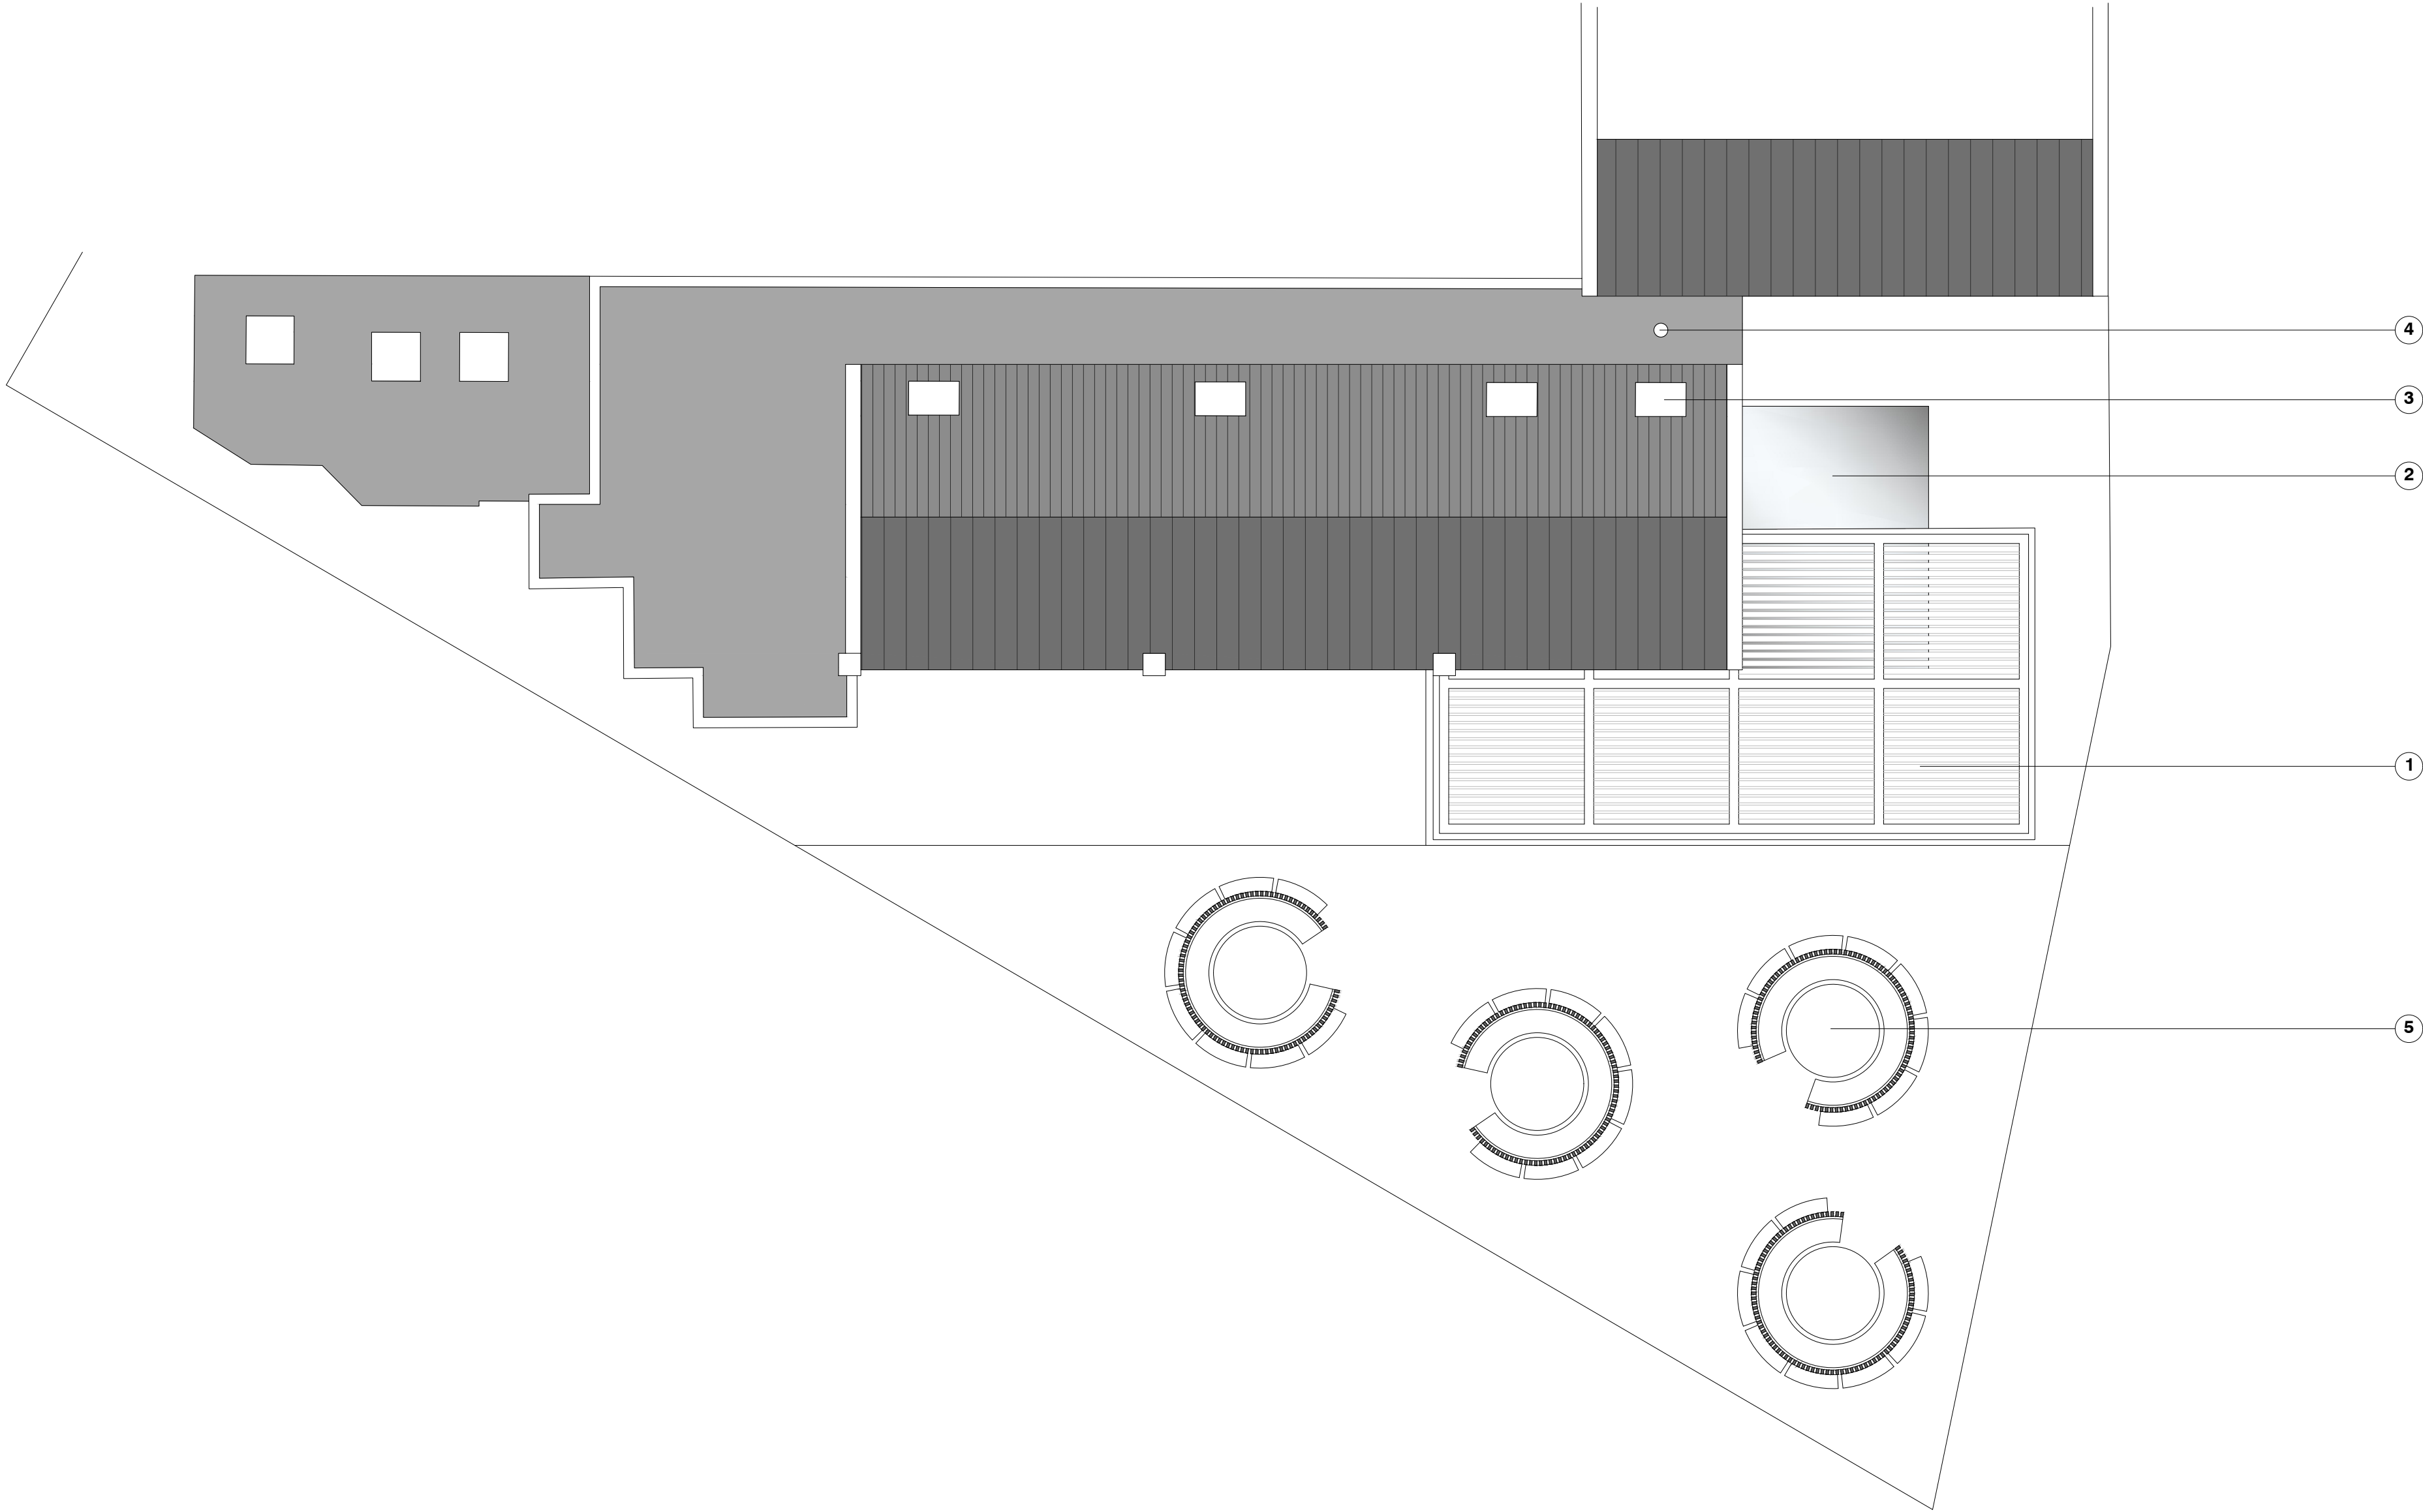

PROPOSED SITE ROOF PLAN

 

8	18.01.23	Pre-Planning Draft
Rev.	Date	Notes
PLANNING		
PROJECT PJR		
SITE ADDRESS The Old Nursery Tottenham Green, London N15 4GZ		
DRAWING TITLE: PROPOSED SITE ROOF PLAN		
DRAWING NO: 1188-110		
BY: GG	CHK: GG	DATE: 31.05.22
		SCALE @A1 1:100

