



NOTES:
ALL DIMENSIONS, LEVELS AND CLEARANCES TO BE CHECKED
ON SITE PRIOR TO WORKS COMMENCING

THIS DRAWING SHOULD BE READ IN CONJUNCTION WITH ALL
OTHER PROJECT RELATED DRAWINGS, SPECIFICATIONS AND
DOCUMENTS.

THIS DRAWING IS COPYRIGHT OF GEBHARD AND GOODWIN

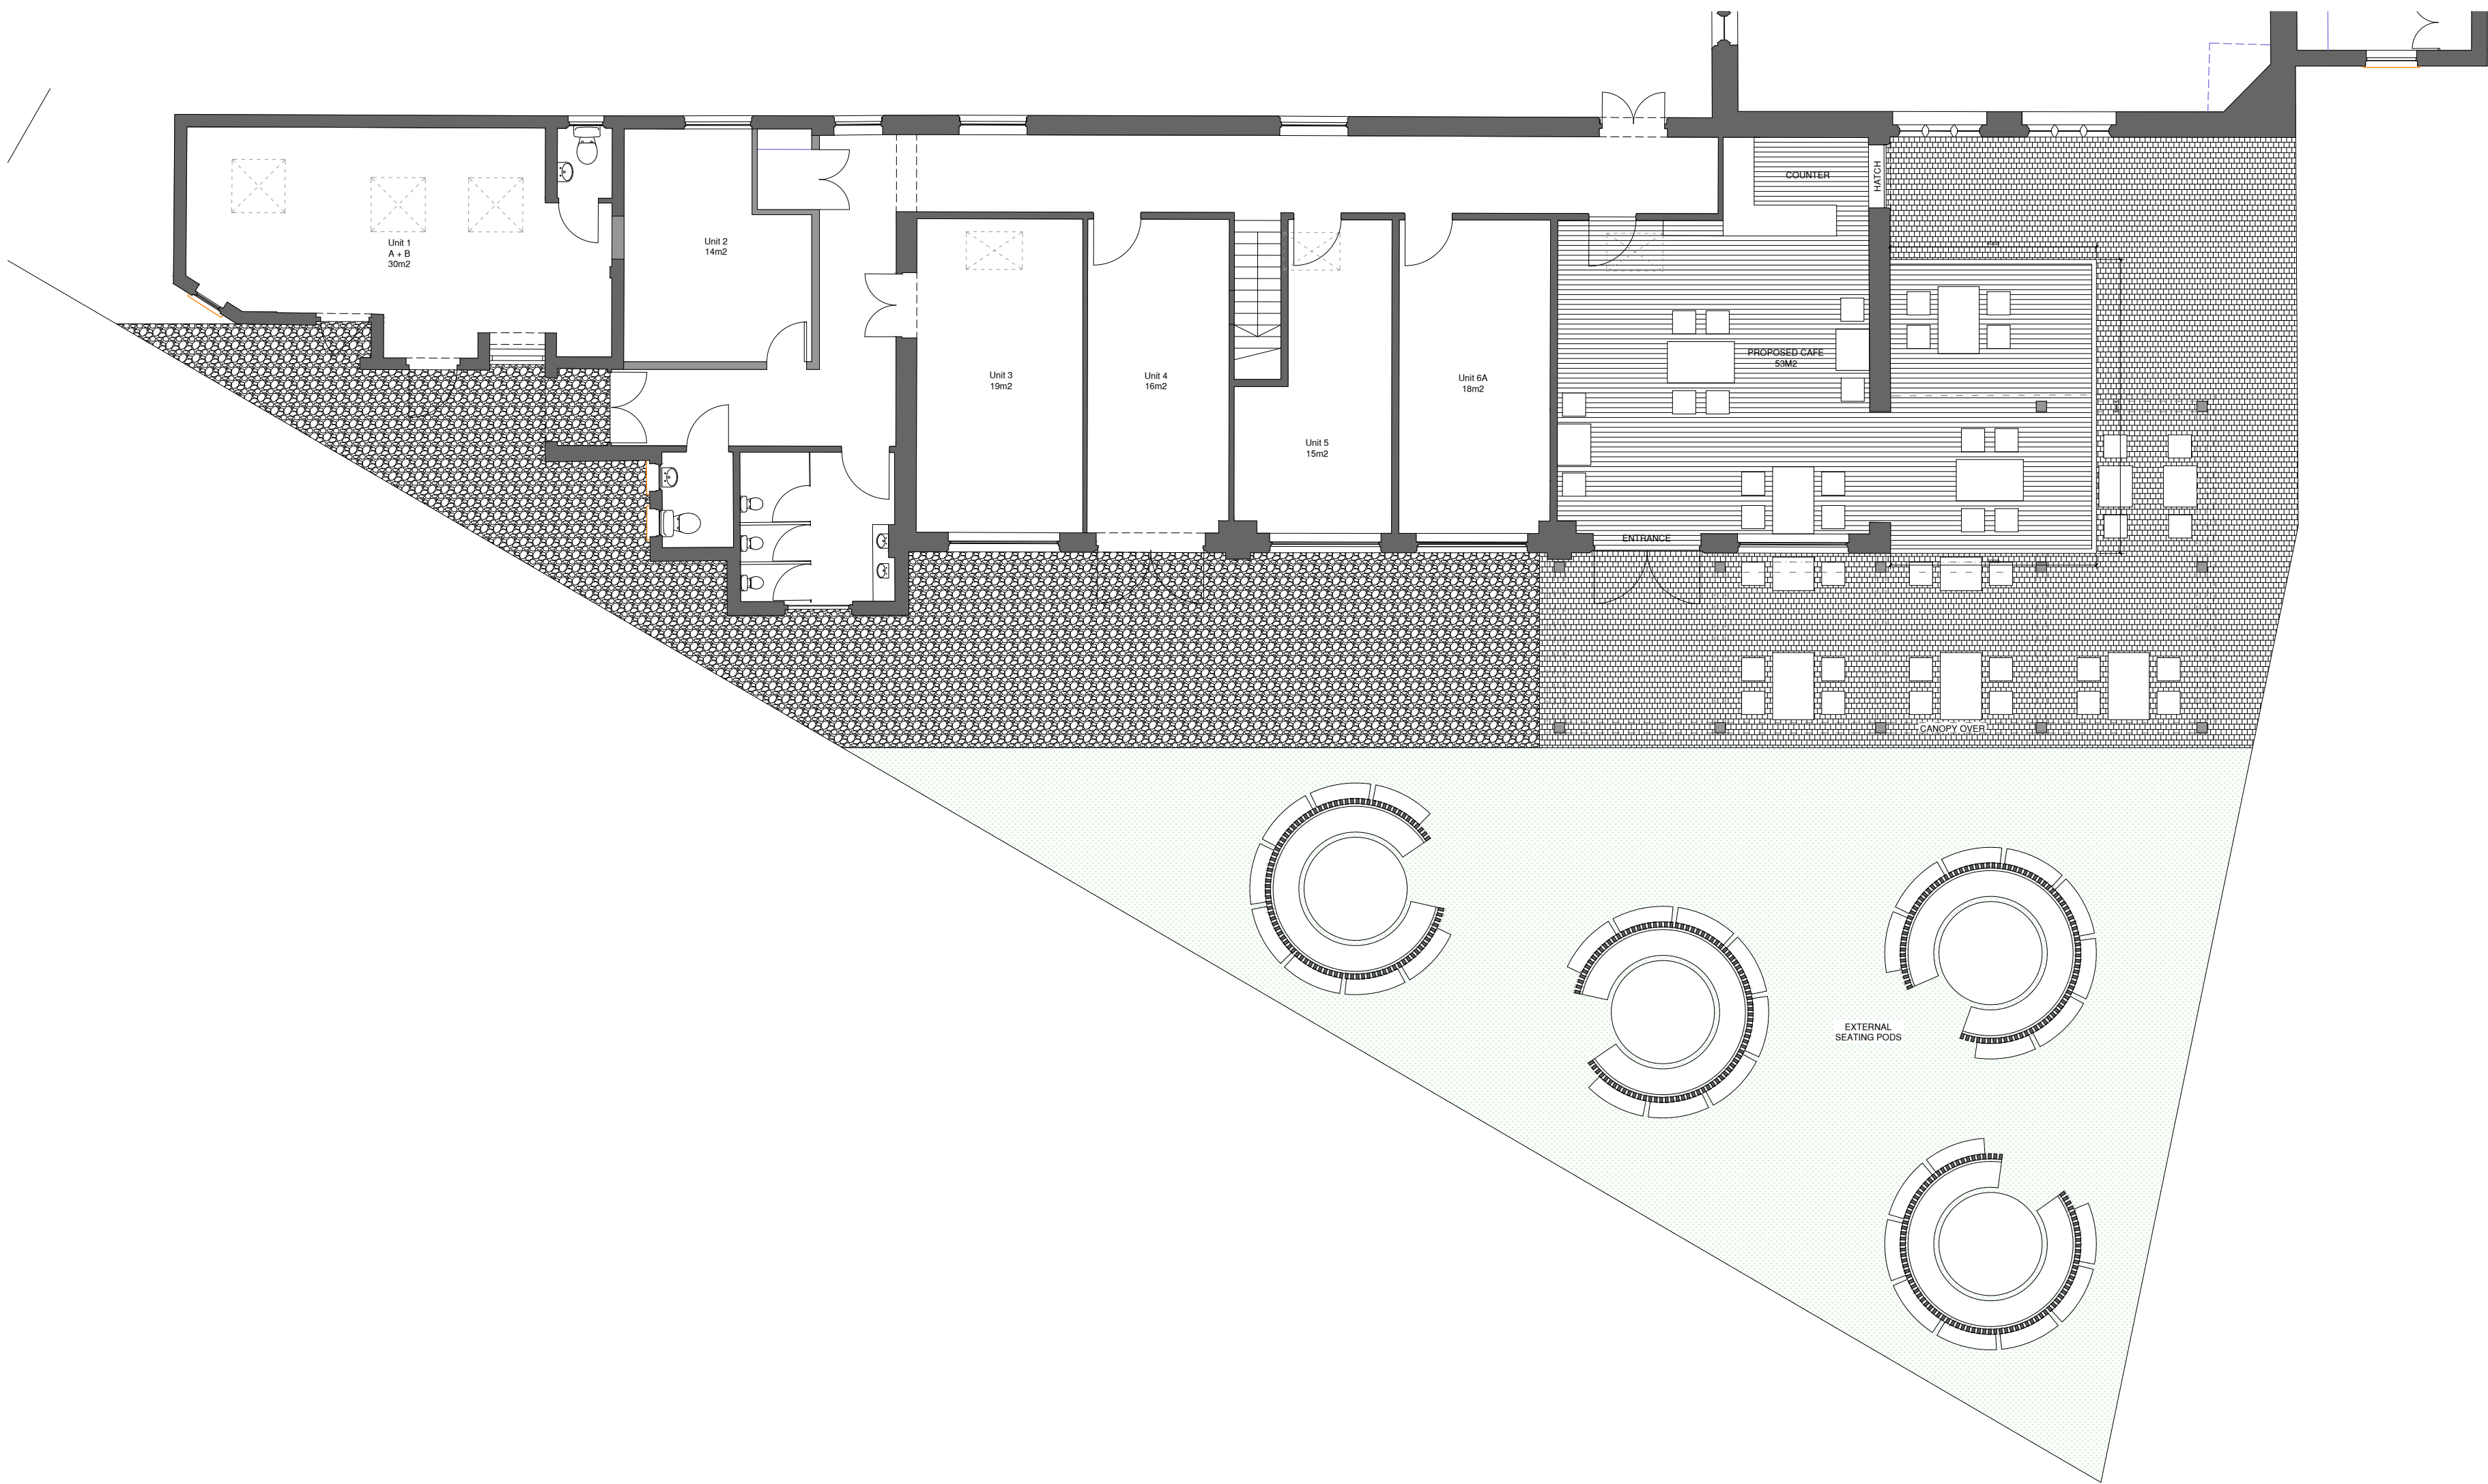

PROPOSED GROUND FLOOR SITE PLAN

 

8	18.01.23	Pre-Planning Draft
Rev.	Date	Notes
PLANNING		
PROJECT		
PJR		
SITE ADDRESS		
The Old Nursery		
Tottenham Green,		
London		
N15 4GZ		
DRAWING TITLE:		
PROPOSED GROUND FLOOR		
SITE PLAN		
DRAWING NO:		
1188-111		
BY:	CHK:	DATE:
GG	GG	31.05.22
		SCALE @A1
		1:100

