



NOTES:
ALL DIMENSIONS, LEVELS AND CLEARANCES TO BE CHECKED
ON SITE PRIOR TO WORKS COMMENCING

THIS DRAWING SHOULD BE READ IN CONJUNCTION WITH ALL
OTHER PROJECT RELATED DRAWINGS, SPECIFICATIONS AND
DOCUMENTS.

THIS DRAWING IS COPYRIGHT OF GEBHARD AND GOODWIN

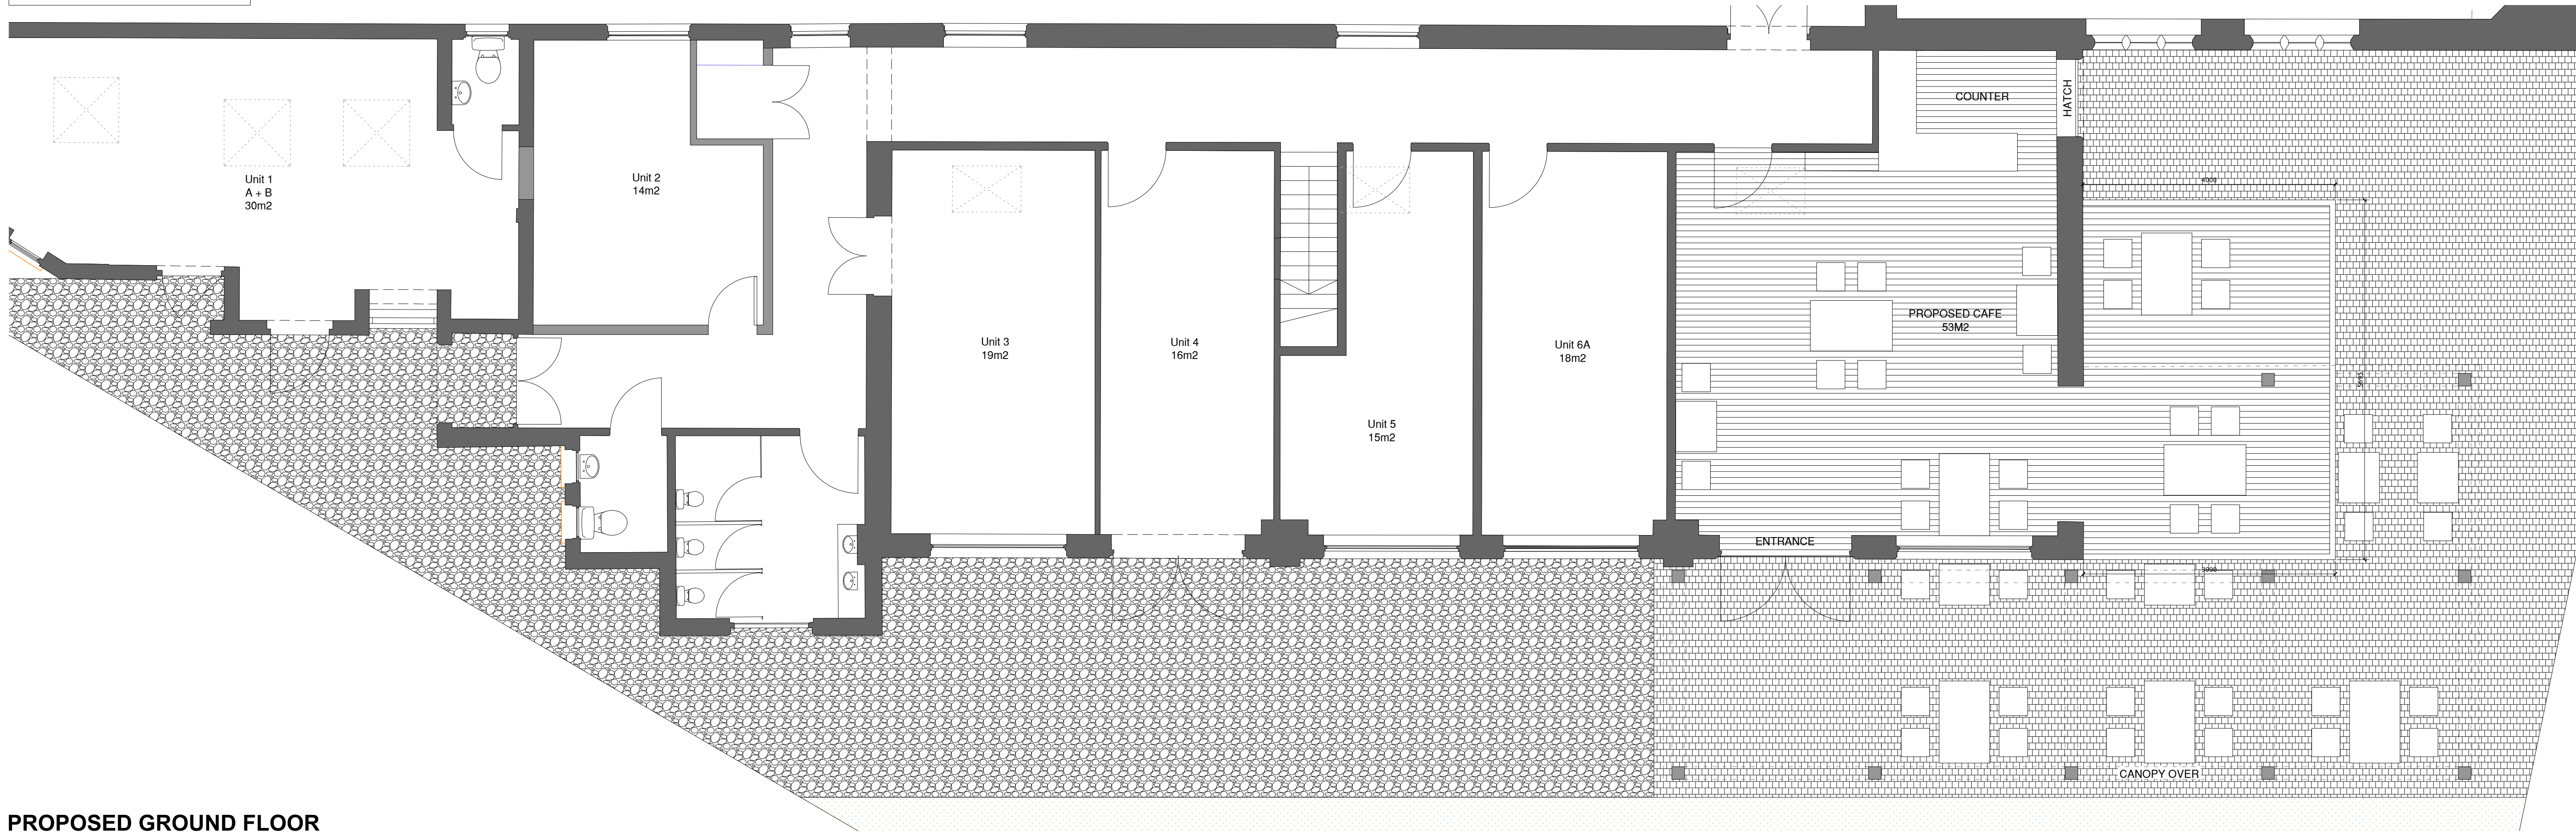


PROPOSED GROUND FLOOR

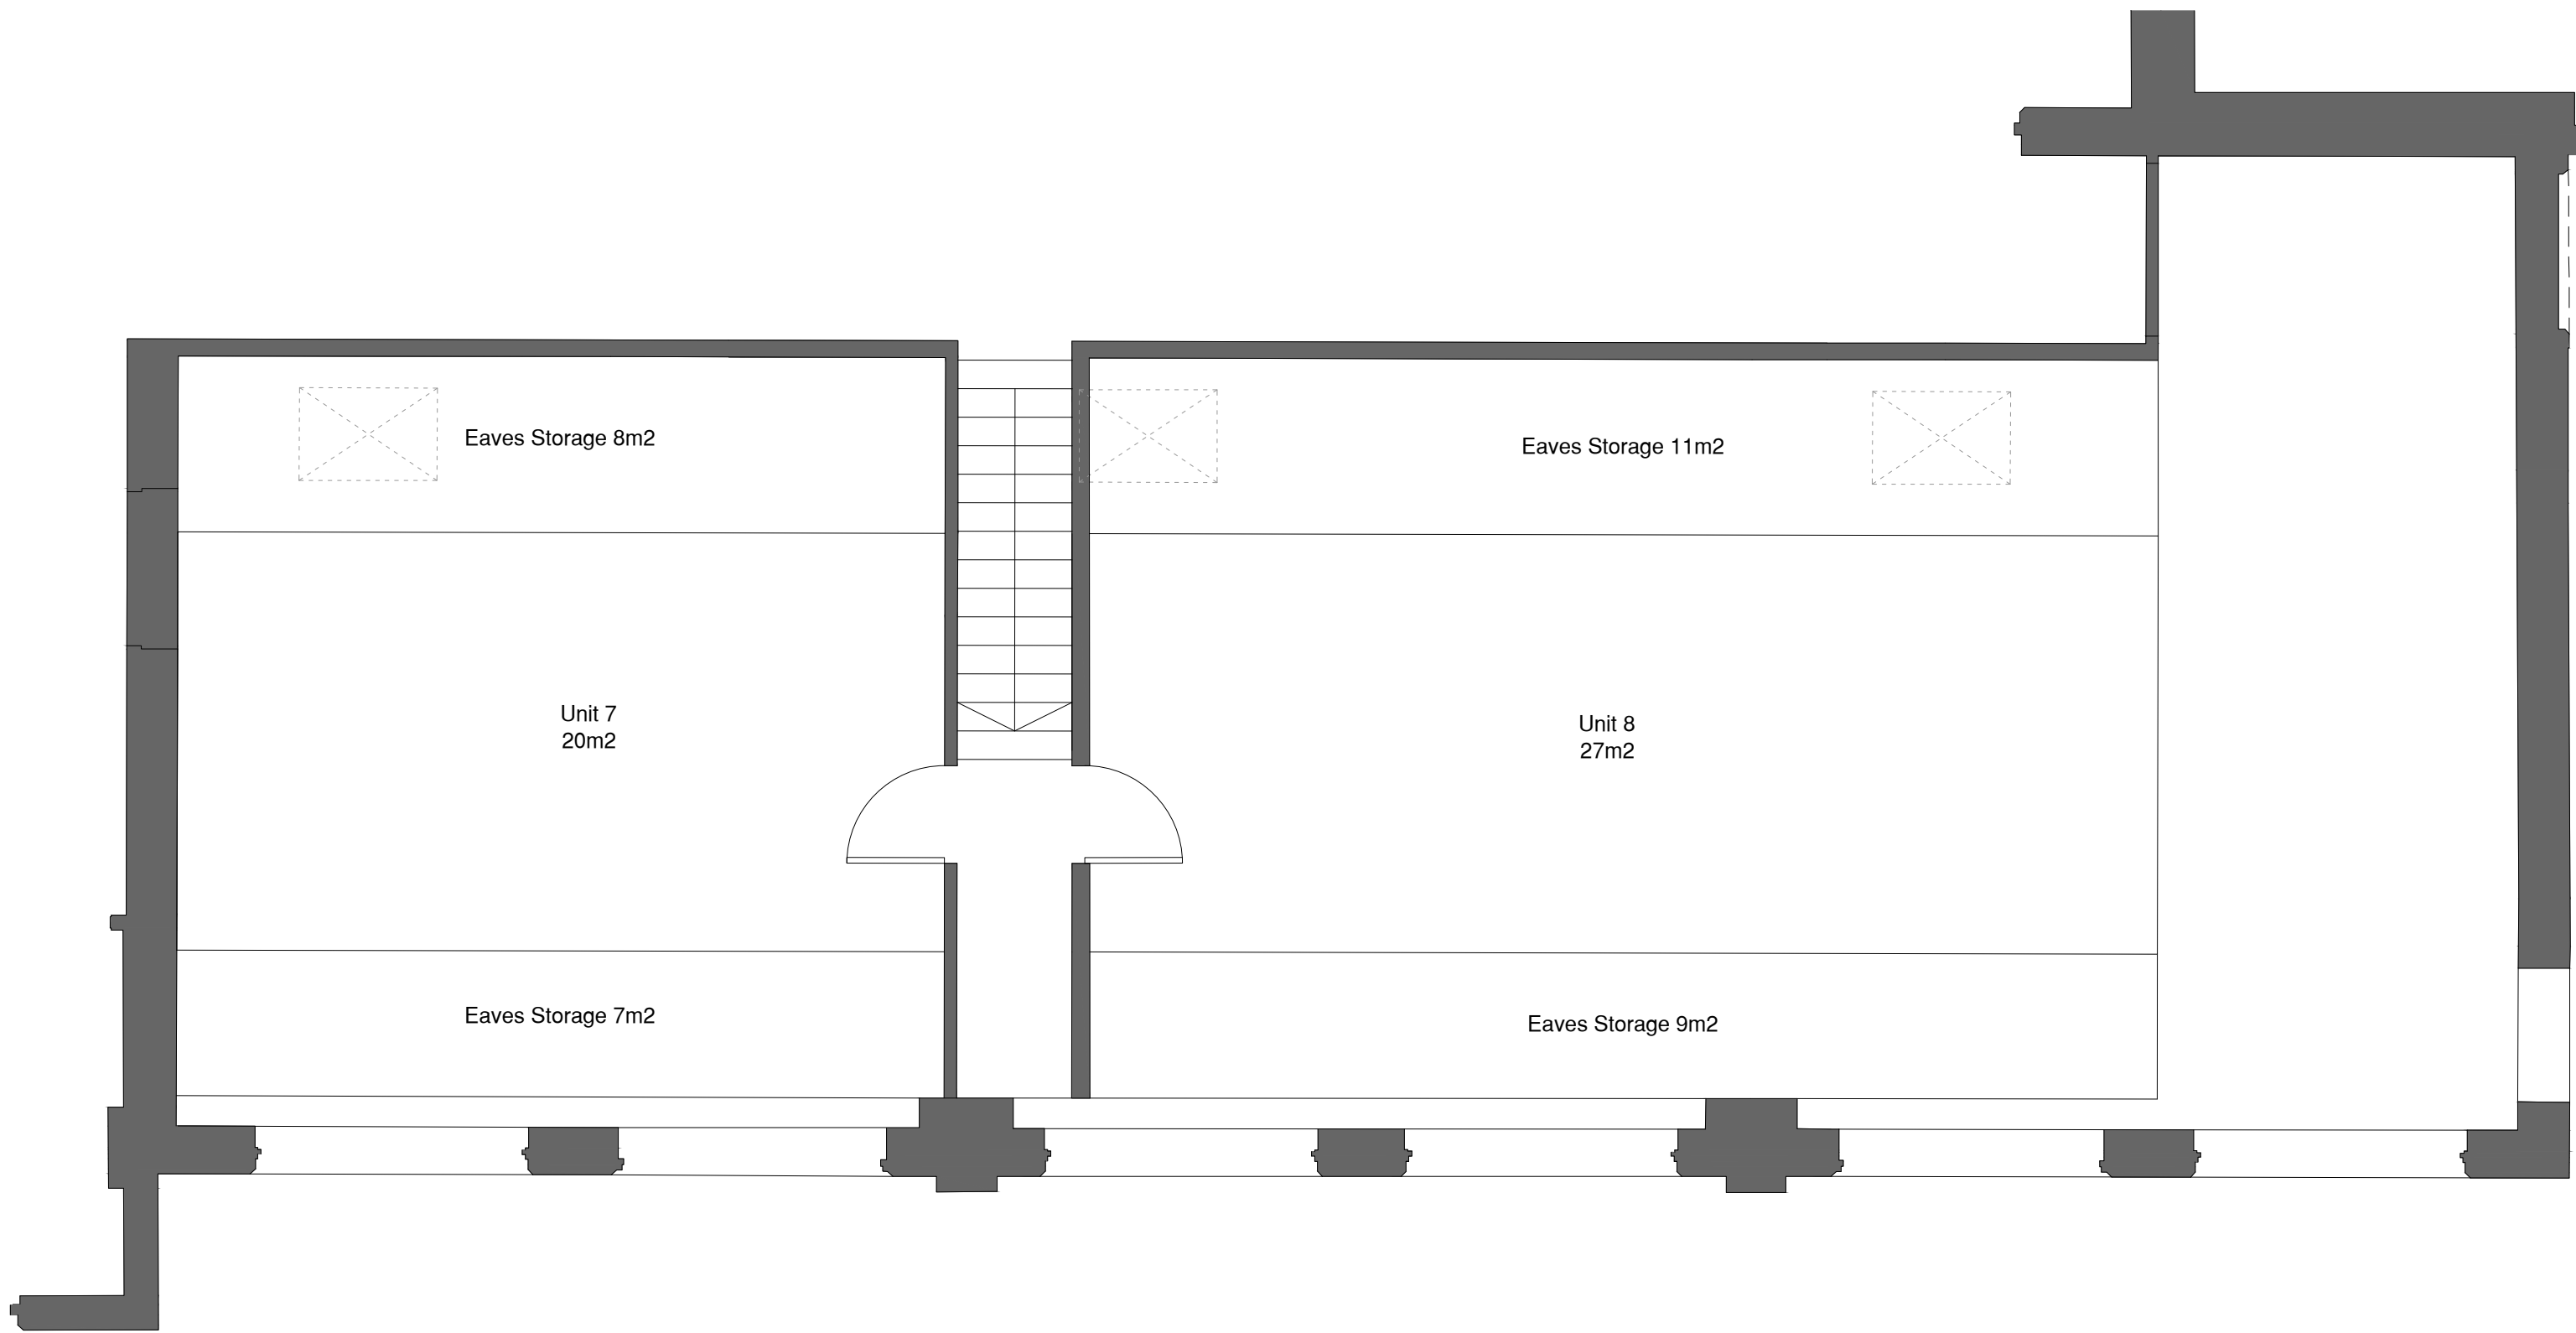

PROPOSED MEZZANINE

PROPOSED FLOOR PLANS

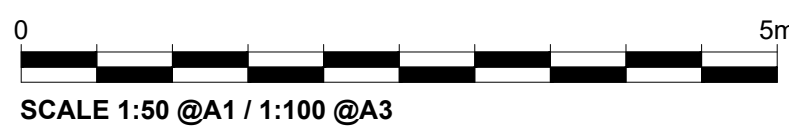

8	18.01.23	Pre-Planning Draft
Rev.	Date	Notes
PLANNING		
PROJECT PJR		
SITE ADDRESS The Old Nursery Tottenham Green, London N15 4GZ		
DRAWING TITLE: PROPOSED FLOOR PLANS		
DRAWING NO: 1188-112		
BY: GG	CHK: GG	DATE: 31.05.22
		SCALE @A1 1:50

GG