



FOR PLANNING


- GENERAL NOTES:
1. DO NOT scale from this drawing for construction.
 2. The Contractor is to check all dimensions on site. All dimensions must be checked and all discrepancies immediately verified by the Architect.
 3. All dimensions in millimetres unless otherwise stated.
 4. The Copyright of this drawing belongs to Studio 16 Ltd. Reproduction without permission is not permitted.
 5. These drawings must be read in conjunction with all other consultants information.

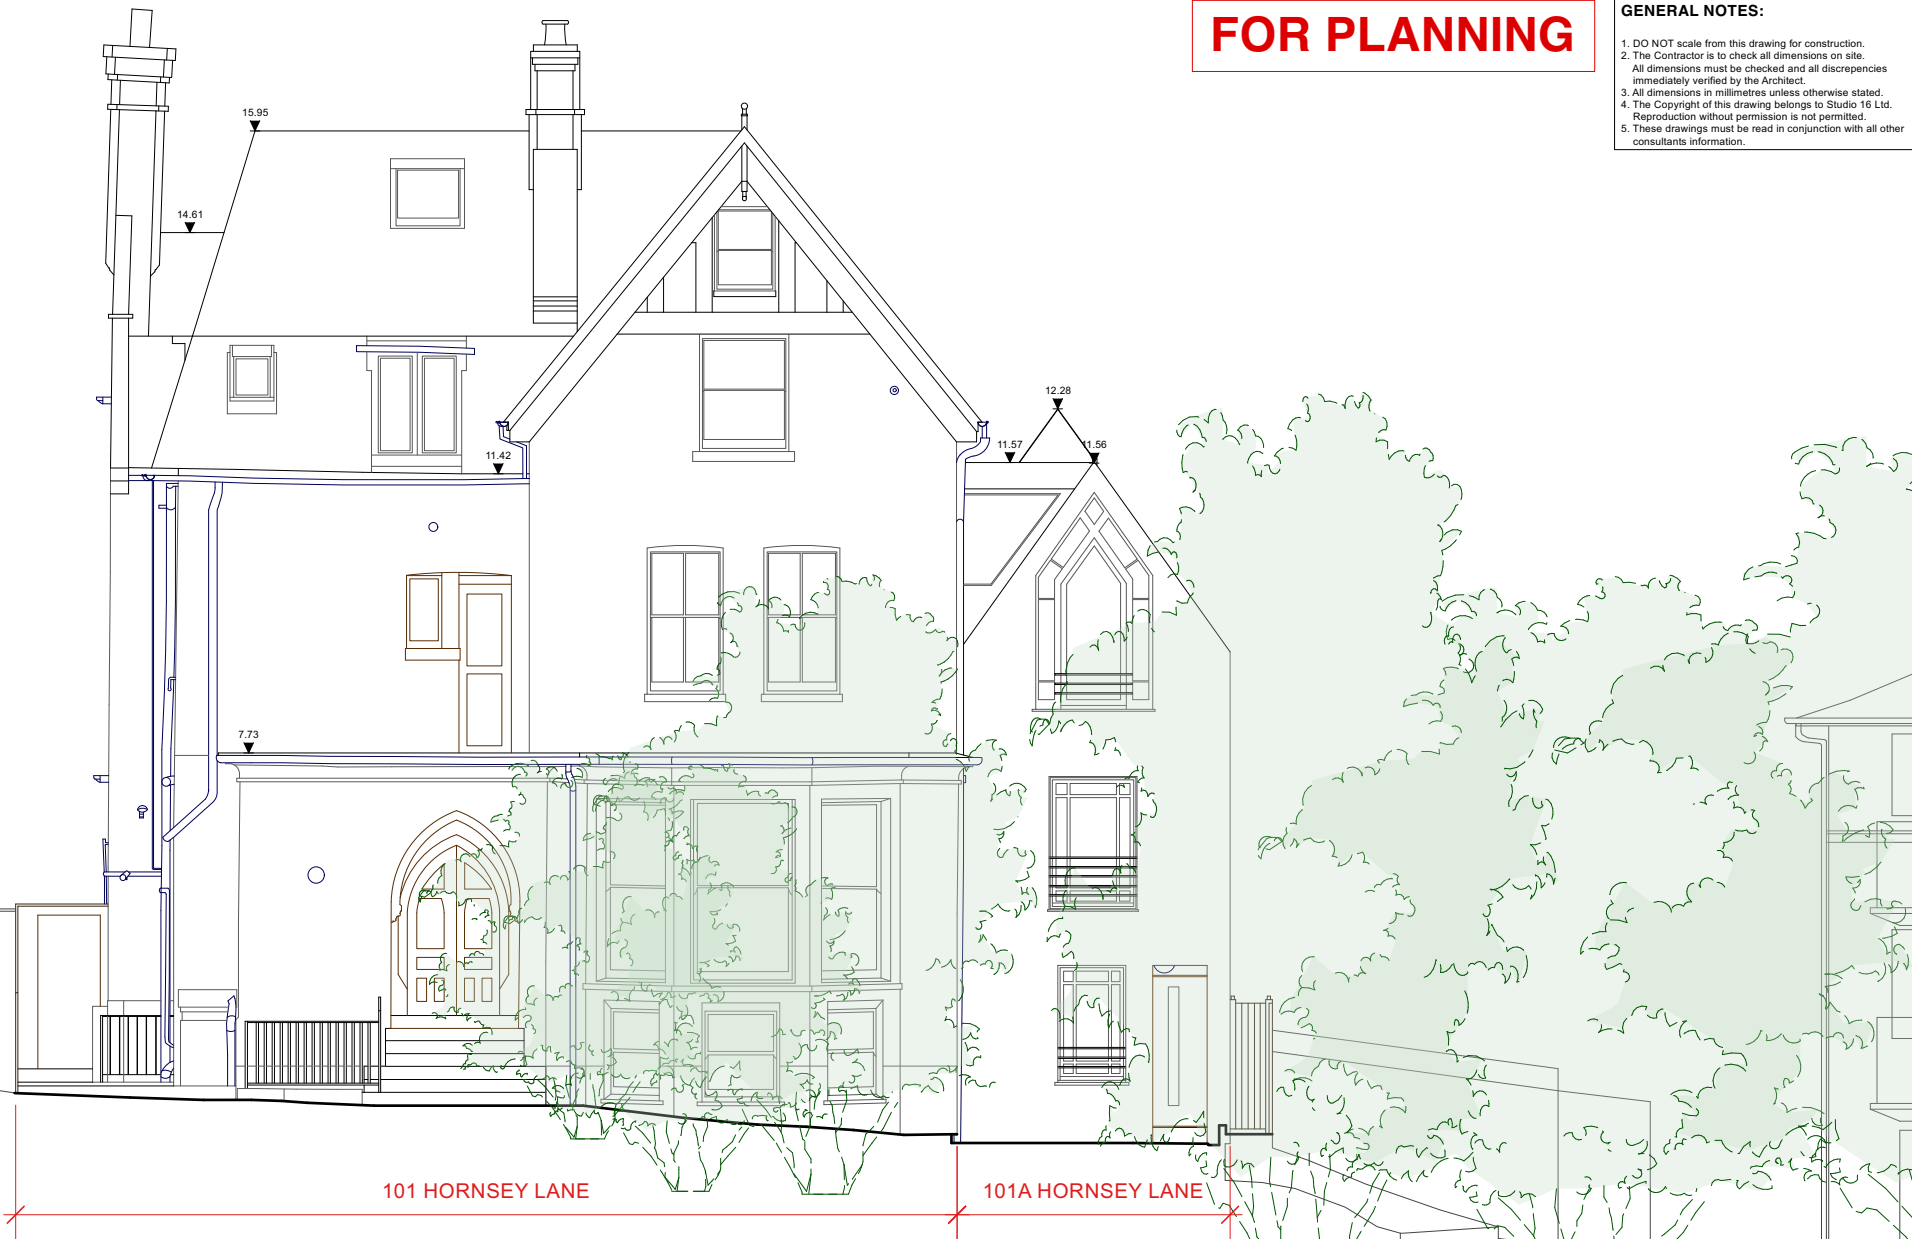

1 EXISTING FRONT ELEVATION
005 SCALE: 1: 100@A3

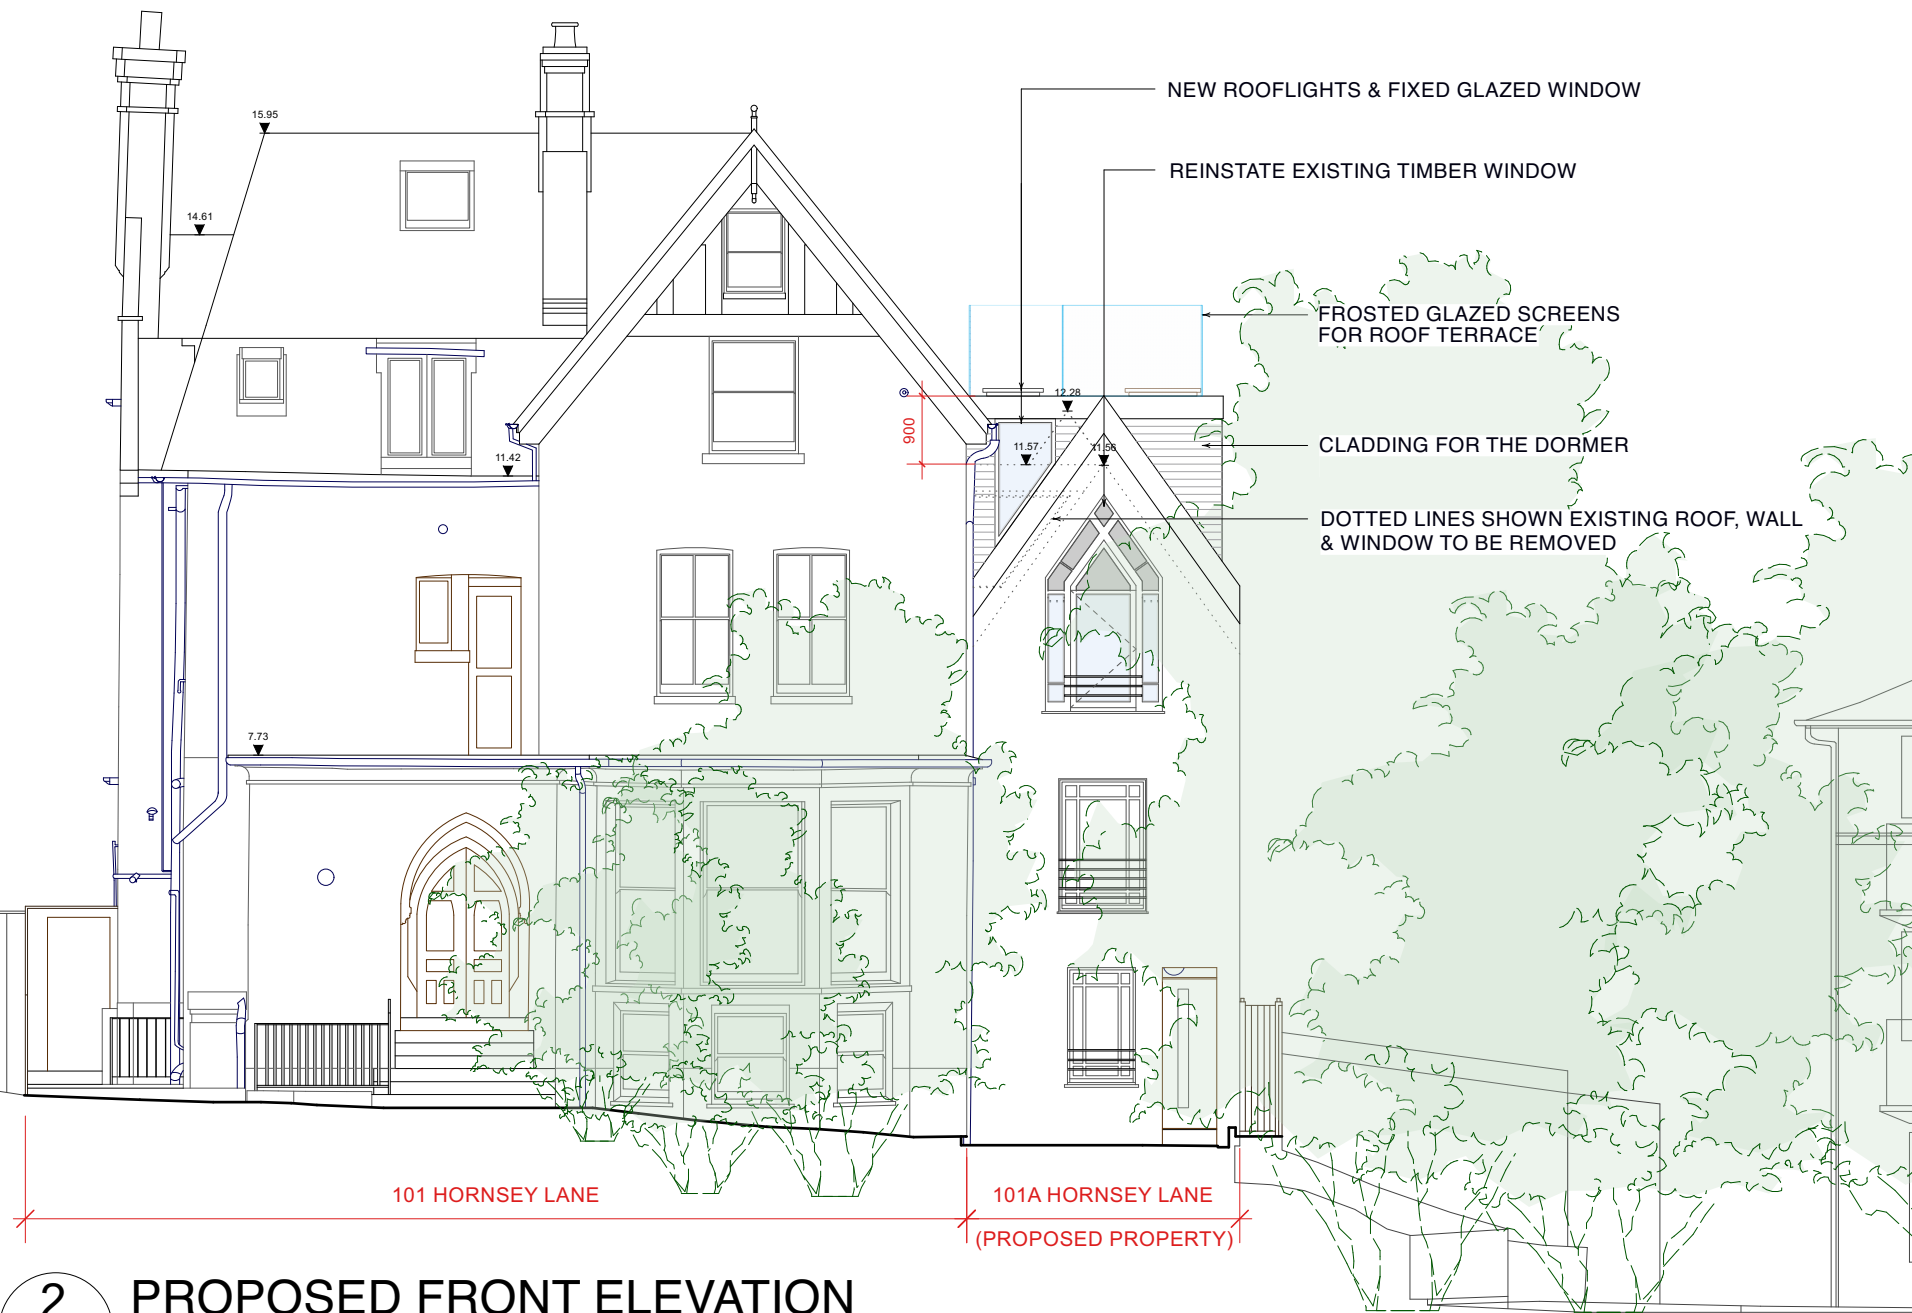

2 PROPOSED FRONT ELEVATION
005 SCALE: 1: 100@A3

 

No.	Date	Issue Notes
A	06.02.2023	FOR PLANNING SUBMISSION
-	20.10.2022	FIRST ISSUED PRE-APPLICATION

 E: mail@studio16london.co.uk	DRAWN BY	SCALE	DRAWING TITLE	PROJECT TITLE	DRAWING NUMBER	
	CHECKED BY	1:100 @A3	EXISTING & PROPOSED FRONT ELEVATION	101A FIRST FLOOR FLAT HORNSEY LANE N6 5LW LONDON	S160126-005	
	KW				DRAWING DATE	REV
					06.02.2023	A