




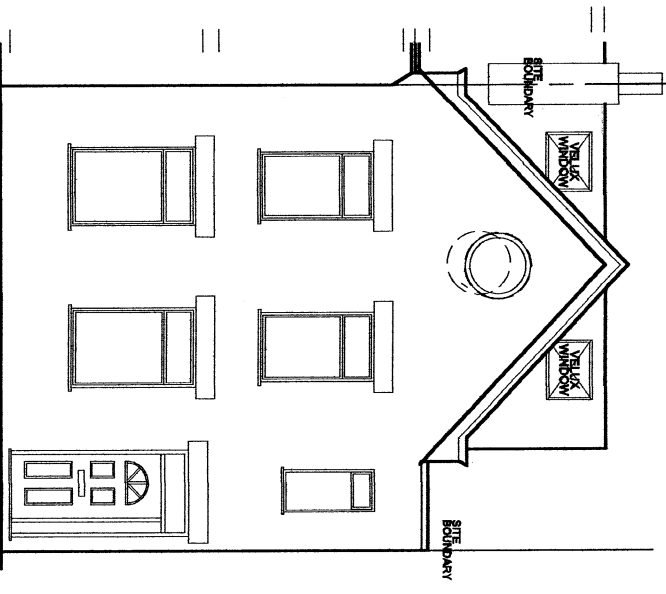


FRONT ELEVATION (EXISTING/PROPOSED)

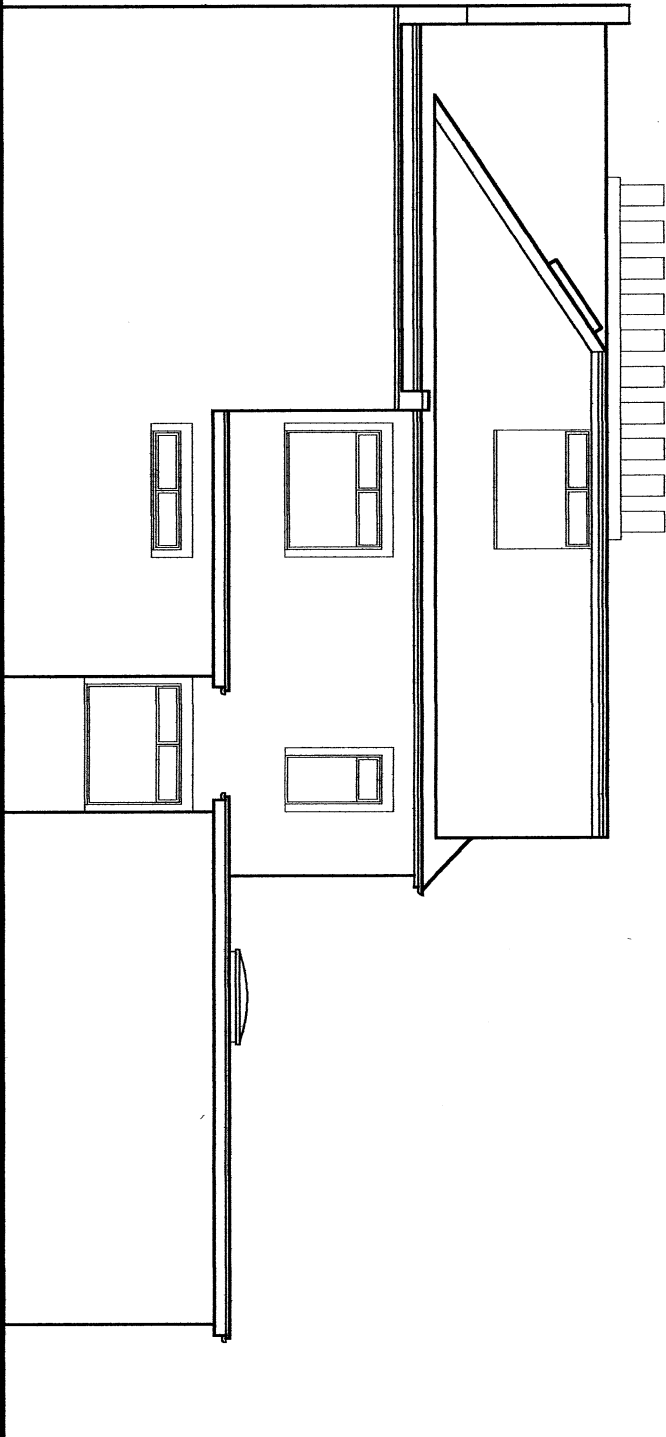


SIDE ELEVATION (PROPOSED)

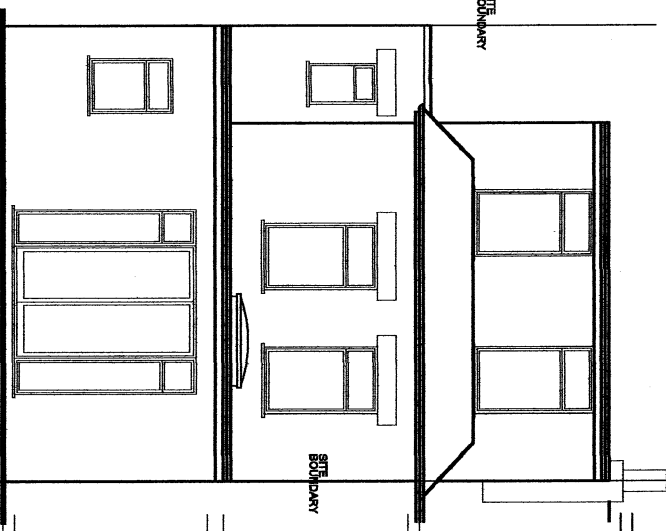


REAR ELEVATION (PROPOSED)

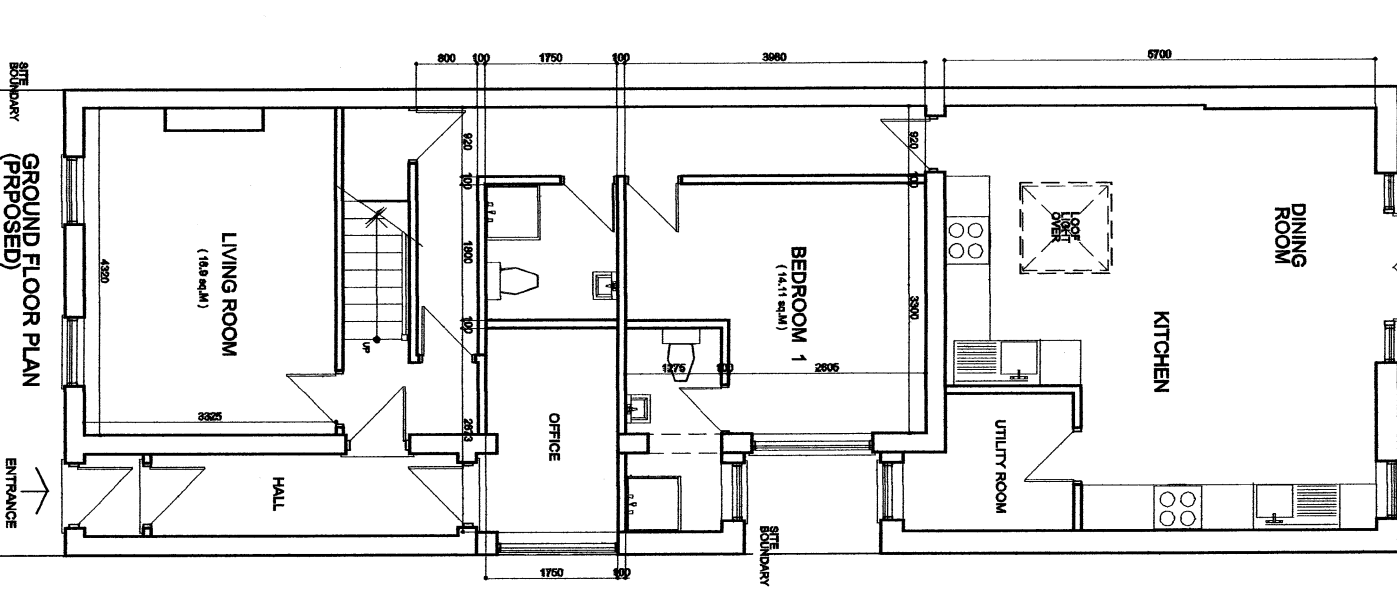

GROUND FLOOR PLAN (PROPOSED)

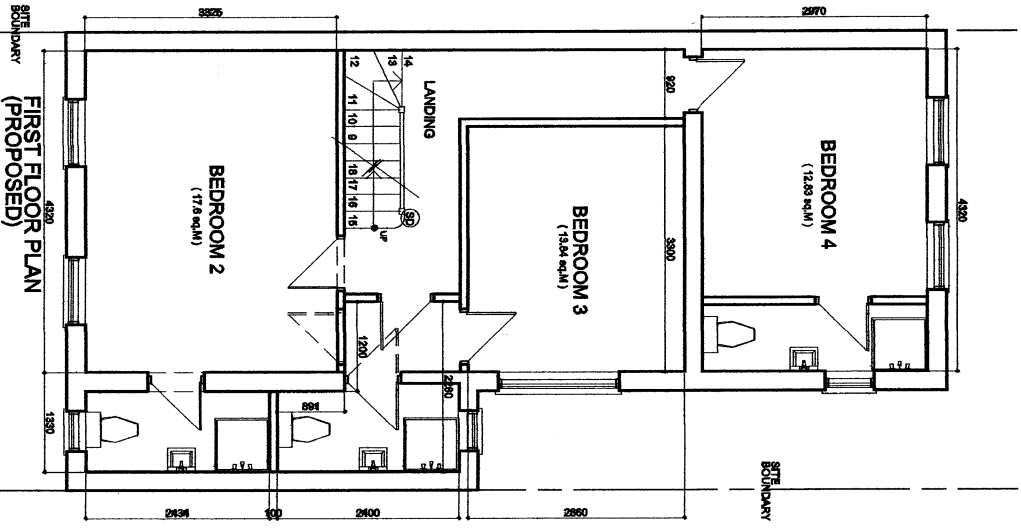

FIRST FLOOR PLAN (PROPOSED)

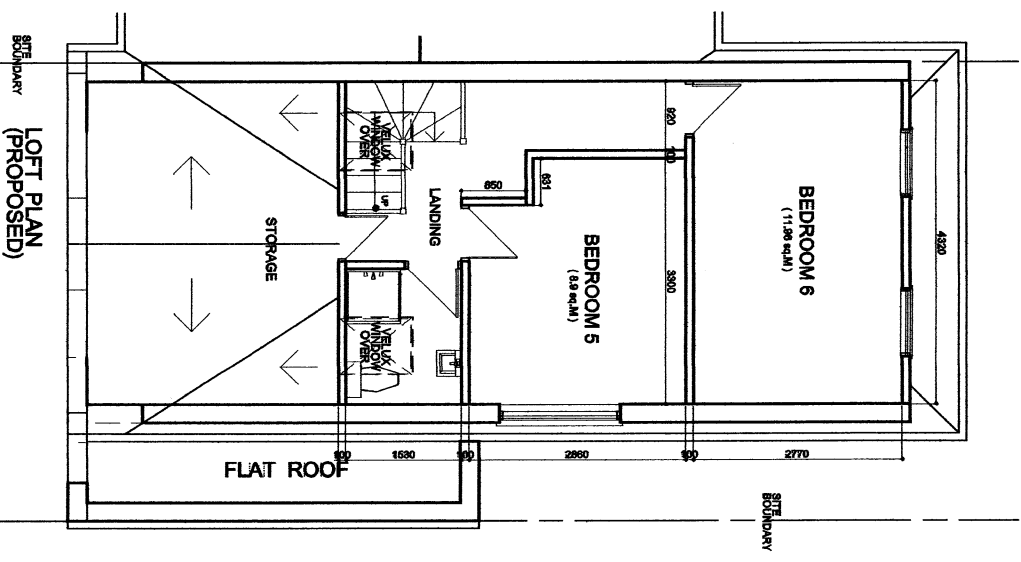

LOFT PLAN (PROPOSED)

SCALE 0 0.5 1 2 5 M

PROPOSED SUPPORTED HOUSING  
1 TILSON ROAD, LONDON, N17  
1:50 @A1, 100 @A3 DRAWING No: TR 303 DATE : FEB. 2023