




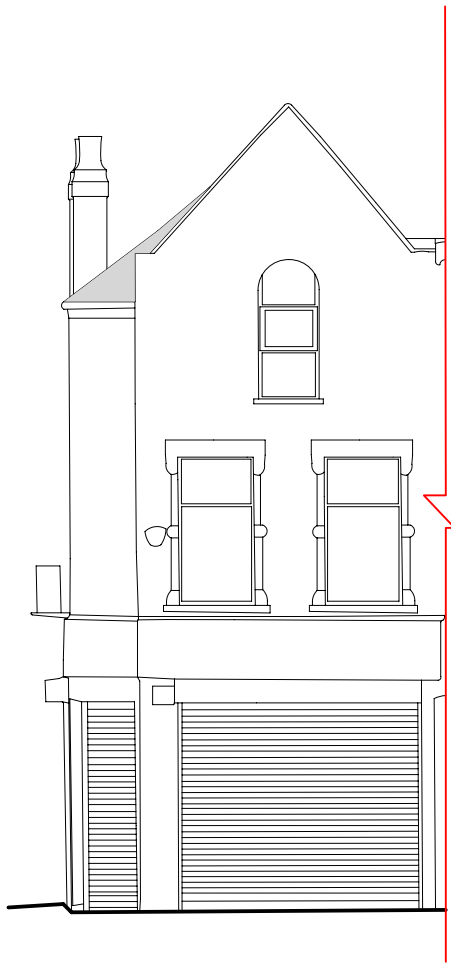

PROPOSED
Front Elevation

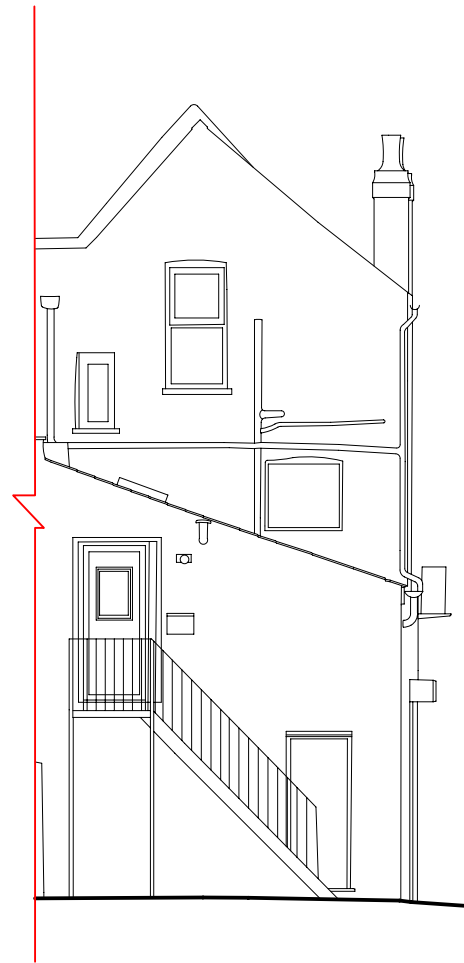

PROPOSED
Rear Elevation

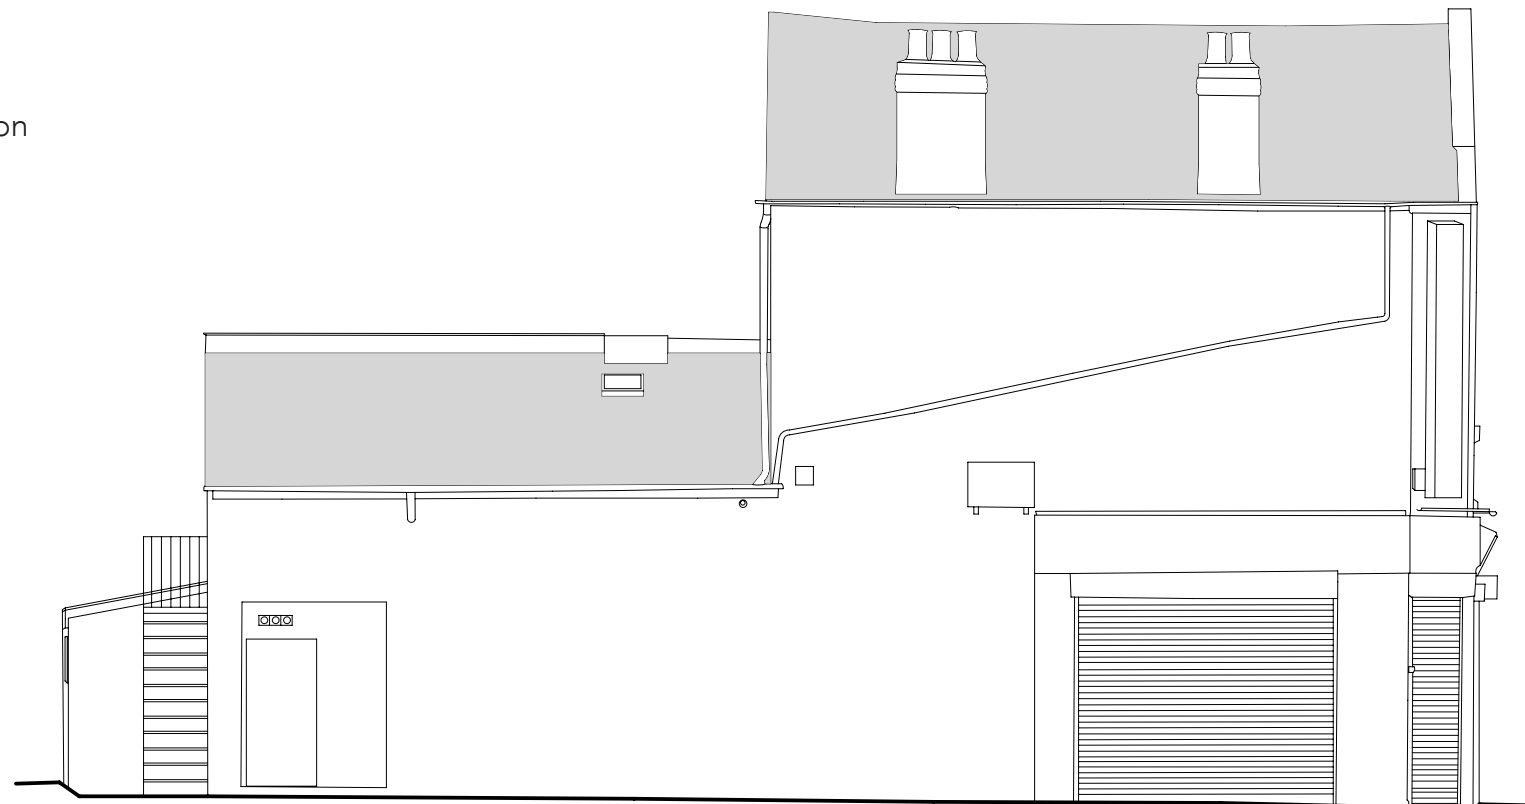

PROPOSED
Flank Elevation

information/comments:



EMPYREAN
DEVELOPMENTS

Empyrean Developments & Planning Ltd
6th Floor, 2-25 Eastcastle Street
London, W1W 8DE
020 3397 9800 | info@em-dev.co.uk
www.empyrean-developments.co.uk

drawing name
Proposed Elevations

project
Seven Sisters

site address
716 Seven Sisters Road
London, N15 5NE

borough
HARINGEY

status
Planning

scale
1:200 @ A3

date 23/02/23	author A.R.	dwg ref 155-04	rev
------------------	----------------	-------------------	-----