




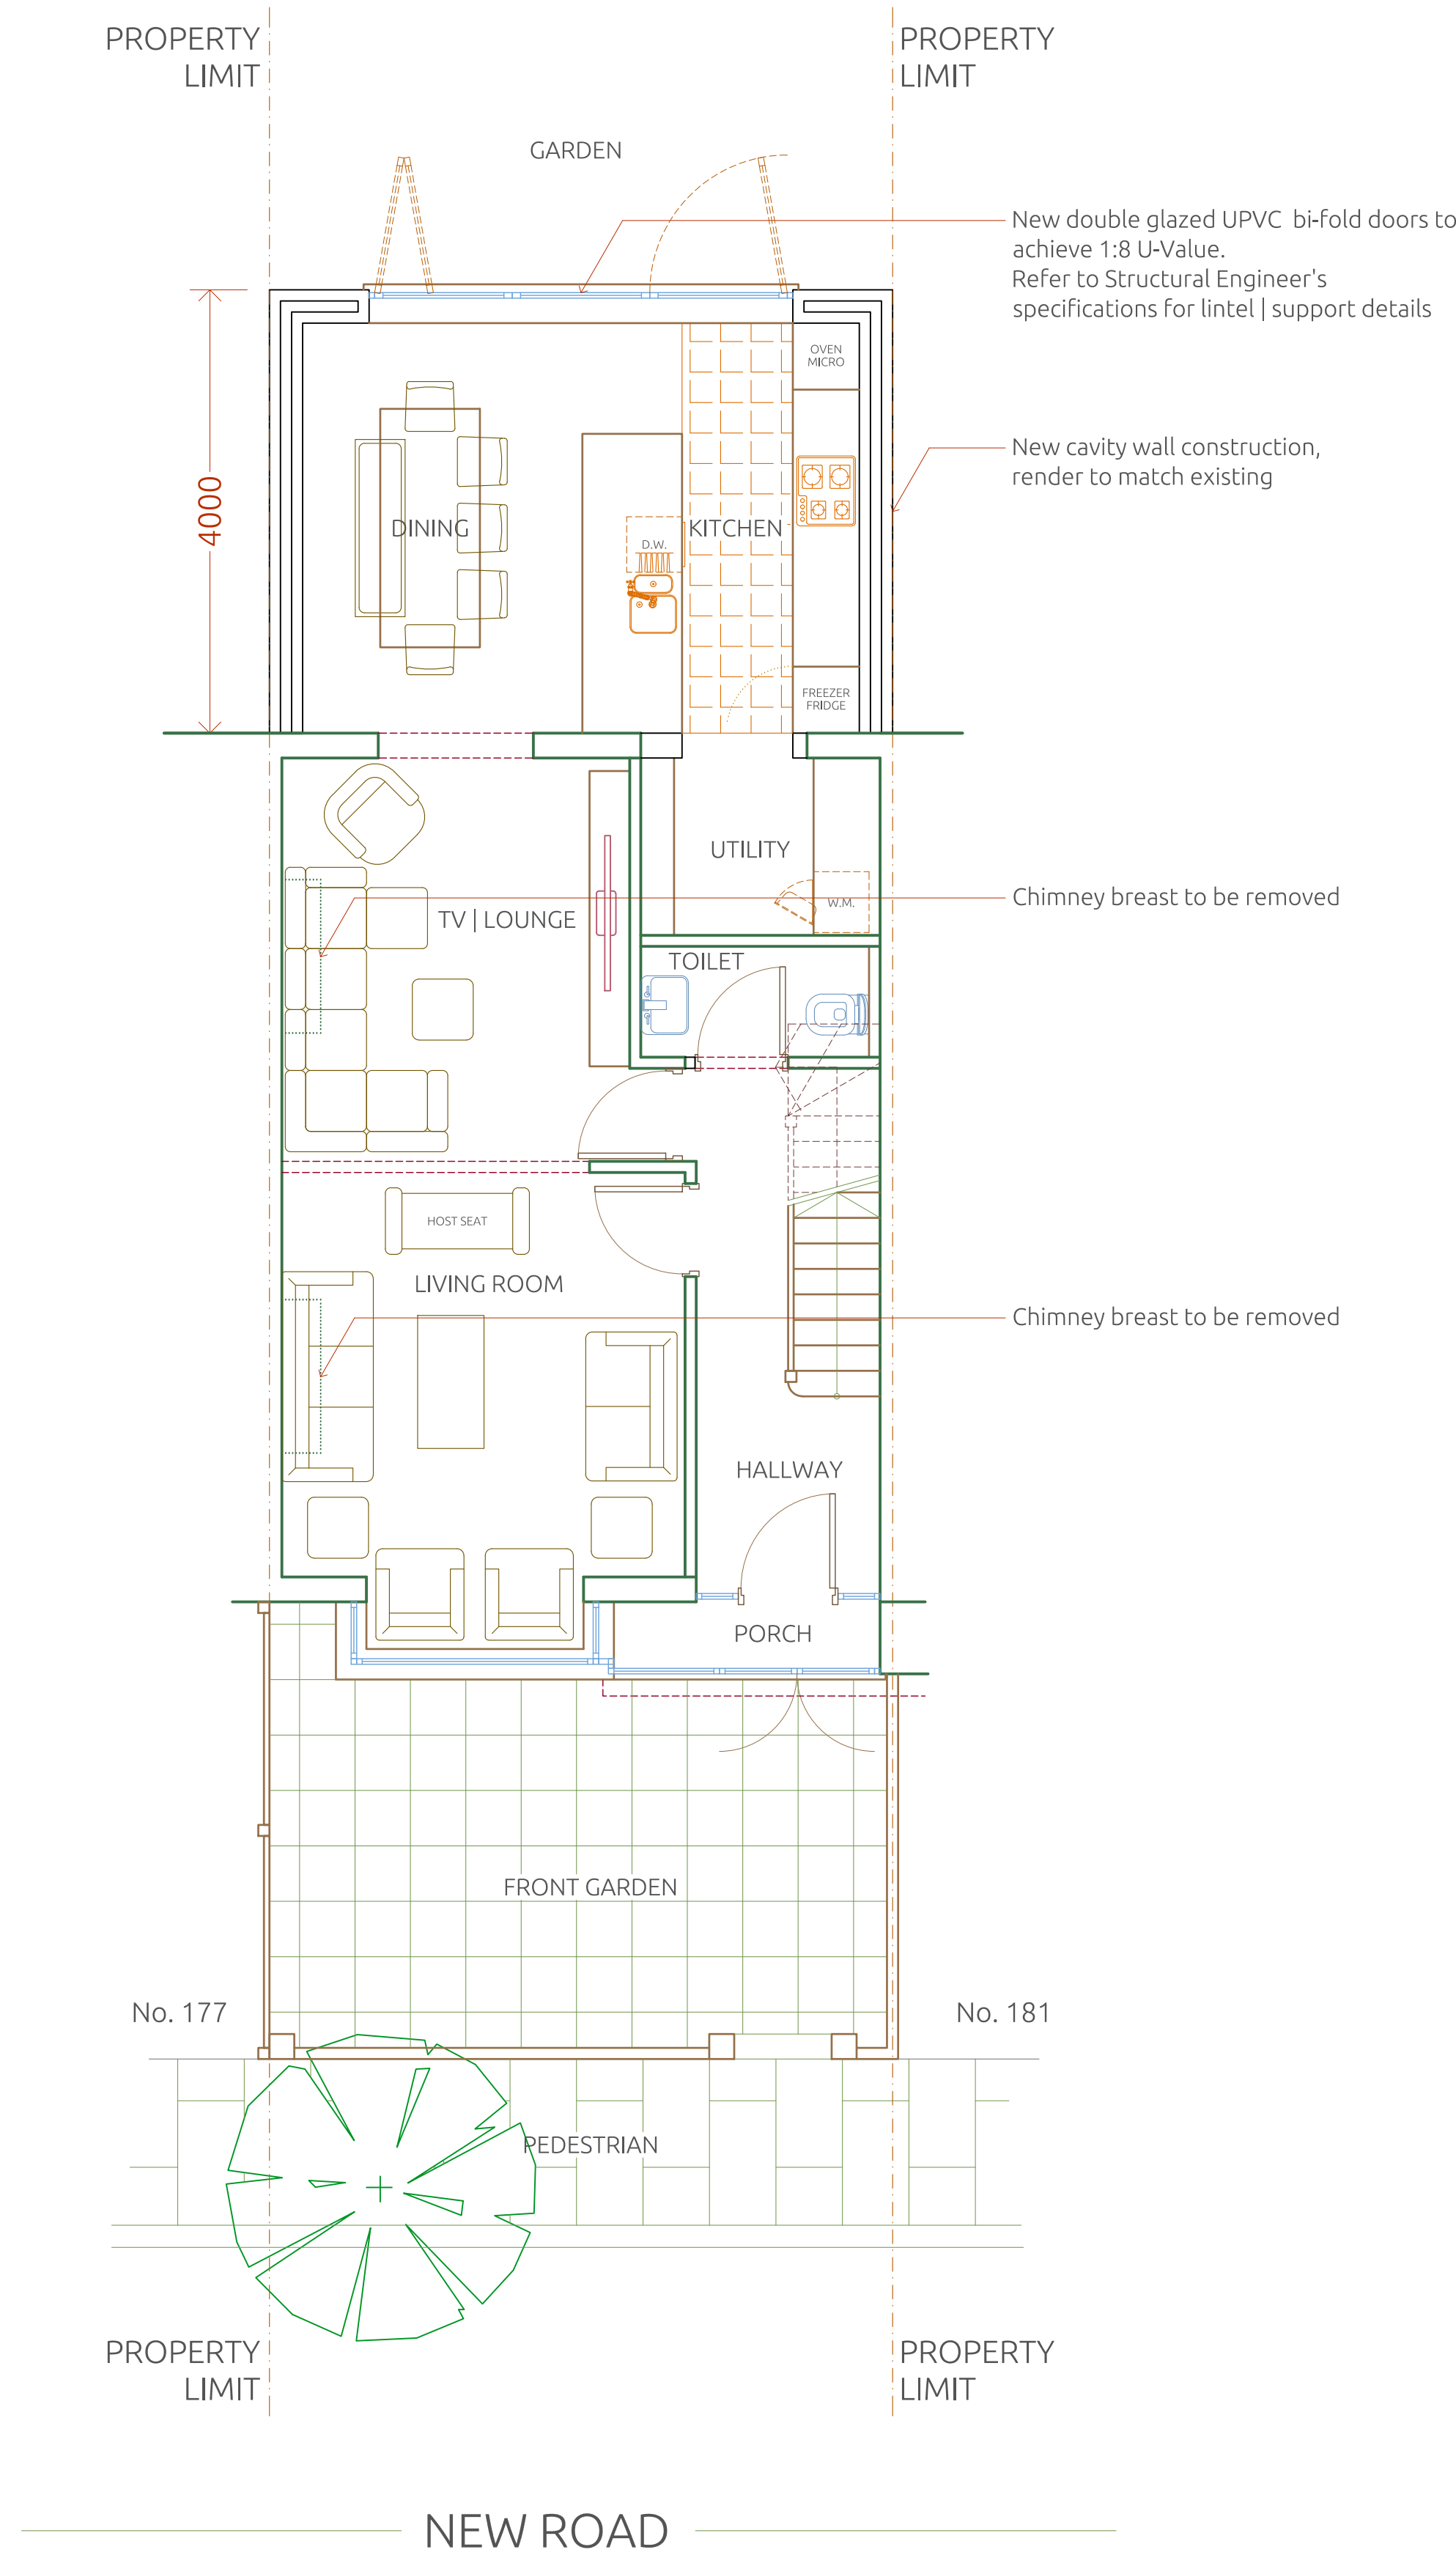

PROPOSED Ground Floor Plan  
Scale : 1 | 50

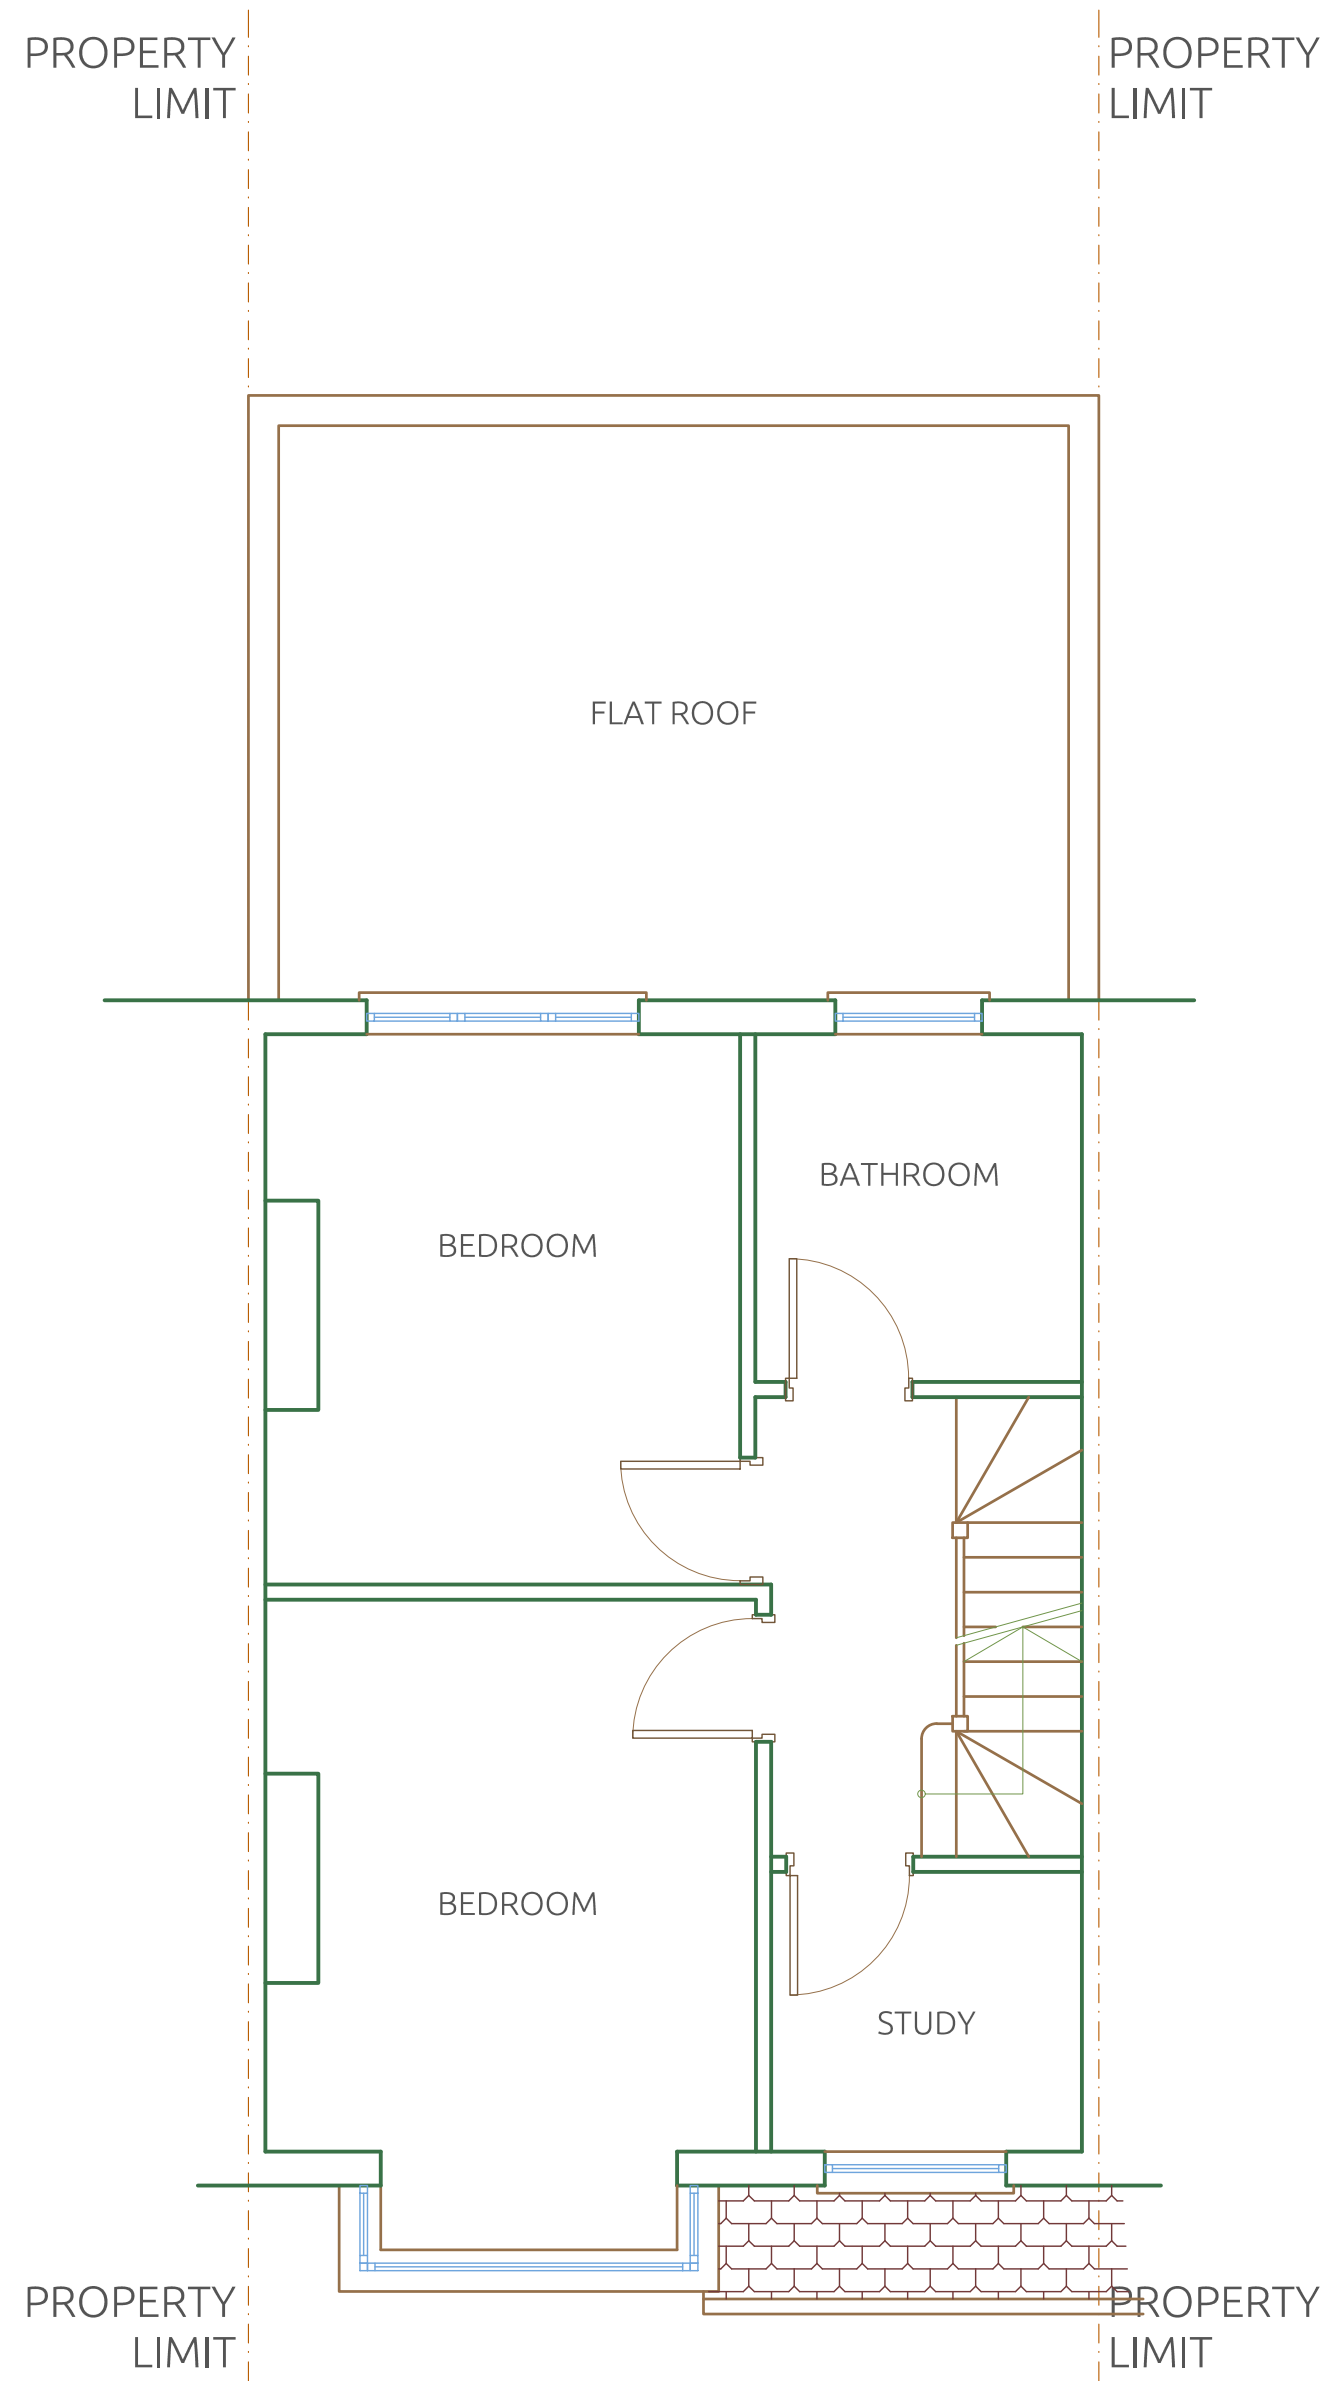

PROPOSED First Floor Plan  
Scale : 1 | 50

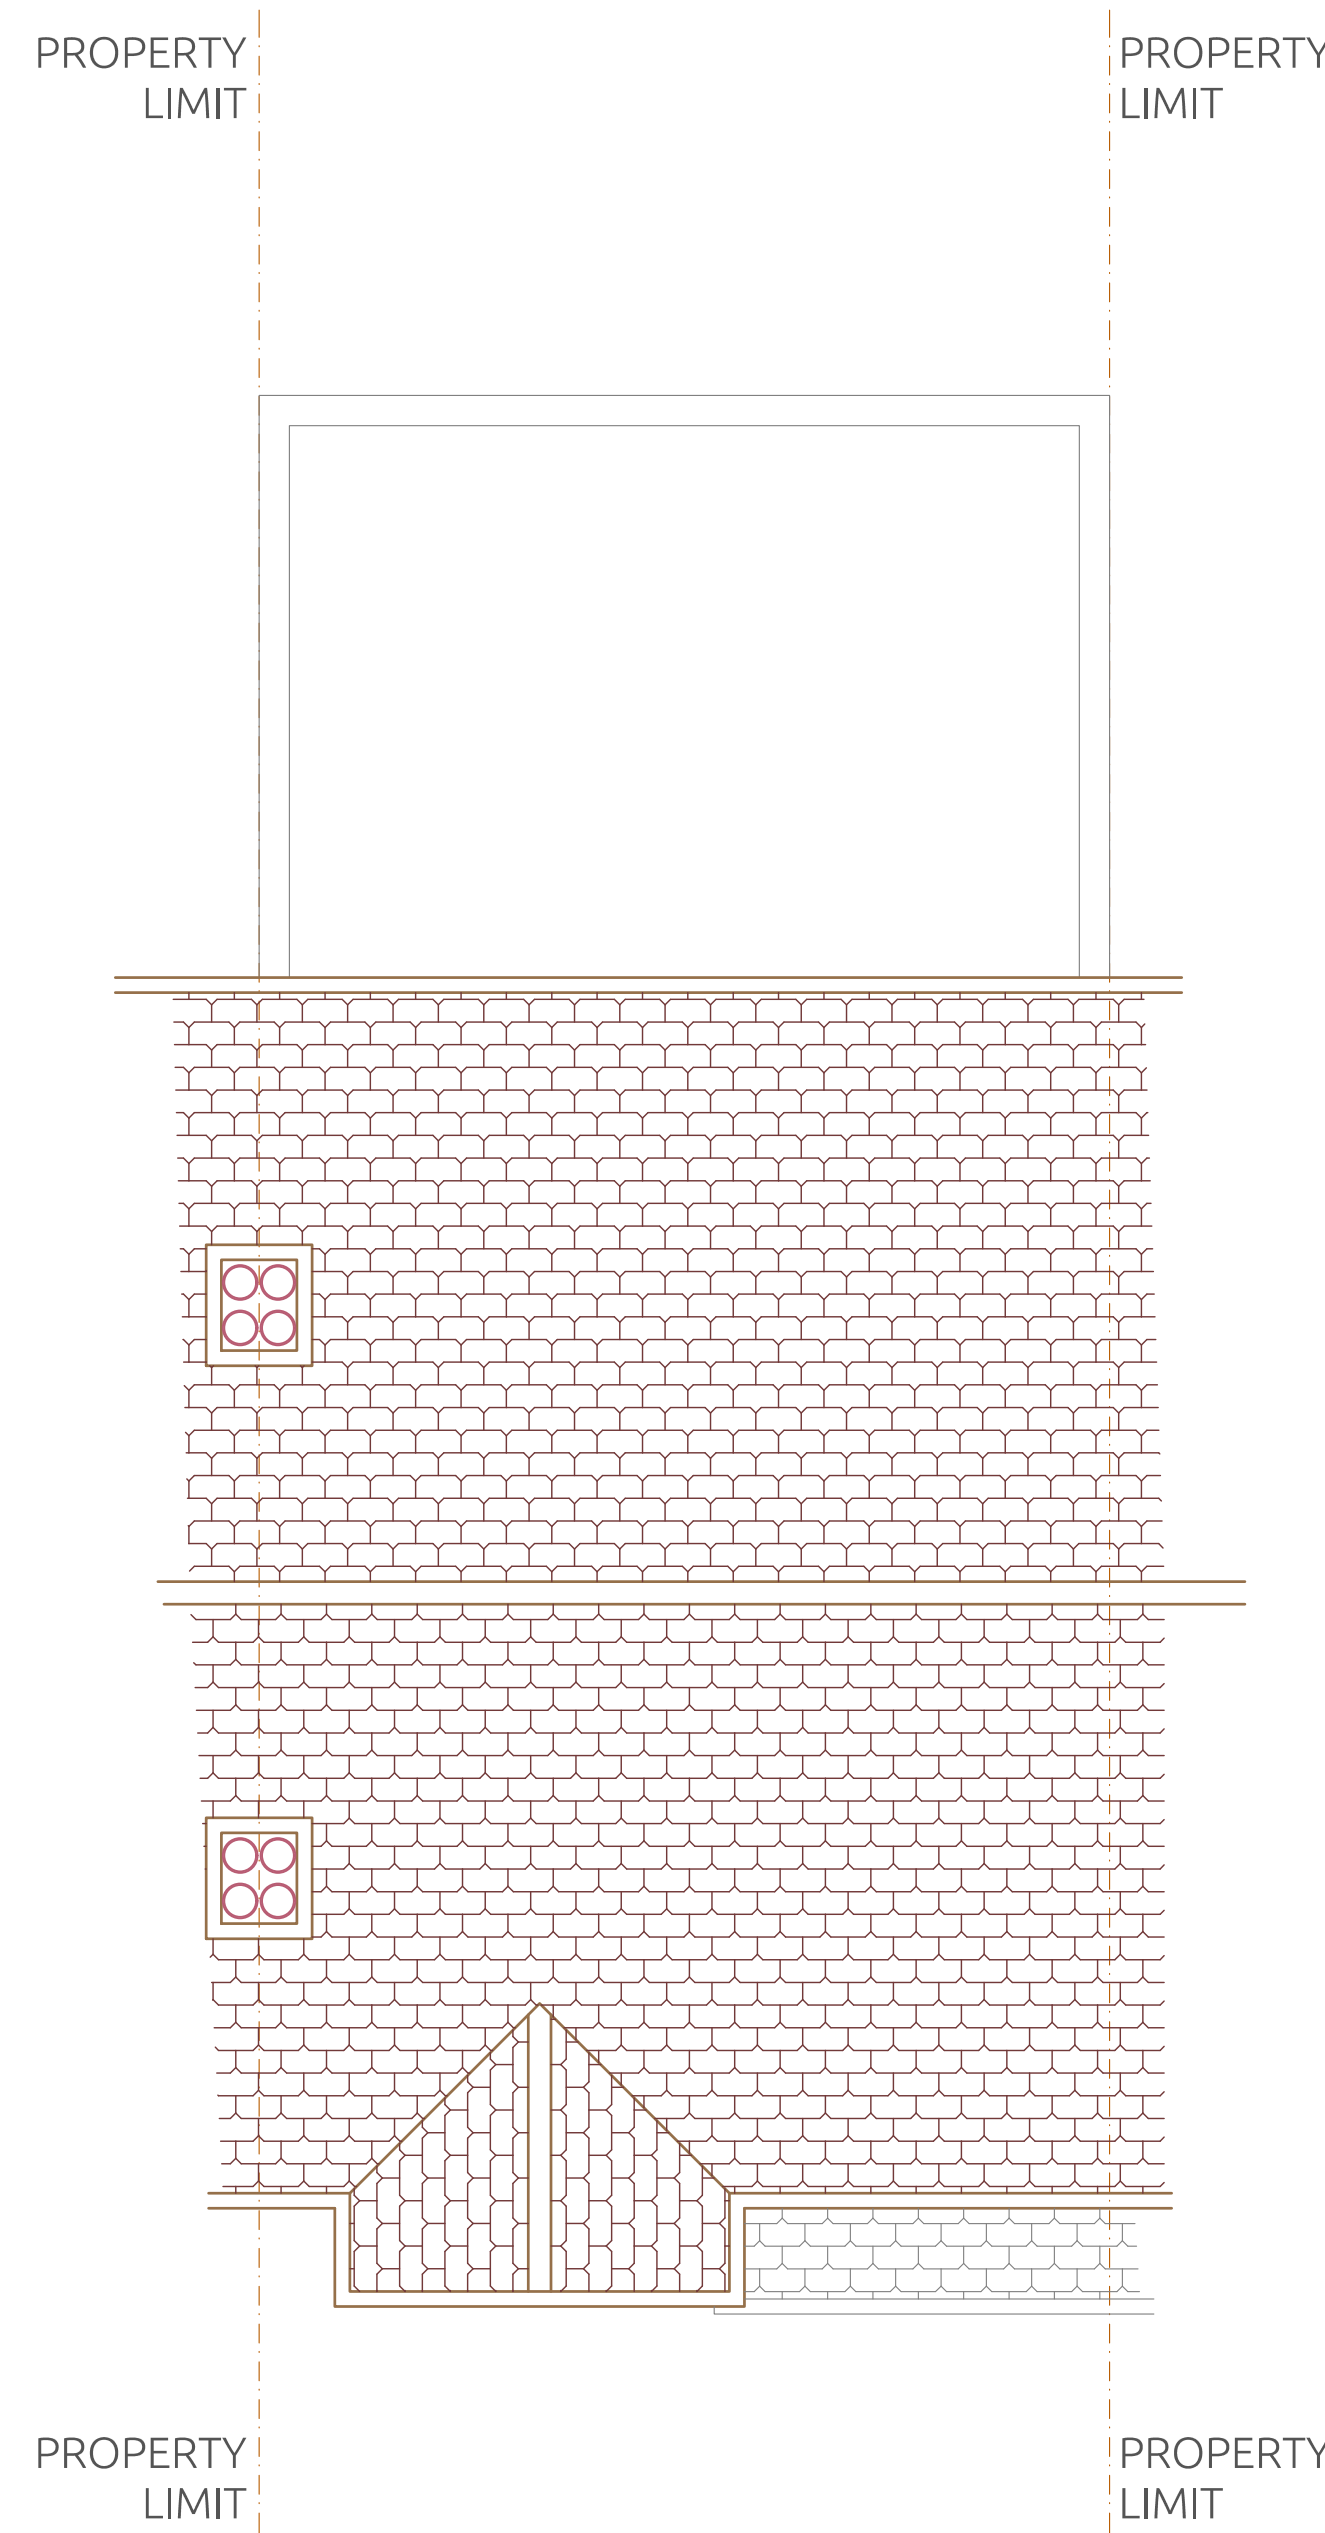


PROPOSED Roof Plan  
Scale : 1 | 50



PROPOSED Front Elevation  
Scale : 1 | 50



PROPOSED Rear Elevation  
Scale : 1 | 50

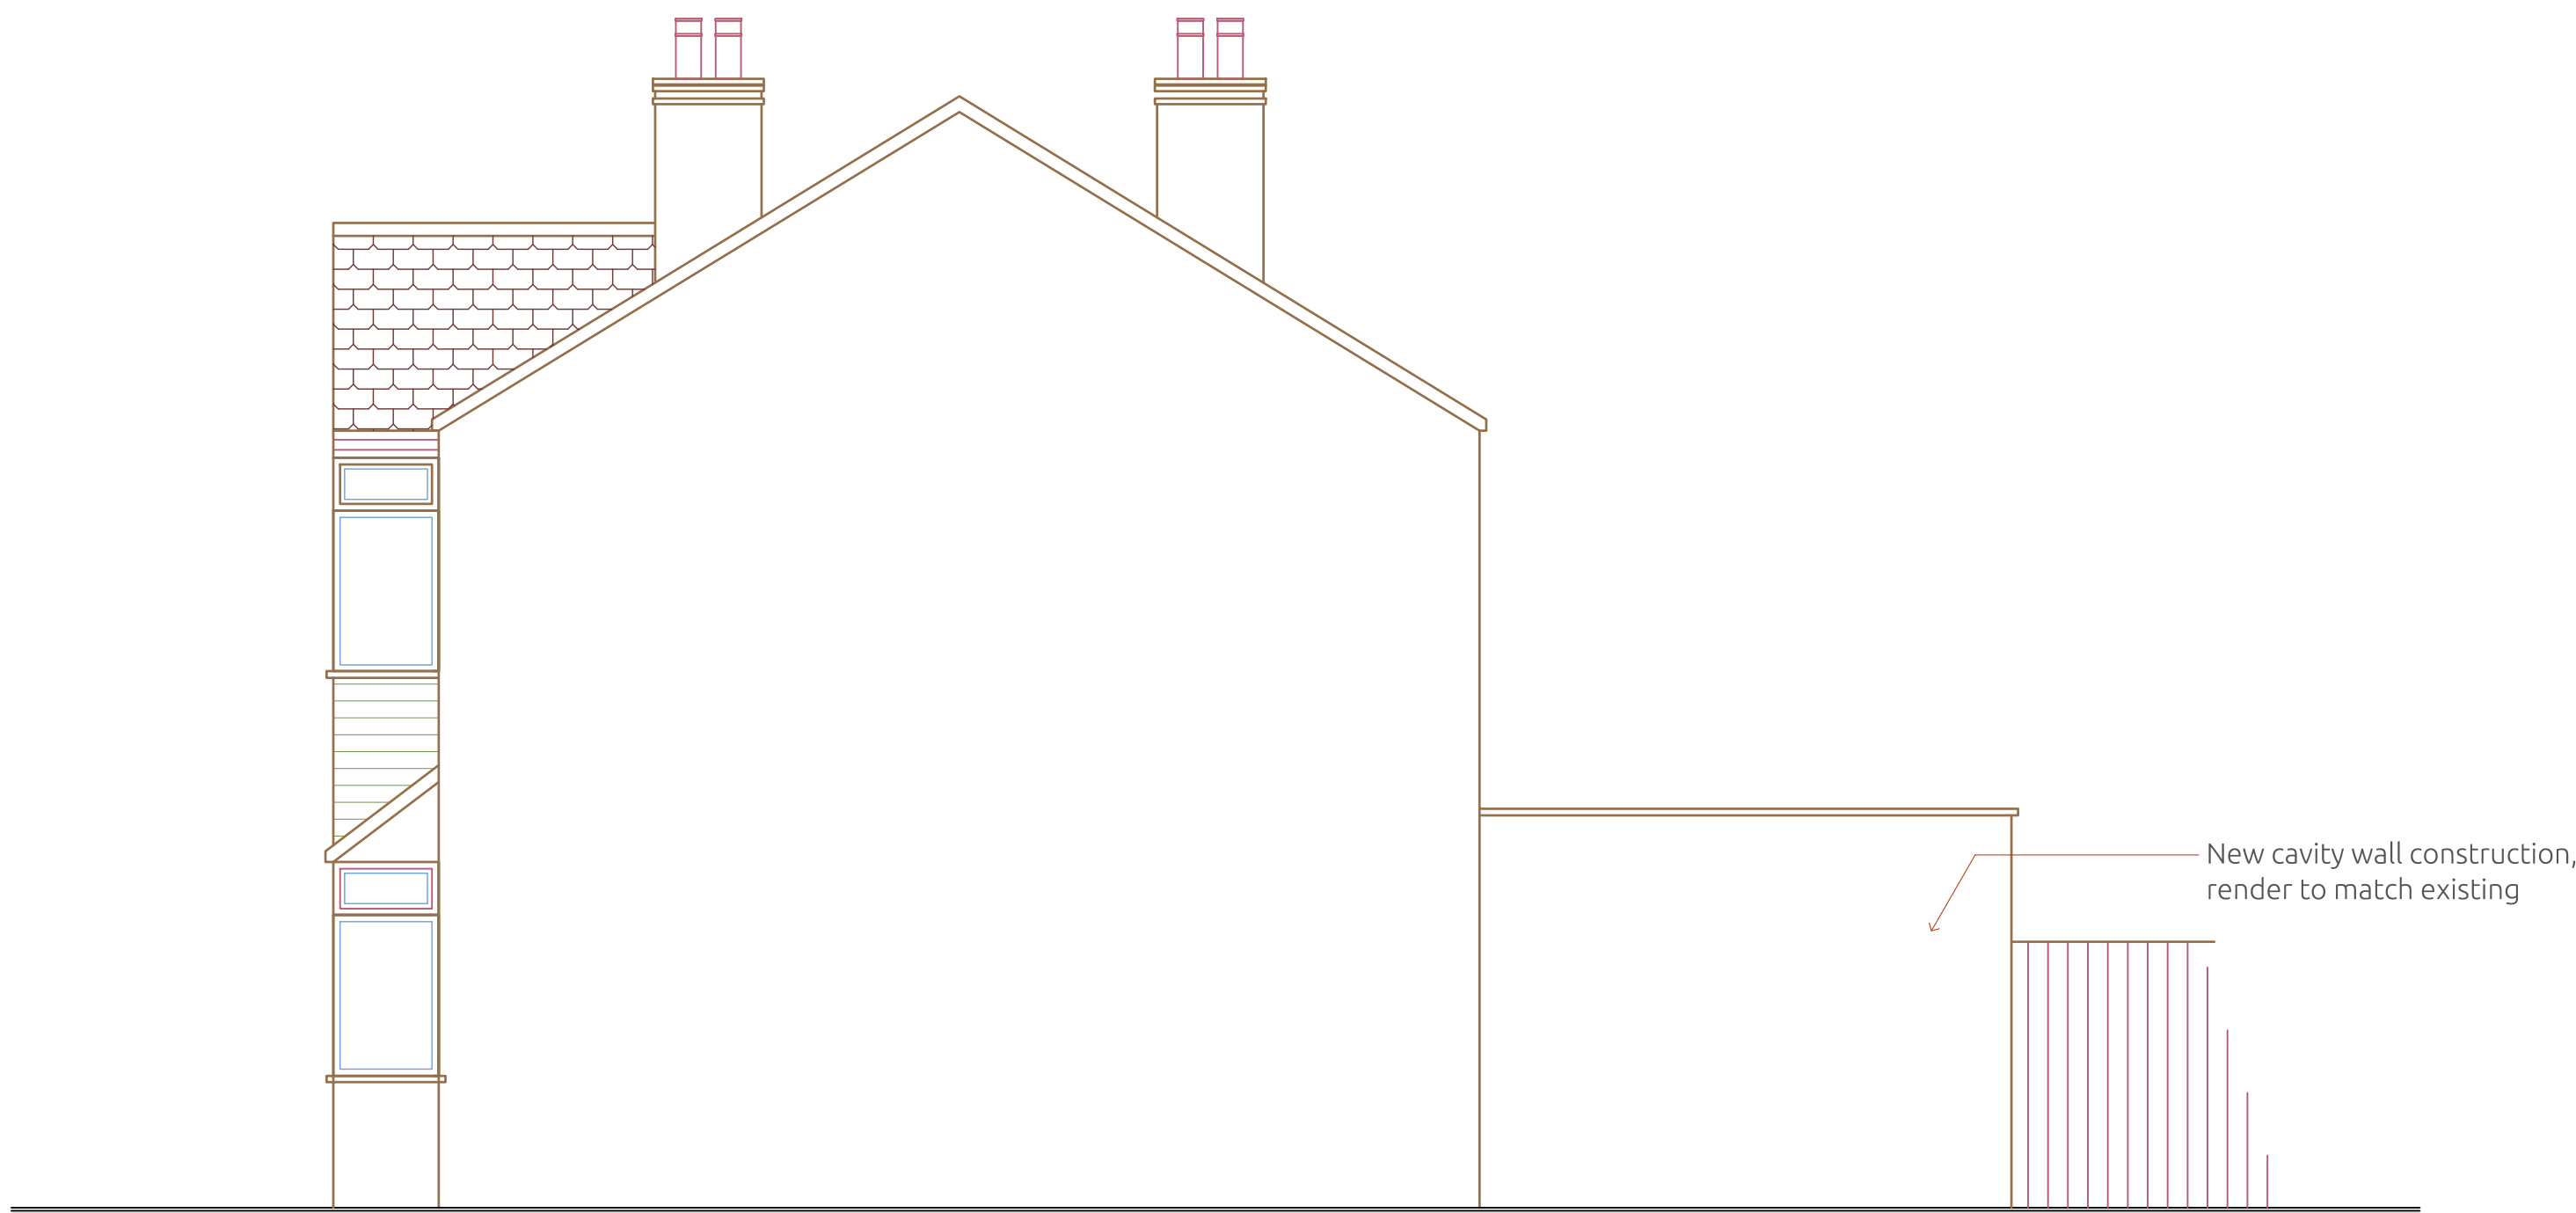

PROPOSED Side Elevation  
Scale : 1 | 50

Interior Wall Construction

12.5 mm Plasterboard  
9 mm Timber stud | Fully fill  
insulated cavity  
12.5 mm Plasterboard  
NOTE: Moisture resistant  
plasterboard in wet areas

Interior Wall Construction

12.5 mm Plasterboard  
7.5 mm Timber stud | Fully fill  
insulated cavity  
12.5 mm Plasterboard  
NOTE: Moisture resistant  
plasterboard in wet areas

External Wall Construction

12.5 mm Plasterboard  
10 mm DAB  
100 mm Blockwork  
100 mm Cavity | Fully fill  
insulated cavity  
100 mm Blockwork  
Render to match existing

External Wall Construction

12.5 mm Plasterboard  
10 mm DAB  
100 mm Blockwork  
100 mm Cavity | Fully fill  
insulated cavity  
102.5 mm Facing brick outer  
leaf to match existing

Notes

1 | Do not scale from this drawing. Use figured dimensions only. The contractor is requested to check all dimensions before the work is put in hand.

2 | Read in conjunction with all other Architect's and structural engineer's drawings.


3 | All work to comply with current Building Regulations and codes of practice.

4 | Report any discrepancies to the contract administrator before undertaking the work described in the drawings.

5 | Dimensions are approximate site dimensions and are to be verified by the

contractor on site before any fabrication / site works occur.

6 | Contractor is responsible for all temporary propping to existing structure.

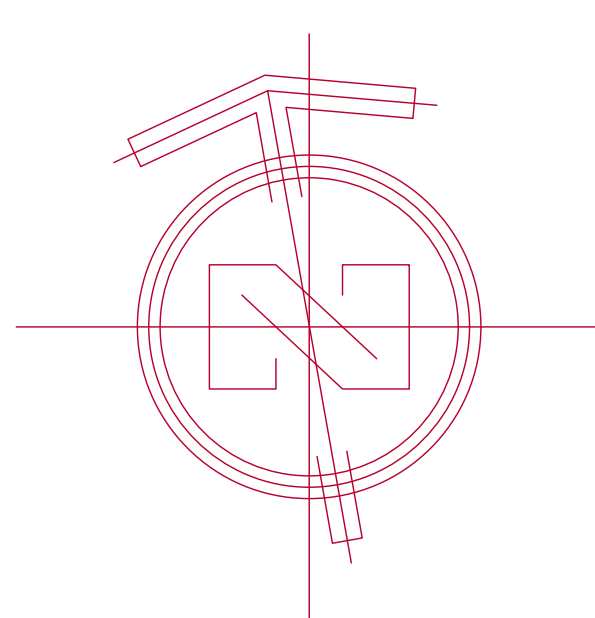

|                  |                                |               |              |                   |                   |
|------------------|--------------------------------|---------------|--------------|-------------------|-------------------|
| Project :        | 21<br>NEW ROAD                 | Designed By : | Aa. H.       | Date :            | 22 - FEB - 2023   |
| Location:        | 21 New Road<br>LONDON, N22 5ET | Drawn By :    | Co. A.       | Revision Number : | 02                |
| Ordered By :     | VIRAJ BIJMOHUN                 | Checked By :  | Aa. H.       | Drawing Title :   | Proposed Drawings |
| Project Number : | 2 1 0 4 3 3                    | Approved By : | An. H.       | DWG No :          | AR - 111          |
|                  |                                | Field :       | Architecture |                   |                   |
|                  |                                | Scale :       | 1   50 @ A0  |                   |                   |