

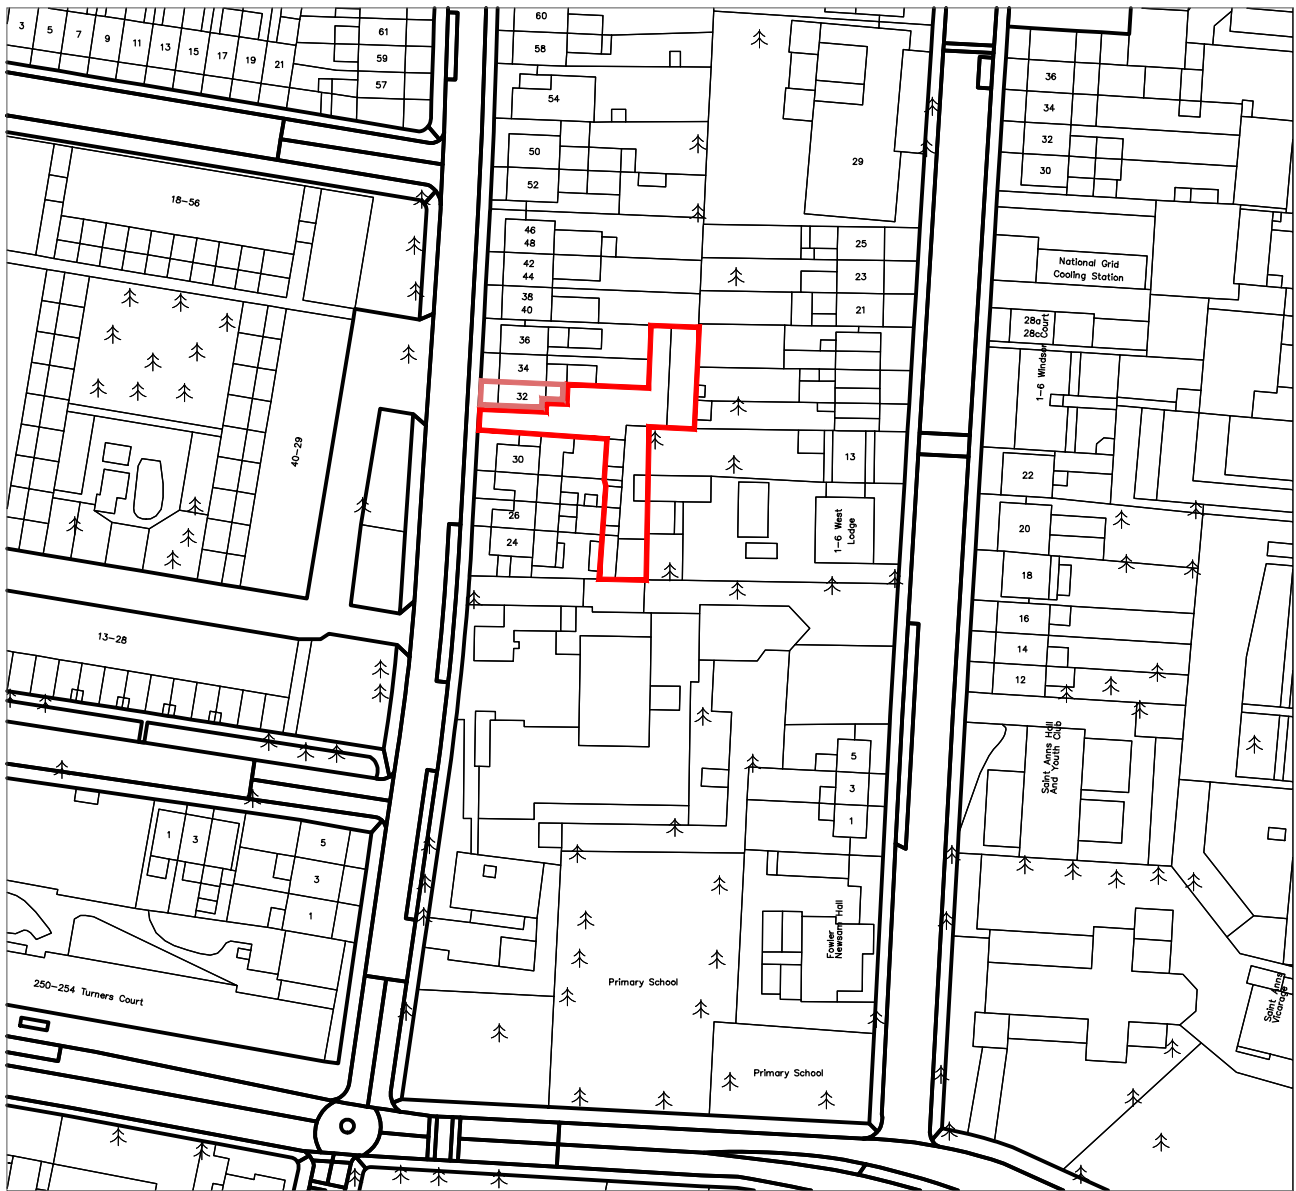


Scale bar 0 10 20 30 40 50


ROB PEARCE ARCHITECTS The Old Post Office, Earl Soham Suffolk, IP13 7RT Tel: 07500 105101 Email: rob.pearce@framroadband.com Website: http://www.robpearcearchitect	PROJECT NO: 2016/005	DRAWING No: 001	SITE: 32 NORTH GROVE LONDON N15 5QP	DESCRIPTION: SITE LOCATION PLAN	SCALE: 1:1250 @A4
--	-----------------------------	------------------------	---	--	-----------------------------

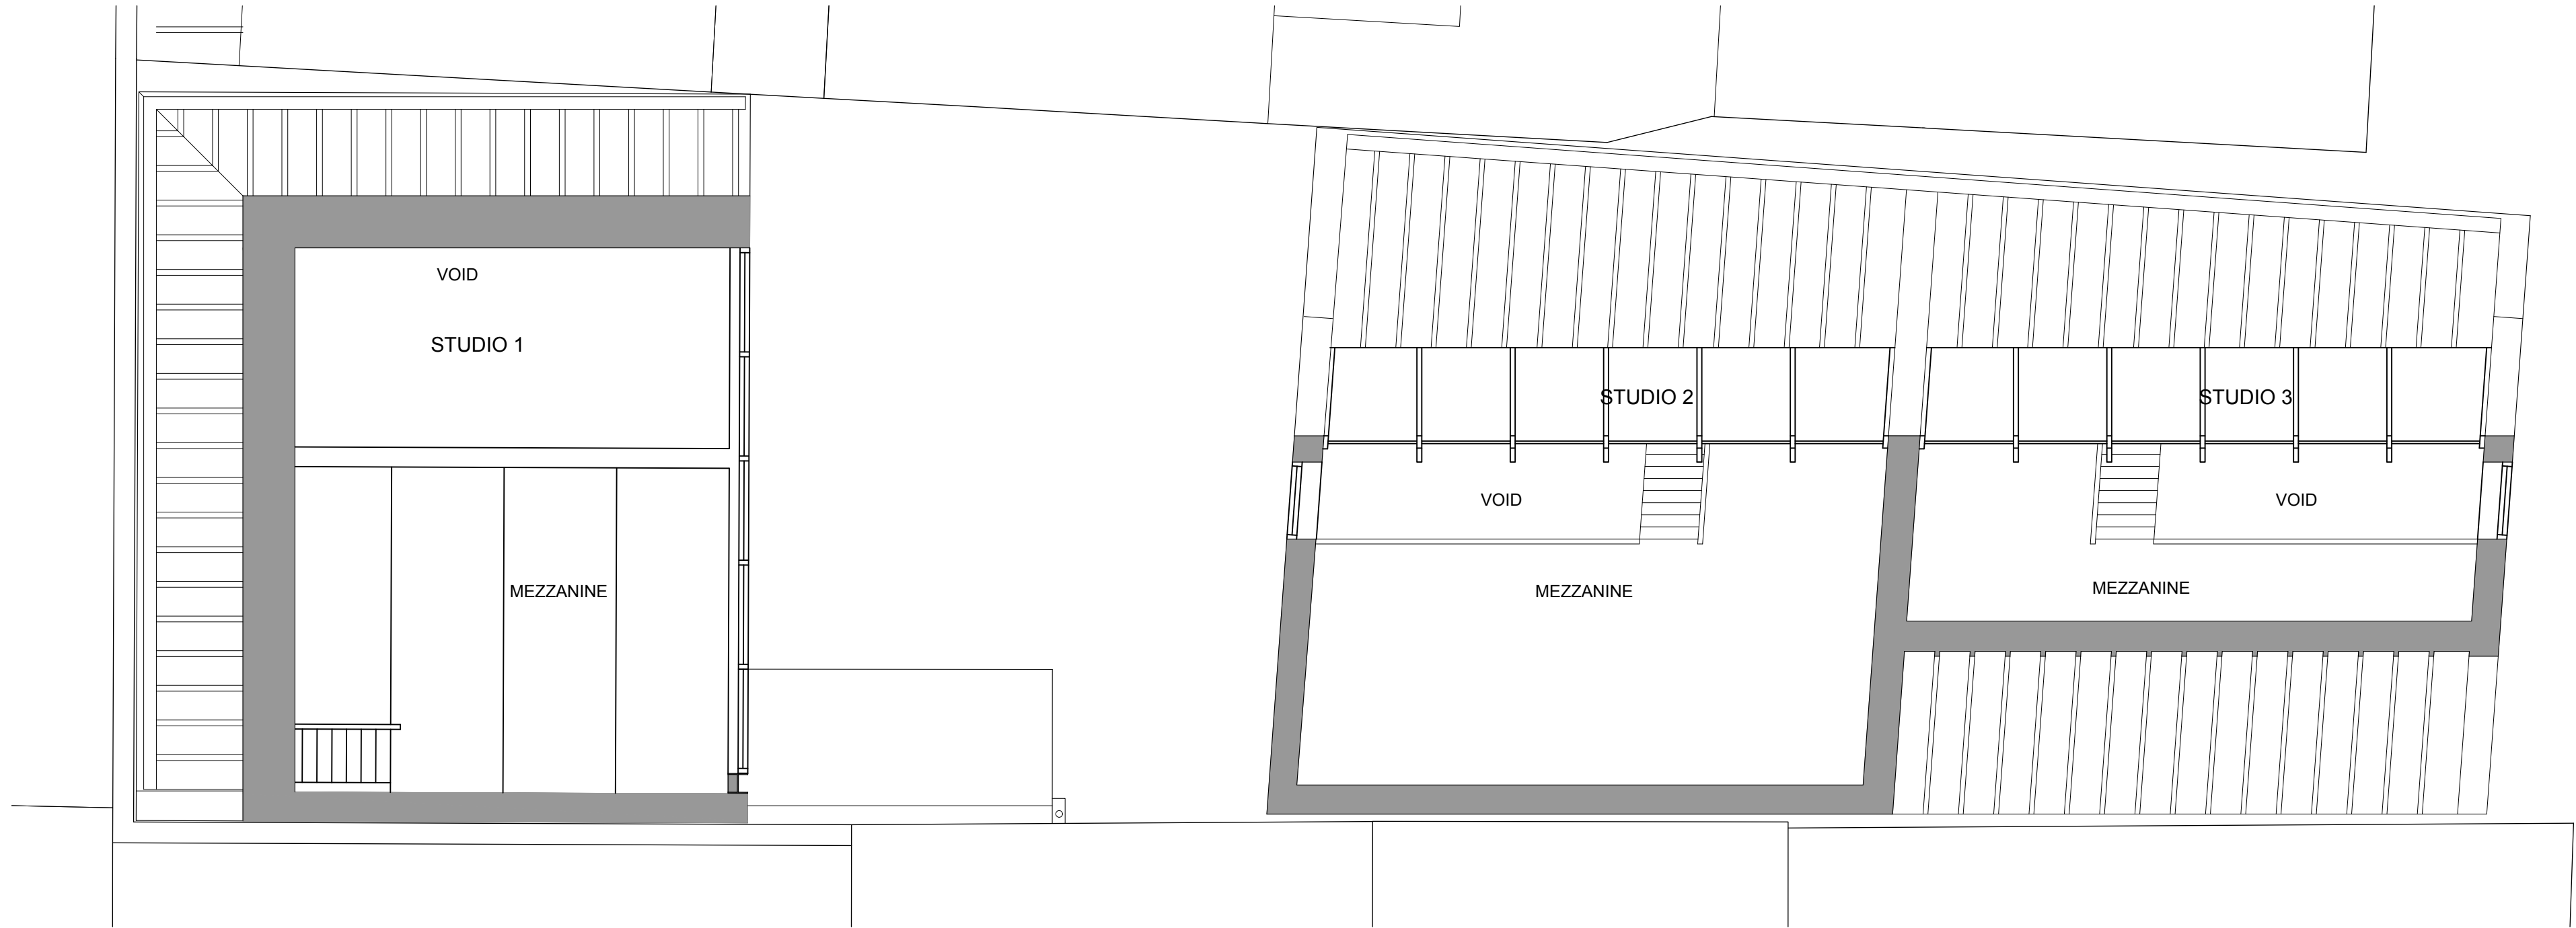





MEZZANINE LEVEL FLOOR PLAN OF STUDIOS 1, 2 & 3 AS PROPOSED.

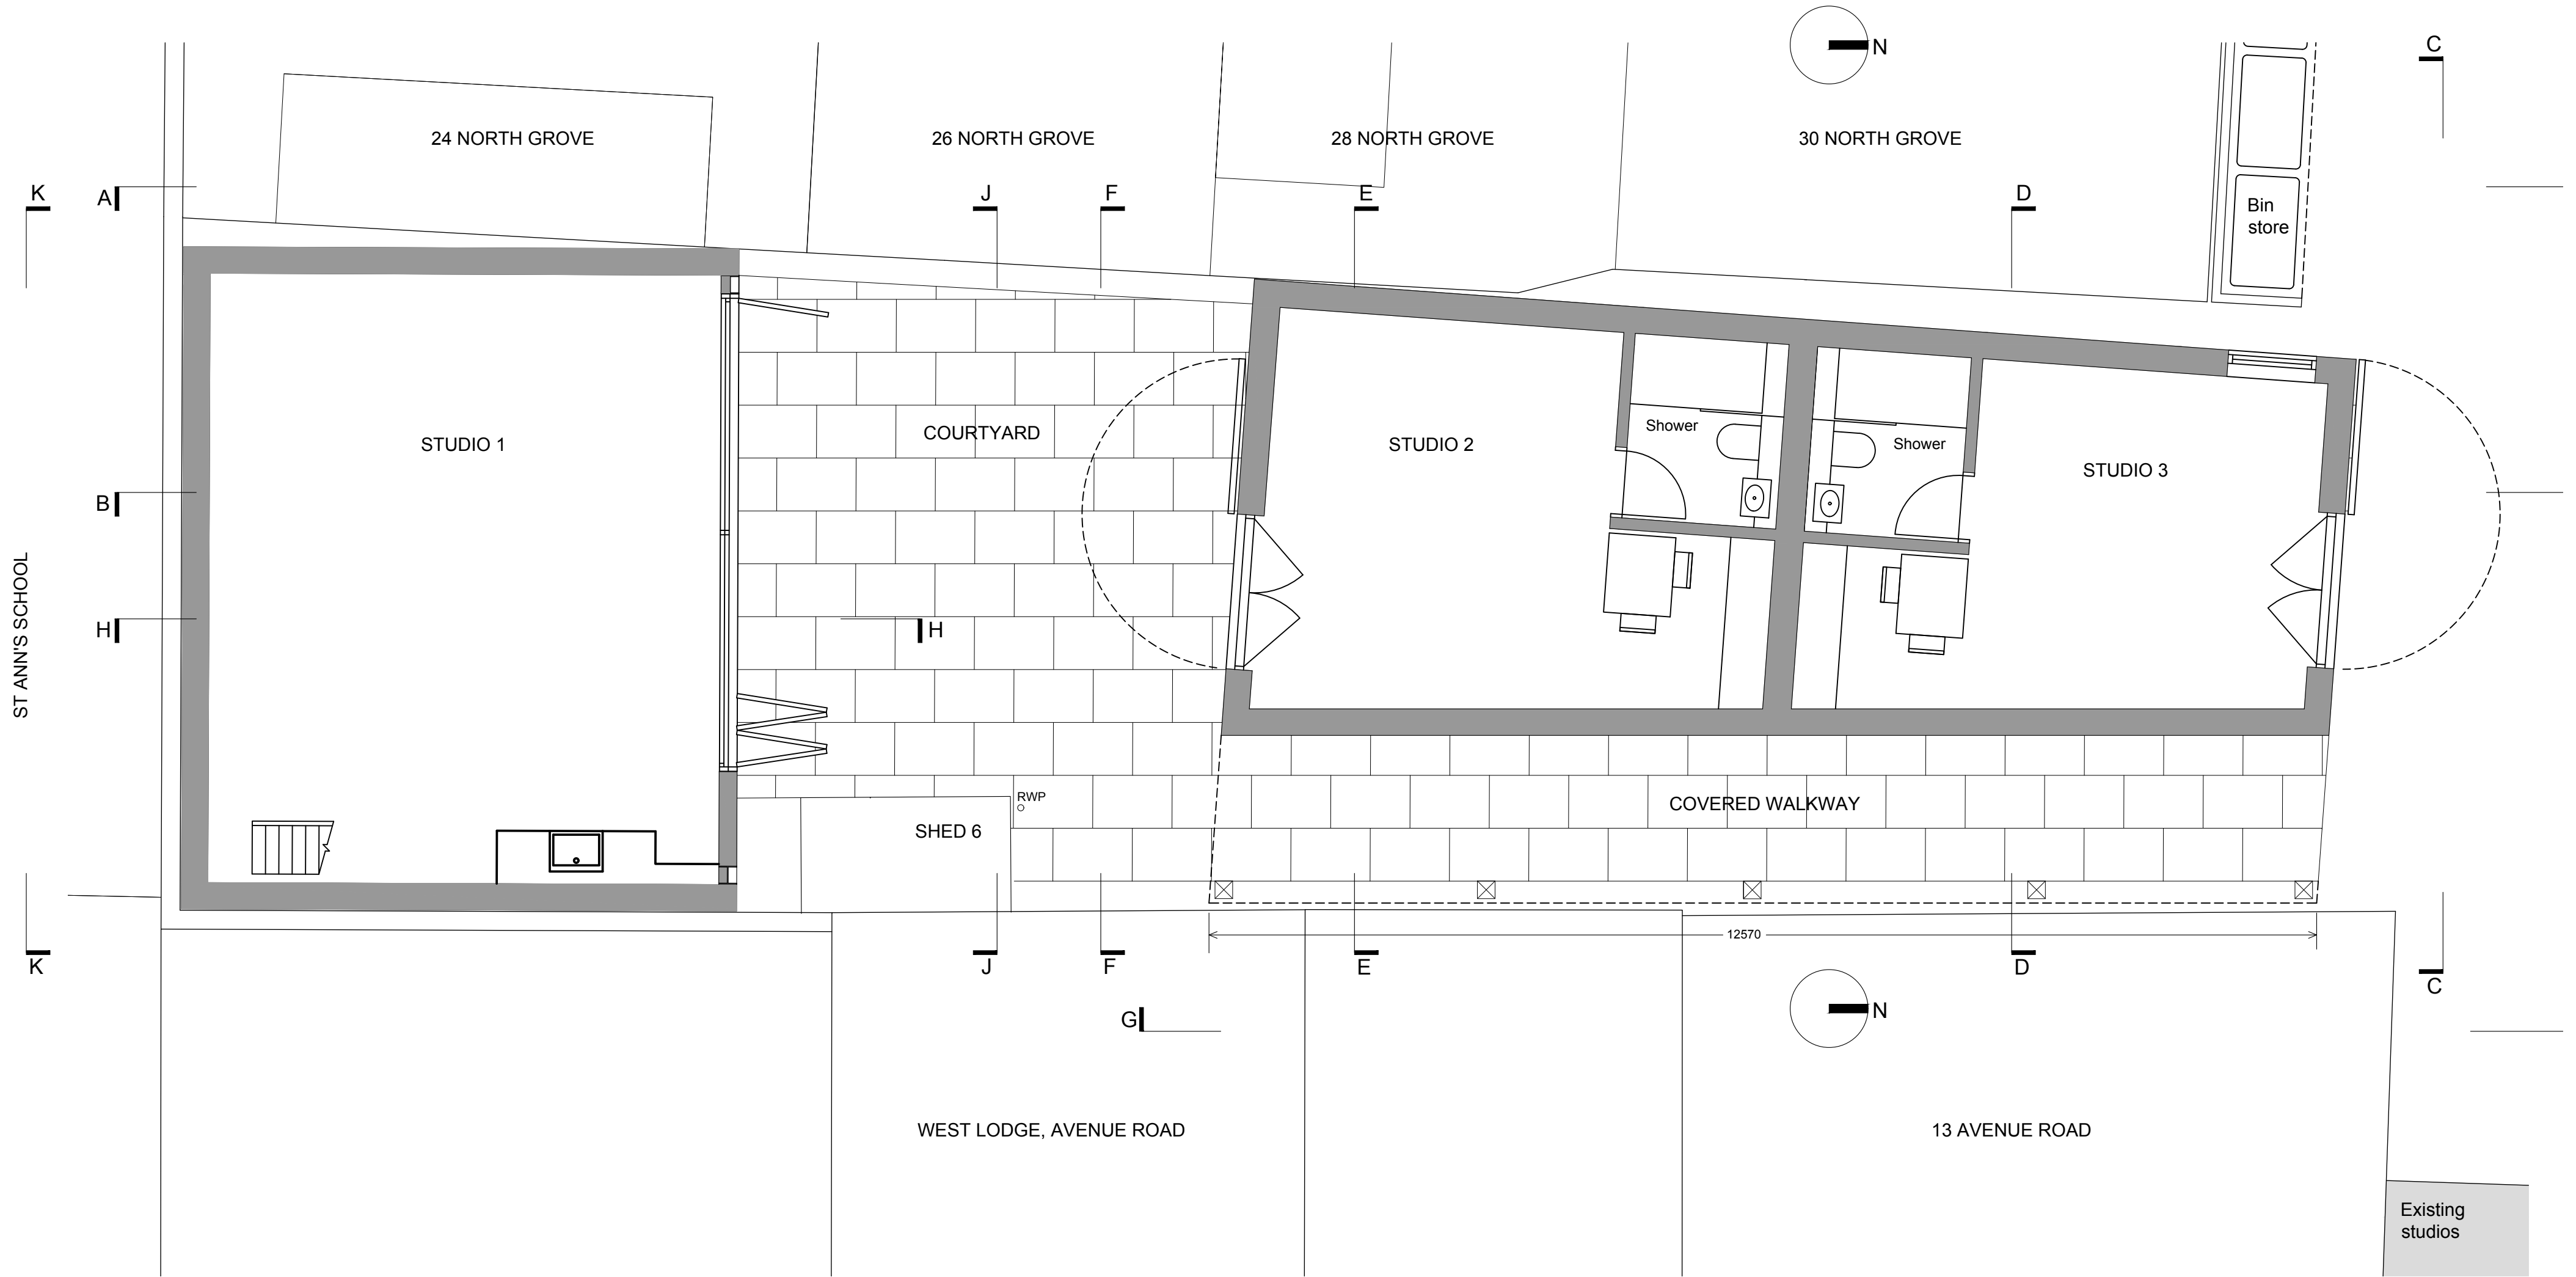

GROUND FLOOR PLAN OF STUDIOS 1, 2 & 3 AS PROPOSED.

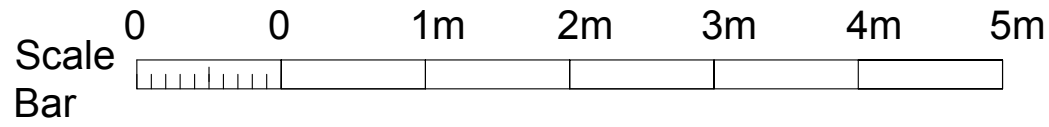


Revision	B	Minor amendments to Studio 1	02.06.21								
CLIENT Mr and Mrs Robbins				PROJECT NO. 2016/005	DRAWING No. 004 REVISION: B	PROJECT REPLACEMENT OF EXISTING ARTIST STUDIOS 32 NORTH GROVE TOTTENHAM LONDON N15 5QP	DESCRIPTION Proposed floor plans of Studios 1, 2 & 3	SCALE 1:50 @A1	DATE 29.07.2016	DRAWN BY RP	ROB PEARCE ARCHITECTS The Old Post Office, Earl Soham Suffolk, IP13 7RT Tel: 07500 105101 Email: rob.pearce@framroadband.com Website: http://www.robpearcearchitect.

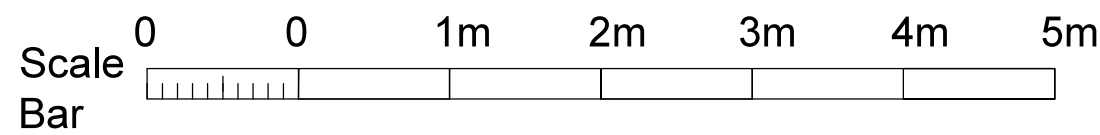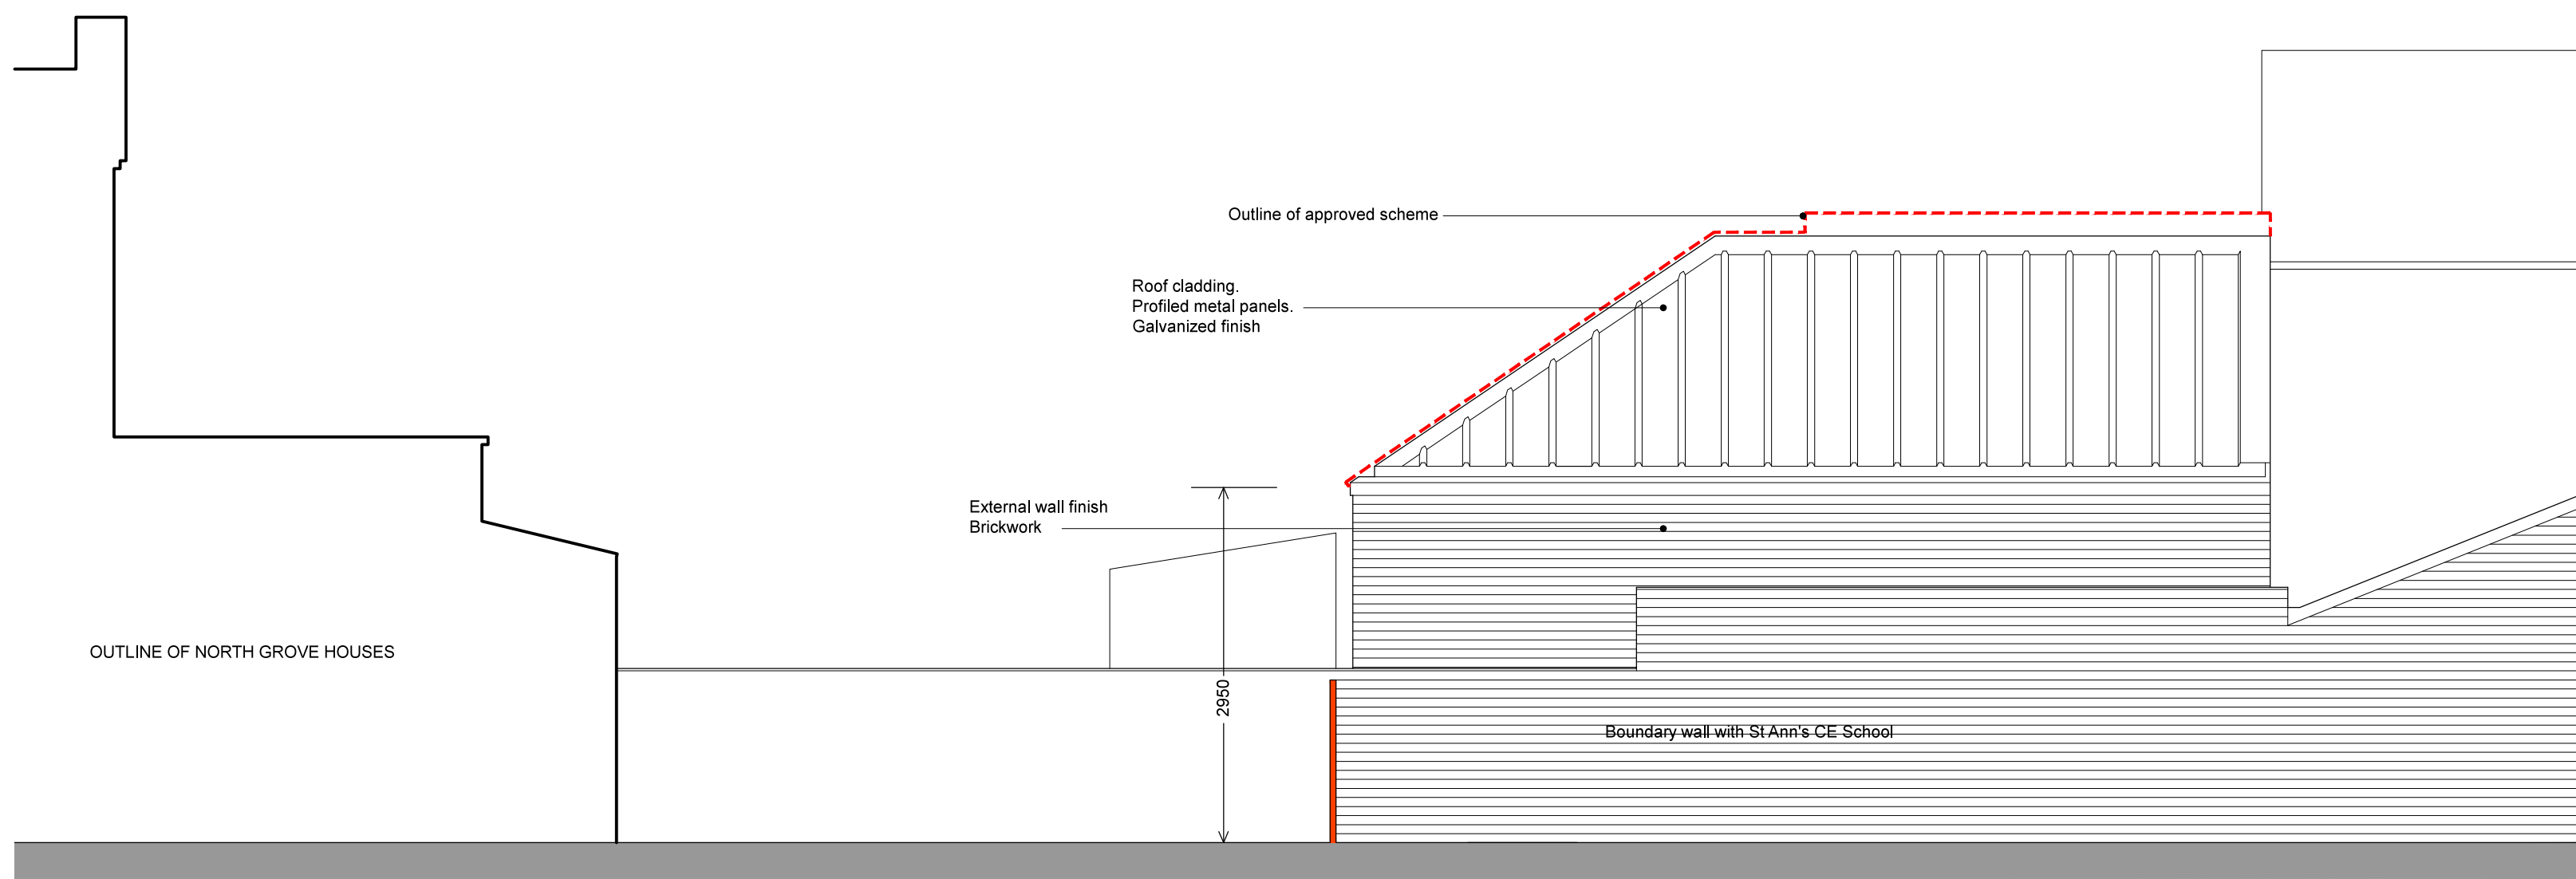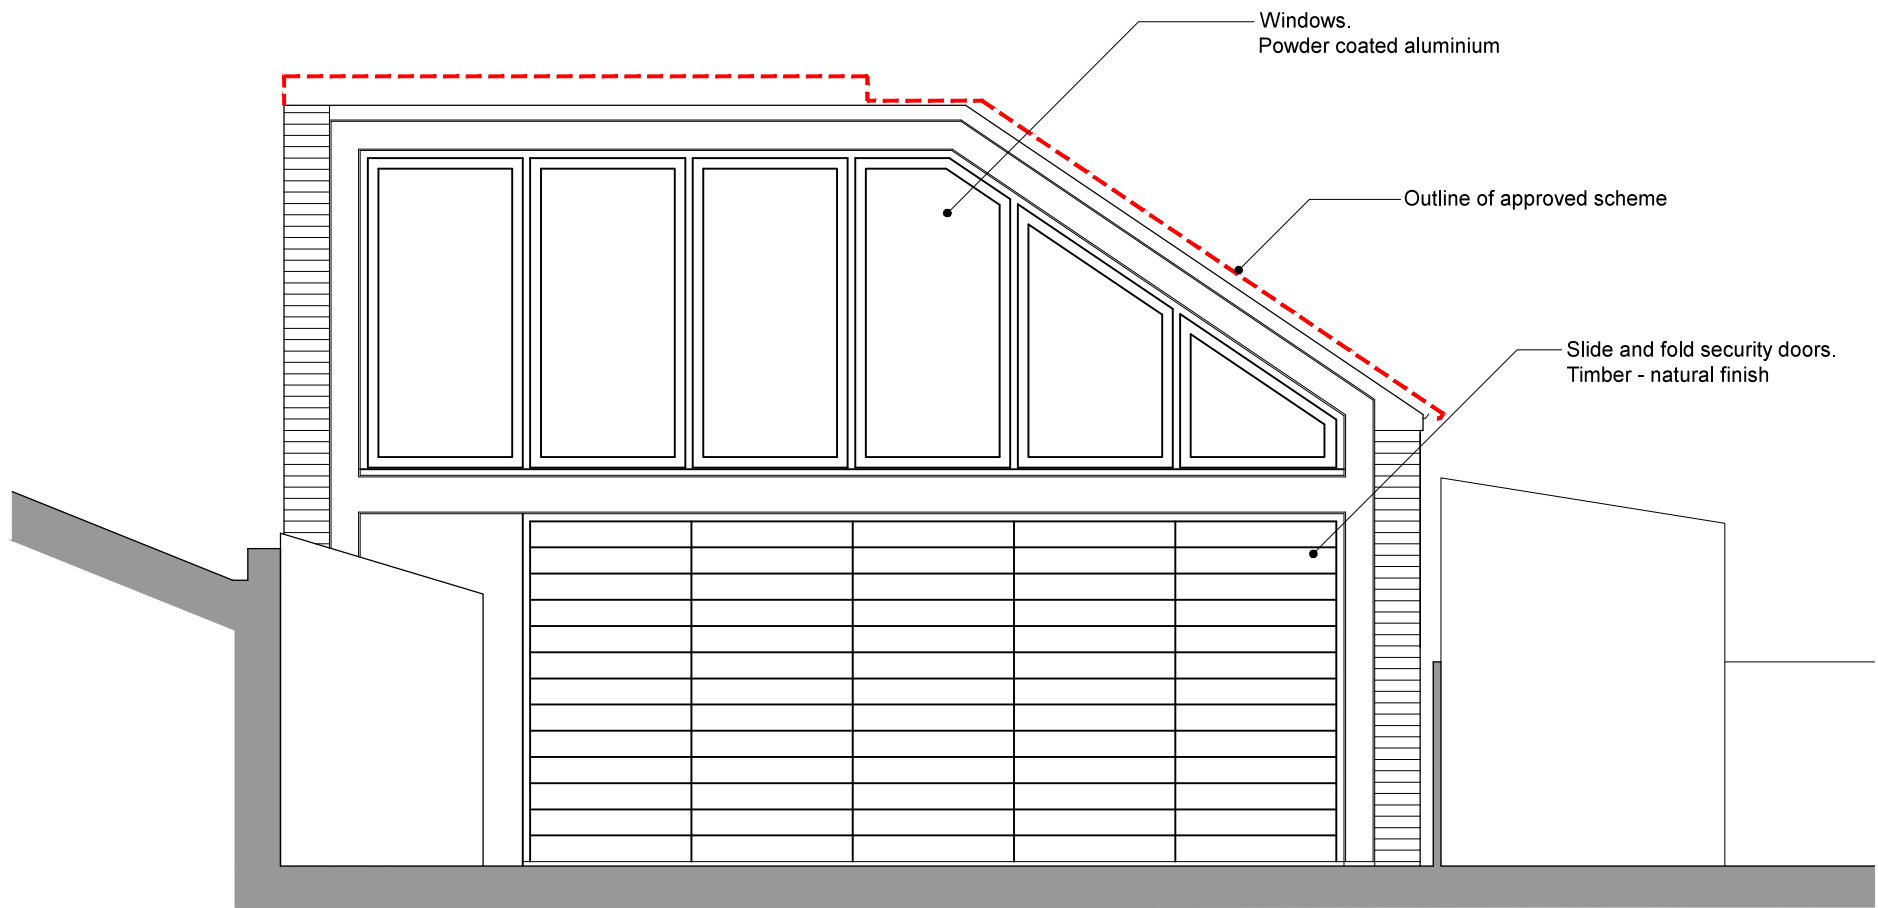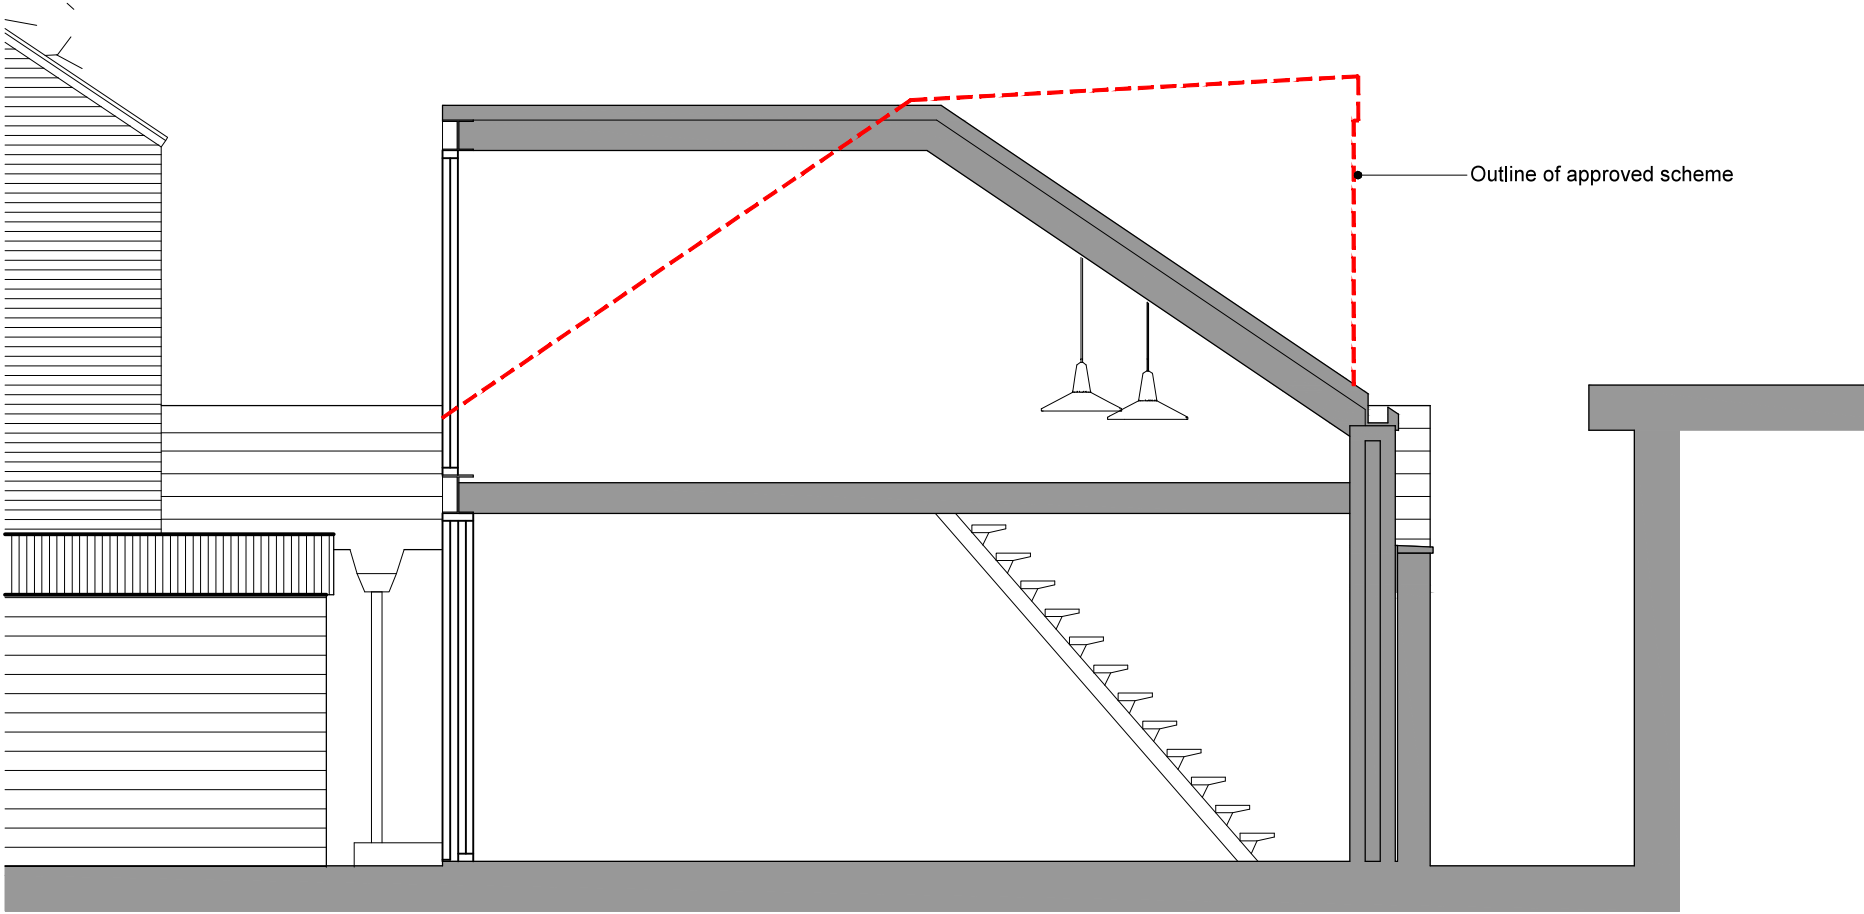


Revision	B	Minor amendments to Studio 1	02.06.21
Revision	A	Obscured glazing units 2 & 3, Hipped roof unit 1.	26.02.20


CLIENT. Mr and Mrs Robbins	PROJECT NO. 2016/005	DRAWING No. 007 Revision B	PROJECT. REPLACEMENT OF EXISTING ARTIST STUDIOS 32 NORTH GROVE TOTTENHAM LONDON N15 5QP	DESCRIPTION. Proposed elevations and sections of Studios 1, 2 & 3	SCALE. 1:50 @ A1	DATE. 29.07.2016	DRAWN BY. RP	ROB PEARCE ARCHITECTS The Old Post Office, Earl Soham Suffolk, IP13 7RT Tel: 07500 105101 Email: rob.pearce@framtbroadband.com Website: http://www.robpearcearchitect.co.uk
-------------------------------	-------------------------	---	---	---	---------------------	---------------------	-----------------	--

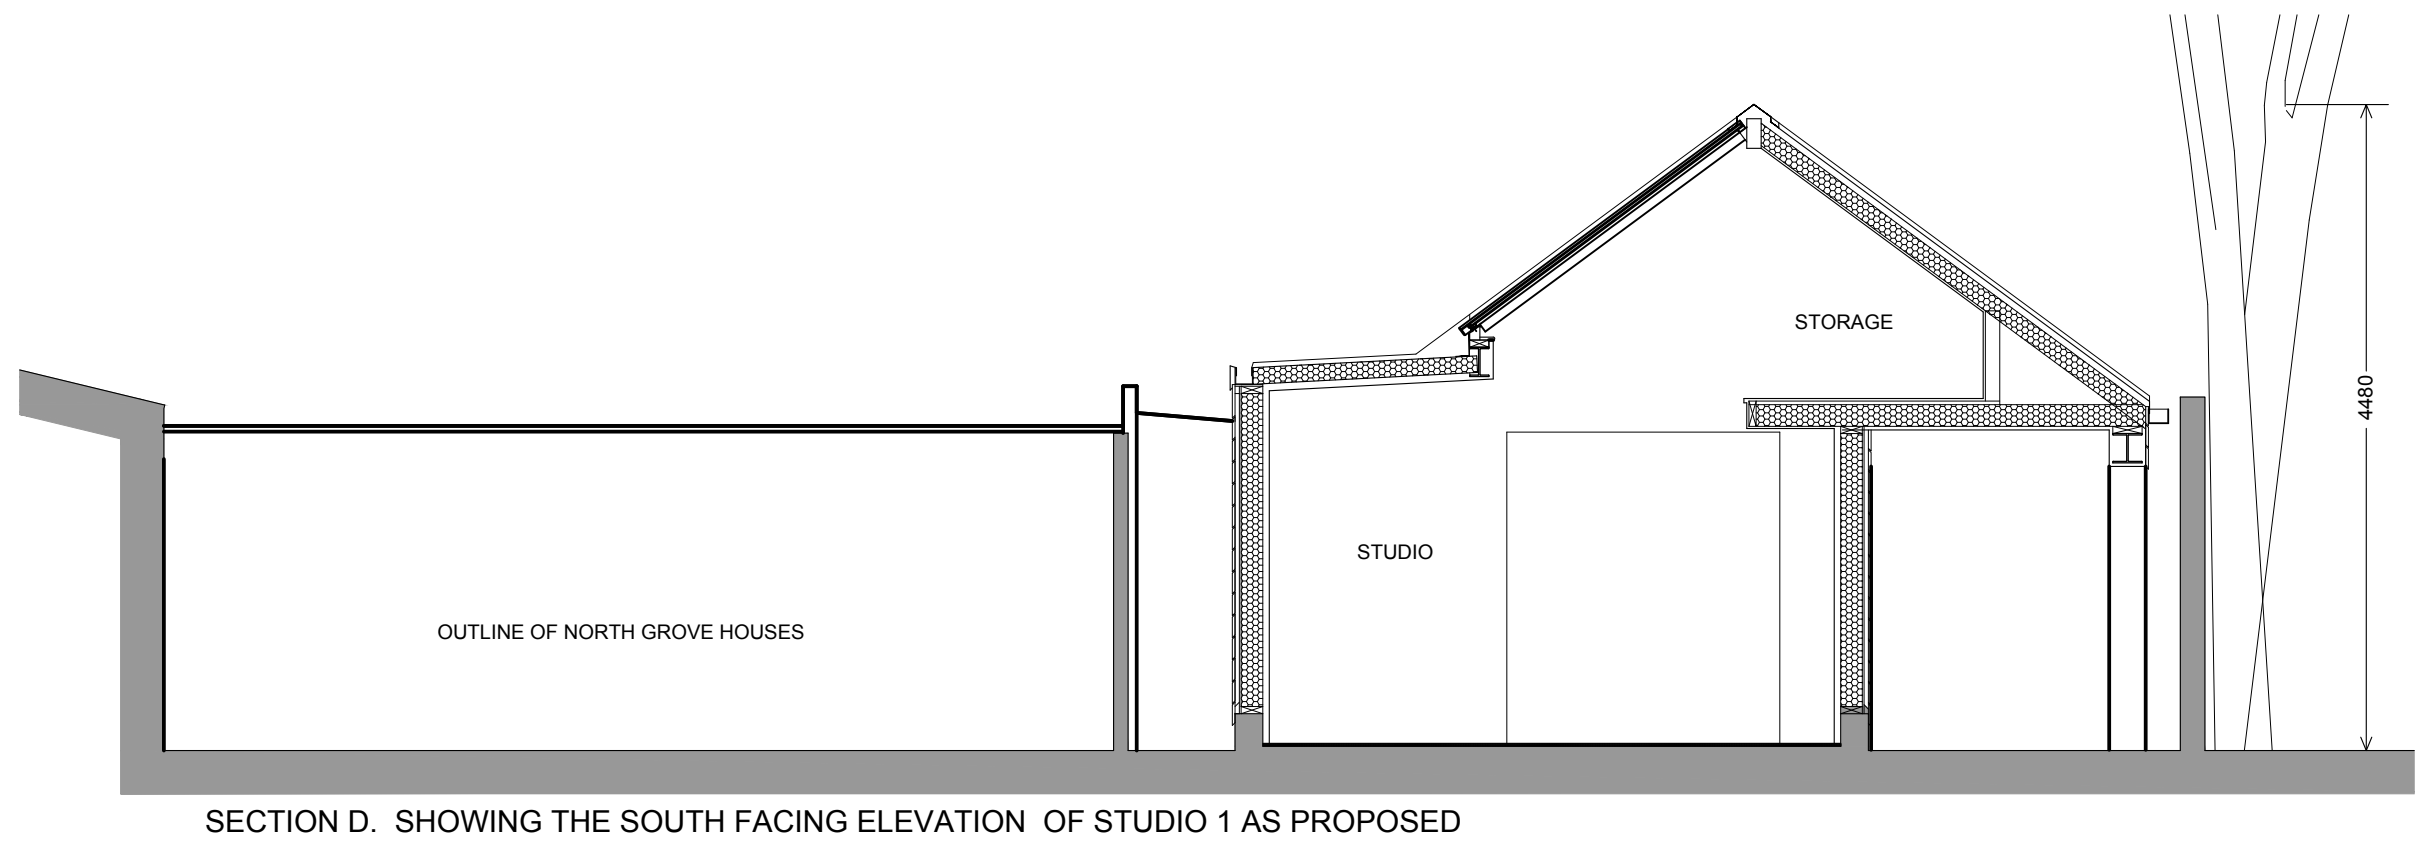



SECTION D. SHOWING THE SOUTH FACING ELEVATION OF STUDIO 1 AS PROPOSED

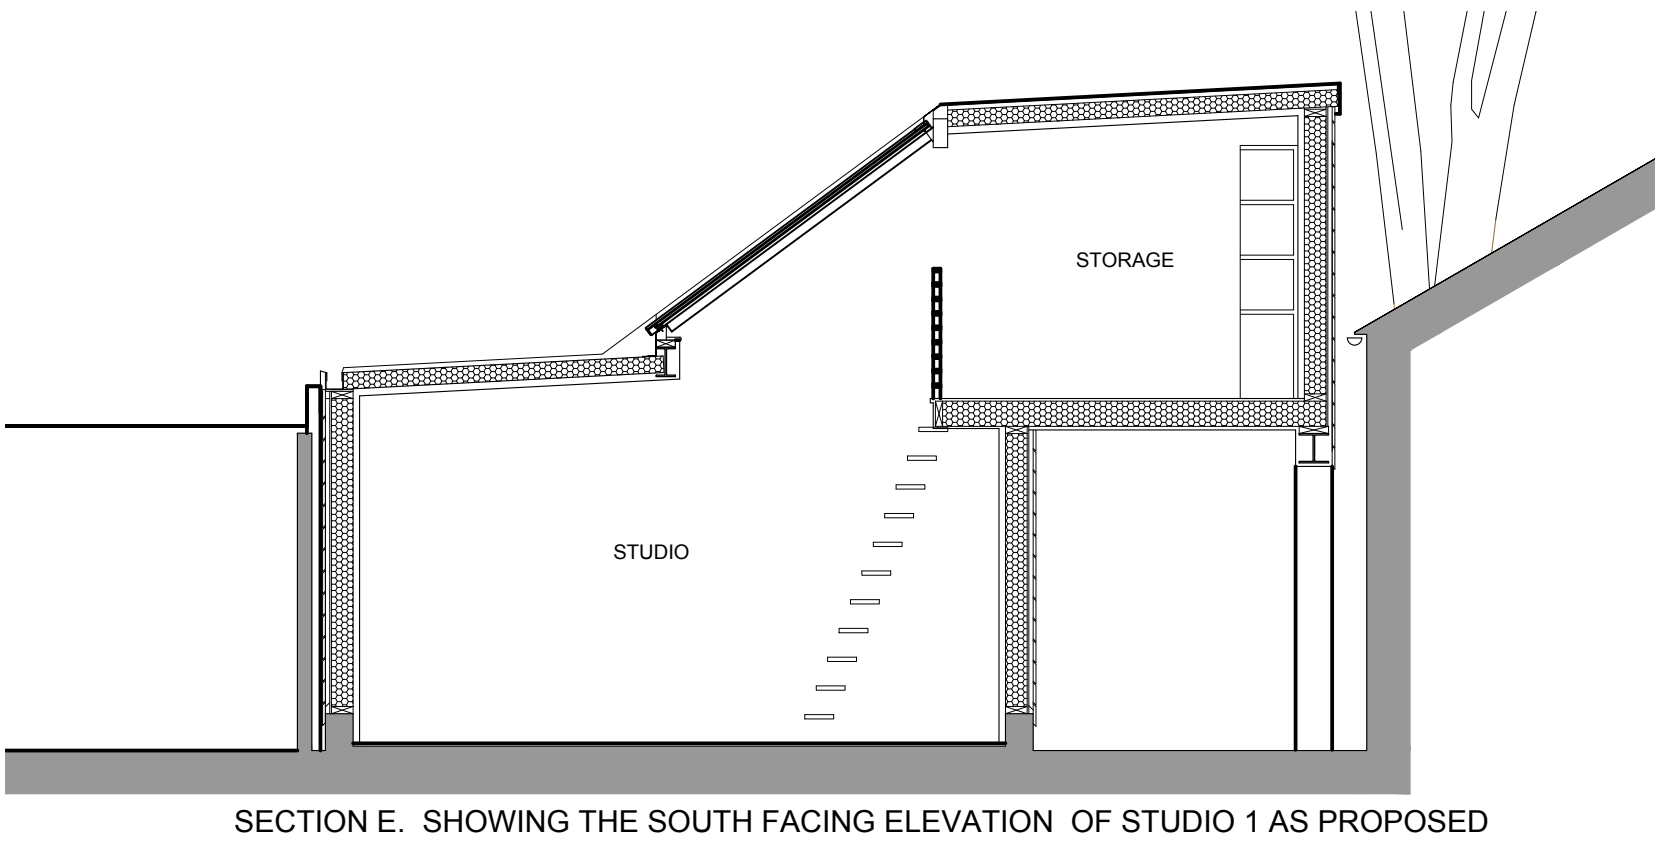

SECTION E. SHOWING THE SOUTH FACING ELEVATION OF STUDIO 1 AS PROPOSED

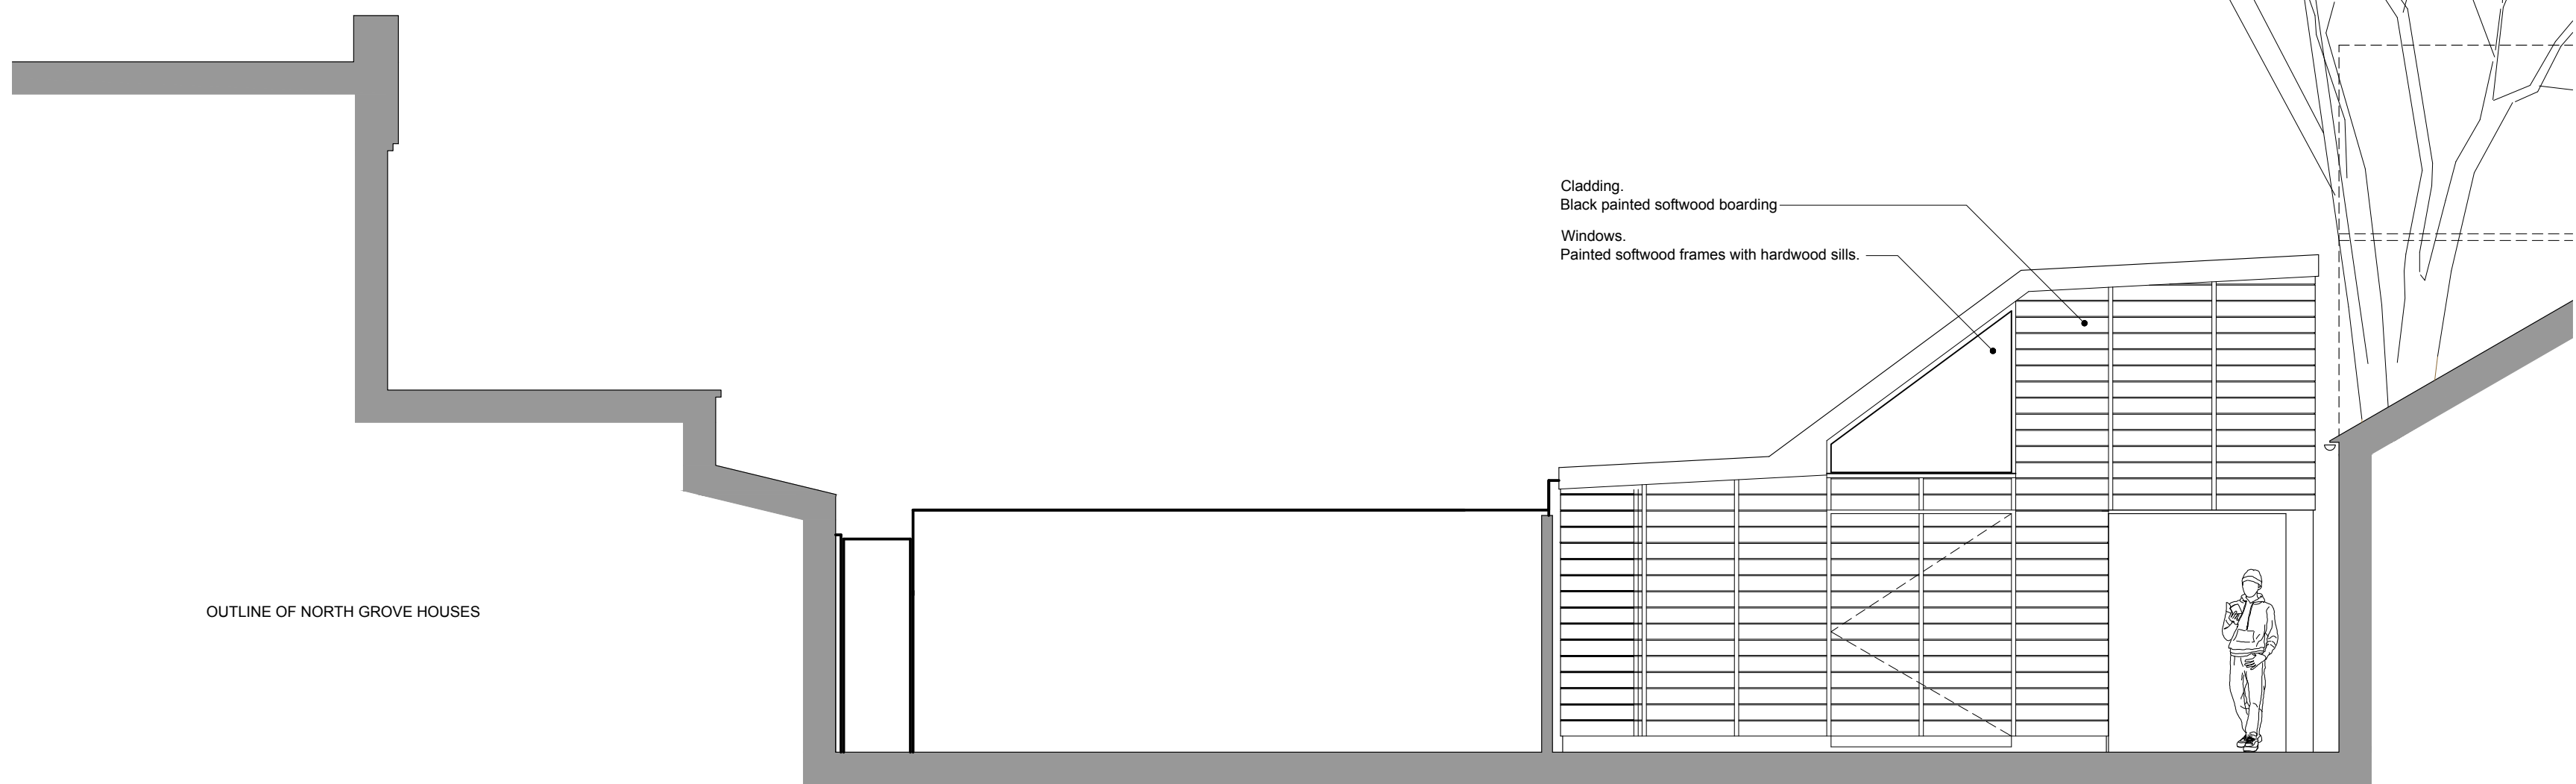

SECTION F. SHOWING THE SOUTH FACING ELEVATION OF STUDIO 2 AS PROPOSED

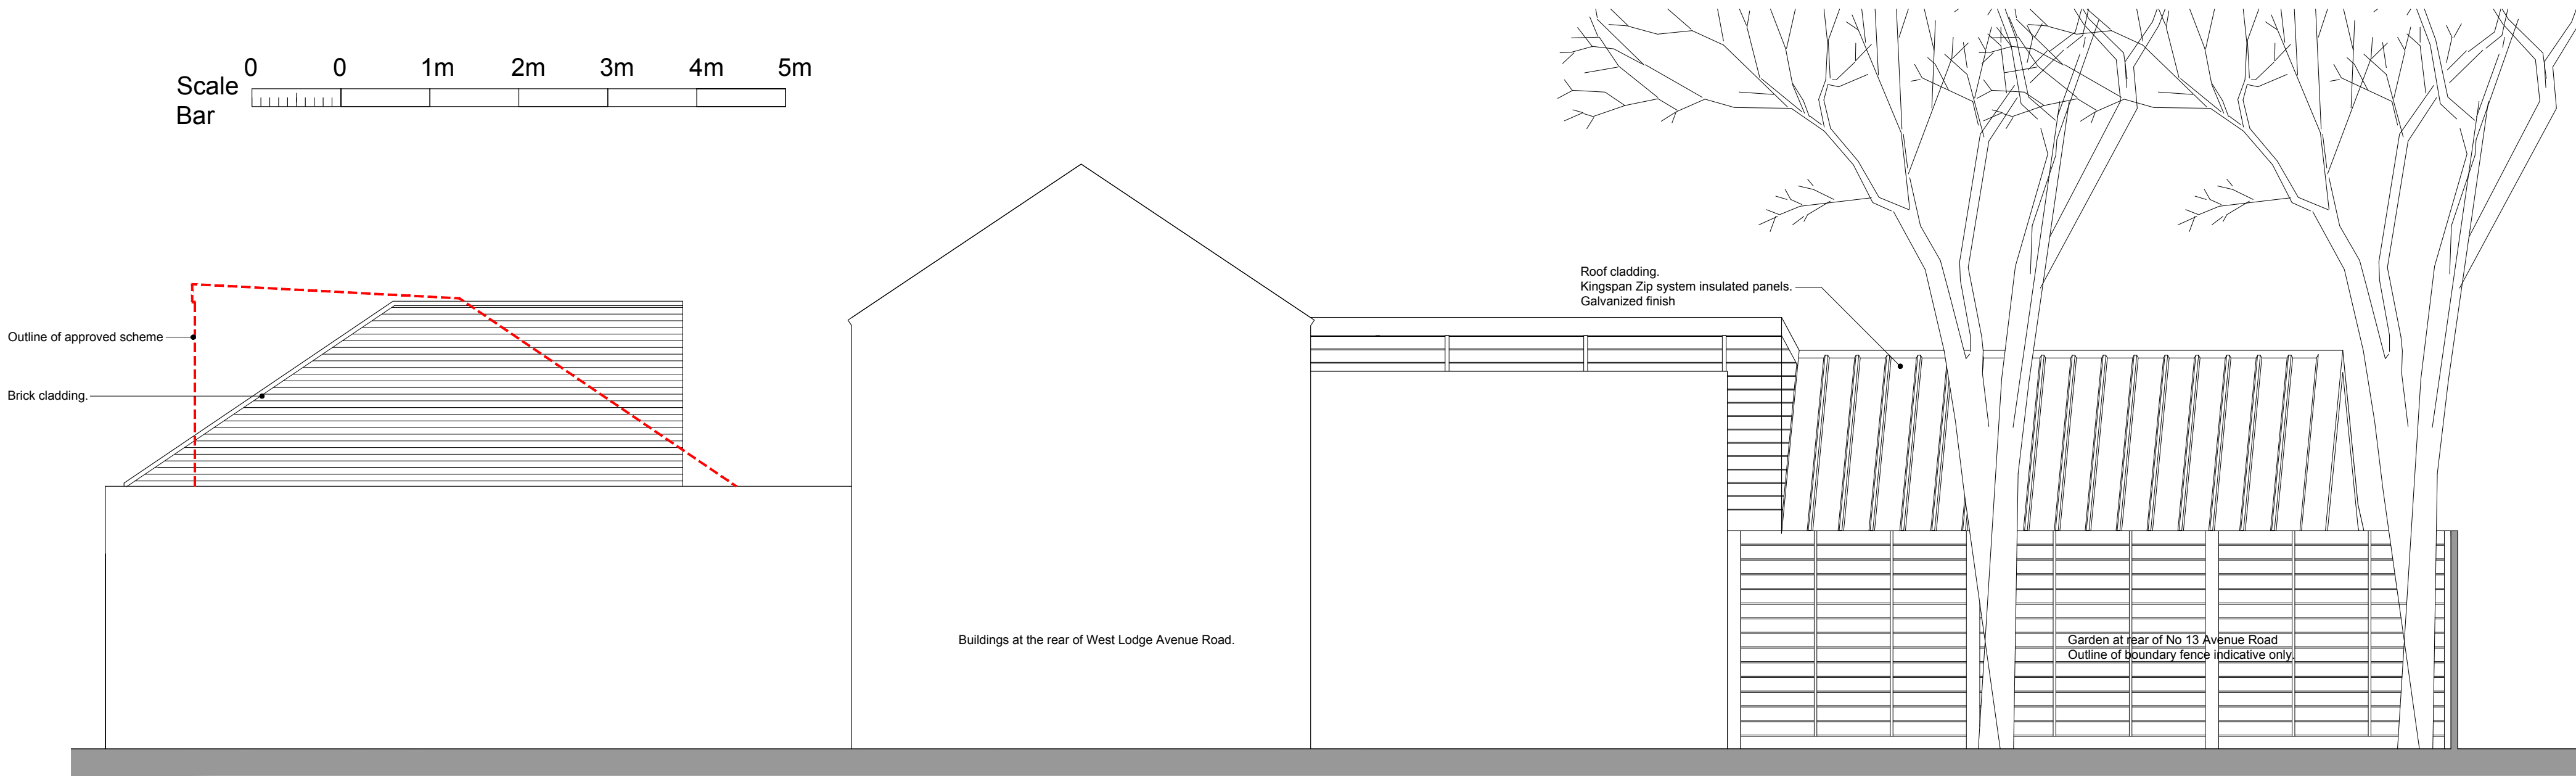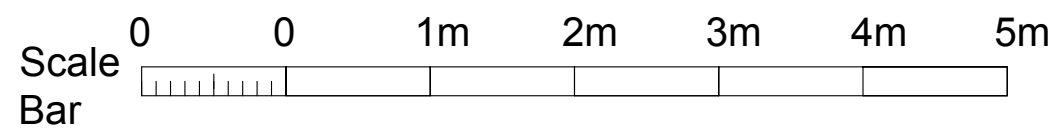

SECTION G. SHOWING THE EAST FACING ELEVATION OF STUDIOS 2 & 3 AS PROPOSED.

Revision B Minor amendments to Studio 1 02.06.21									
CLIENT. Mr and Mrs Robbins	PROJECT NO. 2016/005	DRAWING No. 006 Revision No. B	PROJECT. REPLACEMENT OF EXISTING ARTIST STUDIOS 32 NORTH GROVE TOTTENHAM LONDON N15 5QP	DESCRIPTION. Proposed elevations and sections of Studios 1, 2 & 3	SCALE. 1:50 @ A1	DATE. 29.07.2016	DRAWN BY. RP	ROB PEARCE ARCHITECTS The Old Post Office, Earl Soham Suffolk, IP13 7RT Tel: 07500 105101 Email: rob.pearce@framroadband.com Website: http://www.robpearcearchitect.c	

