


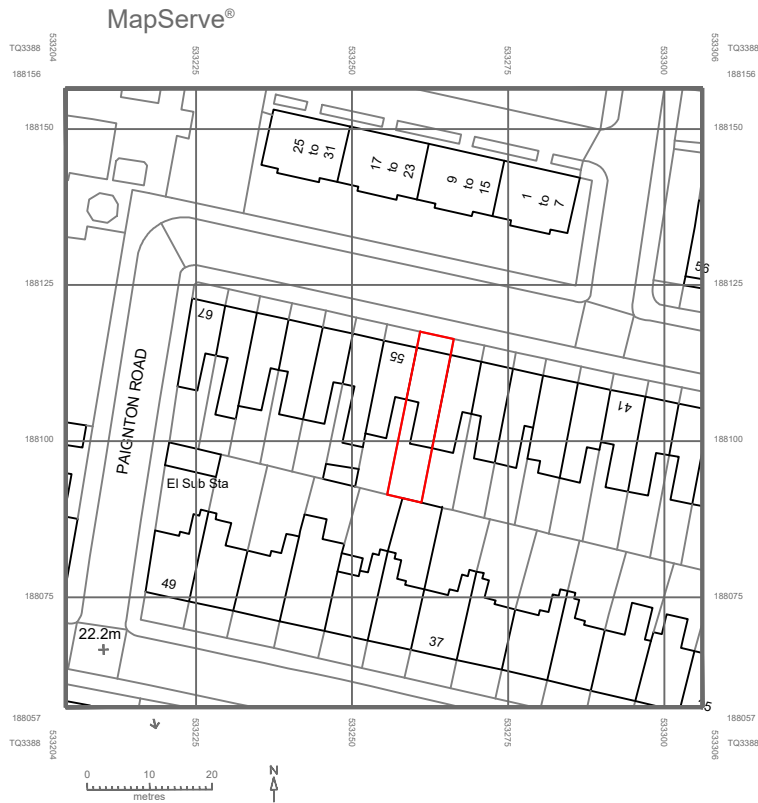


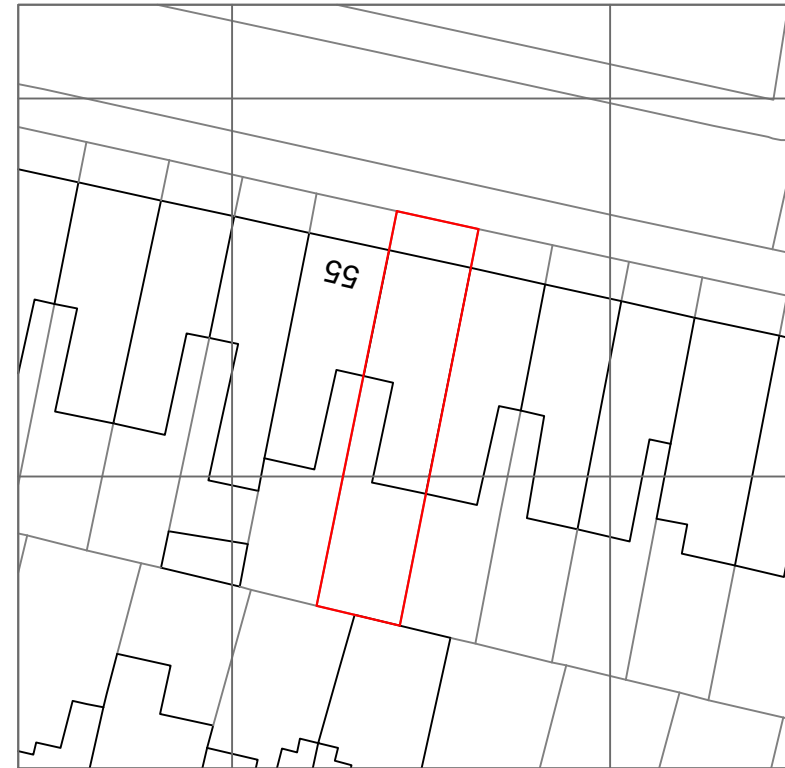

LOCATION PLAN
1:1250@A4

 


BLOCK PLAN
1:500@A4

 


address. 4 Grosvenor way - E5 9ND - London.
tel. 0203781 8008
mail. office@redwoodsprojects.co.uk
web. www.redwoodsprojects.co.uk

Any errors on Dimensions to be reported to the Architect prior to commencement of Works. Dimensions and areas are based on survey information. This drawing is copyright © Redwoods Projects. All dimensions to be checked on site Prior work,

address: 53 Daleview Road, London N15 6PL, UK
TITLE: EXISTING DRAWINGS
LOCATION & BLOCK PLANS
PROJECT No 1035 | **Date:** 07-02-2023
NAME: **E00**

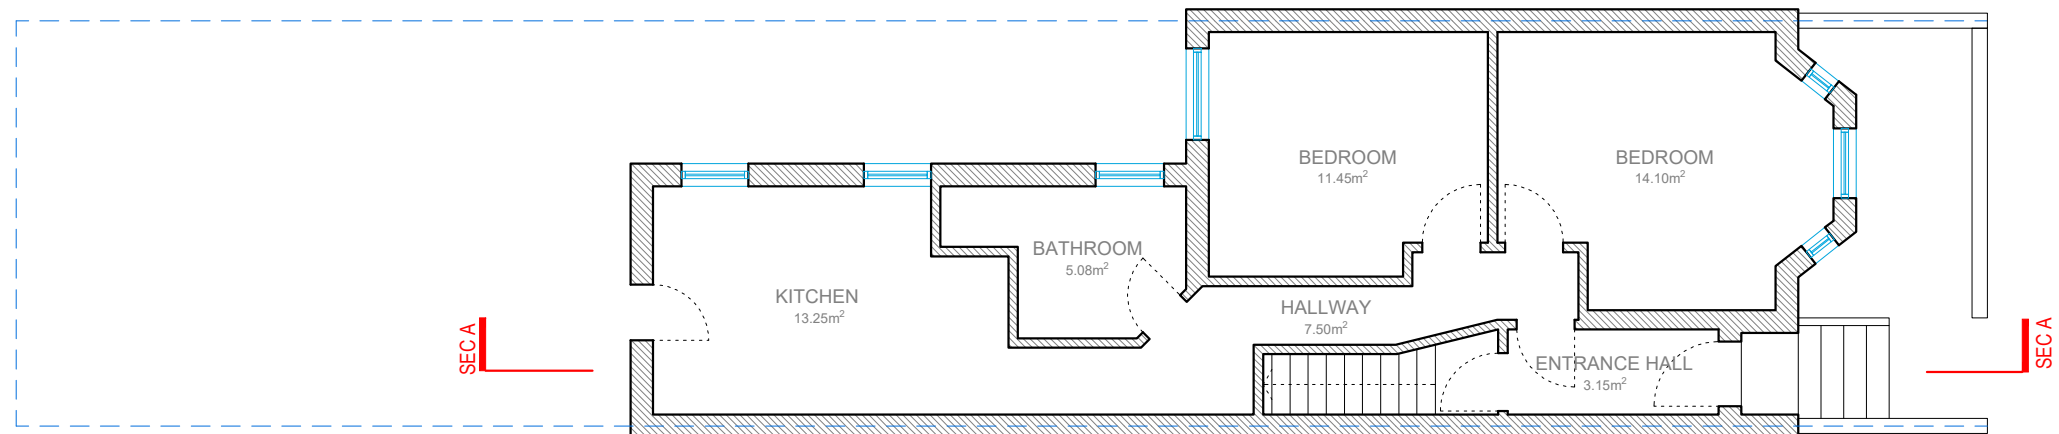

GROUND FLOOR

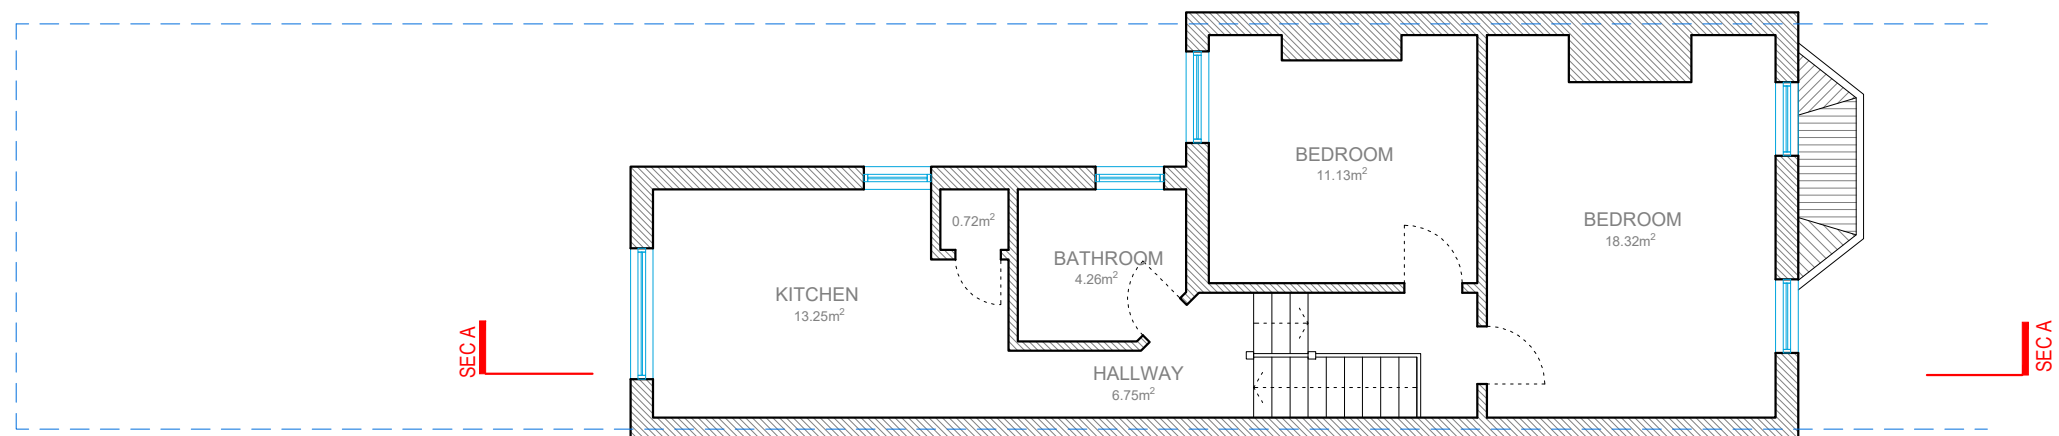

FIRST FLOOR

0 1 2 5m scale 1:100 @A3




address. 4 Grosvenor way - E5 9ND - London.
tel. 0203781 8008
mail. office@redwoodsprojects.co.uk
web. www.redwoodsprojects.co.uk

address: 53 Daleview Road, London
N15 6PL, UK
TITLE: EXISTING DRAWINGS
FLOOR PLANS

Any errors on Dimensions to be reported to the Architect prior to commencement of Works. Dimensions and areas are based on survey information. This drawing is copyright © Redwoods Projects. All dimensions to be checked on site Prior work,

PROJECT No 1035 | Date: 07-02-2023

NAME: **E01**

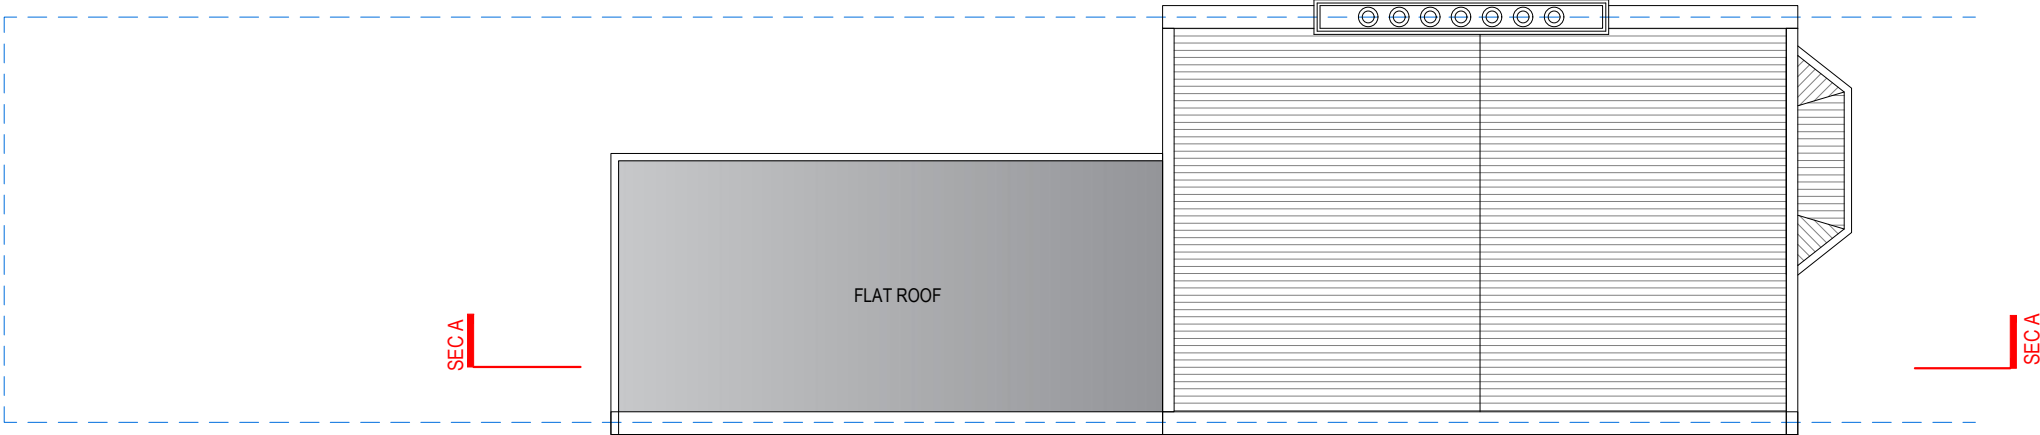

ROOF PLAN




address. 4 Grosvenor way - E5 9ND - London.
tel. 0203781 8008
mail. office@redwoodsprojects.co.uk
web. www.redwoodsprojects.co.uk

Any errors on Dimensions to be reported to the Architect prior to commencement of Works. Dimensions and areas are based on survey information. This drawing is copyright © Redwoods Projects. All dimensions to be checked on site Prior work,


address: 53 Daleview Road, London N15 6PL, UK
TITLE: EXISTING DRAWINGS FLOOR PLANS

PROJECT No 1035 | **Date:** 07-02-2023

NAME: E02

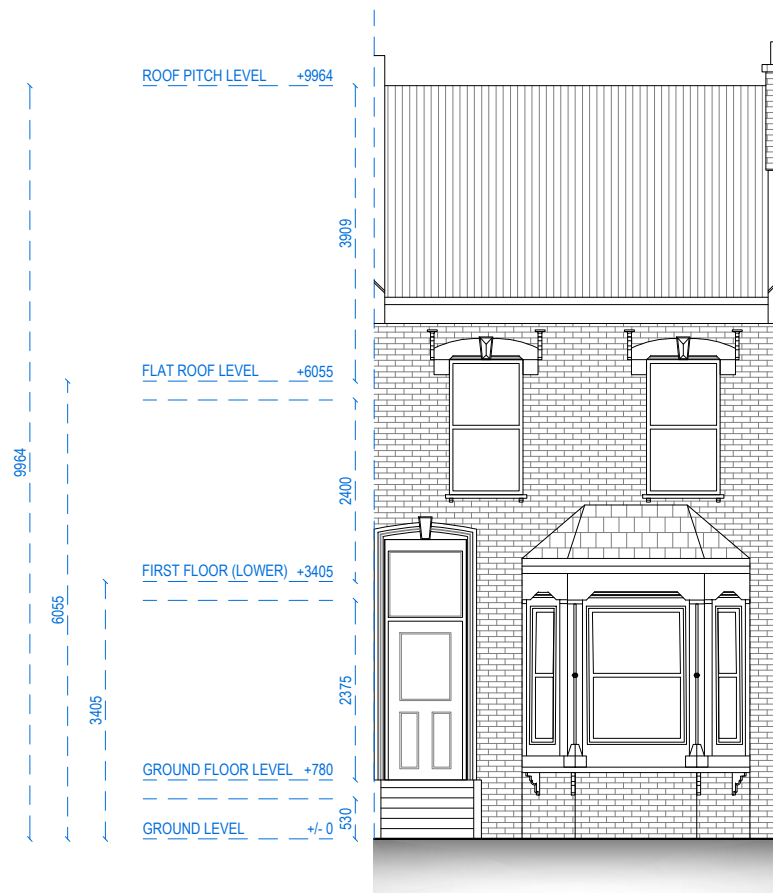

FRONT ELEVATION

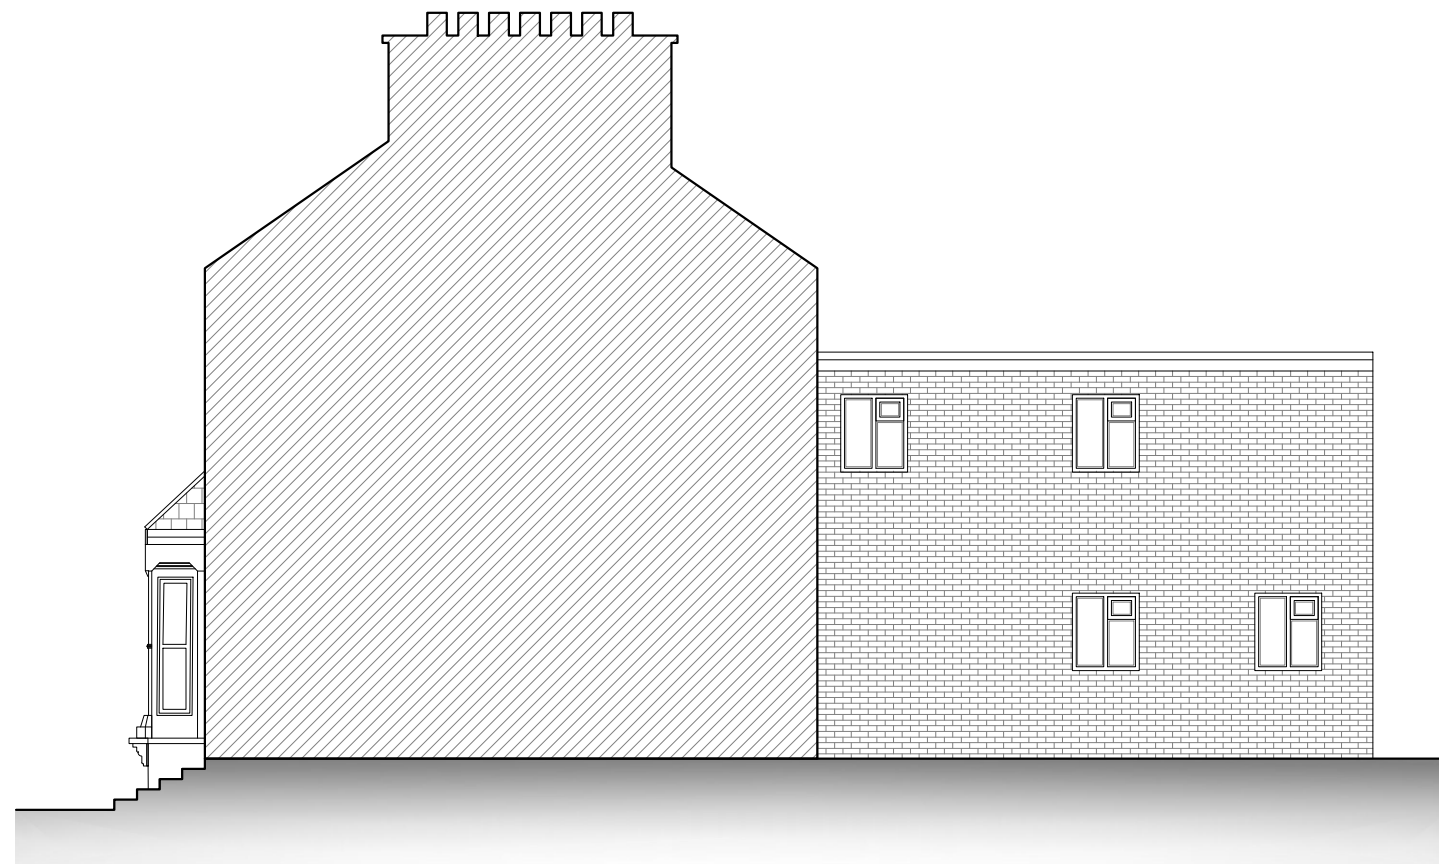

RIGHT SIDE ELEVATION

0 1 2 5m scale 1:100
@A3




address. 4 Grosvenor way - E5 9ND - London.
tel. 0203781 8008
mail. office@redwoodsprojects.co.uk
web. www.redwoodsprojects.co.uk

Any errors on Dimensions to be reported to the Architect prior to commencement of Works. Dimensions and areas are based on survey information. This drawing is copyright © Redwoods Projects. All dimensions to be checked on site Prior work,


address: 53 Daleview Road, London
N15 6PL, UK
TITLE: EXISTING DRAWINGS
ELEVATIONS

PROJECT No 1035 | Date: 07-02-2023

NAME: E03

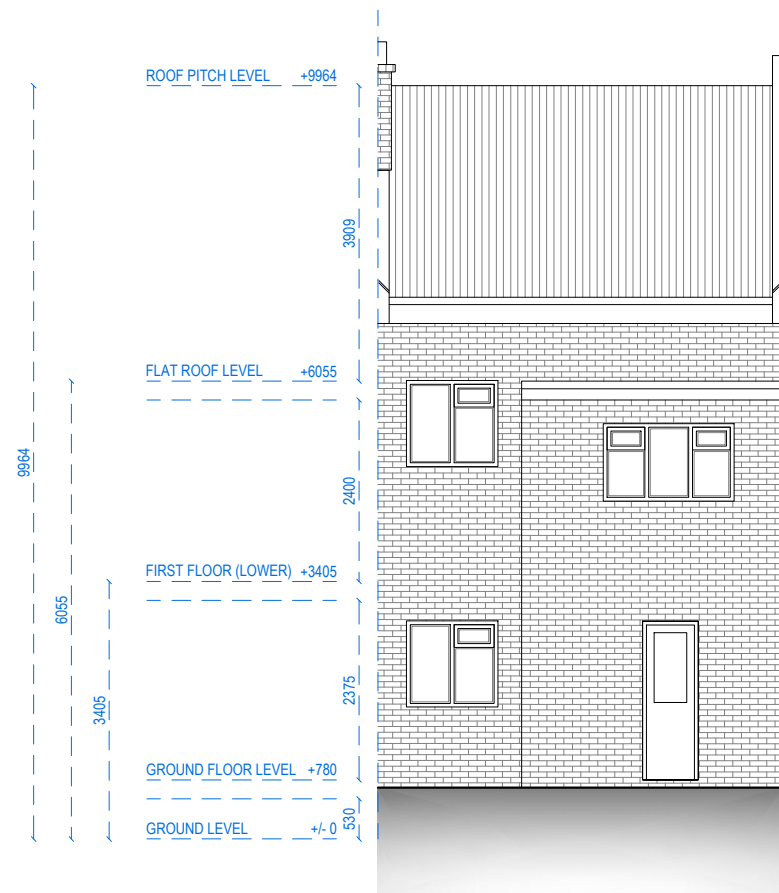

REAR ELEVATION

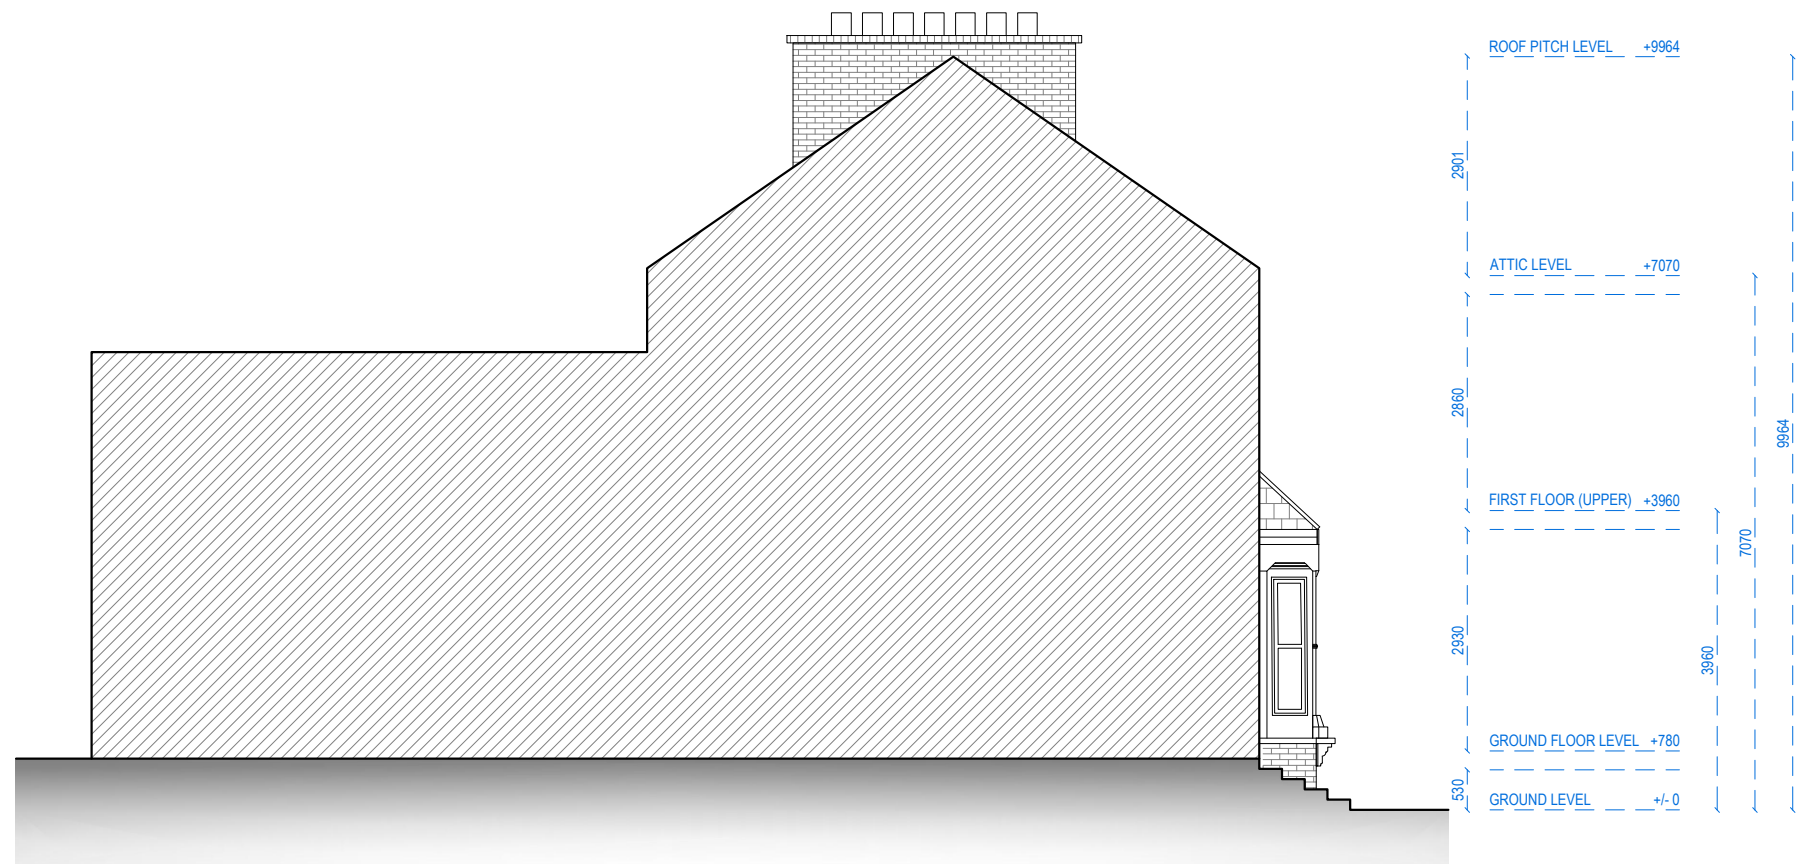

LEFT SIDE ELEVATION

0 1 2 5m scale 1:100 @A3




address. 4 Grosvenor way - E5 9ND - London.
tel. 0203781 8008
mail. office@redwoodsprojects.co.uk
web. www.redwoodsprojects.co.uk

Any errors on Dimensions to be reported to the Architect prior to commencement of Works. Dimensions and areas are based on survey information. This drawing is copyright © Redwoods Projects. All dimensions to be checked on site Prior work,

address: 53 Daleview Road, London N15 6PL, UK
TITLE: EXISTING DRAWINGS ELEVATIONS

PROJECT No 1035 | Date: 07-02-2023

NAME: E04

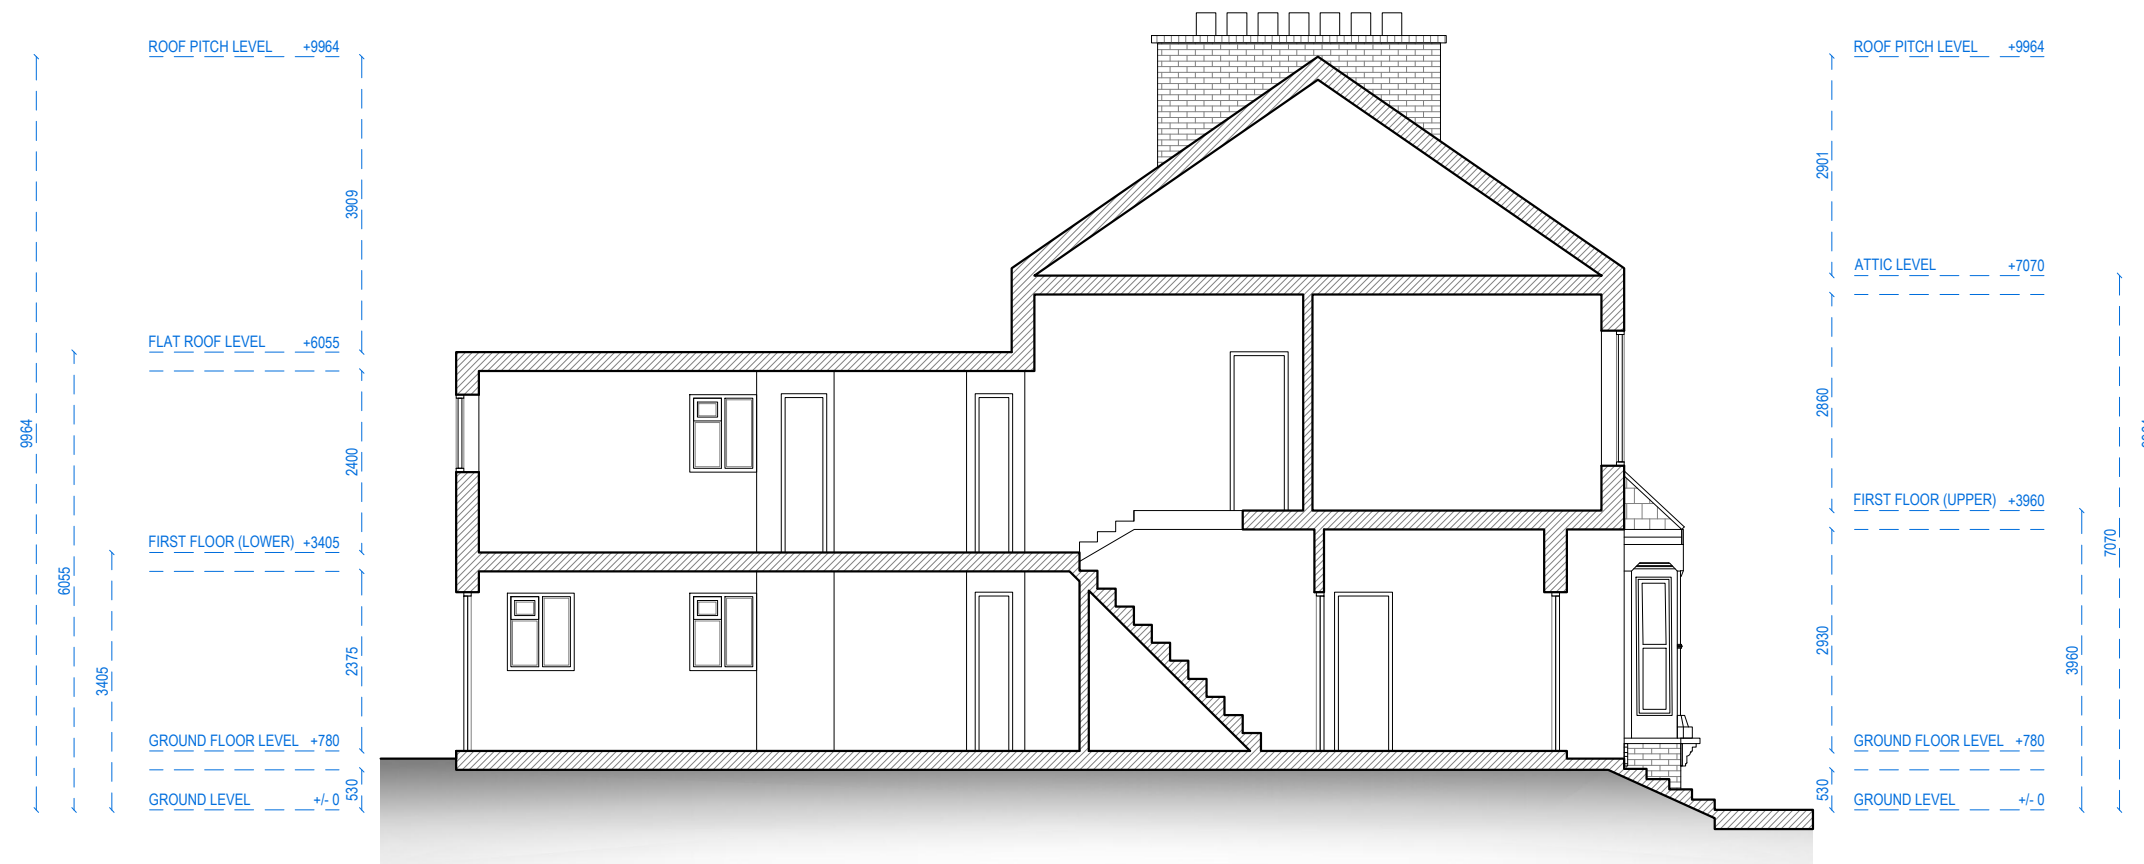

SECTION A-A


0 1 2 5m scale 1:100
@A3

Redwoods


address. 4 Grosvenor way - E5 9ND - London.
tel. 0203781 8008
mail. office@redwoodsprojects.co.uk
web. www.redwoodsprojects.co.uk

Any errors on Dimensions to be reported to the Architect prior to commencement of Works. Dimensions and areas are based on survey information. This drawing is copyright © Redwoods Projects. All dimensions to be checked on site Prior work,

address: 53 Daleview Road, London
N15 6PL, UK
TITLE: EXISTING DRAWINGS
SECTION
PROJECT No 1035 | Date: 07-02-2023
NAME: **E05**

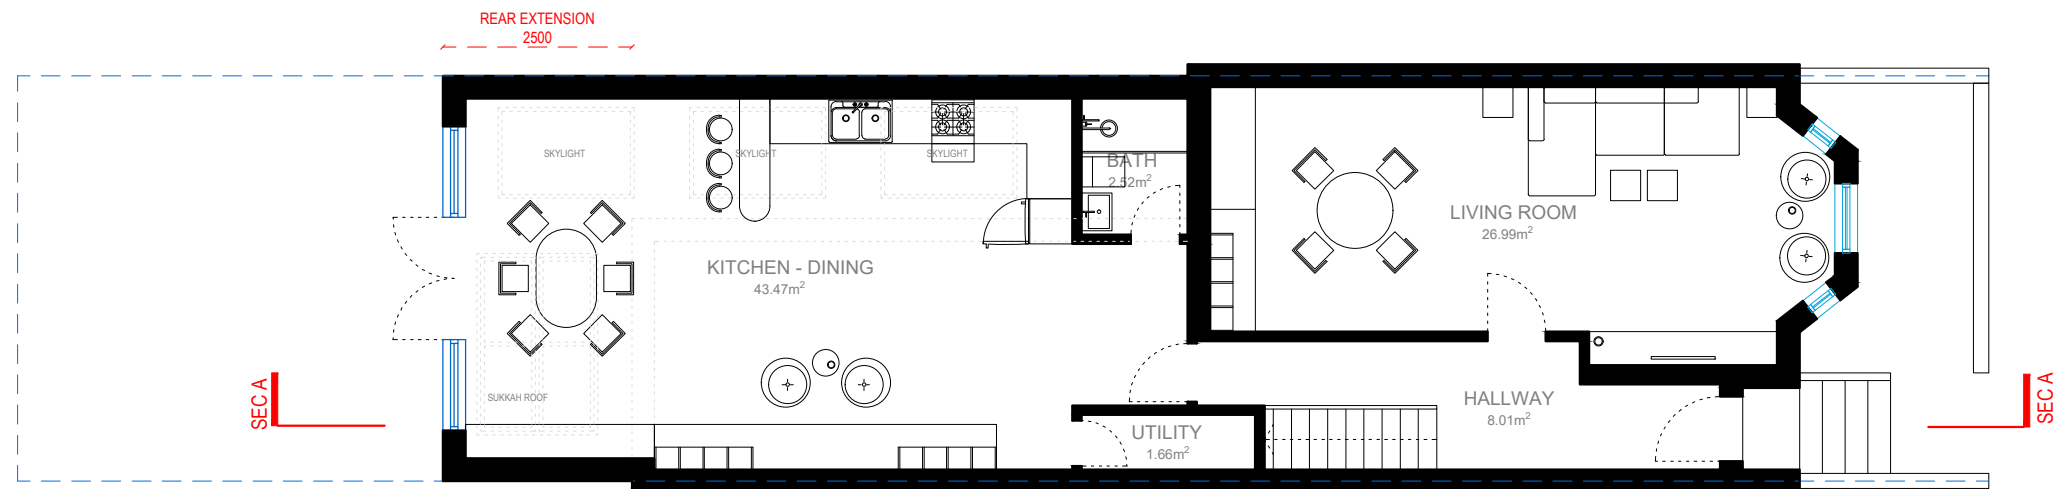

GROUND FLOOR

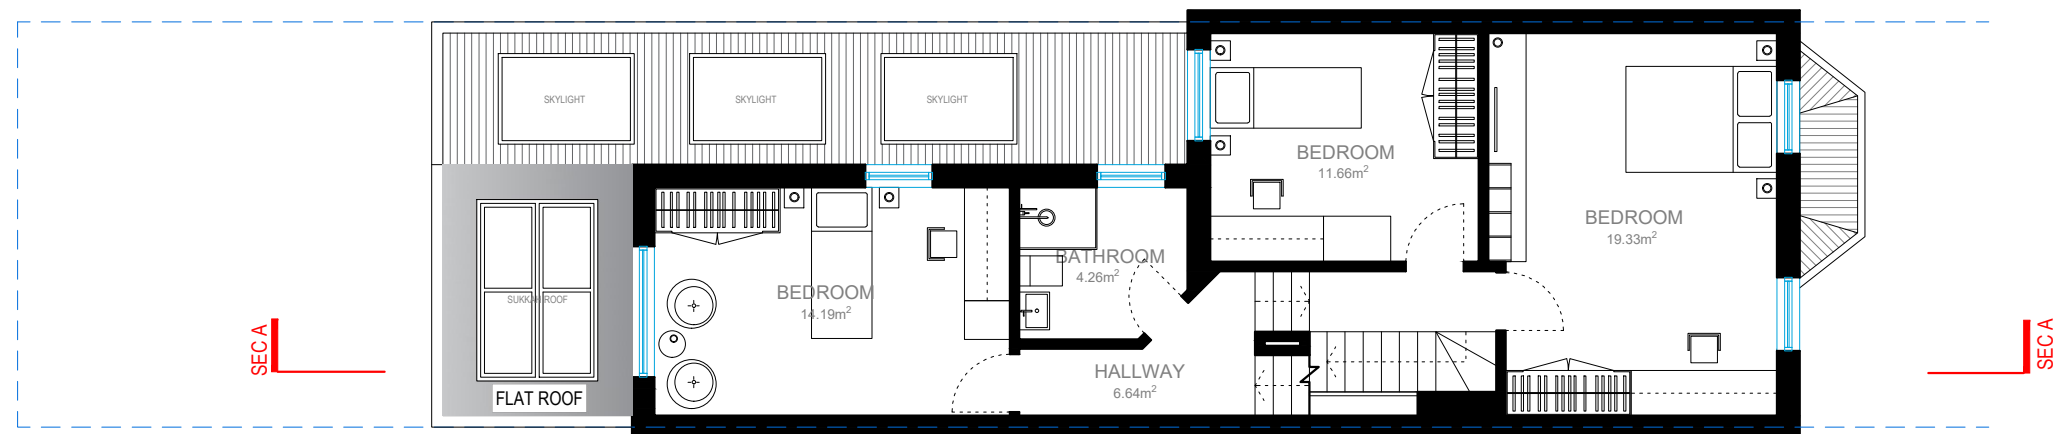

FIRST FLOOR

0 1 2 5m scale 1:100 @A3

Redwoods




address. 4 Grosvenor way - E5 9ND - London.
tel. 0203781 8008
mail. office@redwoodsprojects.co.uk
web. www.redwoodsprojects.co.uk

address: 53 Daleview Road, London
N15 6PL, UK
TITLE: PROPOSED DRAWINGS
FLOOR PLANS


Any errors on Dimensions to be reported to the Architect prior to commencement of Works. Dimensions and areas are based on survey information. This drawing is copyright © Redwoods Projects. All dimensions to be checked on site Prior work,

PROJECT No 1035 | Date: 23-02-2023

NAME: **P01**

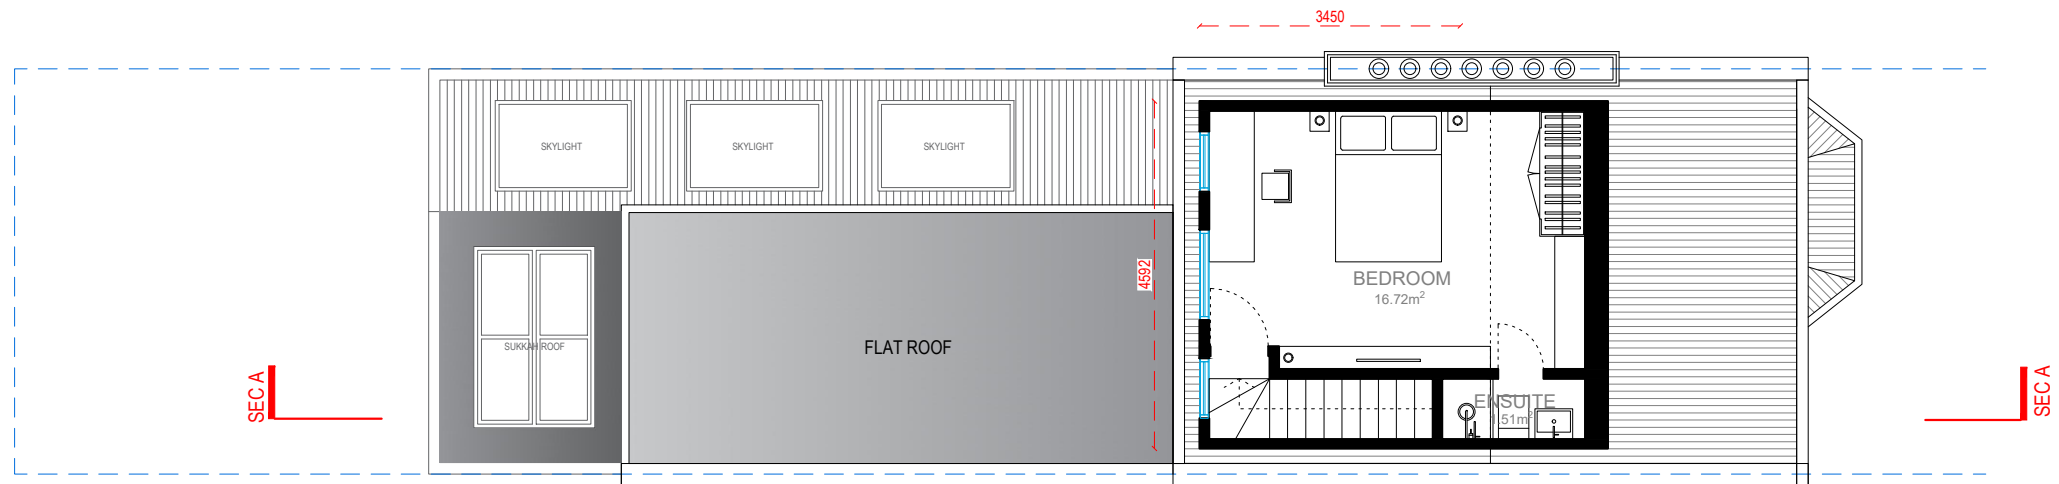

LOFT PLAN

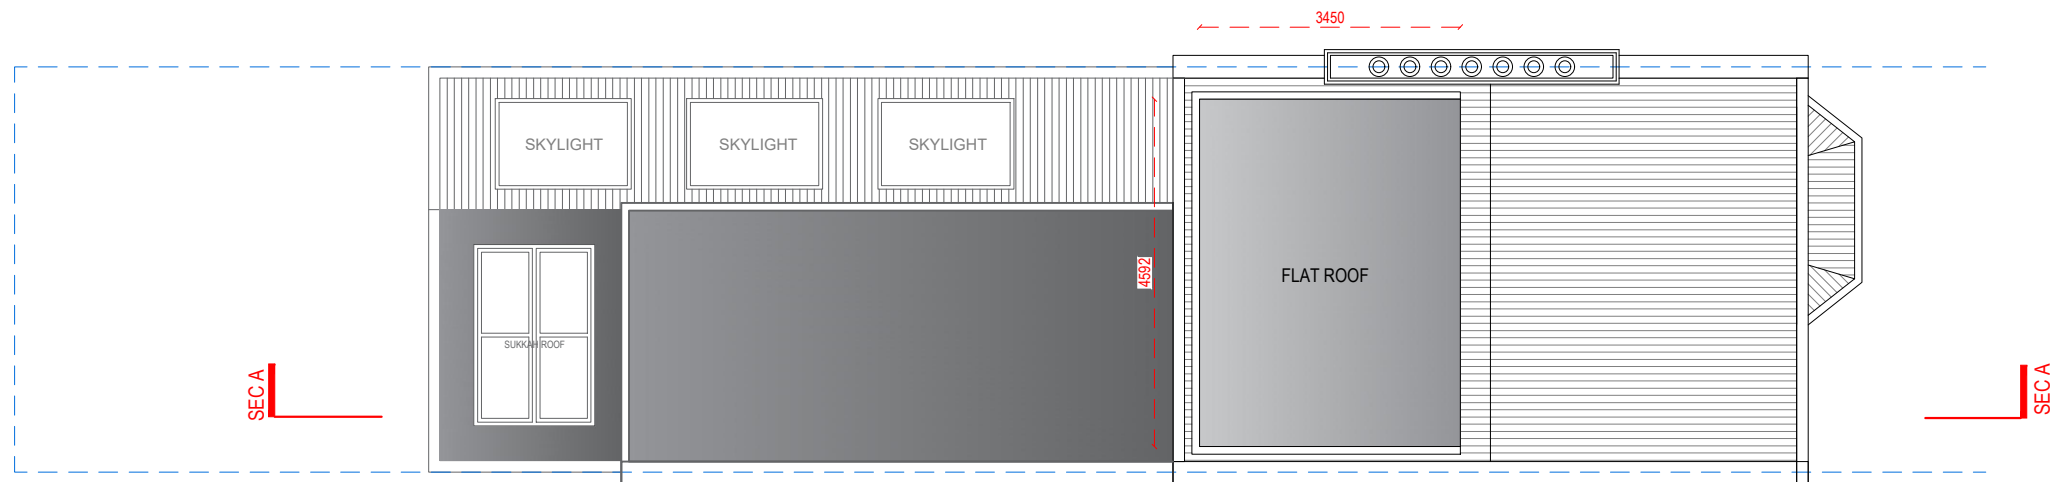


ROOF PLAN




address. 4 Grosvenor way - E5 9ND - London.
 tel. 0203781 8008
 mail. office@redwoodsprojects.co.uk
 web. www.redwoodsprojects.co.uk

Any errors on Dimensions to be reported to the Architect prior to commencement of Works. Dimensions and areas are based on survey information. This drawing is copyright © Redwoods Projects. All dimensions to be checked on site Prior work,

address: 53 Daleview Road, London N15 6PL, UK
 TITLE: PROPOSED DRAWINGS FLOOR PLANS
 PROJECT No 1035 | Date: 23-02-2023
 NAME: **P02**

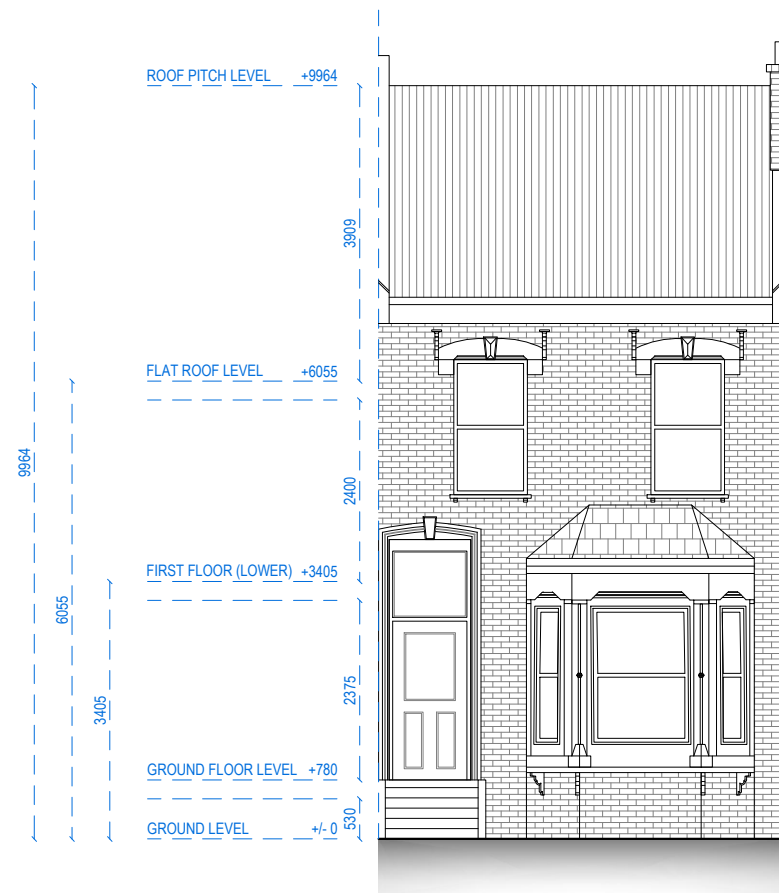

FRONT ELEVATION

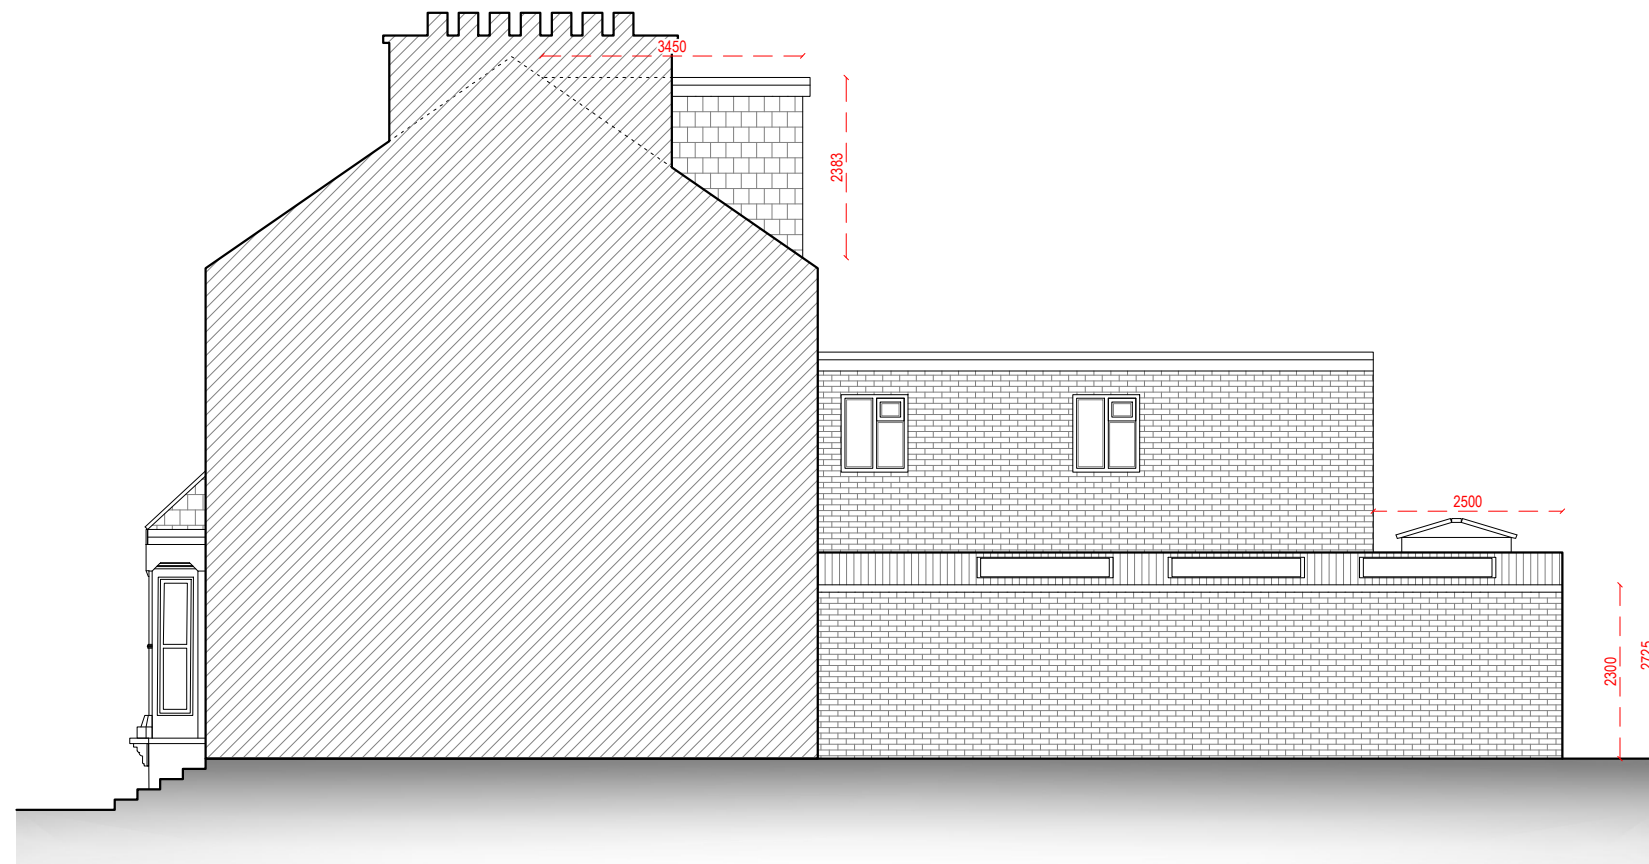

RIGHT SIDE ELEVATION

0 1 2 5m scale 1:100
@A3

Redwoods


address. 4 Grosvenor way - E5 9ND - London.
tel. 0203781 8008
mail. office@redwoodsprojects.co.uk
web. www.redwoodsprojects.co.uk

Any errors on Dimensions to be reported to the Architect prior to commencement of Works. Dimensions and areas are based on survey information. This drawing is copyright © Redwoods Projects. All dimensions to be checked on site Prior work,


address: 53 Daleview Road, London
N15 6PL, UK
TITLE: PROPOSED DRAWINGS
ELEVATIONS

PROJECT No 1035 | Date: 23-02-2023

NAME: **P03**

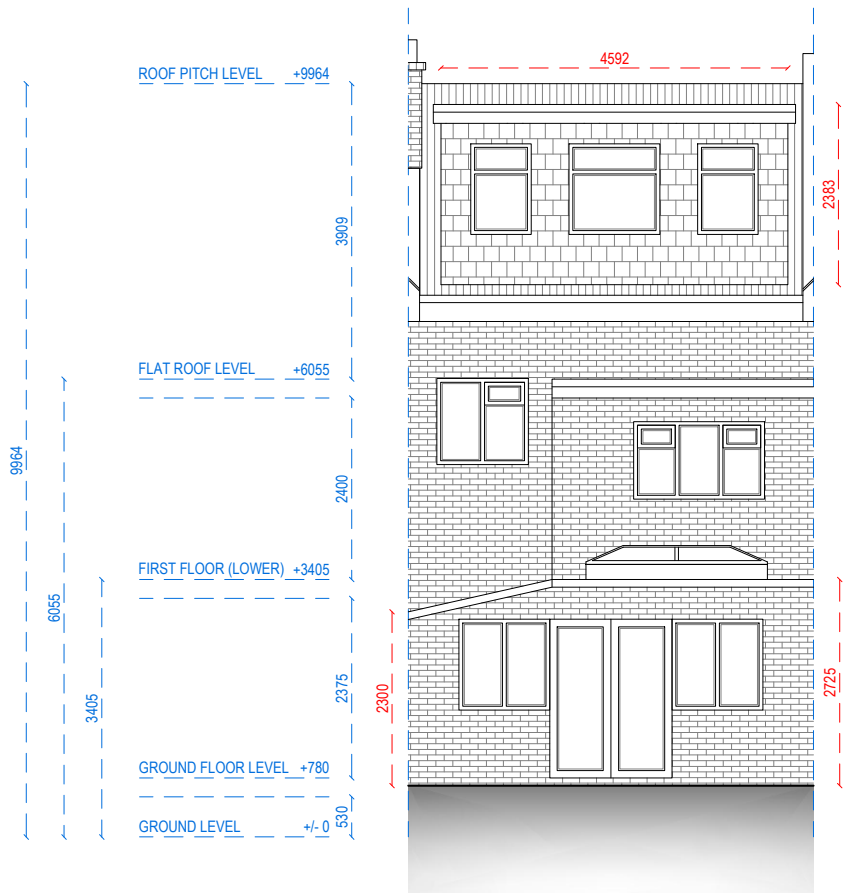

REAR ELEVATION

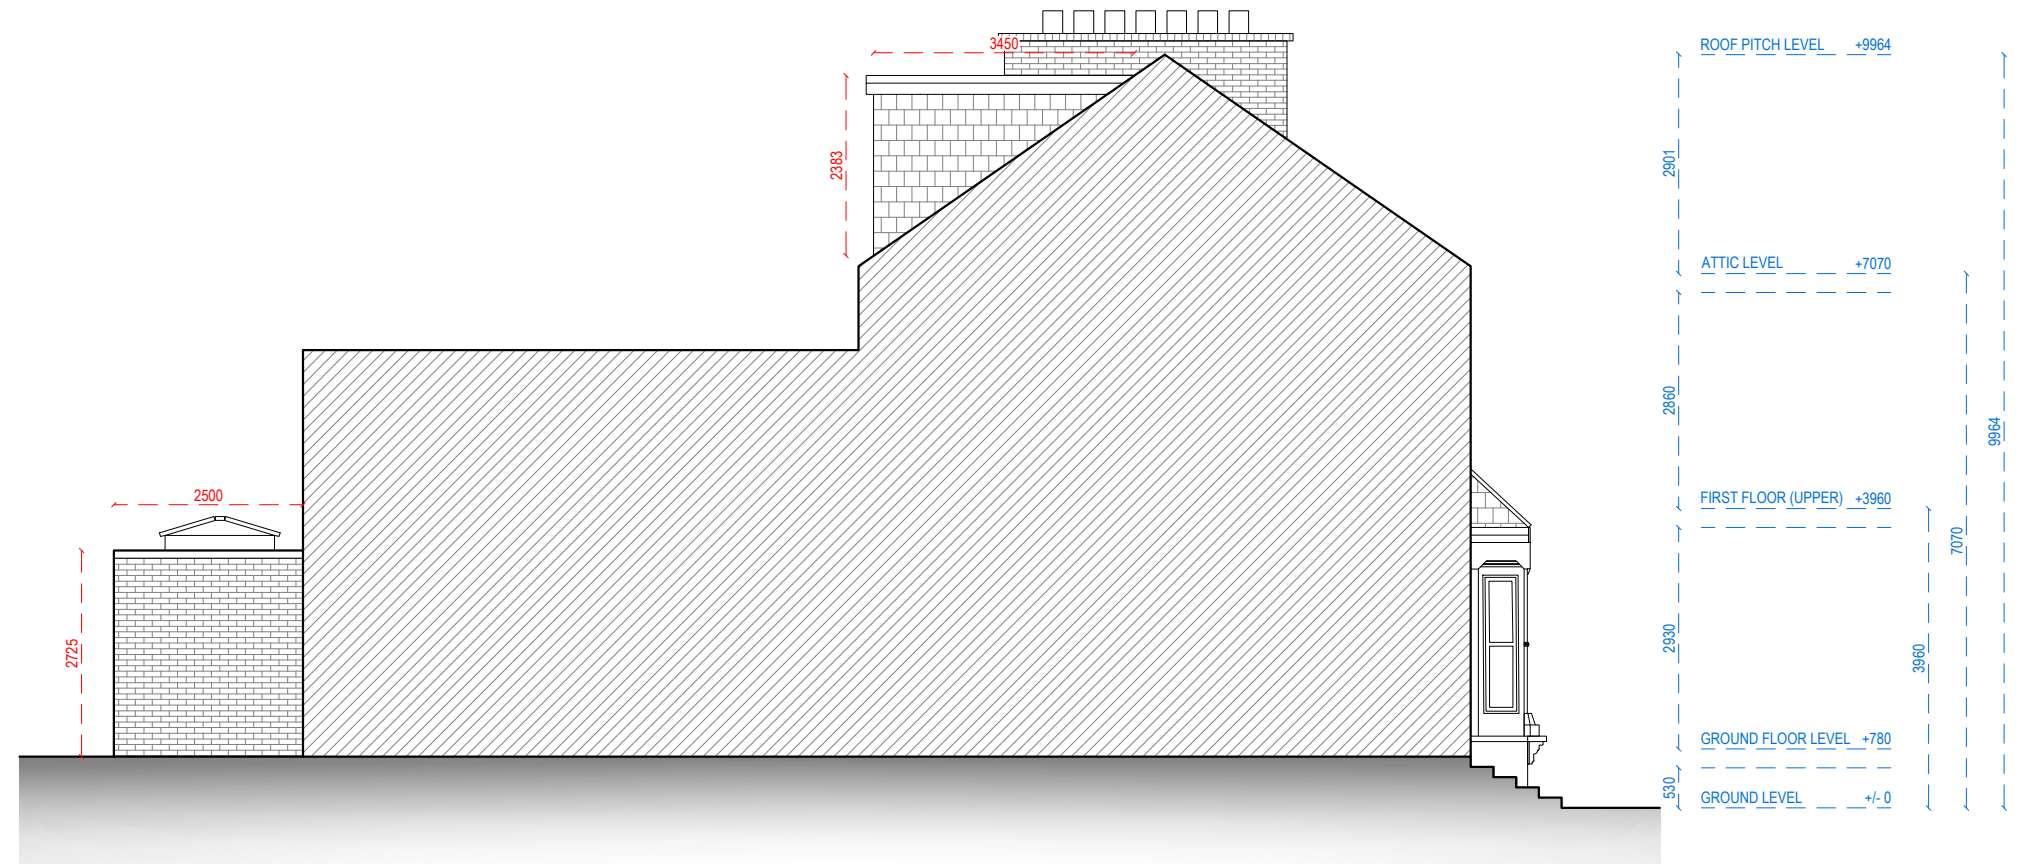

LEFT SIDE ELEVATION

0 1 2 5m scale 1:100 @A3




address. 4 Grosvenor way - E5 9ND - London.
tel. 0203781 8008
mail. office@redwoodsprojects.co.uk
web. www.redwoodsprojects.co.uk

Any errors on Dimensions to be reported to the Architect prior to commencement of Works. Dimensions and areas are based on survey information. This drawing is copyright © Redwoods Projects. All dimensions to be checked on site Prior work,


address: 53 Daleview Road, London N15 6PL, UK
TITLE: PROPOSED DRAWINGS ELEVATIONS

PROJECT No 1035 | Date: 23-02-2023

NAME: P04

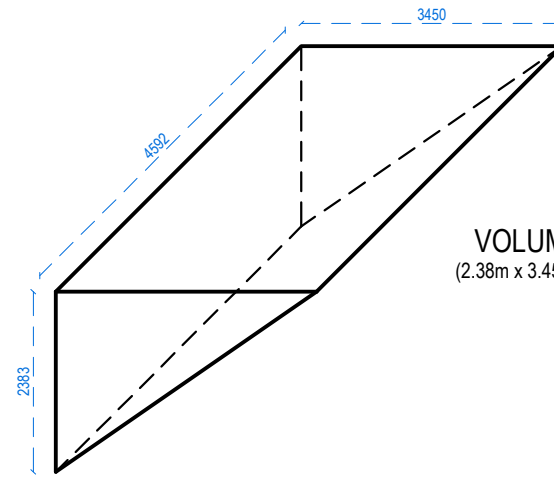

VOLUME CALCULATION
(2.38m x 3.45m / 2) x 4.59m = 18.84 m³

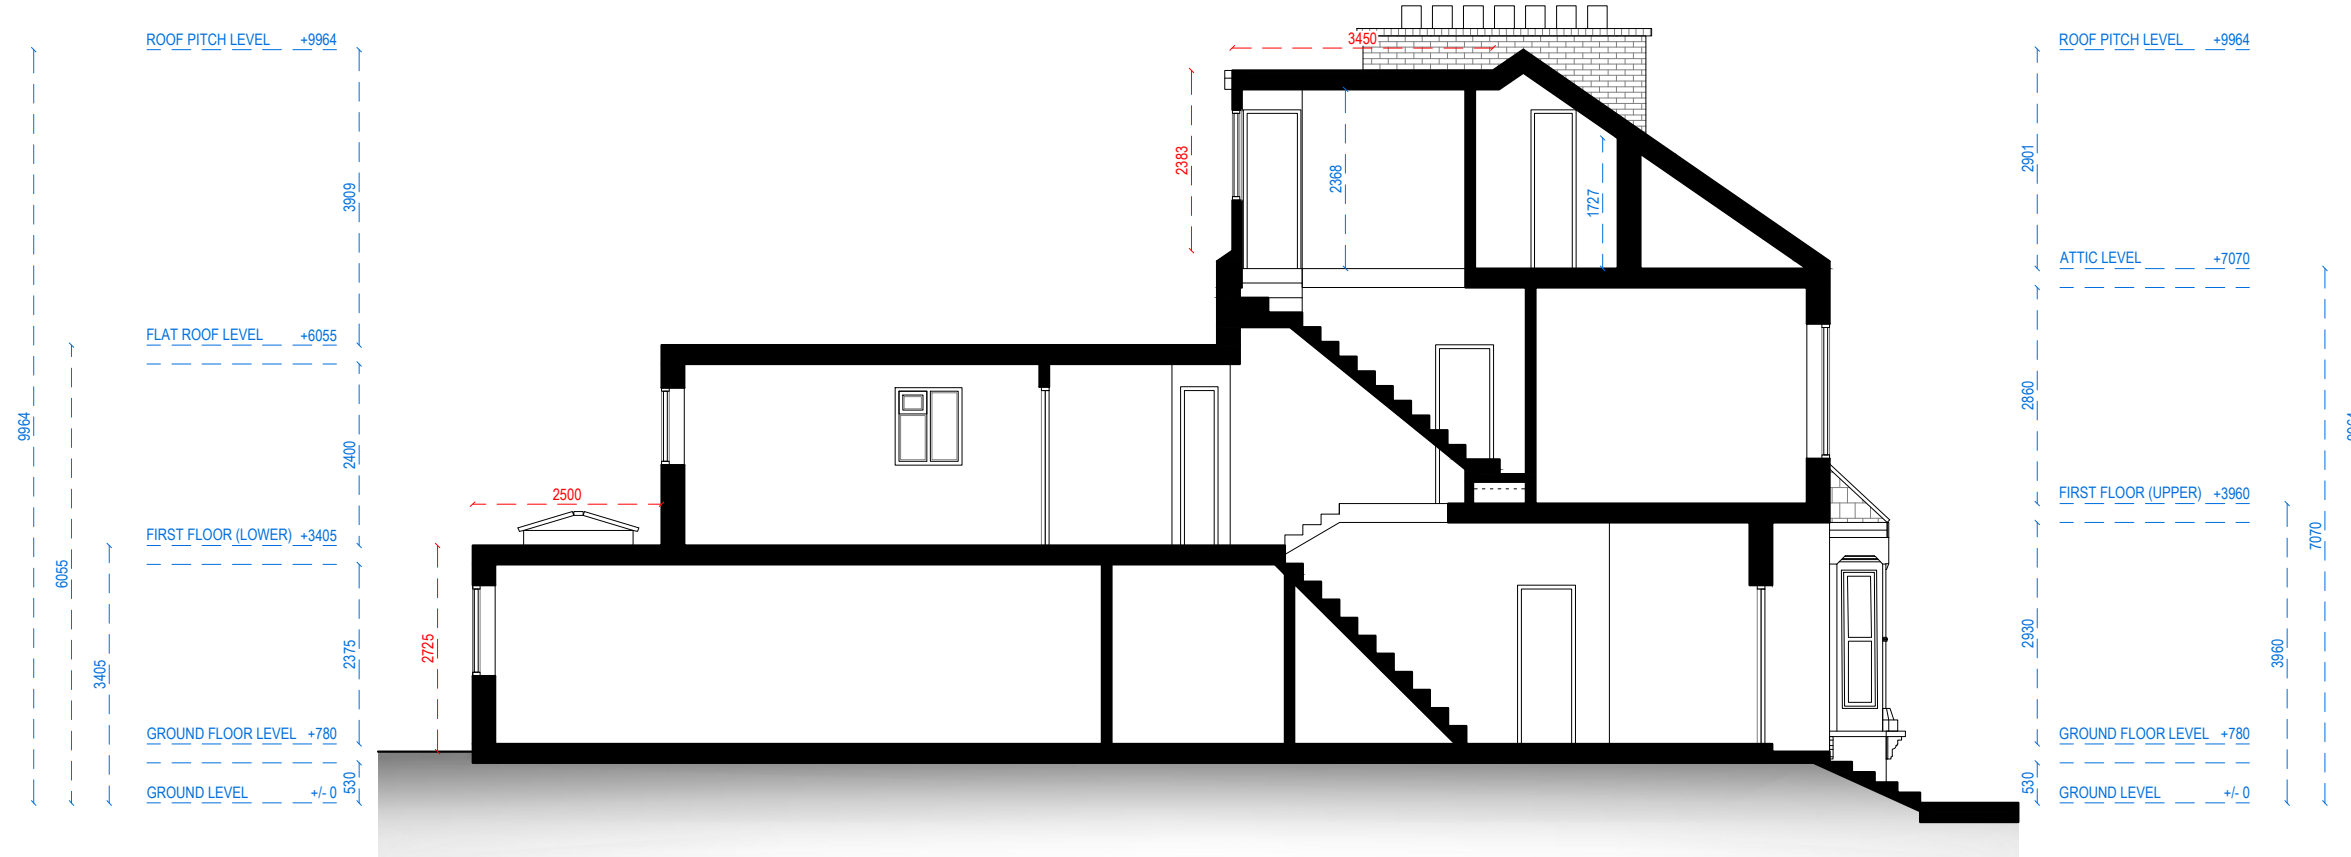

SECTION A-A

0 1 2 5m scale 1:100
@A3

 **Redwoods**

address. 4 Grosvenor way - E5 9ND - London.
tel. 0203781 8008
mail. office@redwoodsprojects.co.uk
web. www.redwoodsprojects.co.uk

Any errors on Dimensions to be reported to the Architect prior to commencement of Works. Dimensions and areas are based on survey information. This drawing is copyright © Redwoods Projects. All dimensions to be checked on site Prior work,

address:

53 Daleview Road, London
N15 6PL, UK

TITLE:

PROPOSED DRAWINGS
SECTION

PROJECT No 1035 | Date: 23-02-2023

NAME:

P05