
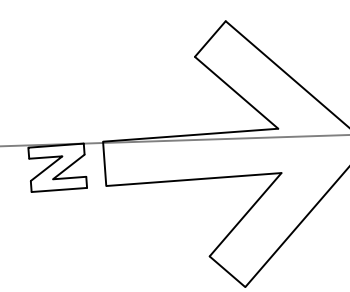
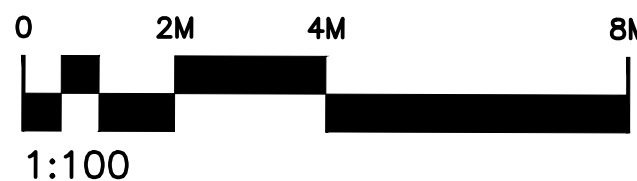


Allotment Gardens

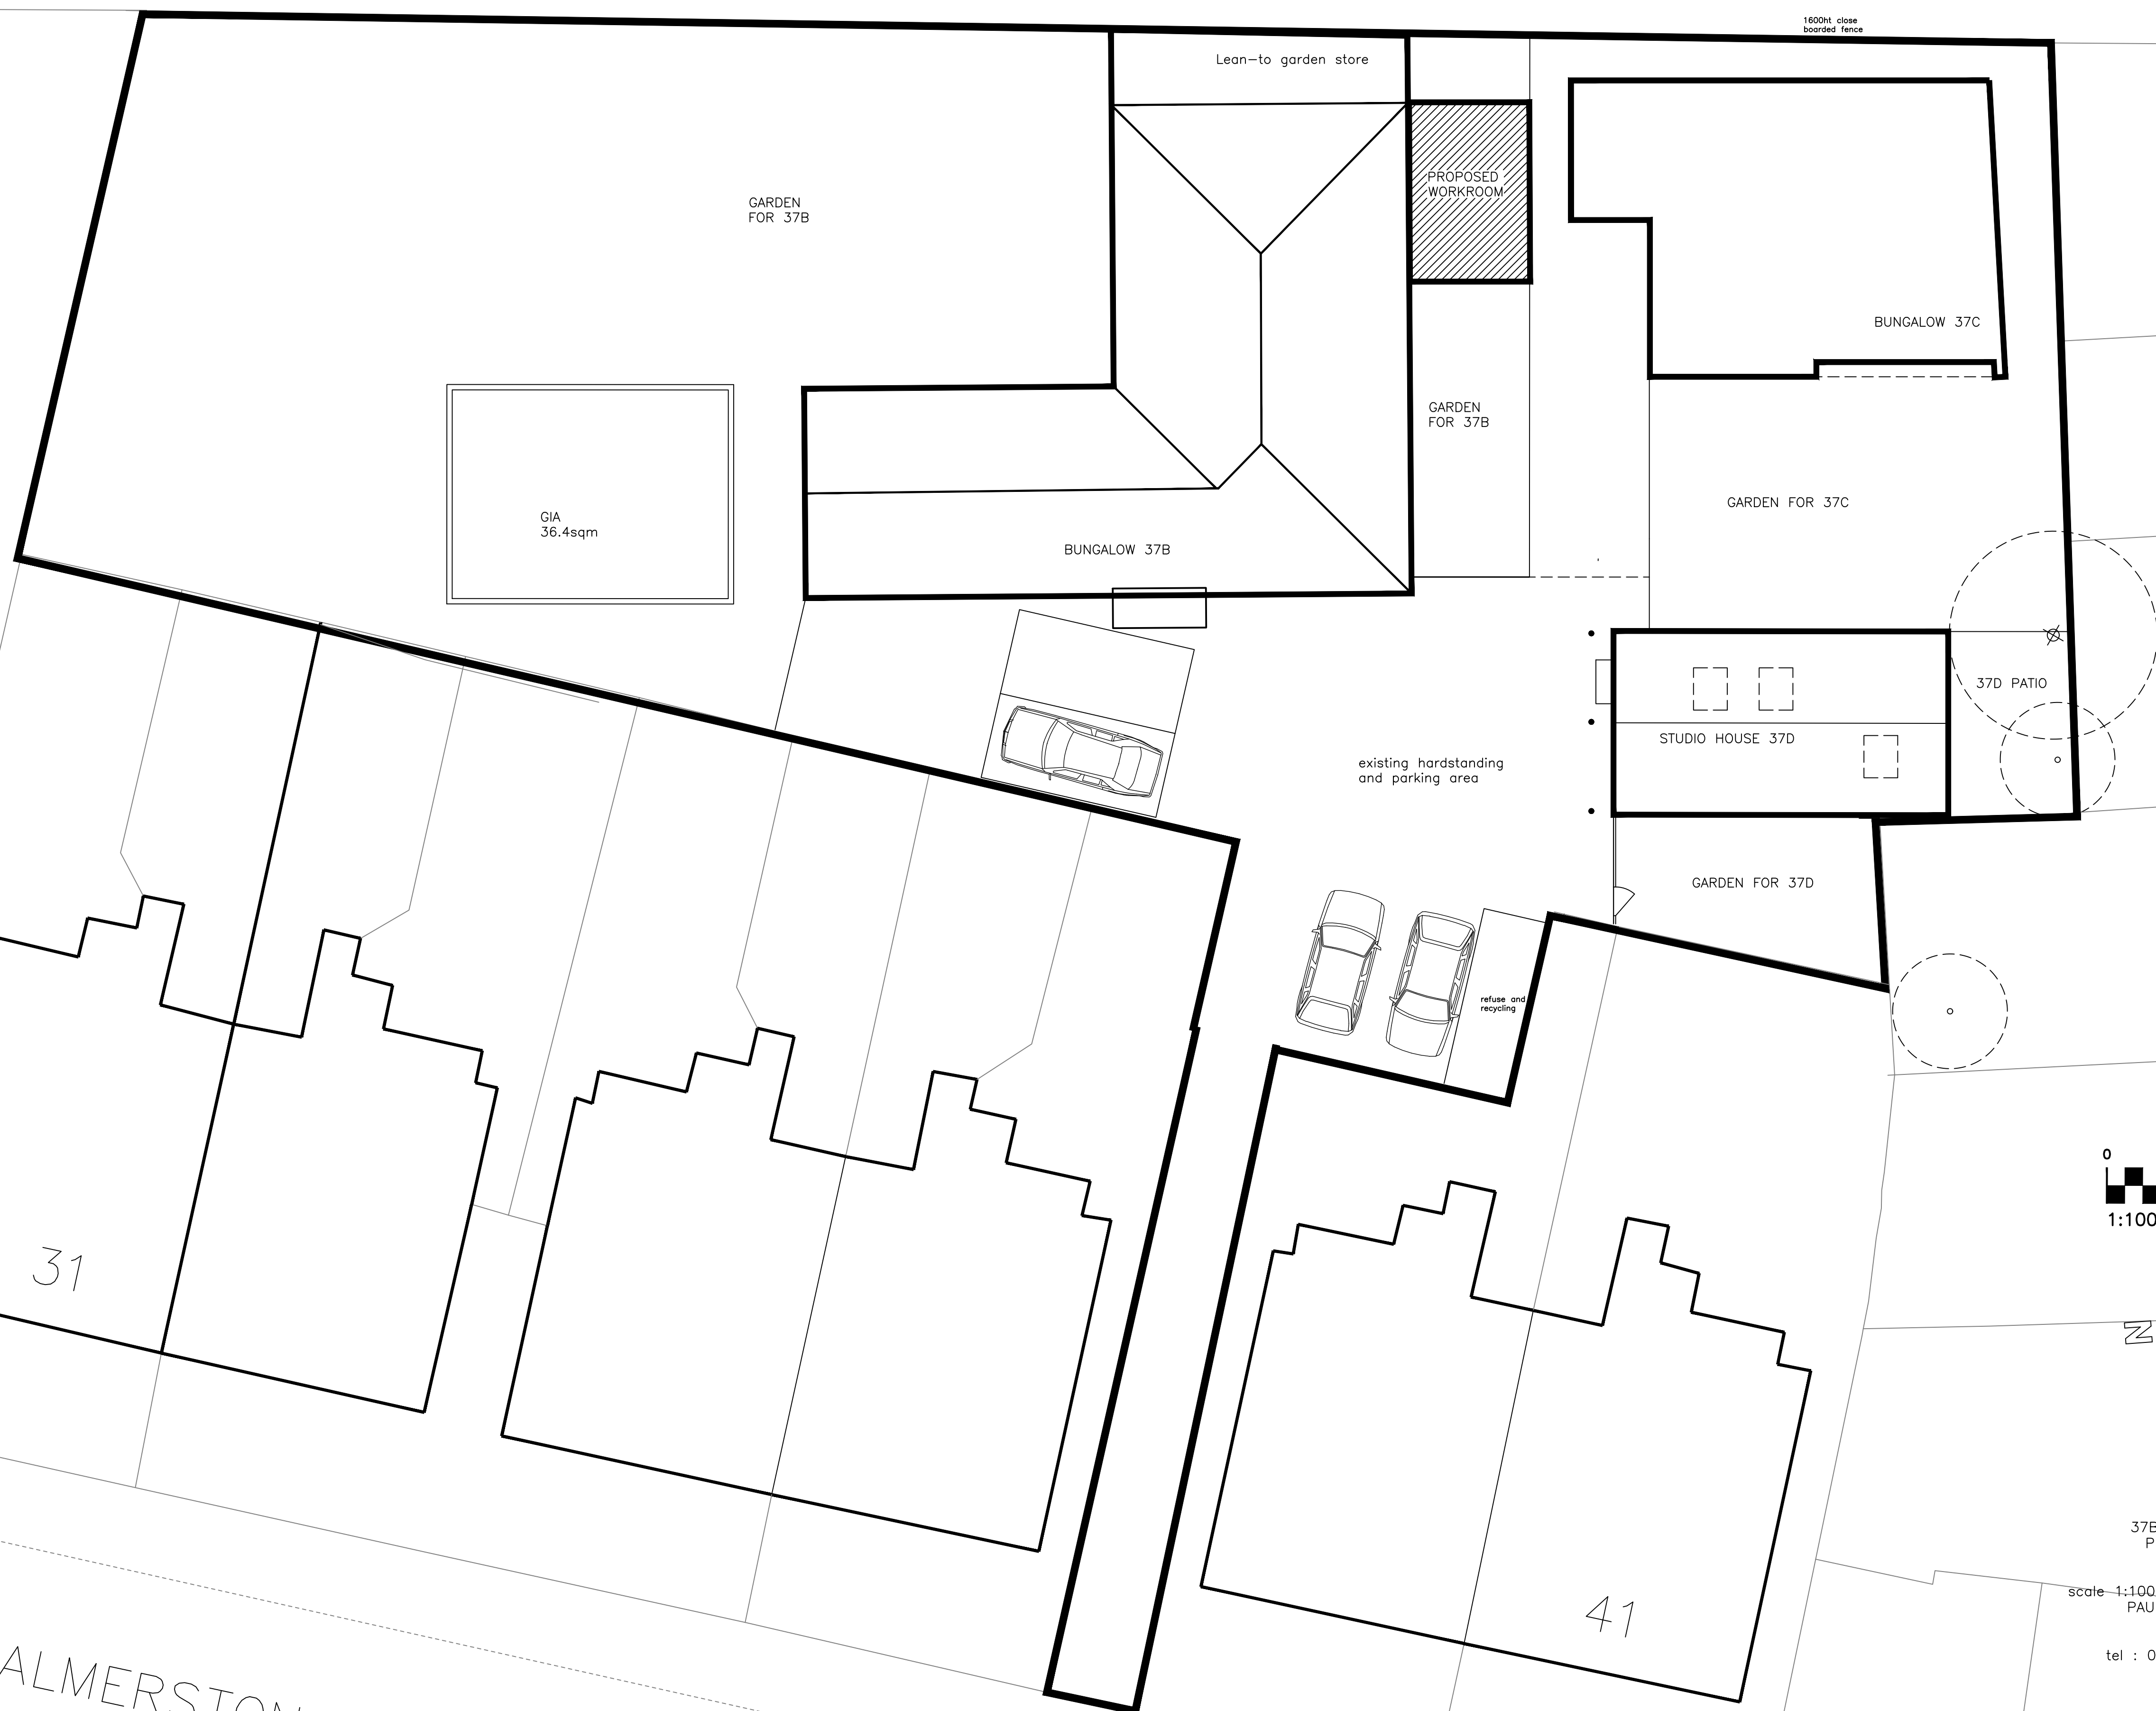

37B PALMERSTON ROAD . LONDON N22 8QH
PROPOSED EXTENSION TO BUNGALOW 37B
SITE PLAN

scale 1:100@A1 date 17.02.23 dwg PRH37Bext.ga01 rev -
PAUL EVANS DESIGN ASSOCIATES . ARCHITECTS
9 DALMENY ROAD . LONDON N7 0HG

tel : 020 7607 8002 PAUL.PEDAL@HOTMAIL.CO.UK

Rev - :

PALMERSTON ROAD