



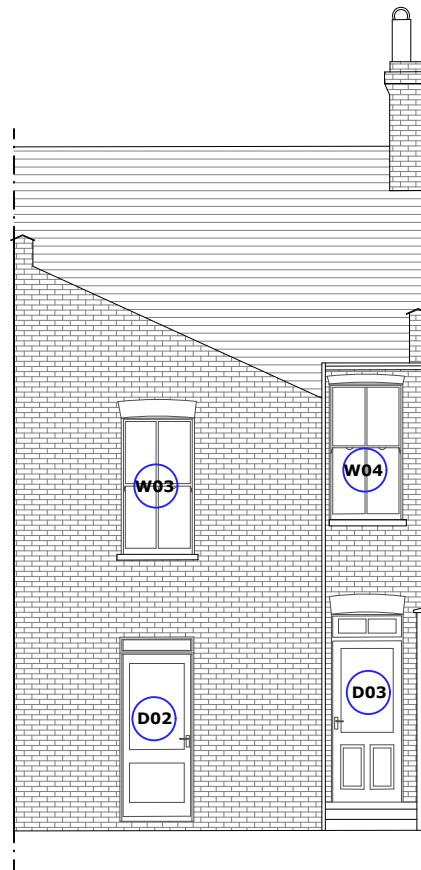

1 Existing North Elevation  
Scale: 1:100 @ A3

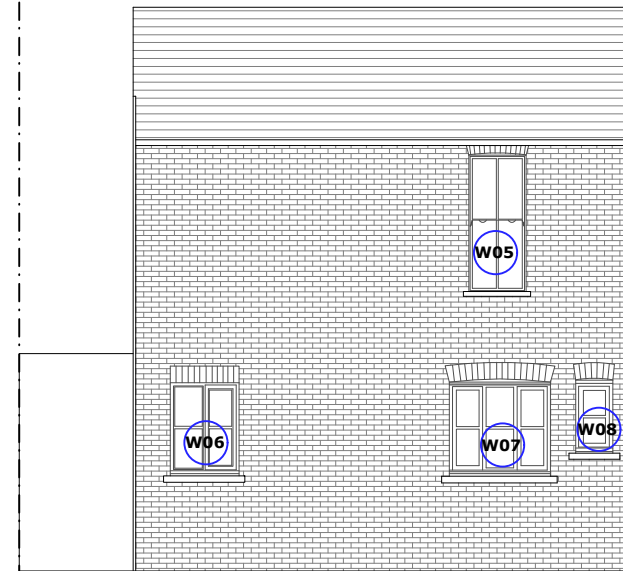

2 Existing South Elevation  
Scale: 1:100 @ A3



3 Existing East Elevation  
Scale: 1:100 @ A3

Scale Bar 1:100 0 1 2 5m

|   |             |    |    |            |                  |                                     |                            |                     |       |   |
|---|-------------|----|----|------------|------------------|-------------------------------------|----------------------------|---------------------|-------|---|
|   |             |    |    |            | Client           | Wates                               | Sheet Name                 | Existing Elevations | Scale | As indicated @ A3   |
| P1   | Planning    | SM | AS | 31.01.2023 | Project Name     | Capital Works                       | Project Status<br>Planning |                     |       | <br>Duncan House<br>1A Burnhill Road<br>Beckenham<br>Kent<br>BR3 3LA<br>Tel: 020 8658 3538 |
| Rev   | Description | By | QA | DD.MM.YY   | Project Location | 140 The Avenue<br>London<br>N17 6TG |                            |                     |       |   |
| © This drawing and any design hereon is the copyright of Potter Raper and must not be reproduced without their written consent. All drawings remain the property of Potter Raper. Figured dimension only to be taken from this drawing. All dimensions to be checked on site. Please inform Potter Raper immediately of any discrepancies before work proceeds. |             |    |    |            | Drawing Nr.      |                                     | BE091-PR-TA-ZZ-DR-A-PL201  |                     |       |   |