
 
 


72a Victoria Road Site Plan

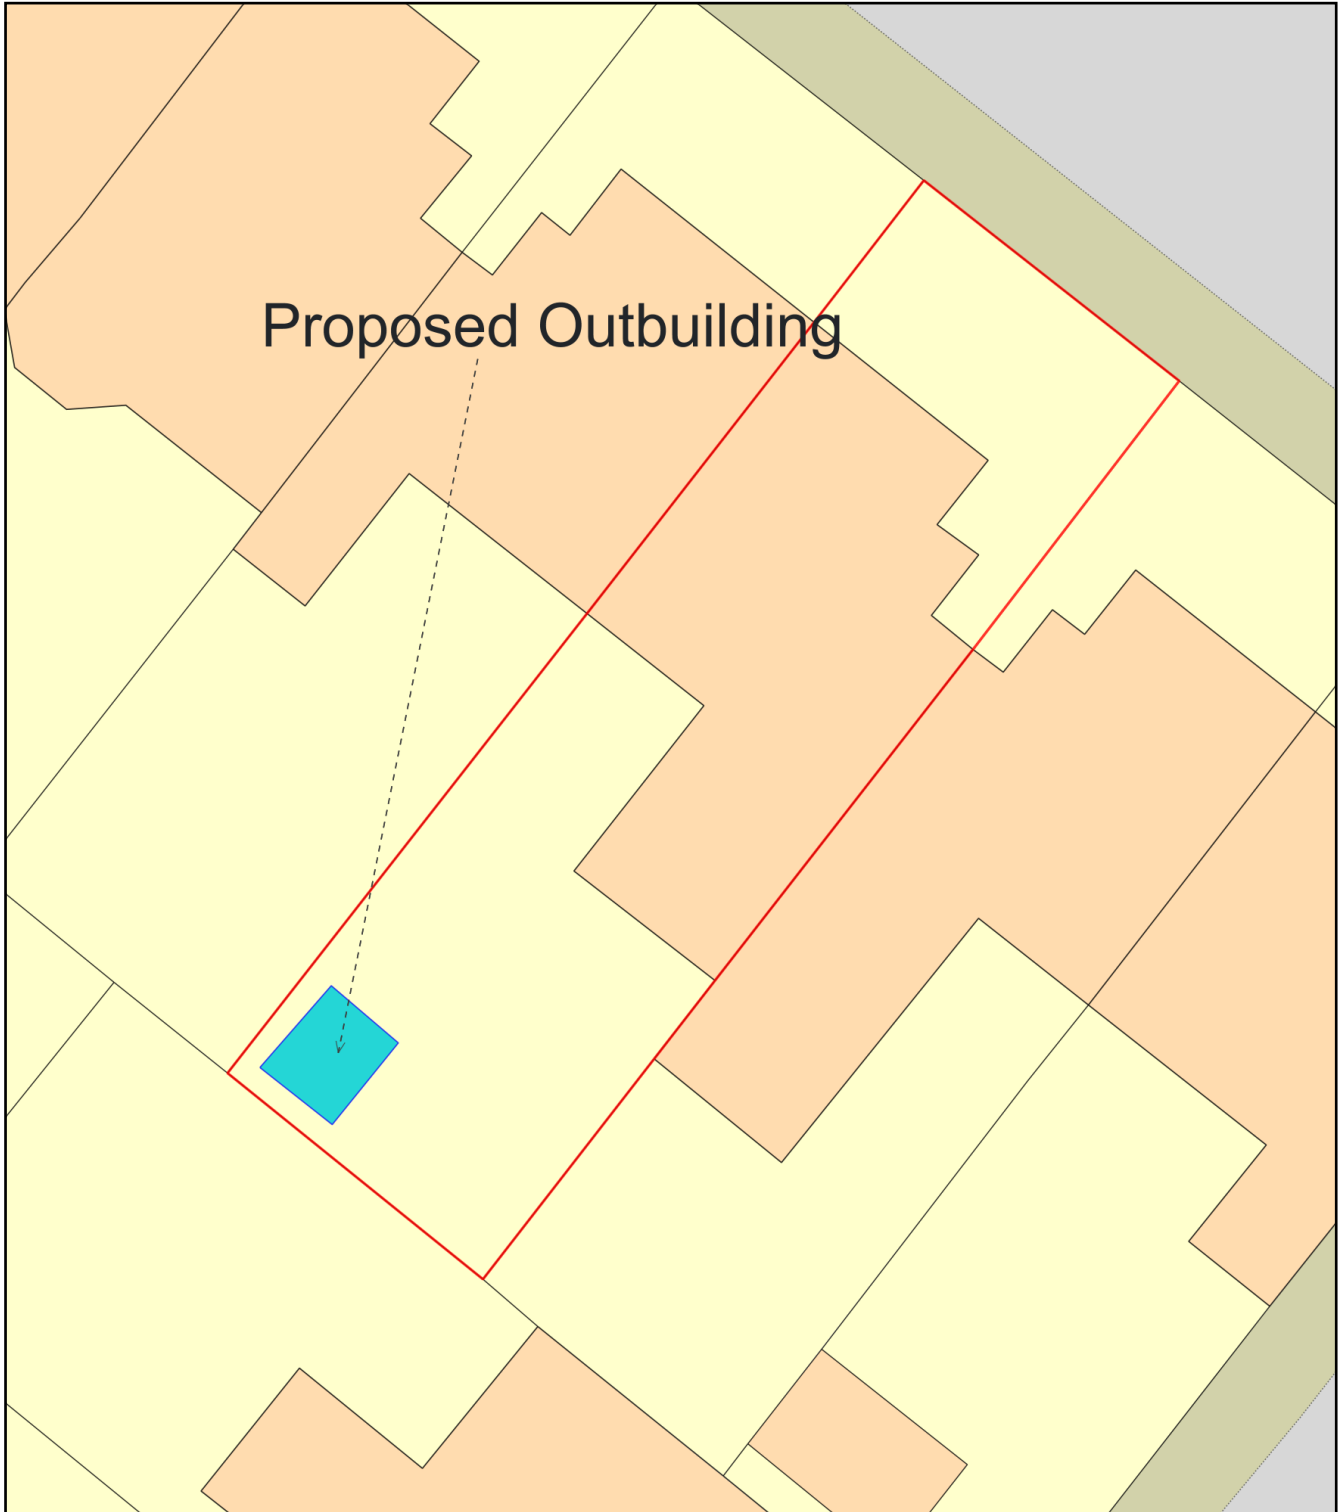

Plan Produced for: London Town Cabins Ltd

Date Produced: 24 Feb 2023

Plan Reference Number: TQRQM23055195907338

Scale: 1:200 @ A4