


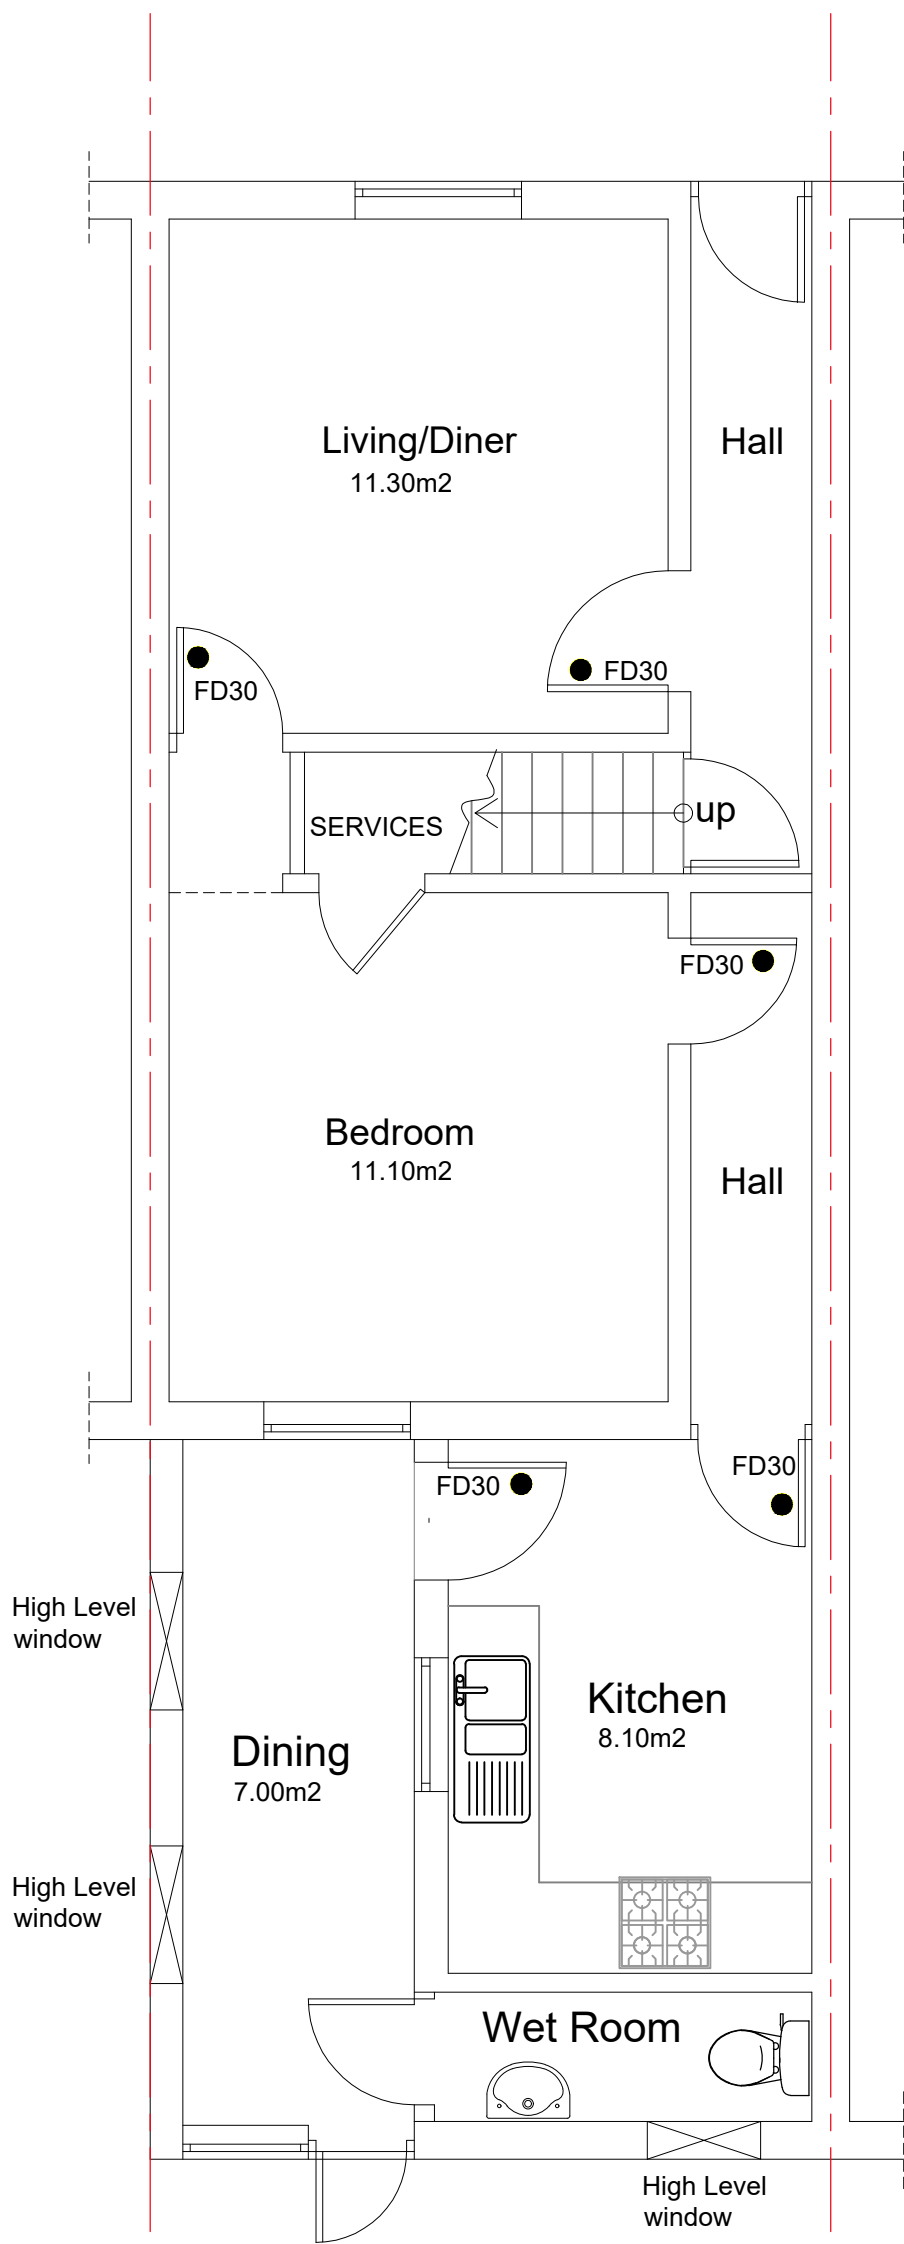

Ground Floor Plan
Ground Floor Flat, GIA=48.00 sqm

0m 1m 5m

Scale:	1:50 (A3)	Client	Project Title	Site	GLOBPROJECT LIMITED Chartered Architects Yeoman House, 7th Floor 63 Croydon Road London SE20 7TS M 07961761712 E design@globproject.com
Date:	19/02/2022	Mrs Munazza Rafique 118 Church Road Haringey London N17 8AJ	Retrospective Planning Application for retention of existing x2 self- contained residential units	118 Church Road Haringey London N17 8AJ	
Drawn:	BM		Purpose of Issue	Drawing Title:	
Checked:	BM		PLANNING PERMISSION	GROUND FLOOR PLAN	
Drawing No.	058/01/GF				
Rev.					
Cad Plot Date: 19.02.2022					