


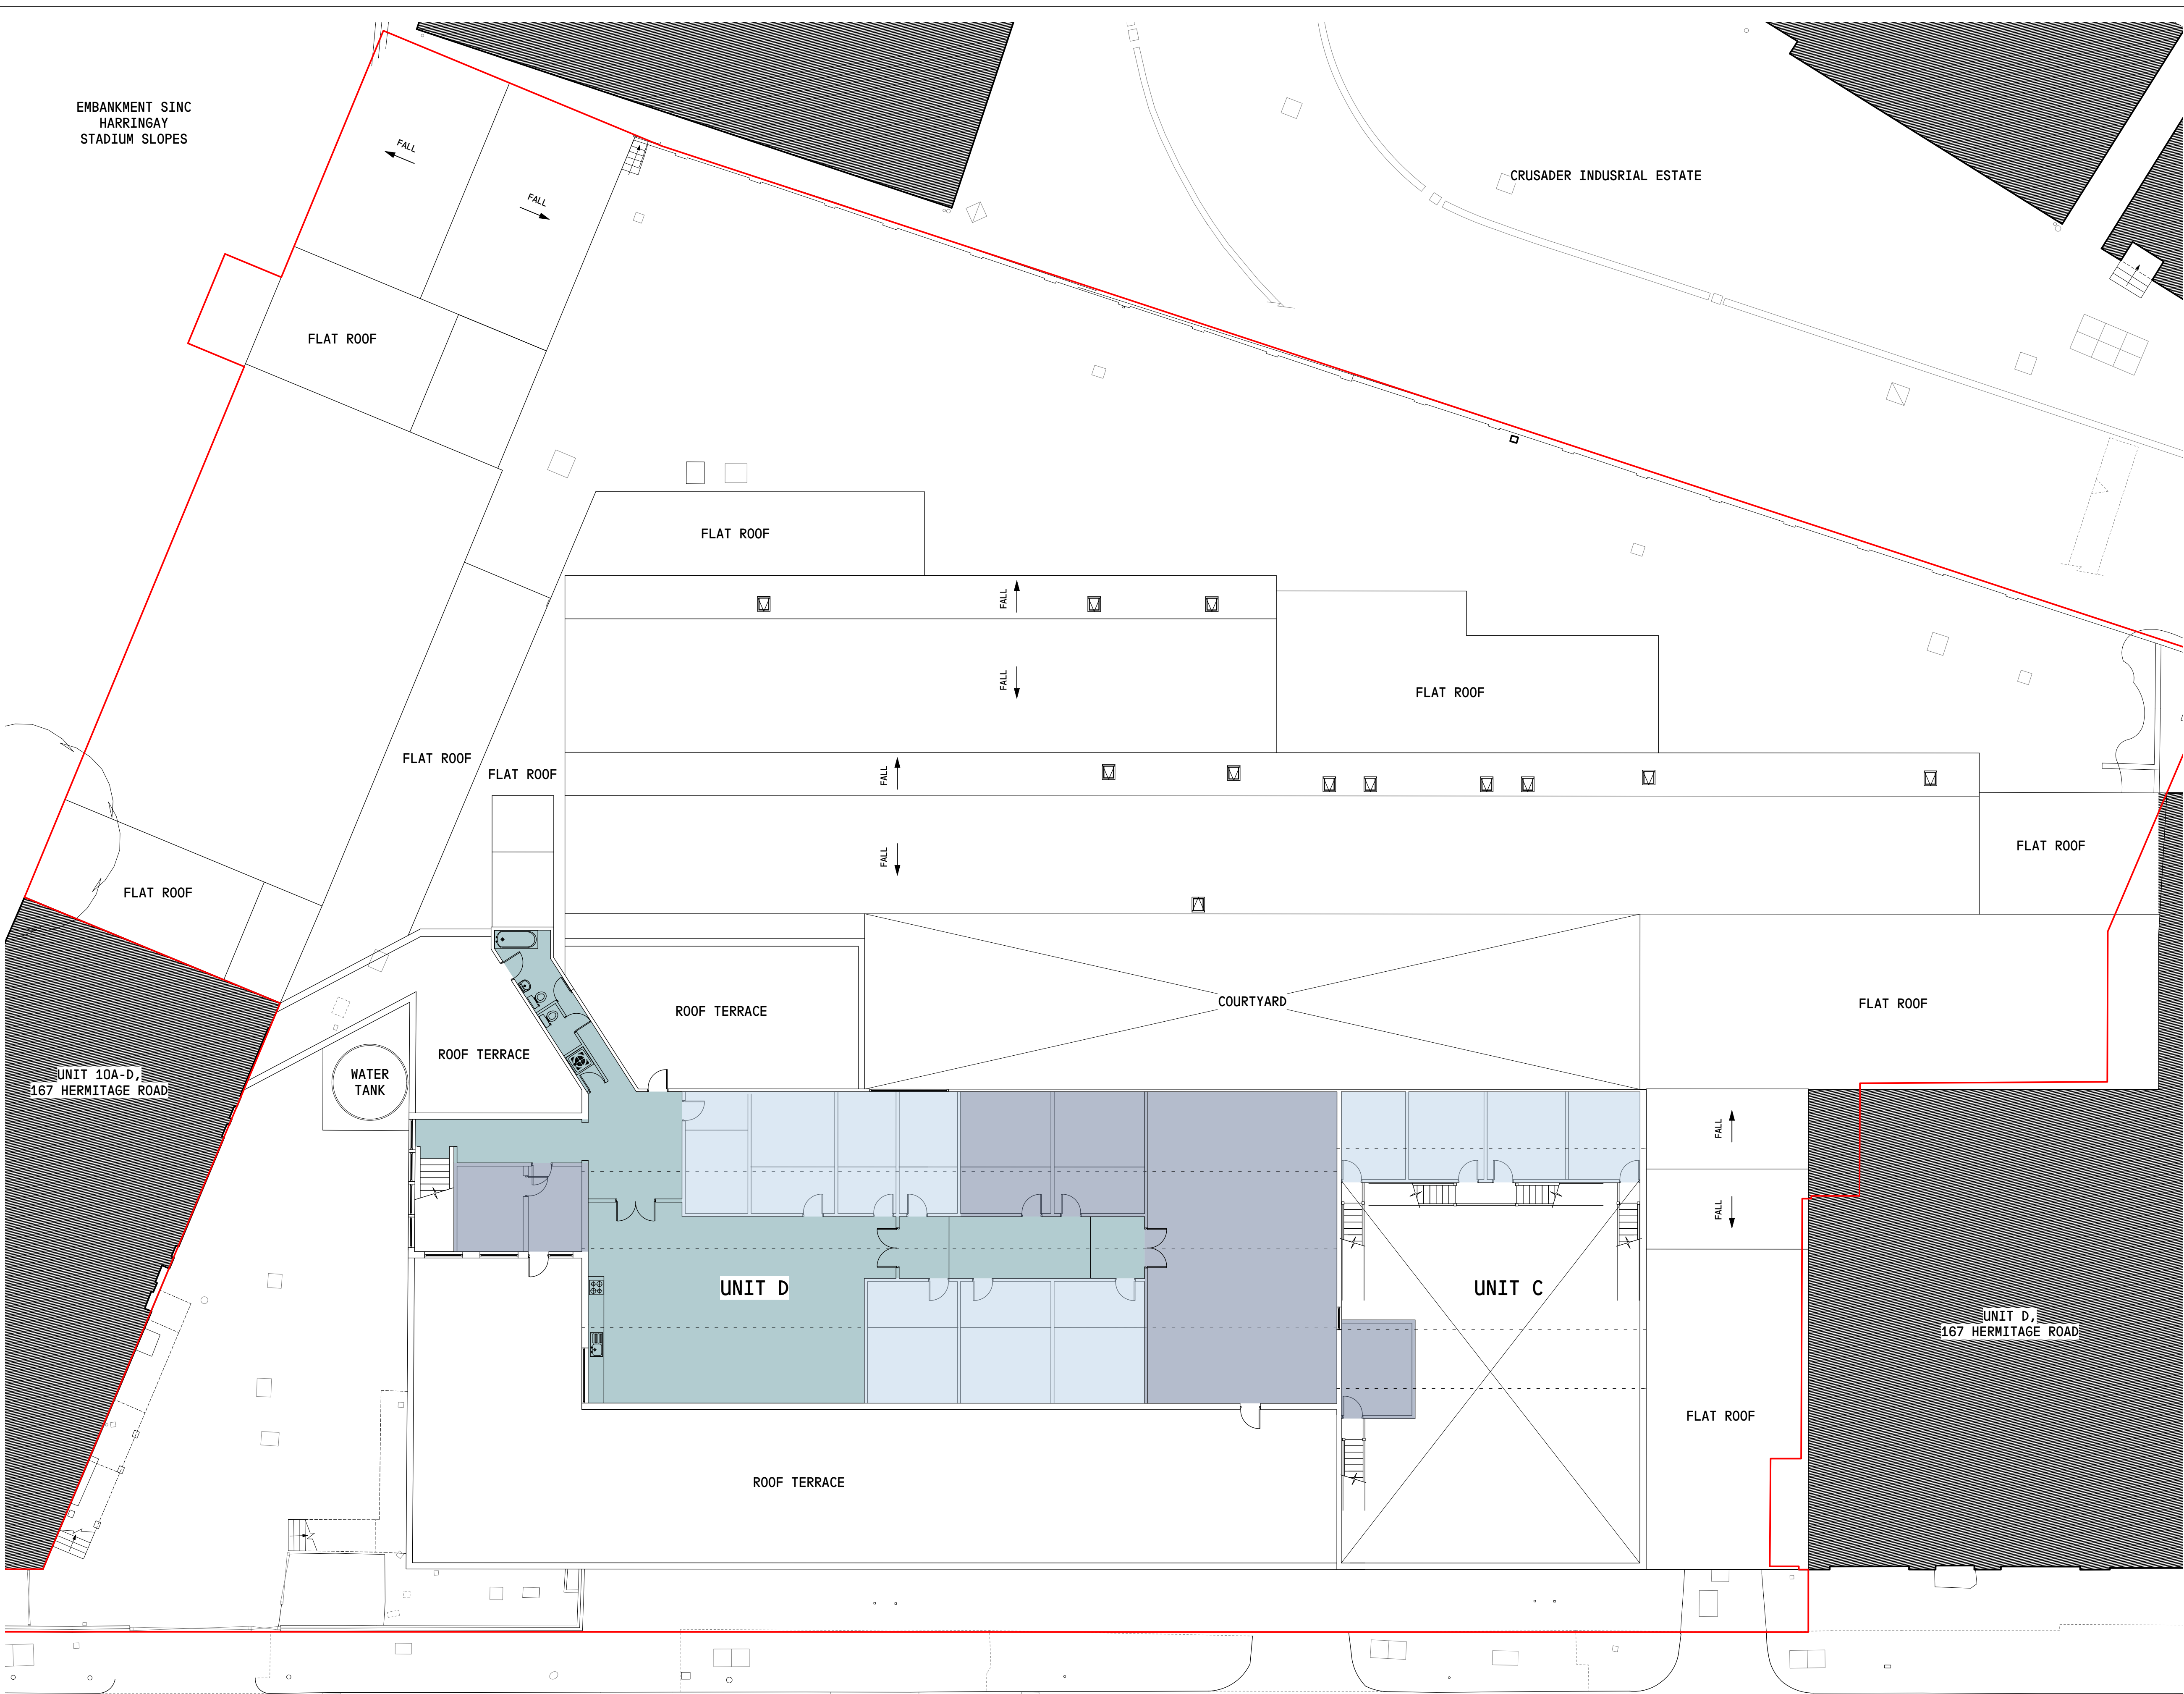

DRAWING STATUS:

PLANNING

REVISIONS:

NO.	DATE	DESCRIPTION	BY
P1	11/11/22	PLANNING ISSUE	MW

NOTES:

— SITE BOUNDARY

AREA KEY:

- BEDROOM
- COMMERCIAL
- RESIDENTIAL
- WAREHOUSE LIVE
- WAREHOUSE WORK
- WORKSHOP
- VACANT
- NOT SURVEYED

0 2.5 5.0 7.5 10.0 M

KEY:

VPPR ARCHITECTS

22 PRINCE OF WALES ROAD
LONDON NW5 3LG

+44 2077296168
WWW.VPPR.CO.UK

ALL RIGHTS RESERVED—THESE DRAWINGS, CONCEPTS, DESIGNS AND IDEAS ARE THE PROPERTY OF VON PREUSSEN PEASE REYNOLDS ARCHITECTS LTD. THEY MAY NOT BE COPIED, REPRODUCED, DISCLOSED TO OTHERS OR USED IN CONNECTION WITH ANY WORK OTHER THAN SPECIFIED PROJECT FOR WHICH THEY WERE PREPARED, IN WHOLE OR IN PART, WITHOUT THE PRIOR WRITTEN AUTHORISATION OF VON PREUSSEN PEASE REYNOLDS ARCHITECTS LTD.

PROJECT:
**OMEGA WORKS, 167 HERMITAGE RD
HARINGEY, LONDON N4 1NA**

DRAWING TITLE:
**EXISTING
SECOND FLOOR PLAN**

DESIGN STAGE — 3
DRAWN — MS
CHECKED — JR
DATE — 19 MAR 2018
SCALE — 1:1250A1 / 1:2500A3

DRAWING NUMBER:
121_X_01_02

REVISION:
P1