

DRAWING STATUS:

PLANNING

REVISIONS:


NO.	DATE	DESCRIPTION	BY
P1	11/11/22	PLANNING ISSUE	MW

NOTES:

--- SITE BOUNDARY

0 5.0 10.0 15.0 20.0 M

KEY:

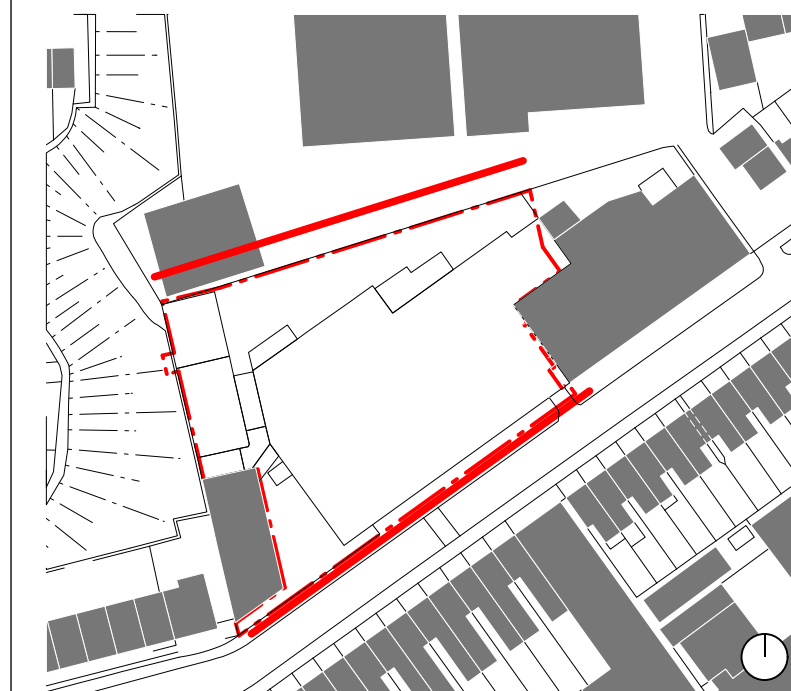

vppr
ARCHITECTS

22 PRINCE OF WALES ROAD LONDON NW5 3LG +44 2077296168 WWW.VPPR.CO.UK

ALL RIGHTS RESERVED—THESE DRAWINGS, CONCEPTS, DESIGNS AND IDEAS ARE THE PROPERTY OF VON PREUSSEN PEASE REYNOLDS ARCHITECTS LTD. THEY MAY NOT BE COPIED, REPRODUCED, DISCLOSED TO OTHERS OR USED IN CONNECTION WITH ANY WORK OTHER THAN SPECIFIED PROJECT FOR WHICH THEY WERE PREPARED, IN WHOLE OR IN PART, WITHOUT THE PRIOR WRITTEN AUTHORISATION OF VON PREUSSEN PEASE REYNOLDS ARCHITECTS LTD.


PROJECT:
**OMEGA WORKS, 167 HERMITAGE RD
HARINGEY, LONDON N4 1NA**
DRAWING TITLE:
**EXISTING CONTEXT SOUTH EAST
AND NORTH WEST ELEVATIONS**

DESIGN STAGE — 3
DRAWN — MS
CHECKED — JR
DATE — 19 MAR 2018
SCALE — 1:250&A1 / 1:500&A3

DRAWING NUMBER: **121_X_03_11** REVISION: **P1**



1 EXISTING CONTEXT SOUTH EAST ELEVATION - HERMITAGE ROAD
SCALE: 1:250

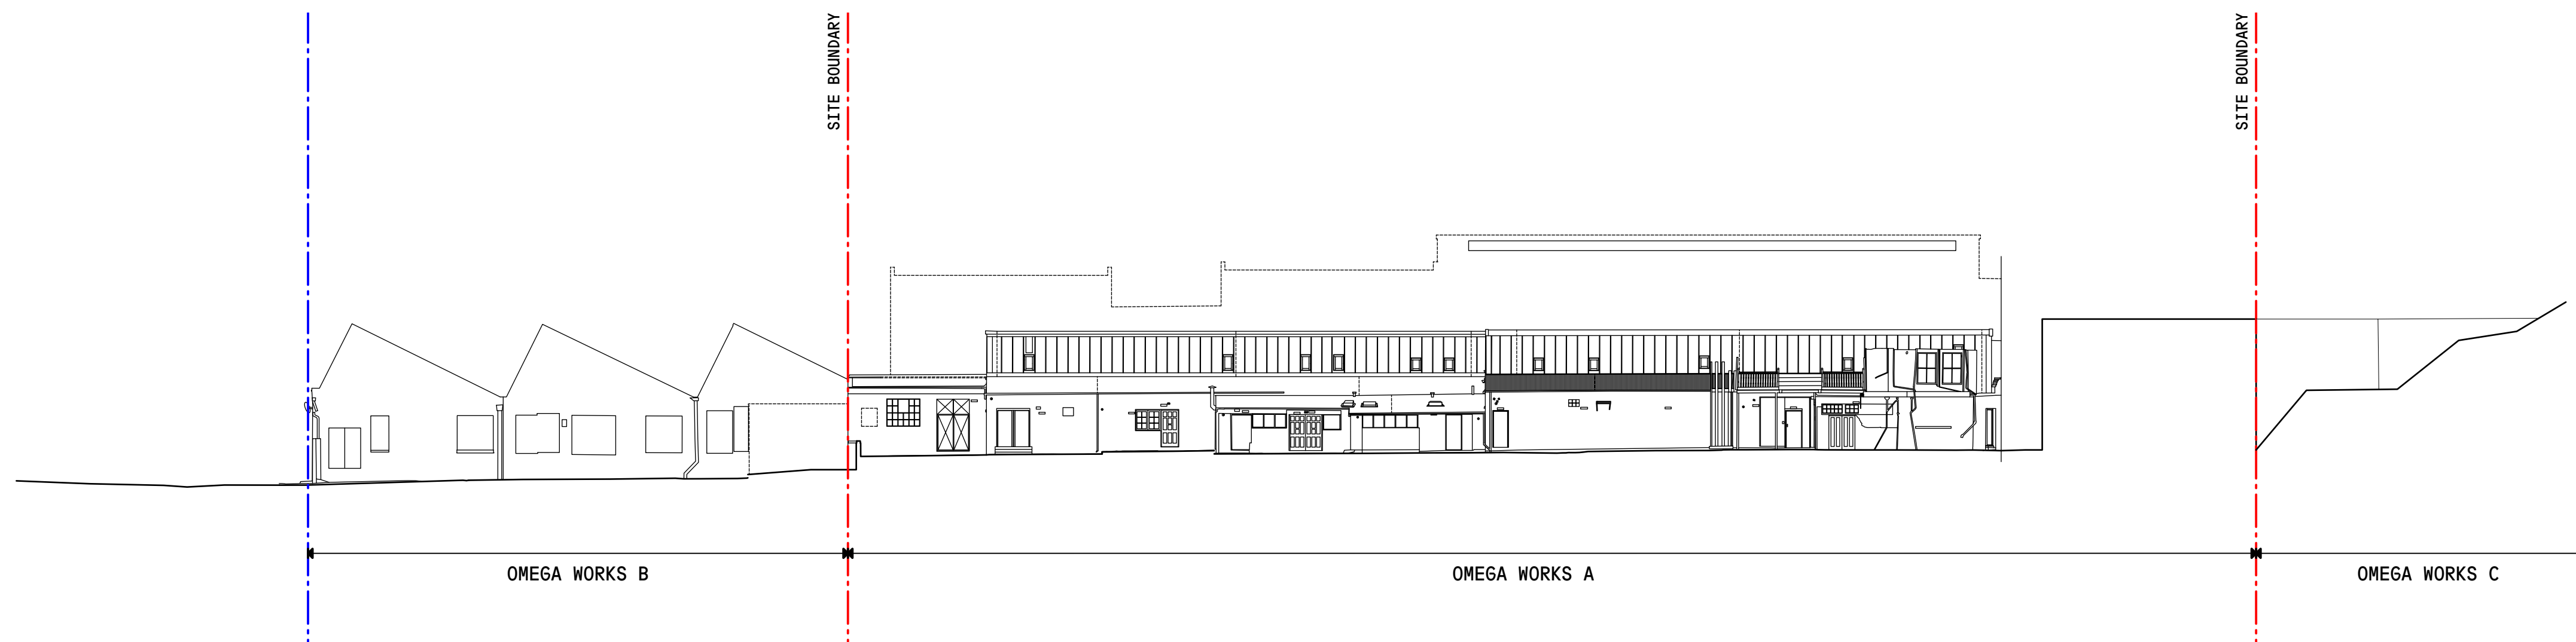

2 EXISTING CONTEXT NORTH WEST ELEVATION
SCALE: 1:250