




N0.25

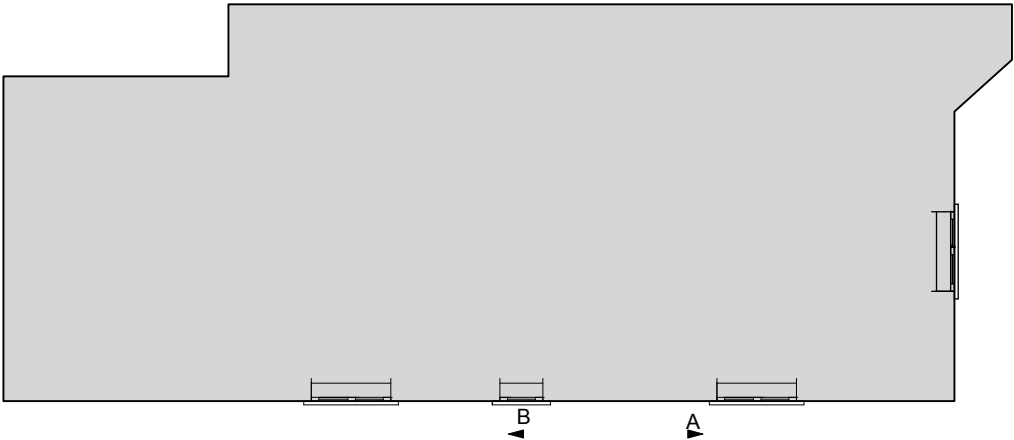

N0.23

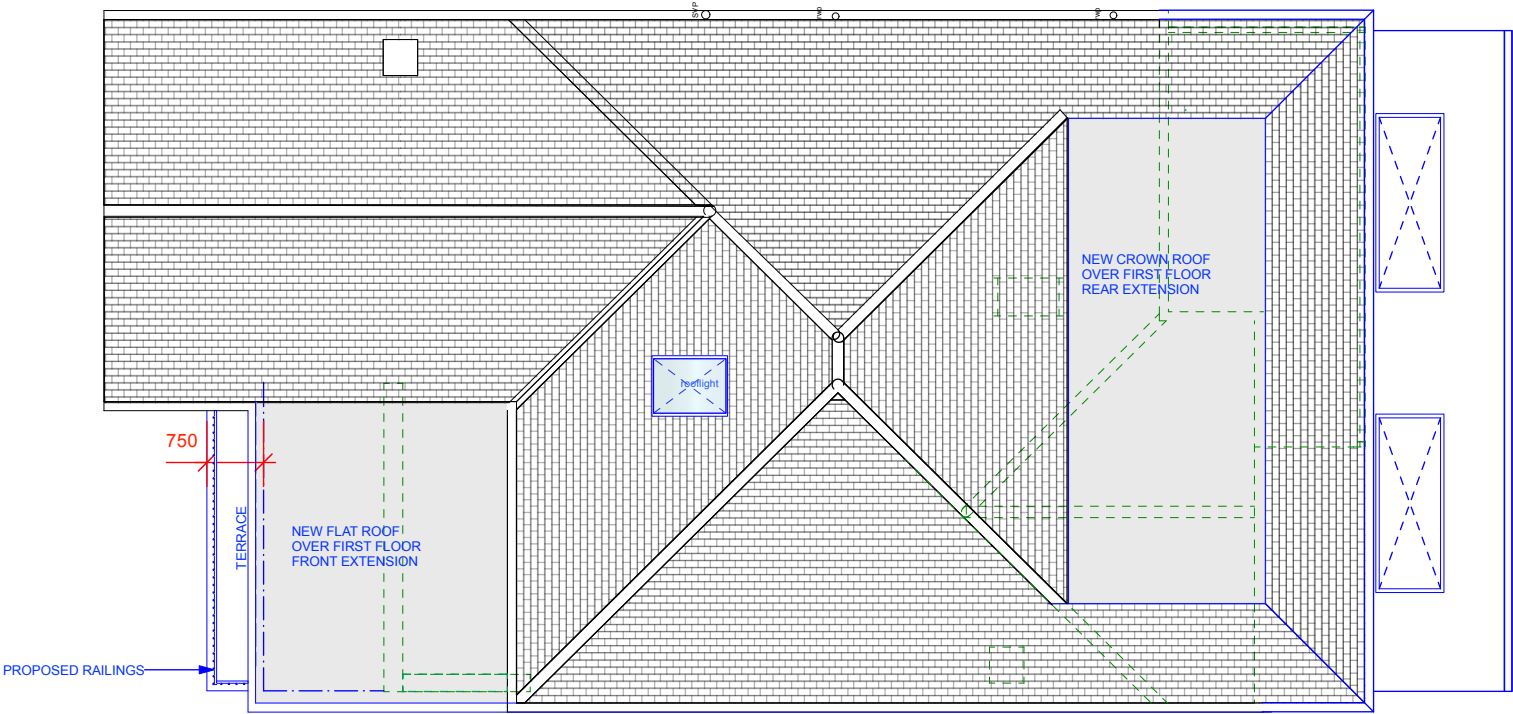

N0.25

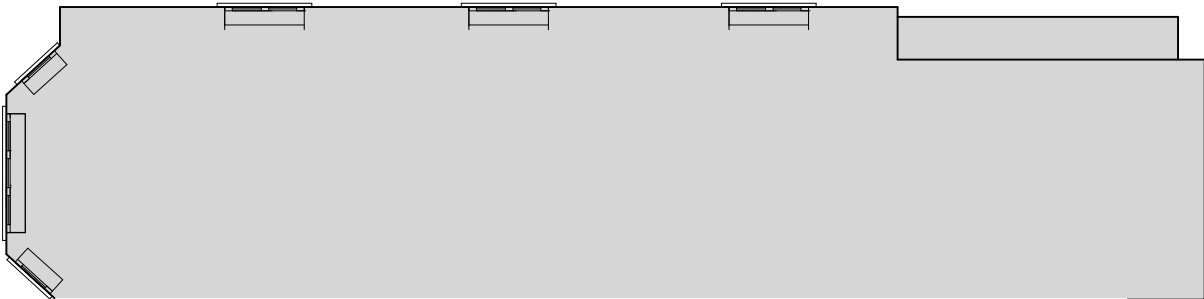


KEY

EXISTING

TO BE REMOVED

PROPOSED

ASSUMED EXISTING BOUNDARY

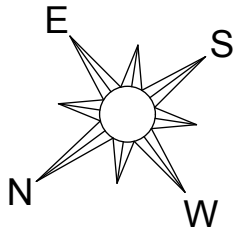

ASSUMED BOUNDARY LINE



PROPOSED ROOF PLAN

FOR PLANNING APPLICATION

REV.	DATE	DESCRIPTION	REV.	DATE	DESCRIPTION	REV.	DATE	DESCRIPTION	NOTE:	CLIENT:	PROJECT:	SIMON MILLER ARCHITECTS T+44 (0)20 8201 9875 info@simonmillerarchitects.com simonmillerarchitects 11 Portsdown Mews Temple Fortune London NW11 7HD		DATE:	DESCRIPTION
									ALL DIMENSIONS ARE IN MILLIMETERS. INCONSISTENCIES ARE TO BE REPORTED TO THE ARCHITECT IMMEDIATELY.	A.C & A.M	GROUND AND FIRST FLOOR EXTENSIONS AND INTERNAL ALTERATIONS			FEBRUARY 2023	
														DRAWN BY:	PRW
														SCALE:	1:100 @ A3
														DRAWING NO.:	557 PL03
														REVISION:	-
									COPYRIGHT IS HELD BY SIMON MILLER ARCHITECTS LTD.	SITE:	DRAWING TITLE:				
										23 BANCROFT AVENUE, LONDON, N2 0AR	PROPOSED ROOF PLAN				