



Drawing to be scaled for planning purposes only
All drawings are to be read in conjunction with Structural engineers calculations and details as set out in job No
Any discrepancies are to be highlighted to the clients agent in writing, any continuation without confirmation are at the risk of contractor and client. Contractor to check all dimensions on site

© This drawing is copyright


Side Elevation

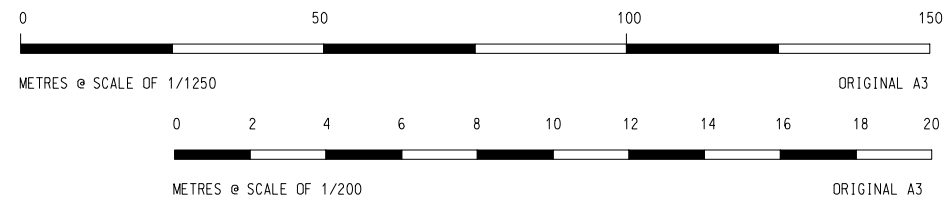

LOCATION PLAN (1:1250)

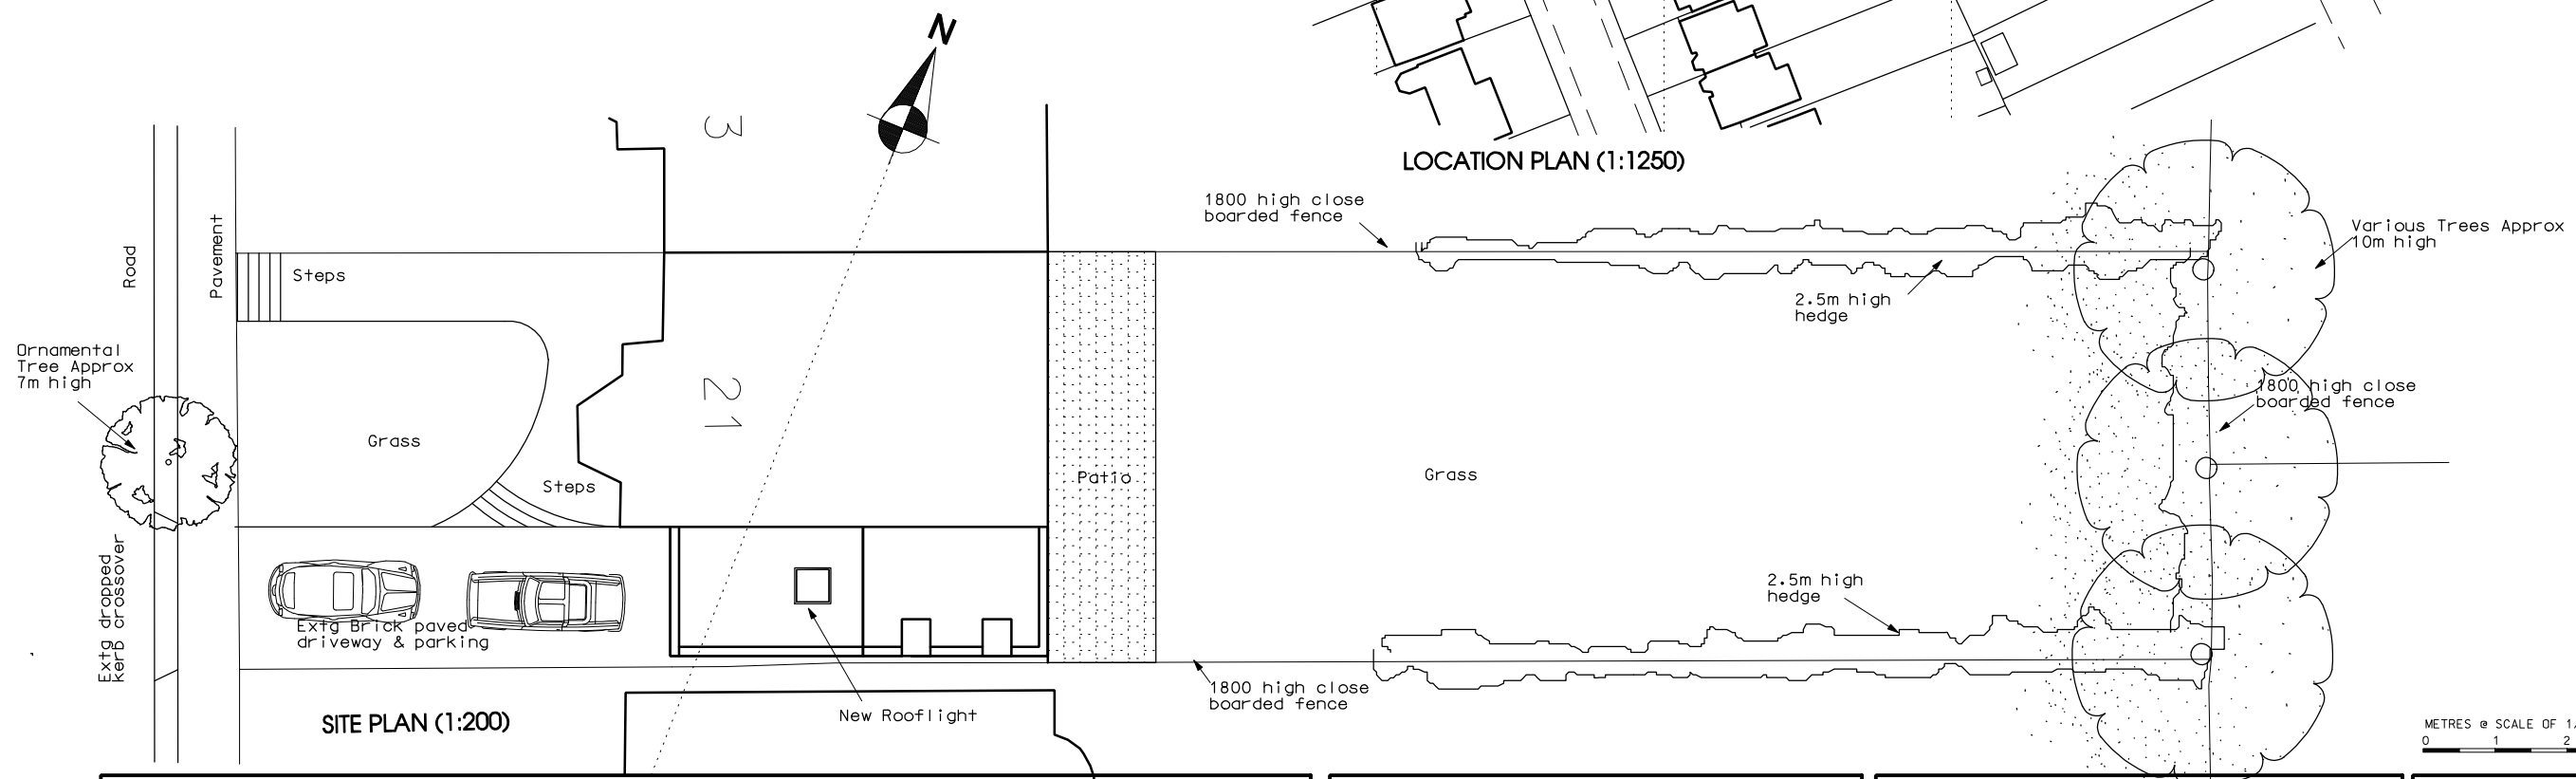

SITE PLAN (1:200)

 

Copyright

Grant Wright Associates LLP
Surveyors and Property Consultants
36 Gloucester Avenue, Primrose Hill, London. NW1 7BB
Tel 020 8440 8808 or 020 7284 5929. Fax 020 8440 7880
Email enquiries@grantwrightassociates.com : Website grantwrightassociates.com

GWA

CLIENT Ms L Redmond
ADDRESS 21 Beech Drive, London. N2

PROJECT Garage conversion to habitable room
DRAWING TITLE Location & Site Plan

DATE 14/02/23	SCALE Various
JOB No.	Drawing No. 21/BD/ALD/001
	REV