



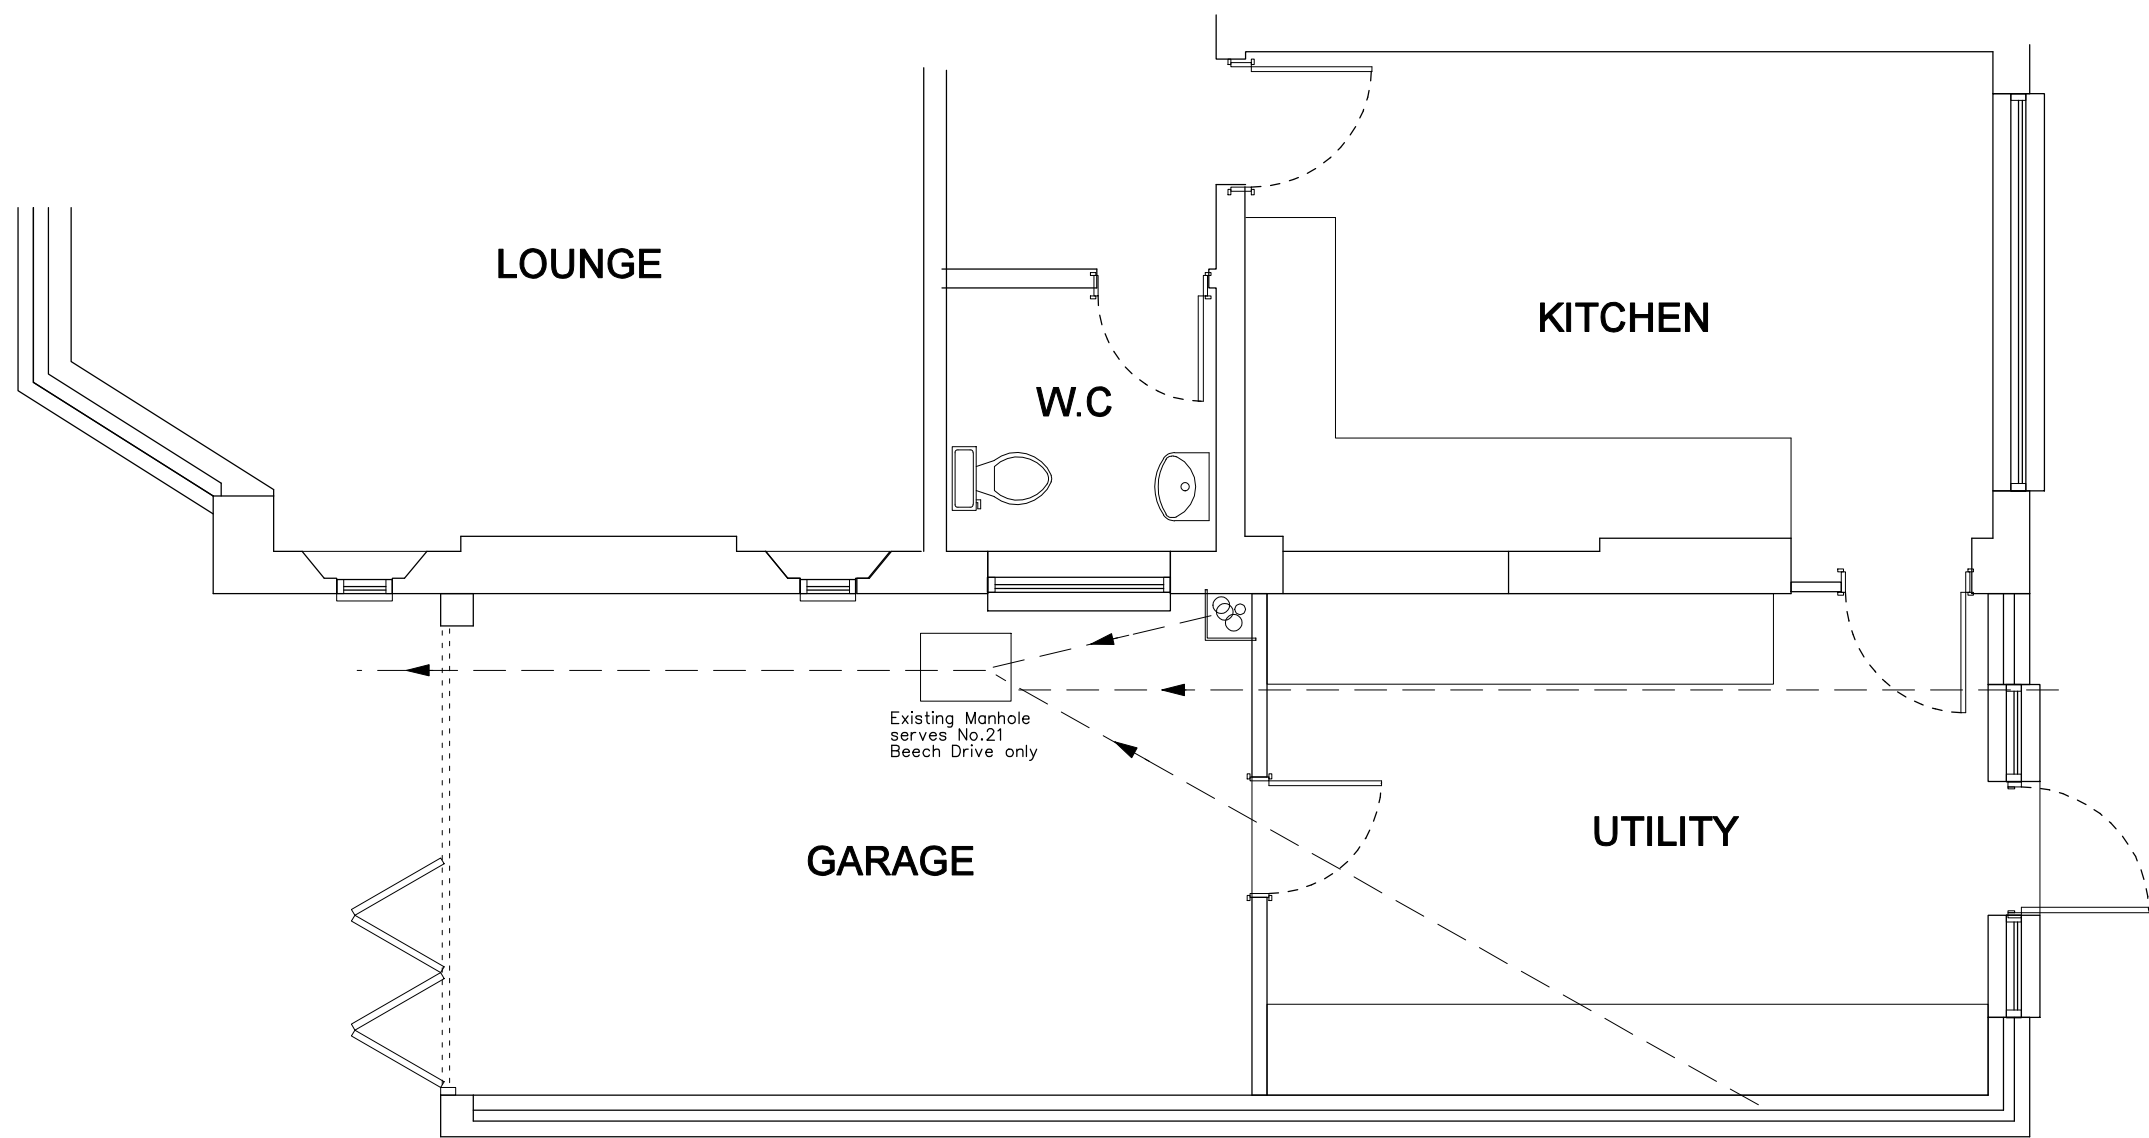

GROUND FLOOR PLAN (1:50)

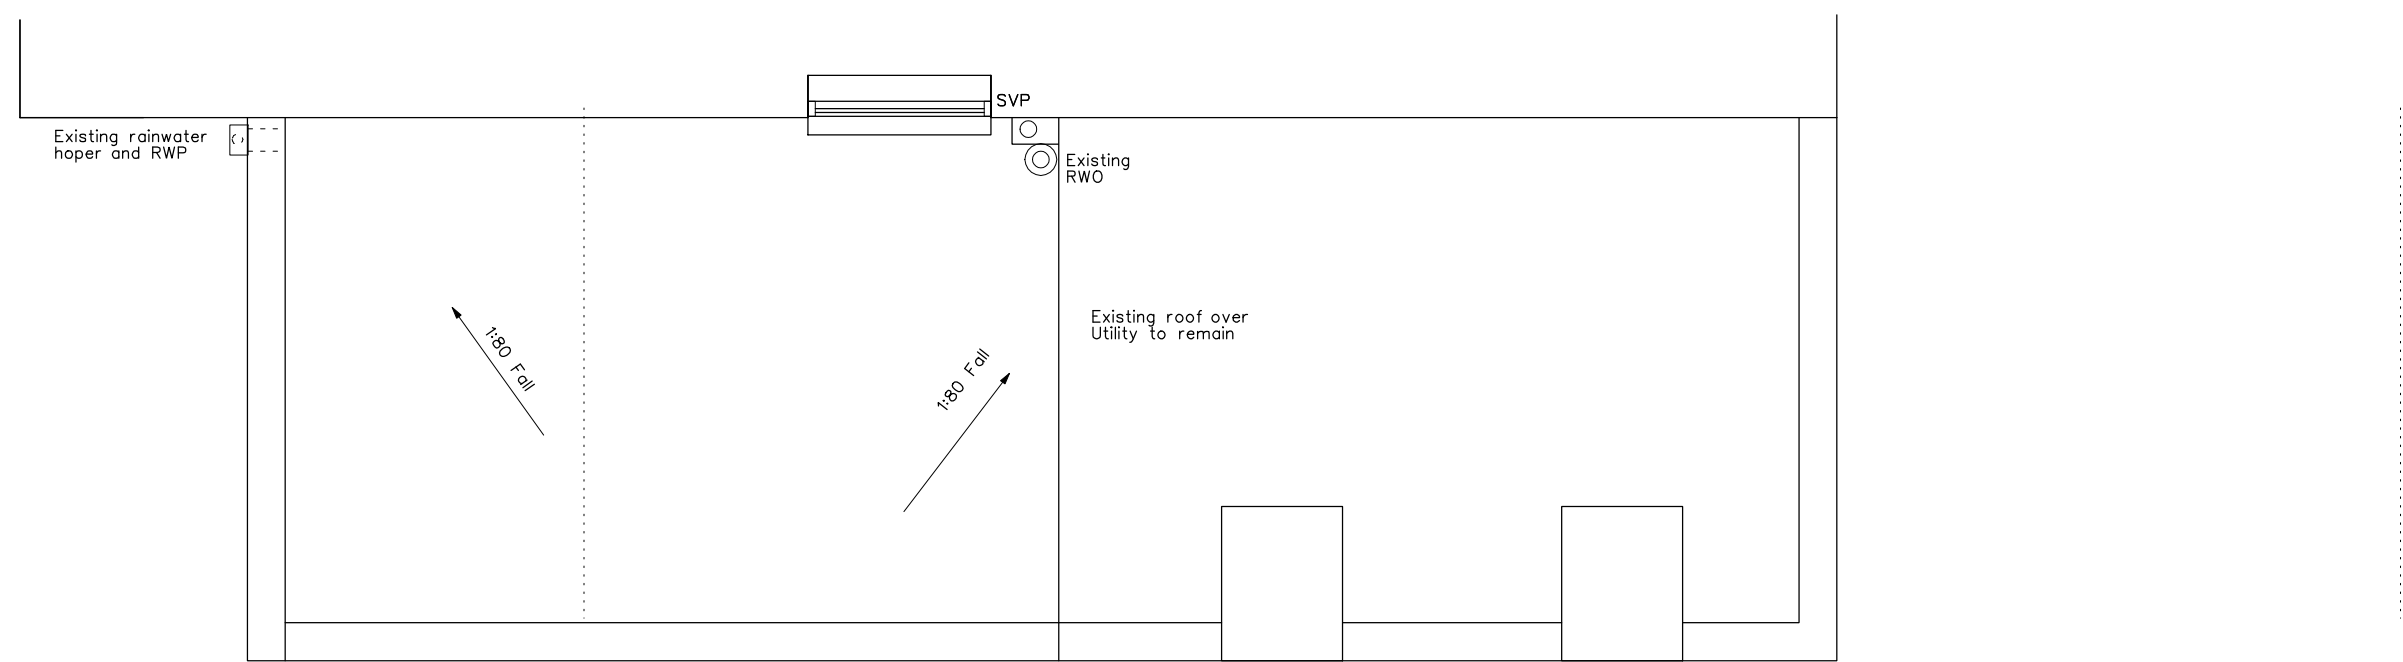

ROOF PLAN (1:50)



FRONT ELEVATION (1:50)



SIDE ELEVATION (1:50)

METRES @ SCALE OF 1/50 @ A1 LANDSCAPE
0 1 2 3 4

Copyright

Grant Wright Associates LLP
Surveyors and Property Consultants

36 Gloucester Avenue, Primrose Hill, London. NW1 7BB
Tel 020 8440 8808 or 020 7284 5929. Fax 020 8440 7880
Email enquiries@grantwrightassociates.com : Website grantwrightassociates.com

GWA



CLIENT Ms L Redmond
ADDRESS 21 Beech Drive,
London. N2

PROJECT Garage conversion to
habitable room

DRAWING TITLE
Existing plans
and elevations

DATE 14/02/23	SCALE 1:50	
JOB No.	Drawing No. 21/BD/ALD/002	REV