







OS Map

 

 Property Boundary

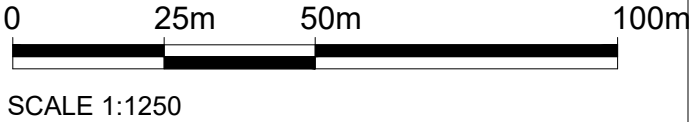

Location Plan

  

Notes.
Contractors must verify all dimensions at the site before commencing any work.
No construction work before Building Control approval and structural engineer confirmation.
Any discrepancies to be reported to Gridline.
All drawings are to be read in conjunction with all relevant drawings and specifications.

Project No.S				
REV	DATE	DESCRIPTION	BY	CH


PROJECT TITLE	
77/79 Wargrave Avenue	
London	
N15 6TU	
DATE	Project No.
January 2023	6574

DRAWING TITLE	
Existing-OS Map and Location plan	
CLIENT	
Mr Shteinhouse	
DRAWING No.	SCALE @ A3
EX-L001	1:1250 / 1:200
Drawn by:	
Chaya	



PLANNING SERVICES
Unit 9b, The High Cross
Centre, Fountayne Rd,
N15 4BE
TEL: 020 8802 3480
www.samplanning.co.uk

WARGRAVE AVENUE

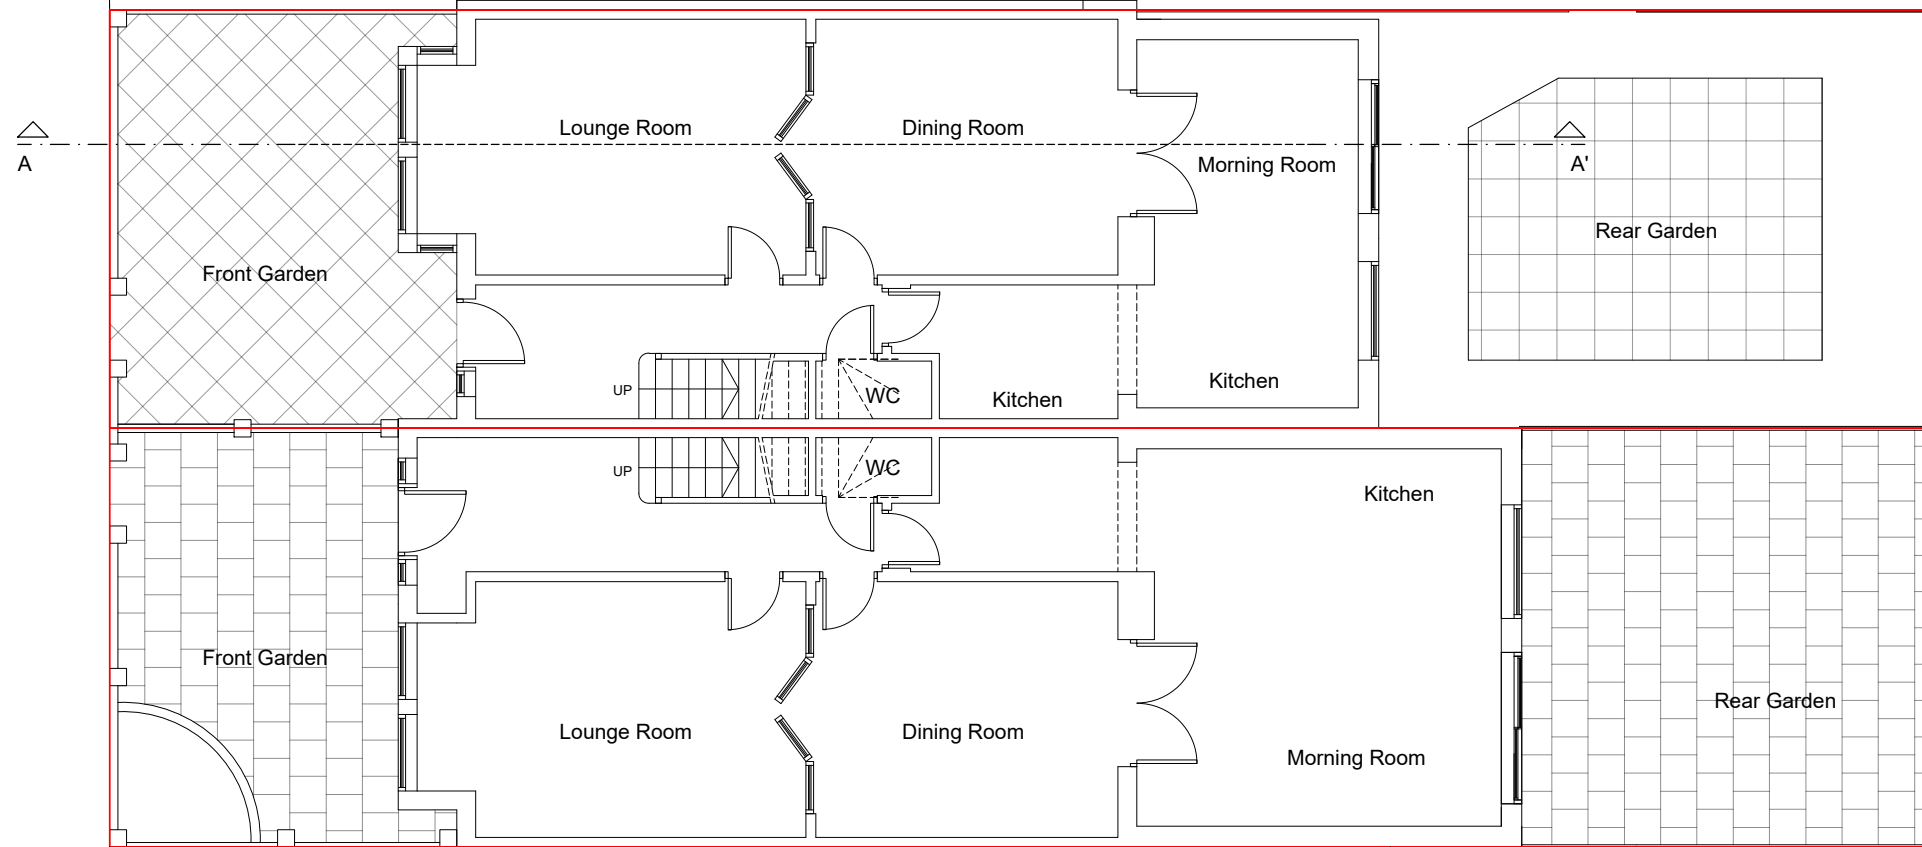


81

Notes.
Contractors must verify all dimensions at the site before commencing any work.
No construction work before Building Control approval and structural engineer confirmation.
Any discrepancies to be reported to Gridline.
All drawings are to be read in conjunction with all relevant drawings and specifications.

Project No.S				
REV	DATE	DESCRIPTION	BY	CH


PROJECT TITLE	
77/79 Wargrave Avenue	
London	
N15 6TU	
DATE	Project No.
January 2023	6574

DRAWING TITLE		
Existing - Ground Floor		
CLIENT		
Mr Shteinhouse		
DRAWING No.	SCALE @ A3	Drawn by:
EX-P001	1:100	Chaya

 

PLANNING SERVICES
Unit 9b, The High Cross
Centre, Fountayne Rd,
N15 4BE
TEL: 020 8802 3480
www.samplanning.co.uk

WARGRAVE AVENUE

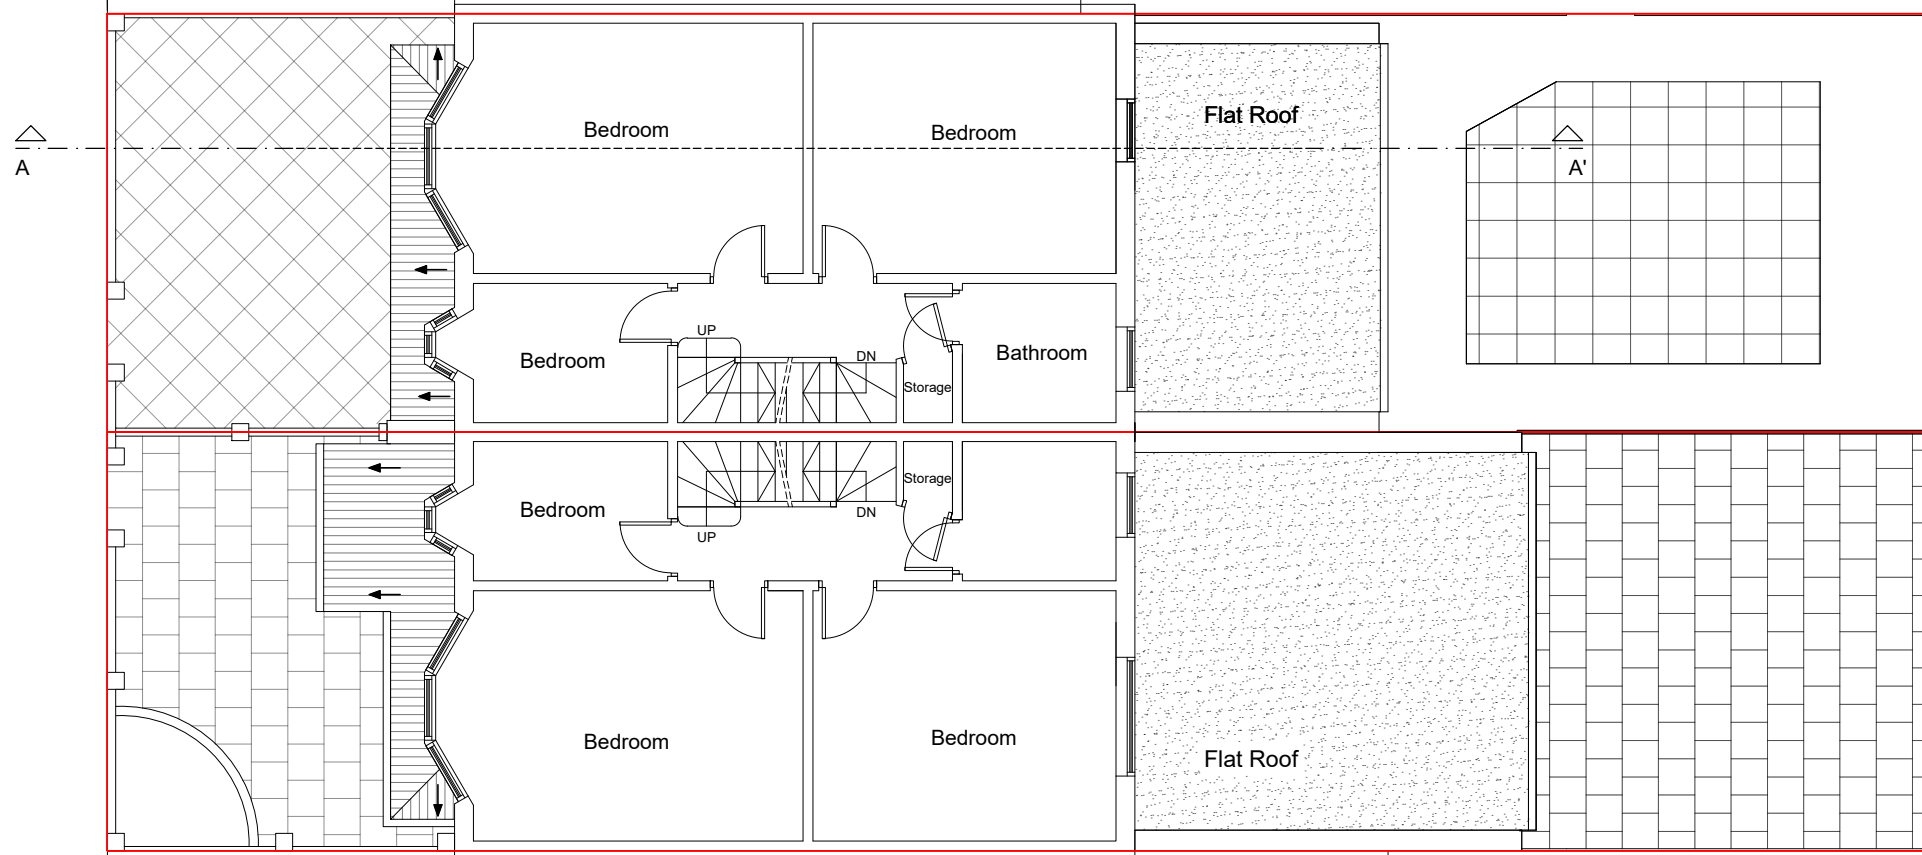

81



Notes.
Contractors must verify all dimensions at the site before comencing any work.
No construction work before Building Control approval and structural engineer confirmation.
Any discrepancies to be reported to Gridline.
All drawings are to be read in conjunction with all relevant drawings and specifications.


Project No.S				
REV	DATE	DESCRIPTION	BY	CH

PROJECT TITLE
77/79 Wargrave Avenue
London
N15 6TU
DATE
January 2023
Project No.
6574

DRAWING TITLE
Existing - First Floor
CLIENT
Mr Shteinhouse
DRAWING No. EX-P002
SCALE @ A3 1:100
Drawn by: Chaya



WARGRAVE AVENUE

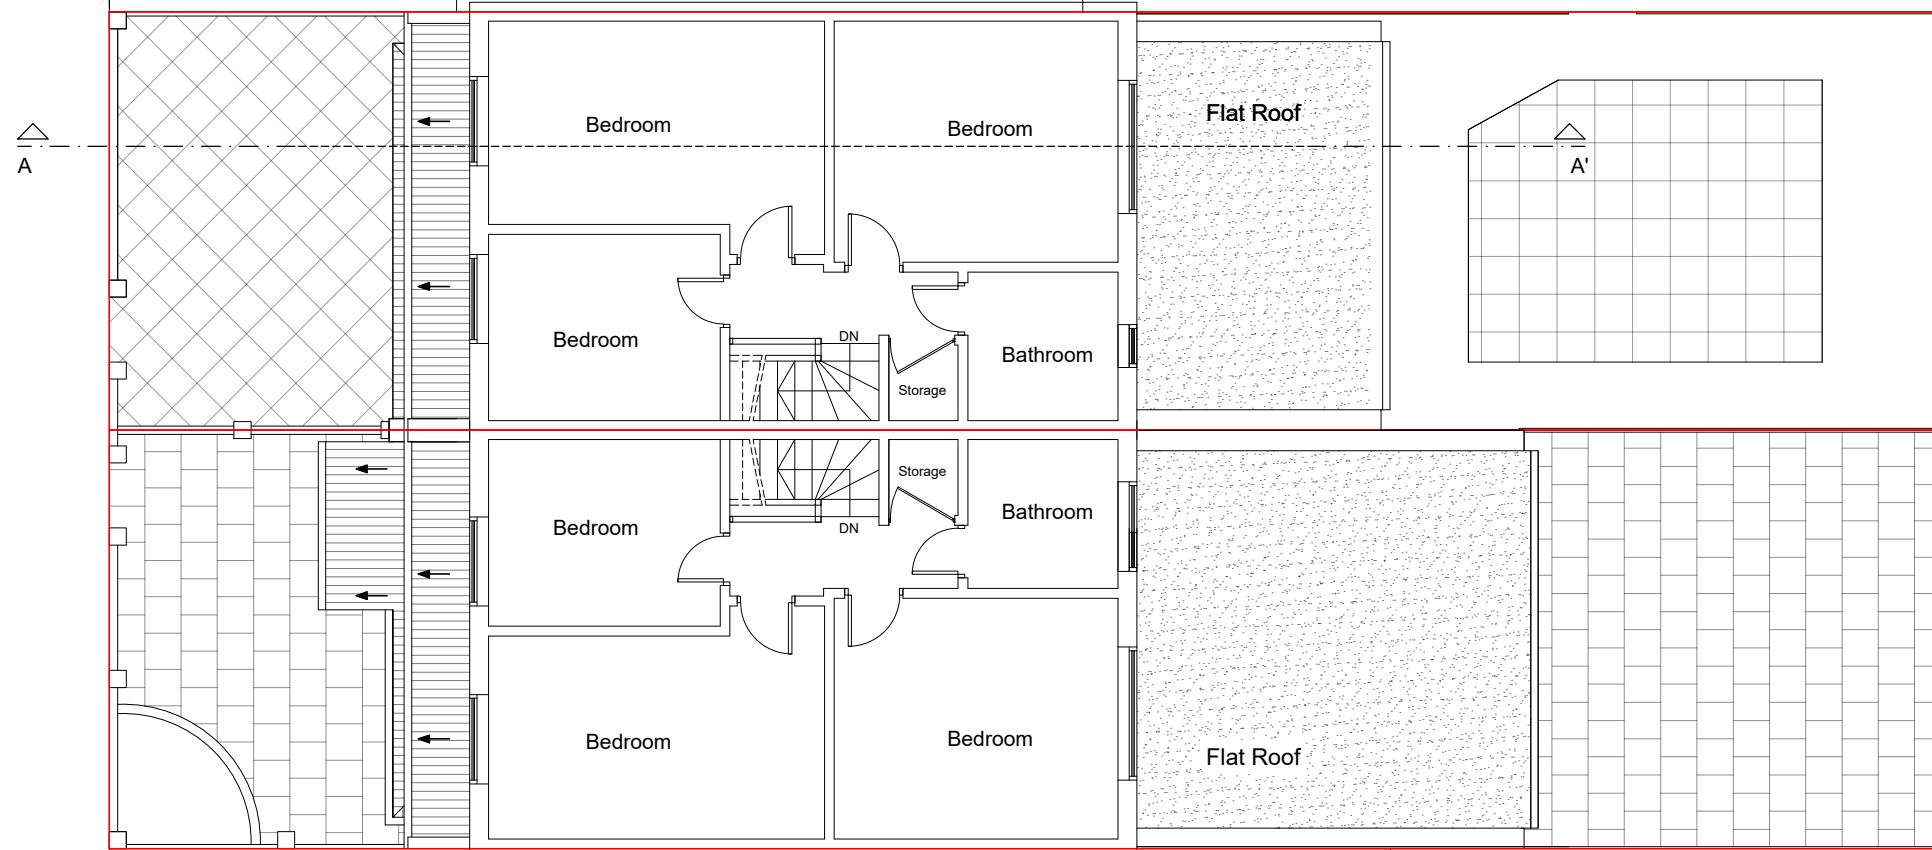

81




Notes.
Contractors must verify all dimensions at the site before commencing any work.
No construction work before Building Control approval and structural engineer confirmation.
Any discrepancies to be reported to Gridline.
All drawings are to be read in conjunction with all relevant drawings and specifications.


Project No.S				
REV	DATE	DESCRIPTION	BY	CH

PROJECT TITLE	
77/79 Wargrave Avenue	
London	
N15 6TU	
DATE	Project No.
January 2023	6574


DRAWING TITLE		
Existing - Loft Floor		
CLIENT		
Mr Shteinhouse		
DRAWING No.	SCALE @ A3	Drawn by:
EX-P003	1:100	Chaya

 
PLANNING SERVICES
Unit 9b, The High Cross
Centre, Fountayne Rd,
N15 4BE
TEL: 020 8802 3480
www.samplanning.co.uk

WARGRAVE AVENUE

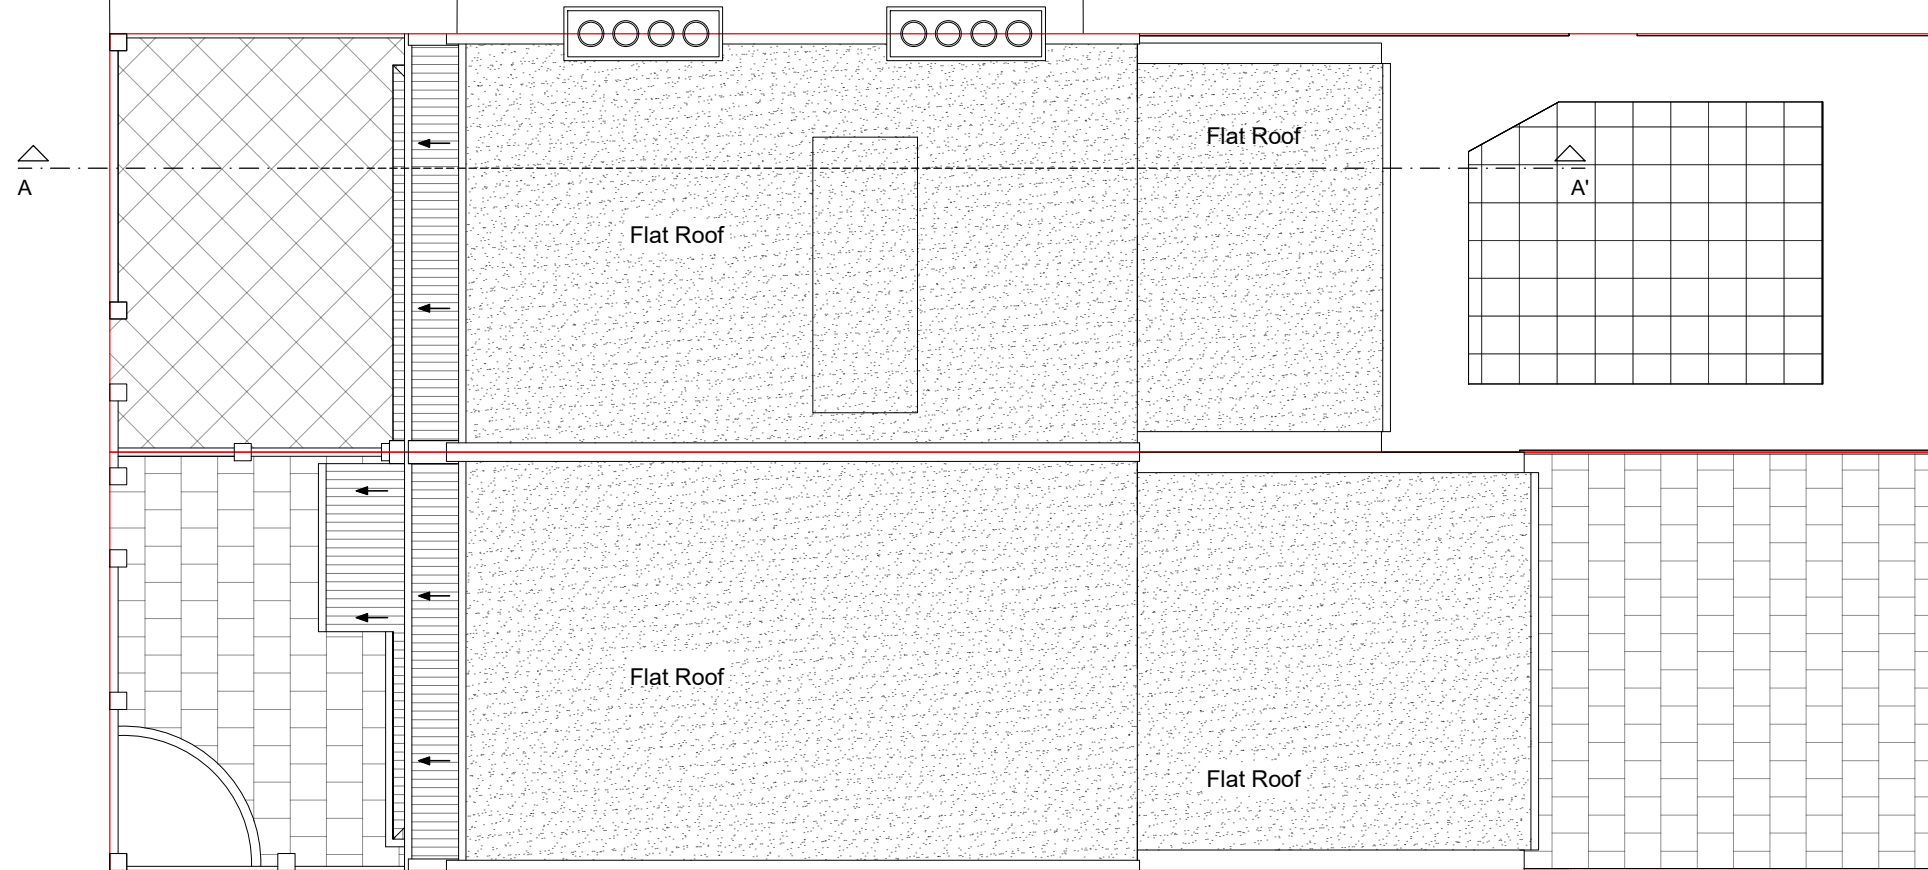

81

 


Notes.
Contractors must verify all dimensions at the site before comencing any work.
No construction work before Building Control approval and structural engineer confirmation.
Any discrepancies to be reported to Gridline.
All drawings are to be read in conjunction with all relevant drawings and specifications.

Project No.S				
REV	DATE	DESCRIPTION	BY	CH

PROJECT TITLE	
77/79 Wargrave Avenue	
London	
N15 6TU	
DATE	Project No.
January 2023	6574

DRAWING TITLE		
Existing - Roof Plan		
CLIENT		
Mr Shteinhouse		
DRAWING No.	SCALE @ A3	Drawn by:
EX-P004	1:100	Chaya

 

PLANNING SERVICES
Unit 9b, The High Cross
Centre, Fountayne Rd,
N15 4BE
TEL: 020 8802 3480
www.samplanning.co.uk

Front Elevation



Rear Elevation





Notes.
Contractors must verify all dimensions at the site before comencing any work.
No construction work before Building Control approval and structural engineer confirmation.
Any discrepancies to be reported to Gridline.
All drawings are to be read in conjunction with all relevant drawings and specifications.

Project No.S					
REV	DATE	DESCRIPTION	BY	CH	

PROJECT TITLE	
77/79 Wargrave Avenue	
London	
N15 6TU	
DATE	Project No.
January 2023	6574

DRAWING TITLE	
Existing-Front/Rear Elevation	
CLIENT	
Mr Shteinhouse	
DRAWING No.	SCALE @ A3
EX-E001	1:100
Drawn by:	
Chaya	

 
PLANNING SERVICES
Unit 9b, The High Cross
Centre, Fountayne Rd,
N15 4BE
TEL: 020 8802 3480
www.samplanning.co.uk

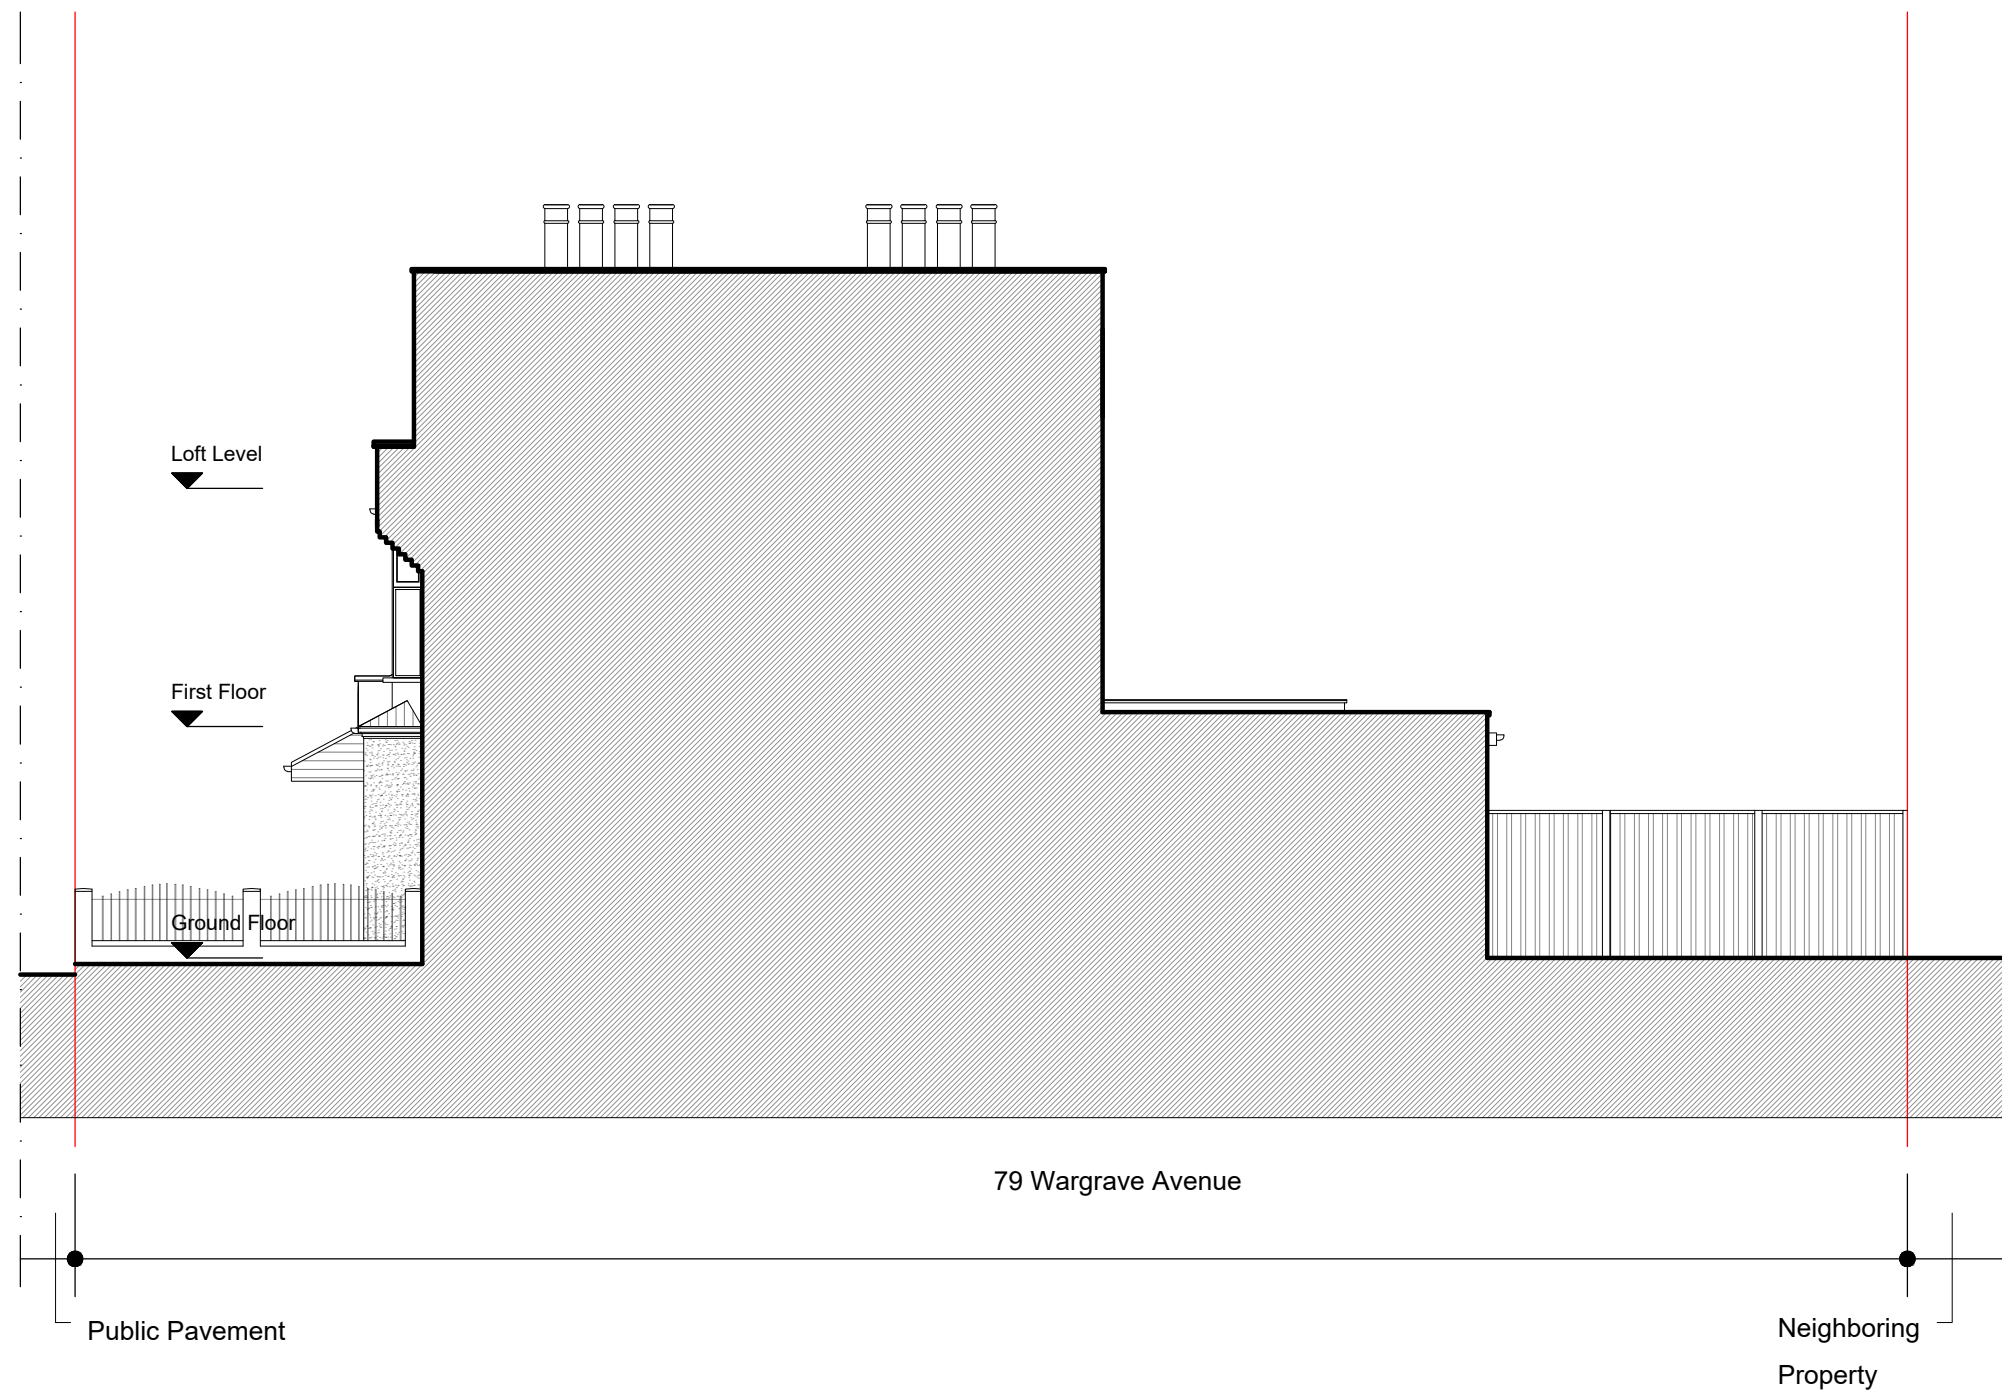

Notes.
Contractors must verify all dimensions at the site before comencing any work.
No construction work before Building Control approval and structural engineer confirmation.
Any discrepancies to be reported to Gridline.
All drawings are to be read in conjunction with all relevant drawings and specifications.

Project No.S				
REV	DATE	DESCRIPTION	BY	CH

PROJECT TITLE
77/79 Wargrave Avenue
London
N15 6TU
DATE
January 2023


Project No.
6574

DRAWING TITLE
Existing - Side Elevation 1
CLIENT
Mr Shteinhouse
DRAWING No.
EX-E002

SCALE @ A3
1:100

Drawn by:
Chaya



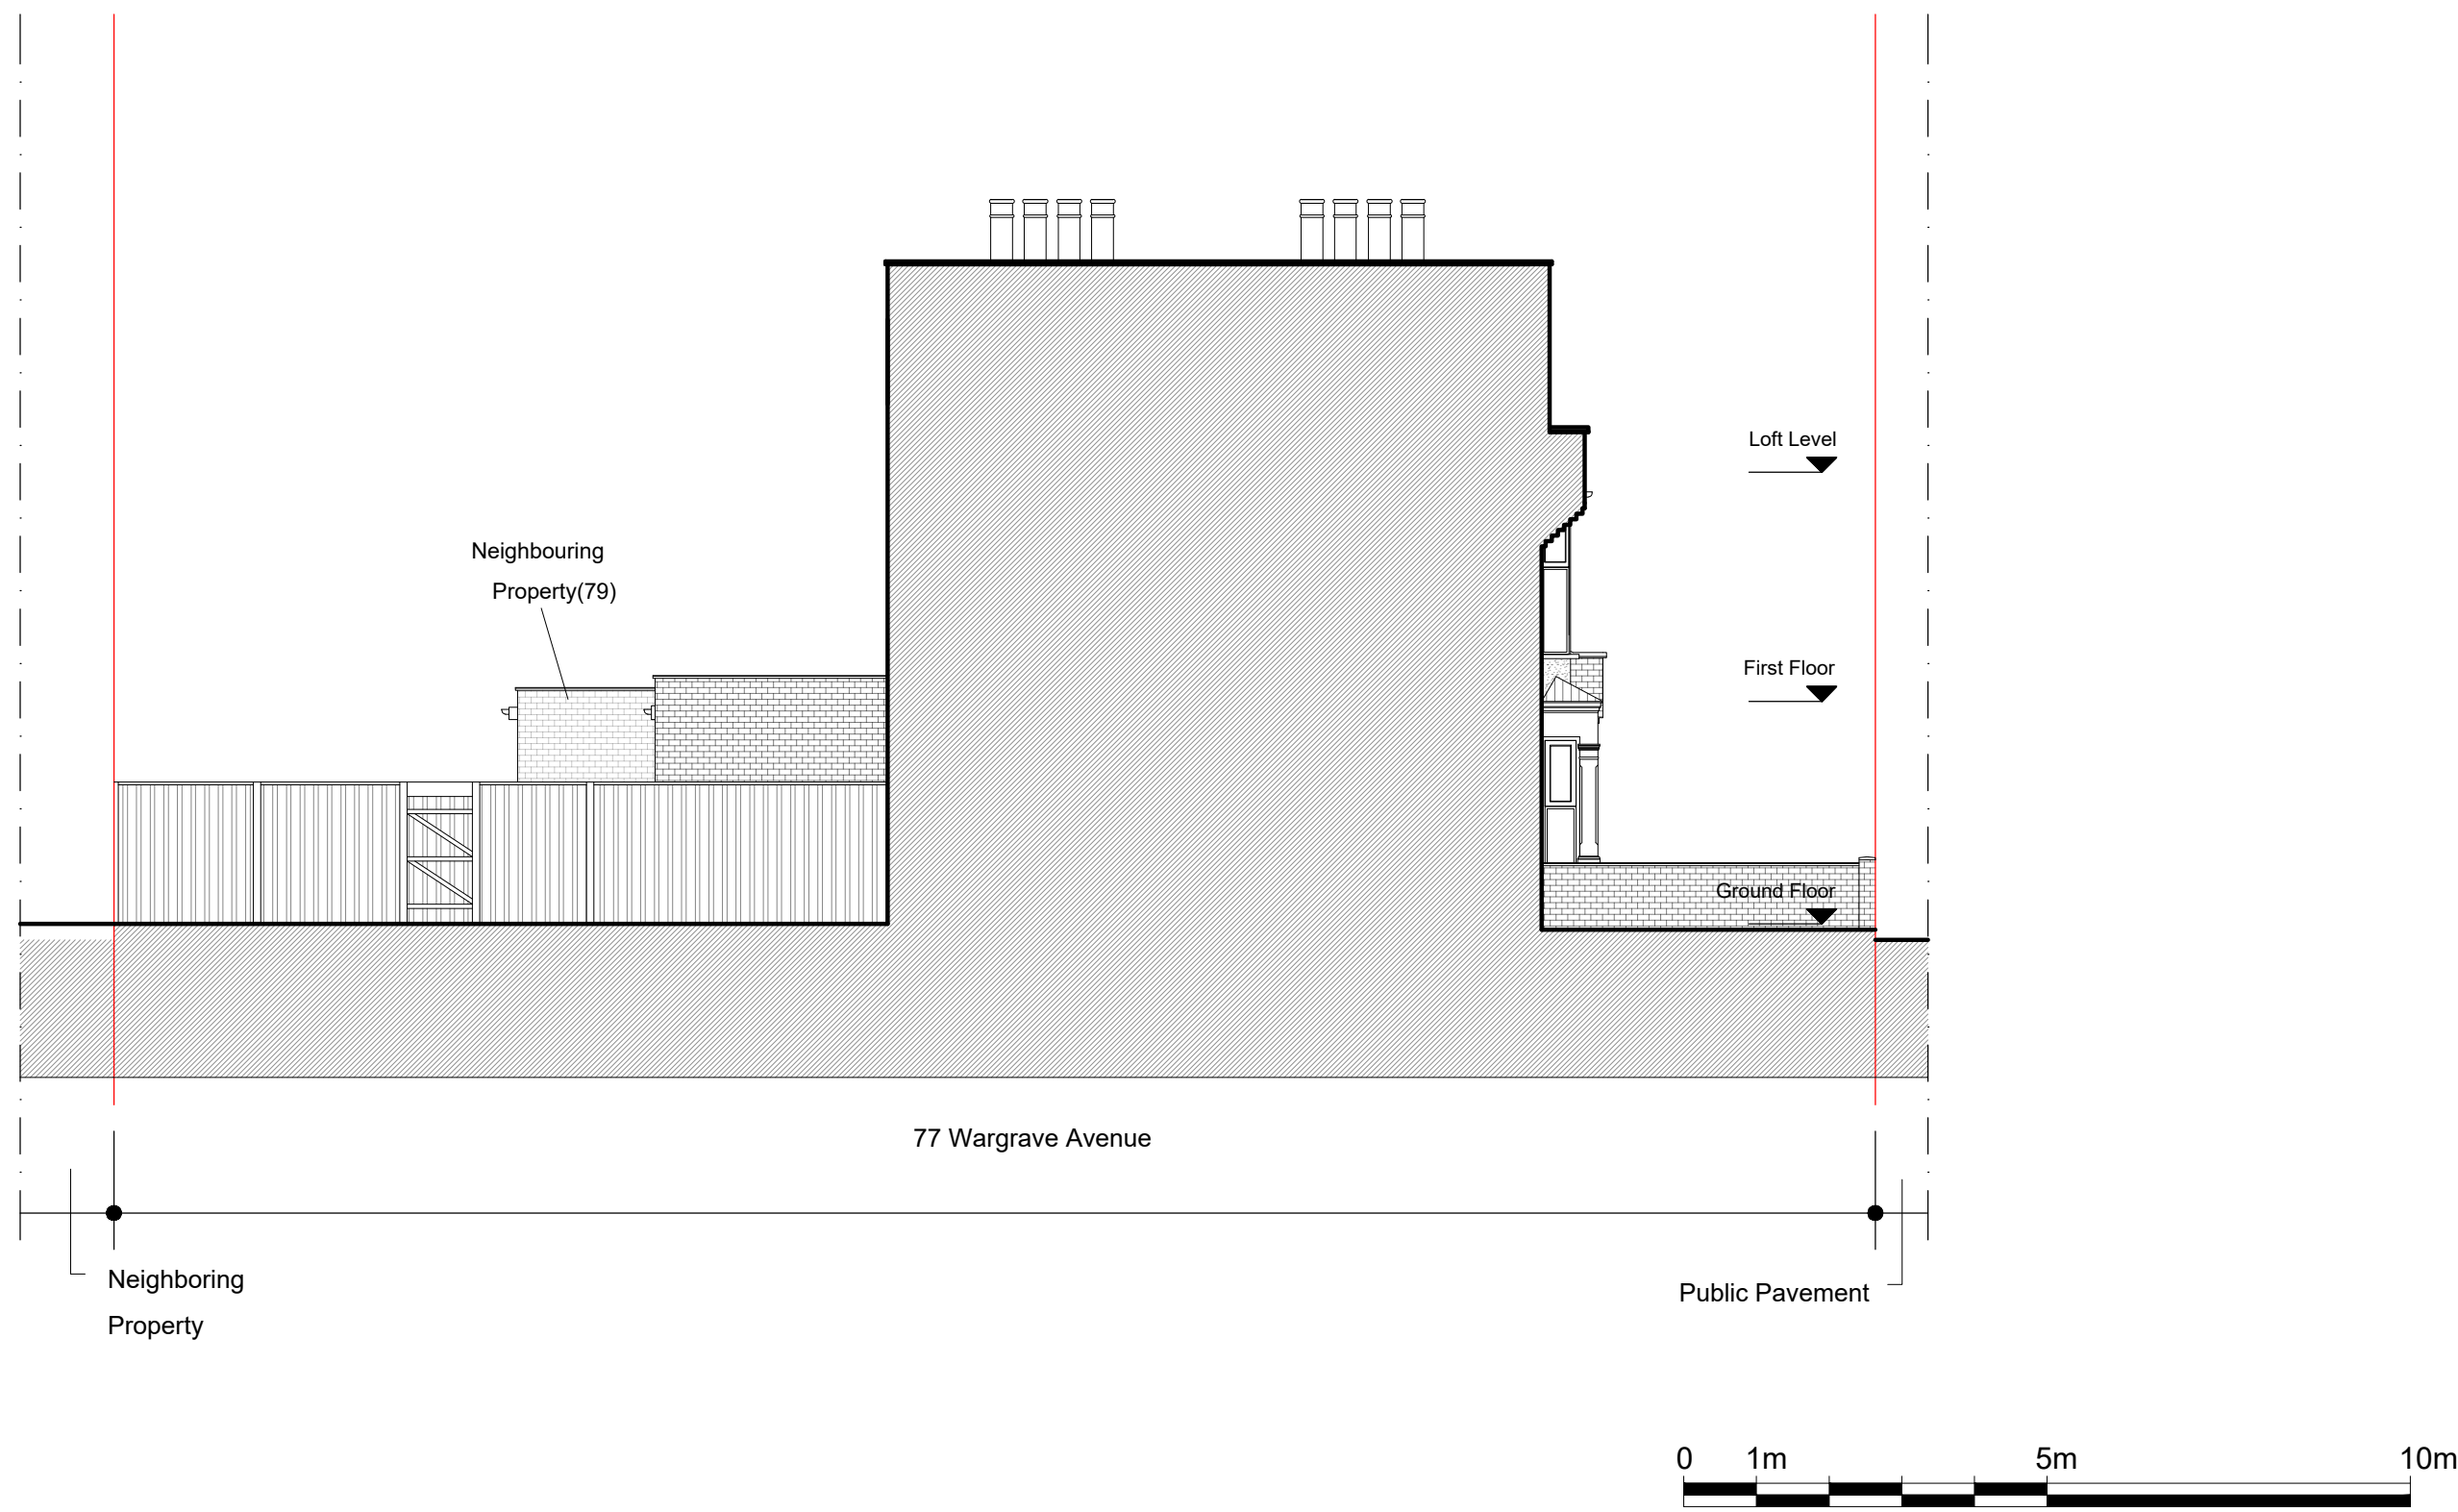

Notes.
Contractors must verify all dimensions at the site before comencing any work.
No construction work before Building Control approval and structural engineer confirmation.
Any discrepancies to be reported to Gridline. All drawings are to be read in conjunction with all relevant drawings and specifications.

Project No.S				
REV	DATE	DESCRIPTION	BY	CH

PROJECT TITLE
77/79 Wargrave Avenue
London
N15 6TU
DATE
January 2023


Project No.
6574

DRAWING TITLE
Existing - Side Elevation 2
CLIENT
Mr Shteinhouse
DRAWING No.
EX-E003

SCALE @ A3
1:100

Drawn by:
Chaya



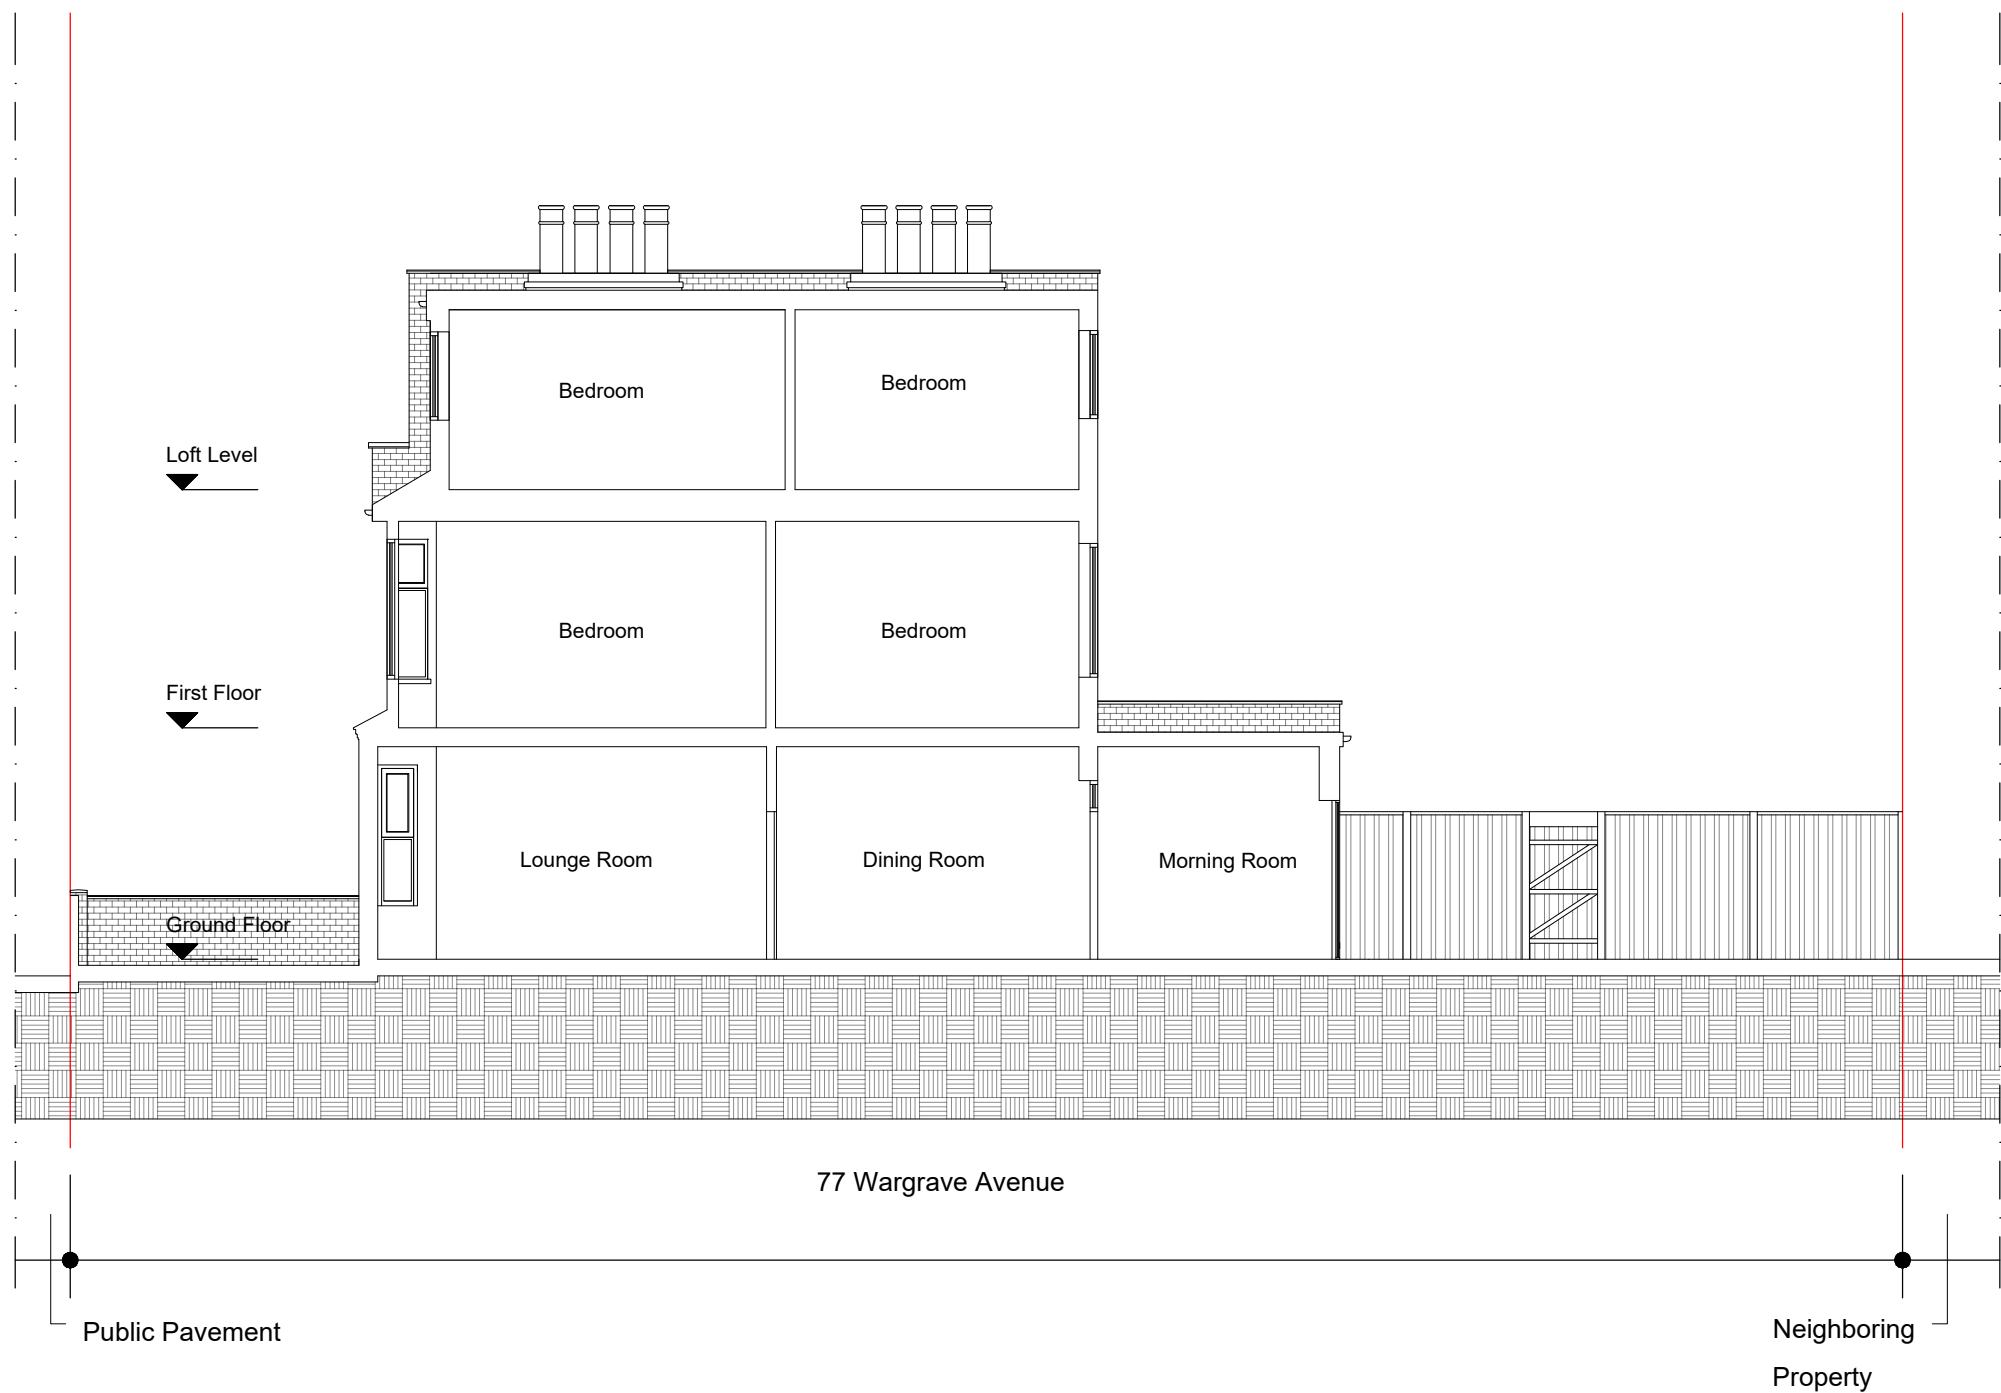


Notes.
Contractors must verify all dimensions at the site before comencing any work.
No construction work before Building Control approval and structural engineer confirmation.
Any discrepancies to be reported to Gridline. All drawings are to be read in conjunction with all relevant drawings and specifications.

Project No.S				
REV	DATE	DESCRIPTION	BY	CH

PROJECT TITLE	
77/79 Wargrave Avenue	
London	
N15 6TU	
DATE	Project No.
January 2023	6574

DRAWING TITLE		
Existing - Section AA'		
CLIENT		
Mr Shteinhouse		
DRAWING No.	SCALE @ A3	Drawn by:
EX-S001	1:100	Chaya

 

PLANNING SERVICES
Unit 9b, The High Cross
Centre, Fountayne Rd,
N15 4BE
TEL: 020 8802 3480
www.samplanning.co.uk