




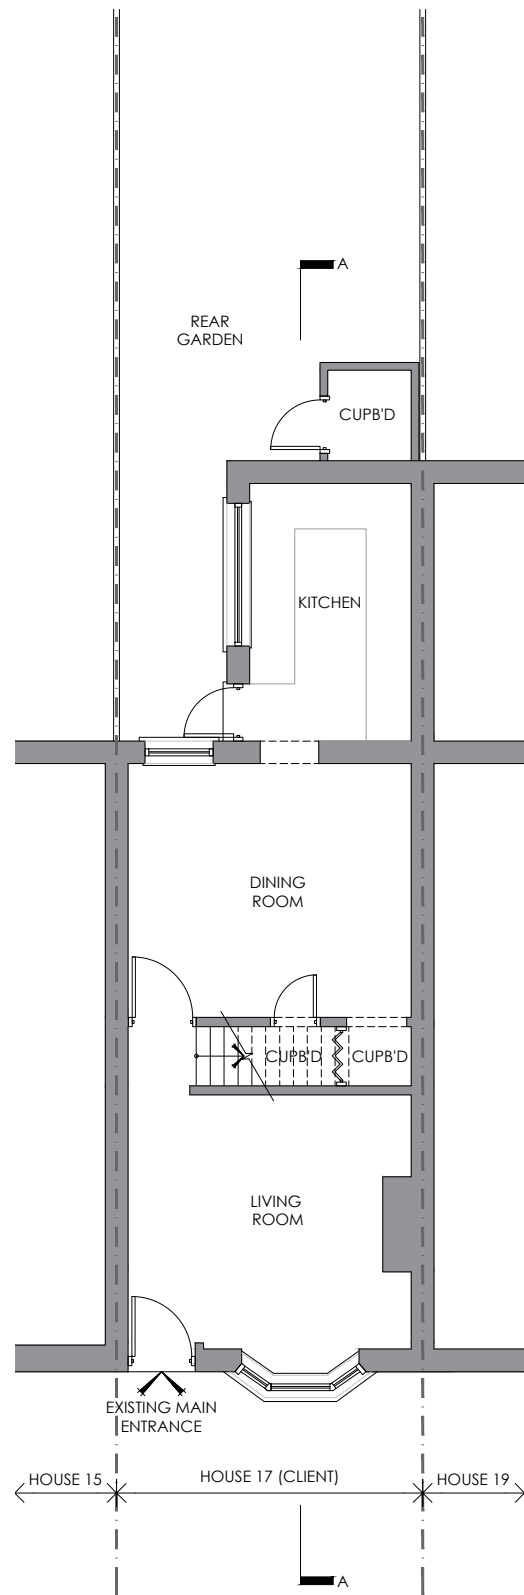


EXISTING GROUND FLOOR PLAN

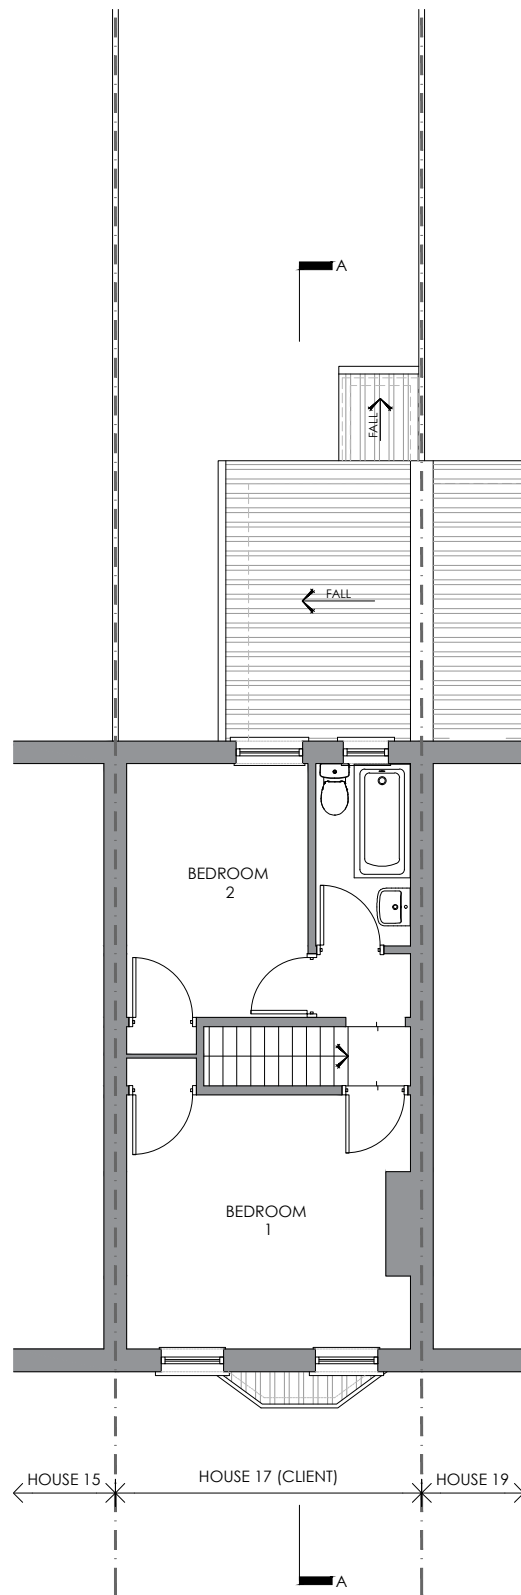

EXISTING FIRST FLOOR PLAN

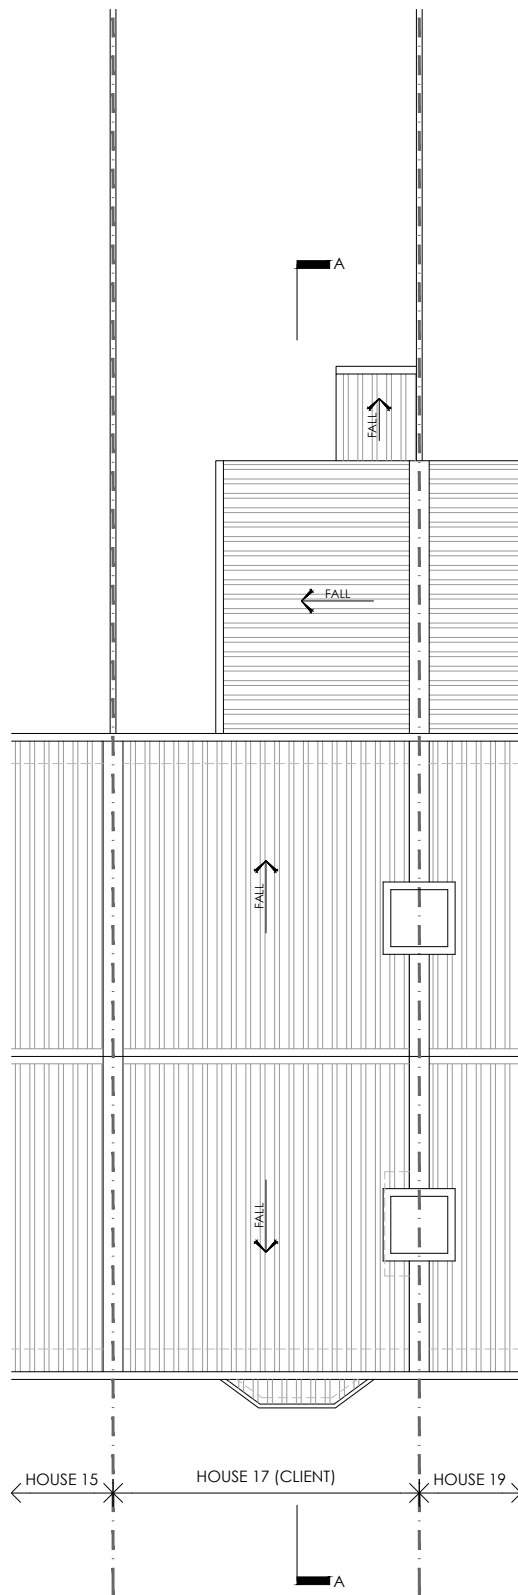

EXISTING ROOF PLAN

 

Scale 1:100



NOTES

This drawing is copyright and may not be reproduced, wholly or in part, without prior written consent of Owner.

Drawings should not be used to scale from and are solely for information purposes.

These drawings should not be used for Building Regulations or construction purposes.

EXISTING INTERNAL AREAS:
- Ground Floor: 37.5sqm
- First Floor: 29sqm
TOTAL INTERNAL AREA: 66.5sqm

FOR PLANNING
PURPOSES ONLY

REV	DATE	NOTE	BY
-----	------	------	----

Client
MR CHARLES RICE &
MS MADELEINE TEAGUE

17 WARBERRY ROAD,
WOOD GREEN, LONDON.
N22 7TQ

Project
PROPOSED DOUBLE STOREY
REAR EXTENSION

Title
EXISTING FLOORS PLANS
& ROOF PLAN

Scale
1:100 @ A3 Date
FEBRUARY 2023

Drawn
AKC Checked
AKC

Job Number / Drawing Number
22017-A-PL001 Revision
-

