






EXISTING FRONT ELEVATION

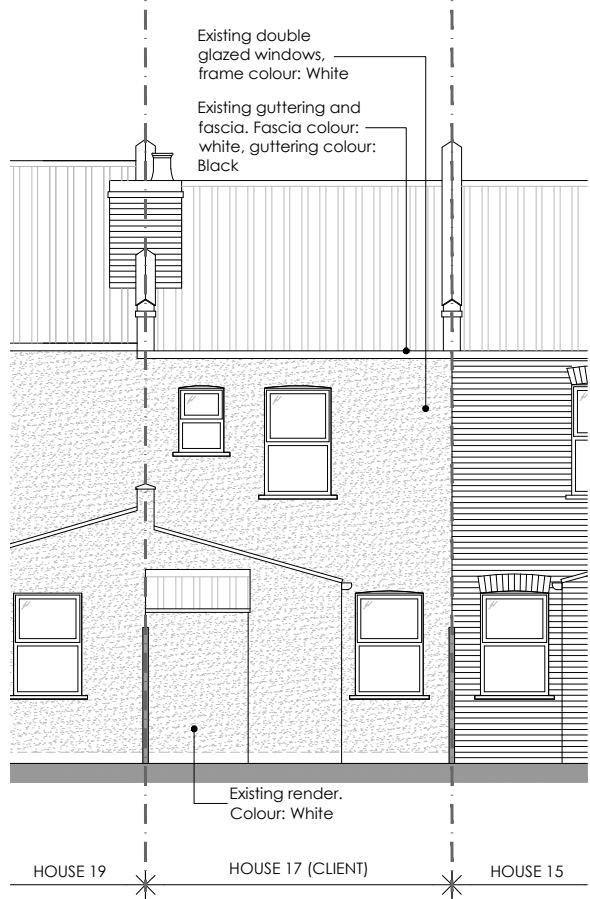

EXISTING REAR ELEVATION

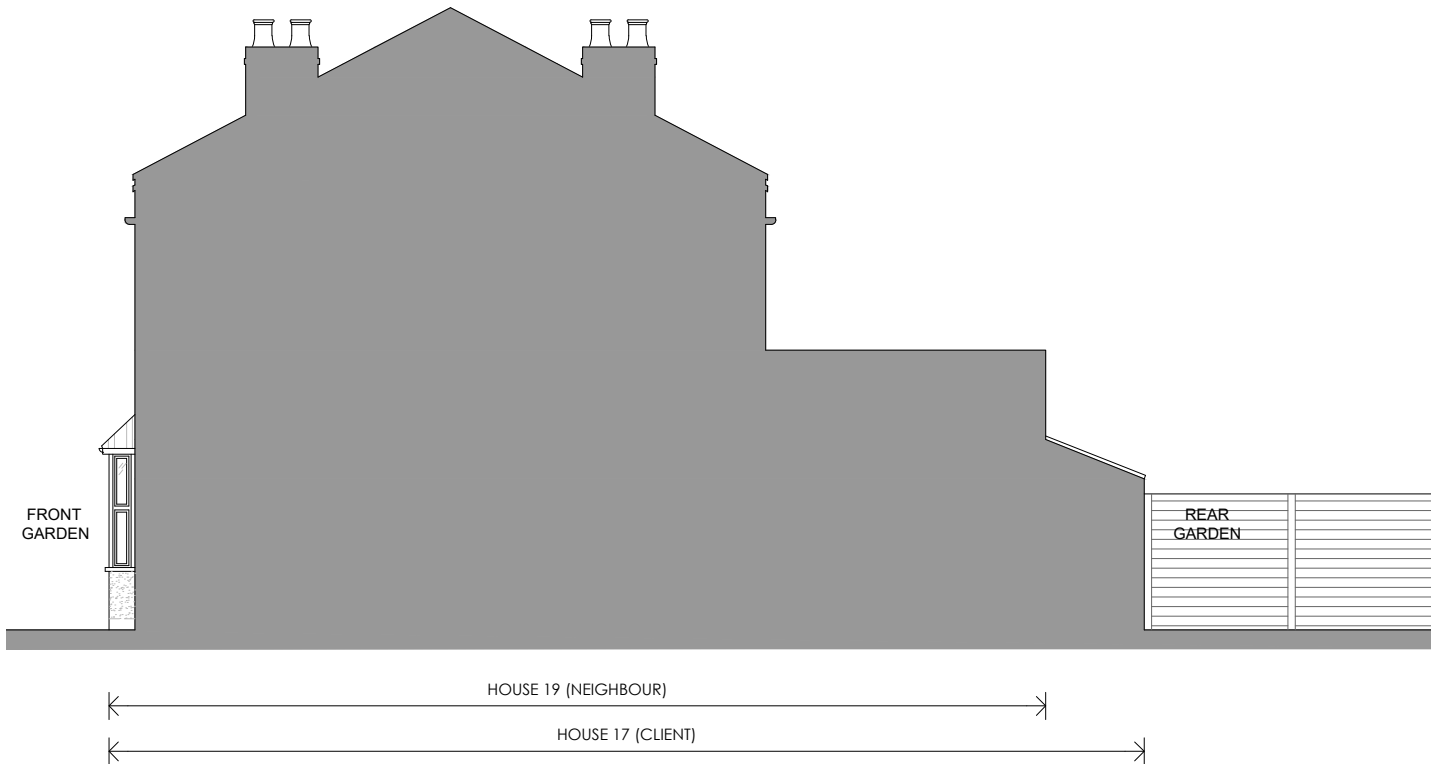

EXISTING RHS ELEVATION

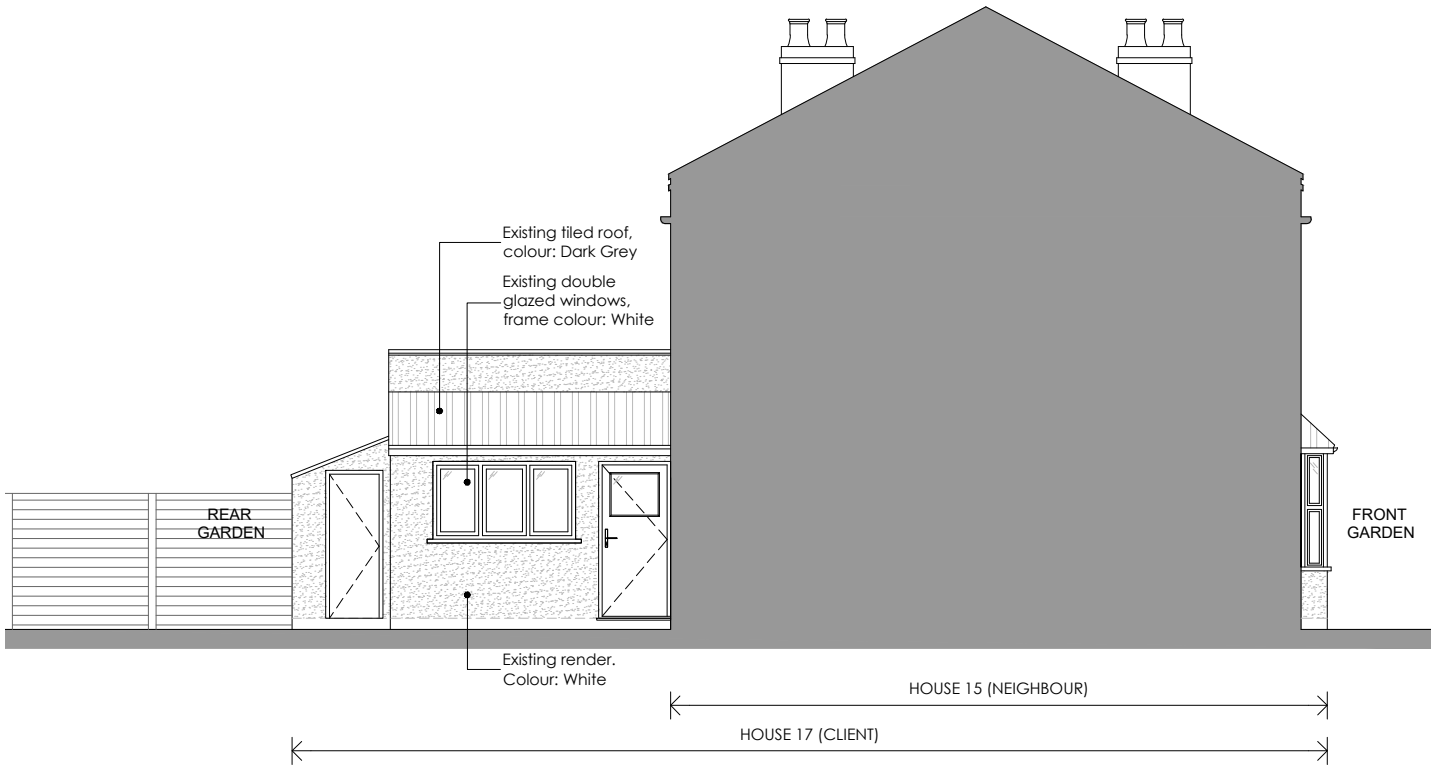

EXISTING LHS ELEVATION



NOTES

This drawing is copyright and may not be reproduced, wholly or in part, without prior written consent of Owner.

Drawings should not be used to scale from and are solely for information purposes.

These drawings should not be used for Building Regulations or construction purposes.

FOR PLANNING PURPOSES ONLY

| REV                                           | DATE | NOTE          | BY       |
|-----------------------------------------------|------|---------------|----------|
| Client                                        |      |               |          |
| MR CHARLES RICE & MS MADELEINE TEAGUE         |      |               |          |
| 17 WARBERRY ROAD, WOOD GREEN, LONDON. N22 7TQ |      |               |          |
| Project                                       |      |               |          |
| PROPOSED DOUBLE STOREY REAR EXTENSION         |      |               |          |
| Title                                         |      |               |          |
| EXISTING ELEVATIONS                           |      |               |          |
| Scale                                         |      | Date          |          |
| 1:100 @ A3                                    |      | FEBRUARY 2023 |          |
| Drawn                                         |      | Checked       |          |
| AKC                                           |      | AKC           |          |
| Job Number / Drawing Number                   |      |               | Revision |
| 22017-A-PL005                                 |      |               | -        |

