





FRONT ELEVATION TO REMAIN AS EXISTING

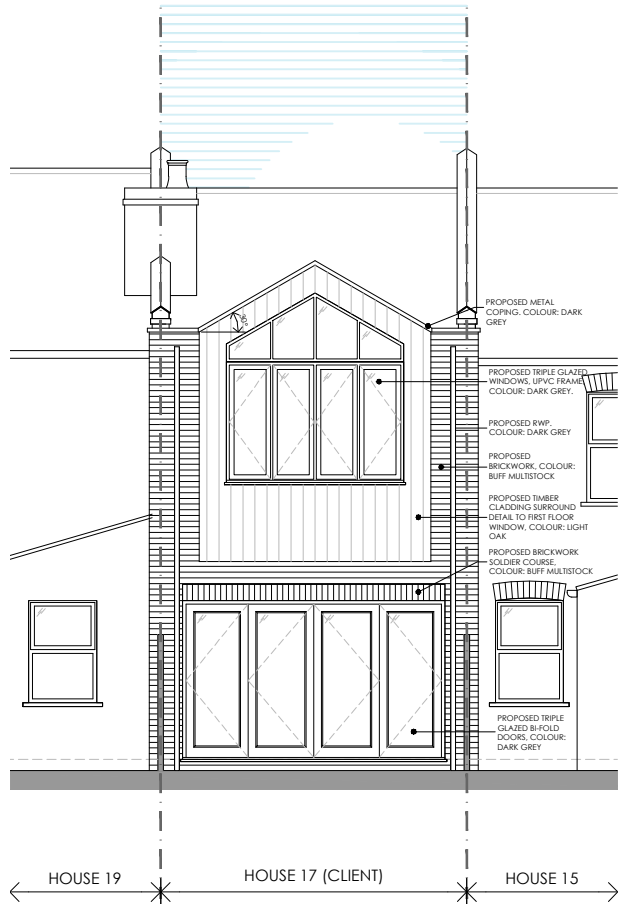

PROPOSED REAR ELEVATION



PROPOSED RHS ELEVATION

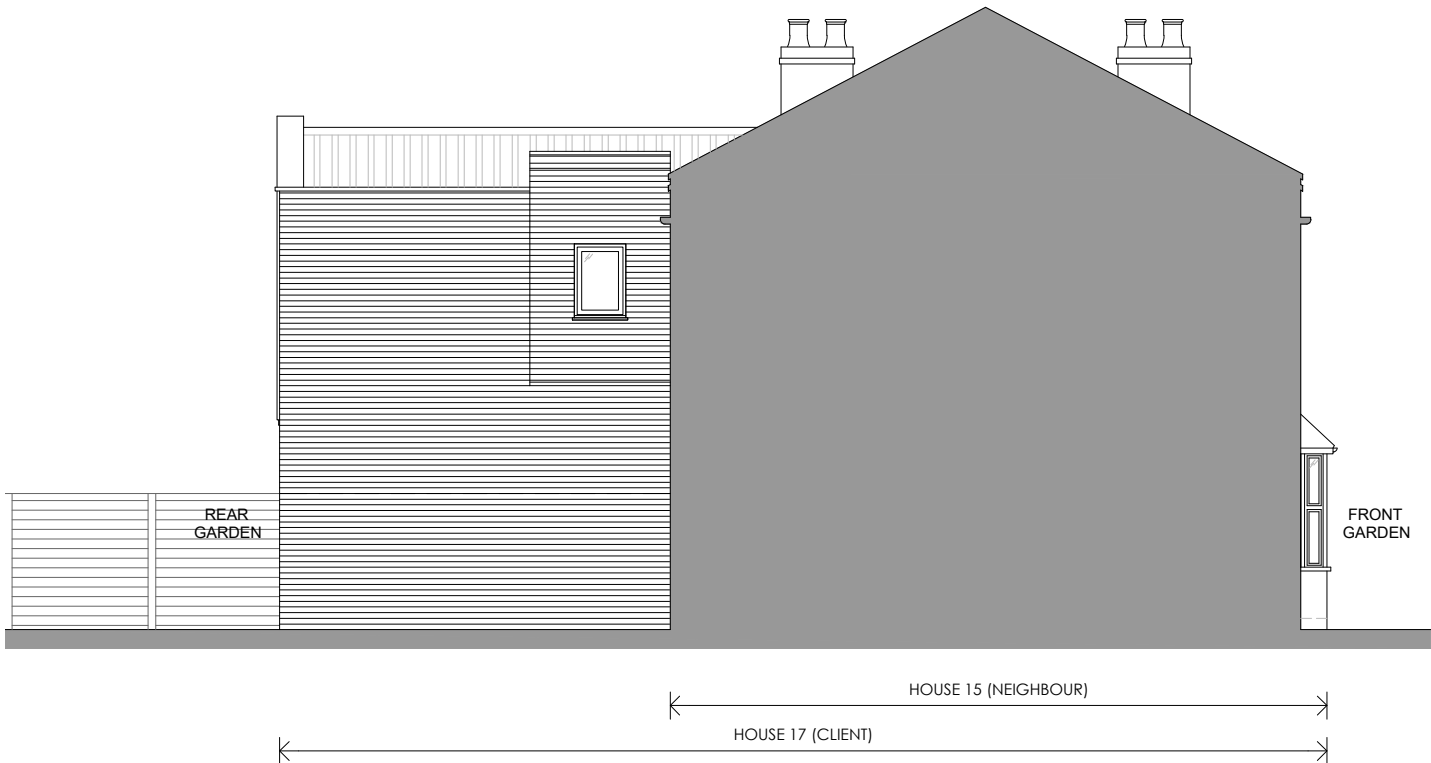

PROPOSED LHS ELEVATION



NOTES

This drawing is copyright and may not be reproduced, wholly or in part, without prior written consent of Owner.

Drawings should not be used to scale from and are solely for information purposes.

These drawings should not be used for Building Regulations or construction purposes.

FOR PLANNING PURPOSES ONLY

REV	DATE	NOTE	BY
Client			
MR CHARLES RICE & MS MADELEINE TEAGUE			
7 WARBERRY ROAD, WOOD GREEN, LONDON. N22 7TQ			
Project			
PROPOSED DOUBLE STOREY REAR EXTENSION			
Title			
PROPOSED ELEVATIONS			
Scale		Date	
1:100 @ A3		FEBRUARY 2023	
Drawn		Checked	
AKC		AKC	
Job Number / Drawing Number		Revision	
22017-A-PL105		-	
			