



PHOTO 04



PHOTO 02



PHOTO 01



PHOTO 03




PHOTO 07



PHOTO 05



PHOTO 06

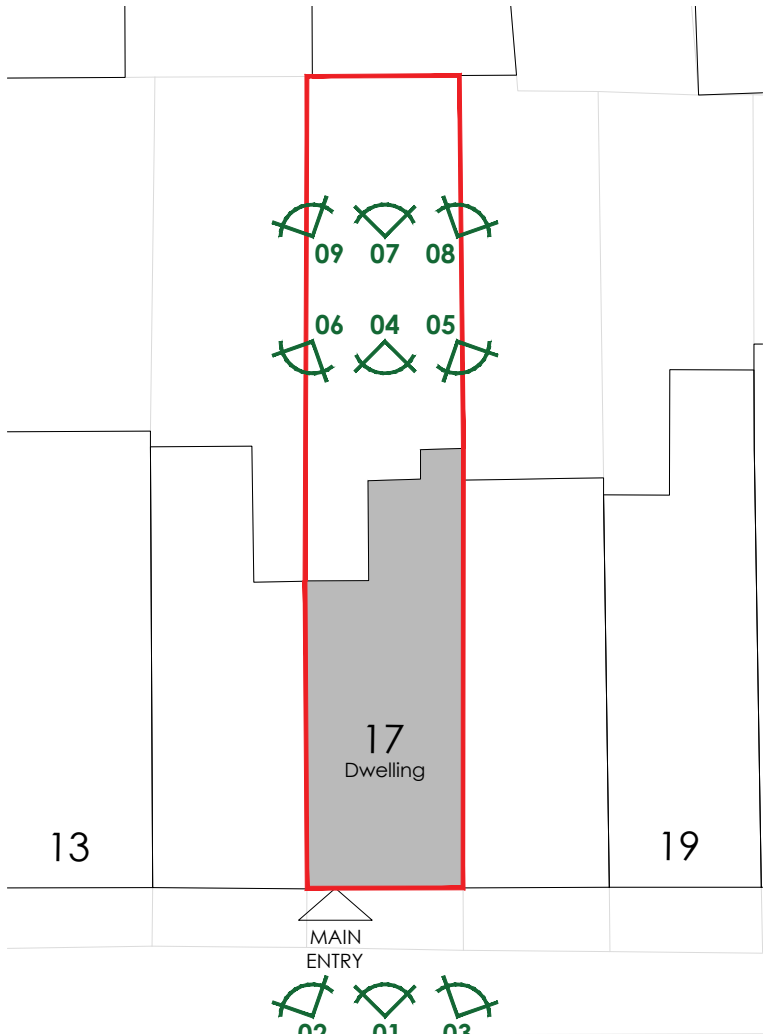

Scale 1:200
0 20m

EXISTING SITE PLAN



PHOTO 08




PHOTO 09

NOTES

This drawing is copyright and may not be reproduced, wholly or in part, without prior written consent of Owner.

Drawings should not be used to scale from and are solely for information purposes.

These drawings should not be used for Building Regulations or construction purposes.

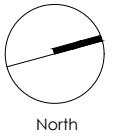

FOR PLANNING PURPOSES ONLY

REV	DATE	NOTE	BY
-----	------	------	----

Client
MR CHARLES RICE &
MS MADELEINE TEAGUE

17 WARBERRY ROAD,
WOOD GREEN, LONDON.
N22 7TQ

Project
PROPOSED DOUBLE STOREY
REAR EXTENSION

Title
SITE PHOTOS
SHEET 1 OF 1

Scale
1:100 @ A3

Date
FEBRUARY 2023

Drawn
AKC

Checked
AKC

Job Number / Drawing Number
22017-A-PL401

Revision
-

