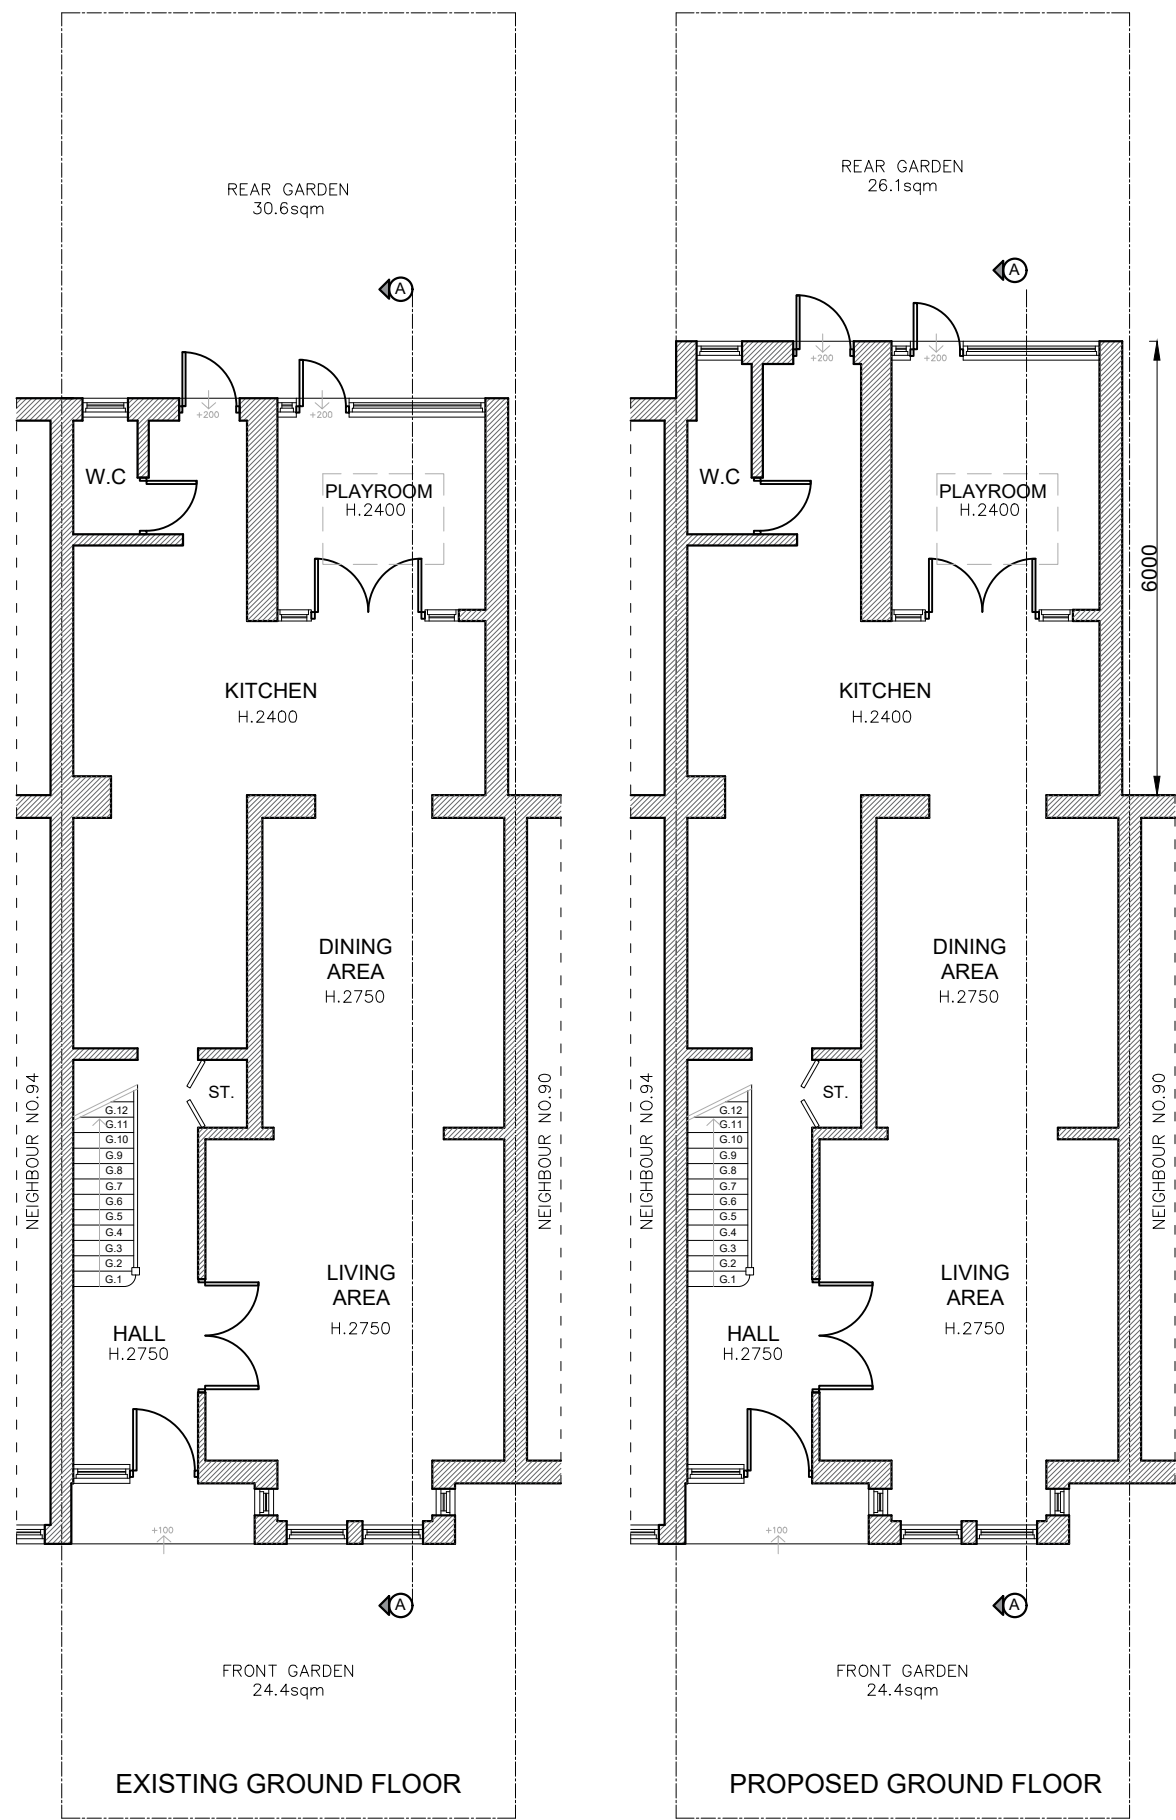


Title PROPOSED FLOOR PLANS & ELEVATIONS		 NOTES: THE CONTRACTORS ARE TO CHECK ALL DIMENSIONS, DRAIN RUNS AND GENERAL CONDITIONS ON SITE BEFORE WORKS COMMENCE . ALL WORKS ARE TO BE CARRIED OUT IN ACCORDANCE WITH CURRENT BUILDING REGULATIONS, BRITISH STANDARDS, CODE OF PRACTICE AND LOCAL AUTHORITY REQUIREMENTS.	Drawn By SS	
Client: 92 Wargrave Avenue N15 6UA			DrG No WA.92.EX.PR.101	
			Date 20.10.22	
			Scale 1:100 @A3	
			Rev	