



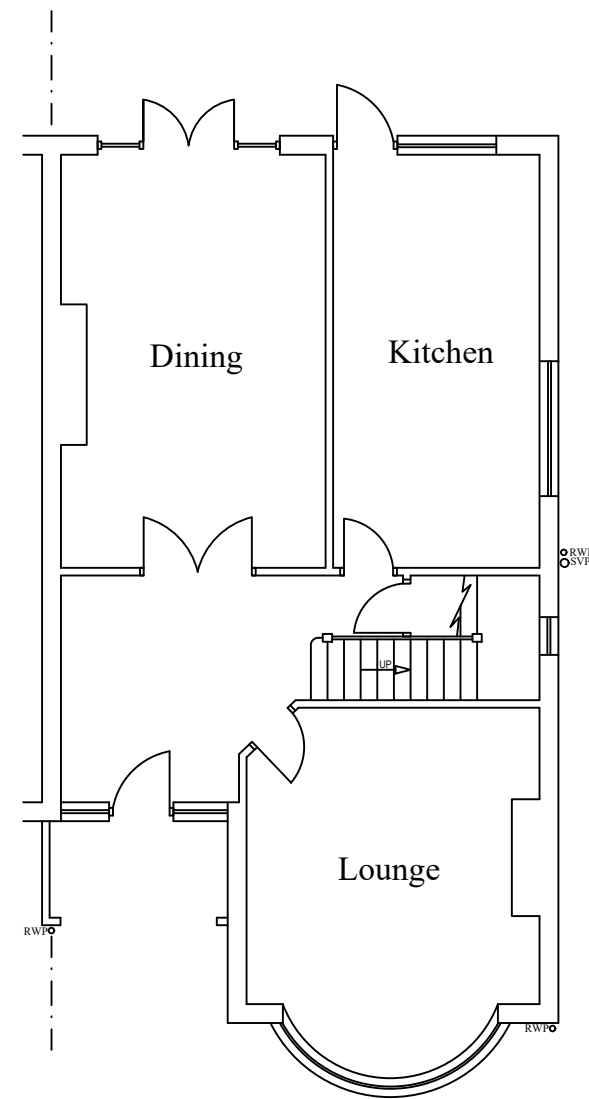


EXISTING GROUND FLOOR LAYOUT

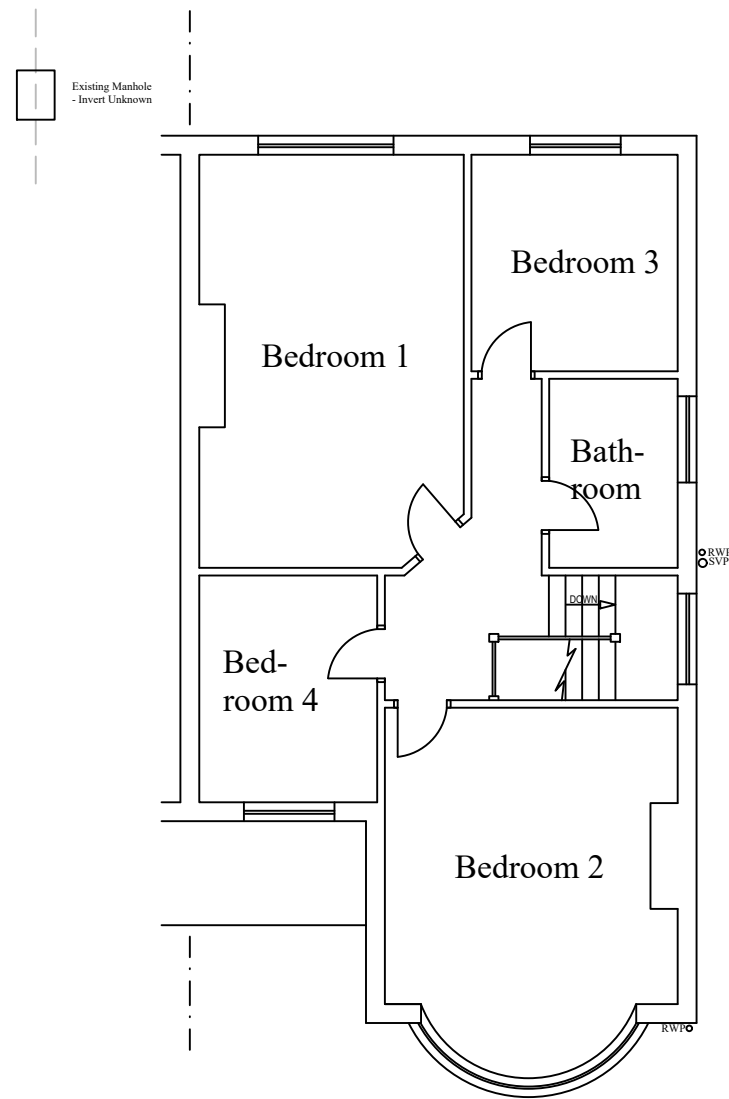

EXISTING FIRST FLOOR LAYOUT

Notes

All drawings to be signed off by building control before the commencement of any works. If works commence on a Building Notice, the Builder/property owner commences works at their own risk and ELA Design (or its Officer's) cannot accept and liability whatsoever for these works carried out.

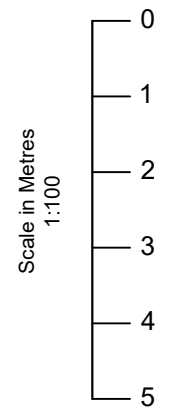

Rev	Date	Details	By
A	06/02/23	Revision A	CE

Project: Loft Extension

Drawing: Existing Layout

Address: 65 Cranley Gardens, London, N10 3AB

Drawing N°: ELA/1 Rev: A

A3 Scale: 1:100 Drawn By: CE Job No: 2568 Date: 06/02/23



www.ela-design.co.uk

ELA Design
Beechcroft
Riverside Avenue
Broxbourne
Herts
EN10 6RA

Tel:- 07979510821




EXISTING FRONT ELEVATION



EXISTING SIDE ELEVATION




EXISTING REAR ELEVATION

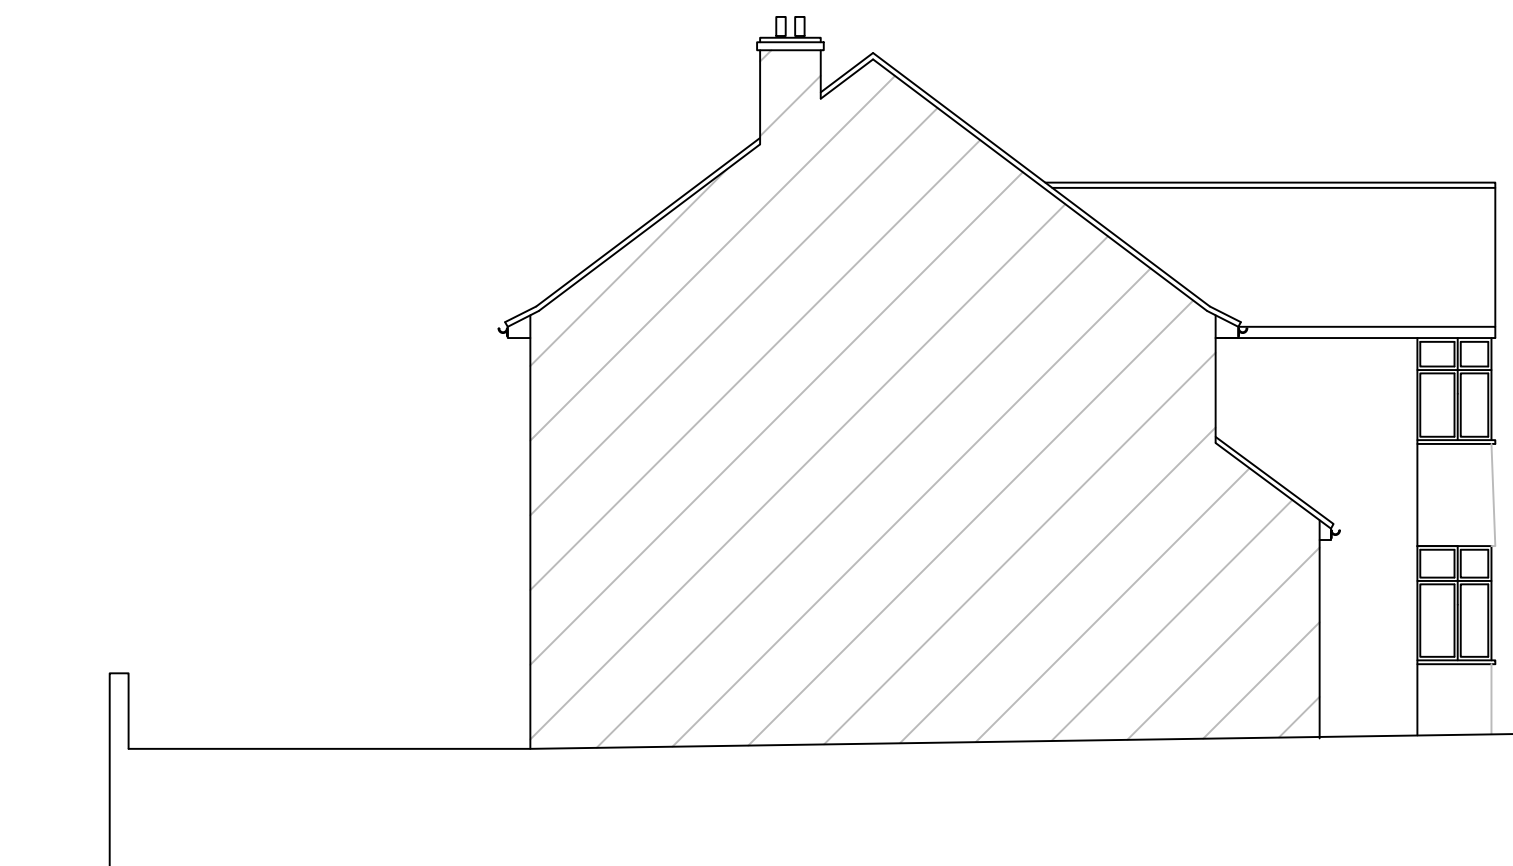

EXISTING SIDE ELEVATION

Notes

All drawings to be signed off by building control before the commencement of any works. If works commence on a Building Notice, the Builder/property owner commences works at their own risk and ELA Design (or its Officer's) cannot accept and liability whatsoever for these works carried out.

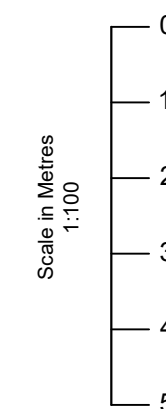

Rev	Date	Details	By
A	06/02/23	Revision A	CE

Project: Loft Extension

Drawing: Existing Elevations


Address: 65 Cranley Gardens,
London, N10 3AB

Drawing N°: ELA/2 Rev: A


A3 Scale: 1:100 Drawn By: CE Job No: 2508 Date: 06/02/23

 **ELA design**
www.ela-design.co.uk


ELA Design
Beechcroft
Riverside Avenue
Broxbourne
Herts
EN10 6RA
Tel:- 07979510821

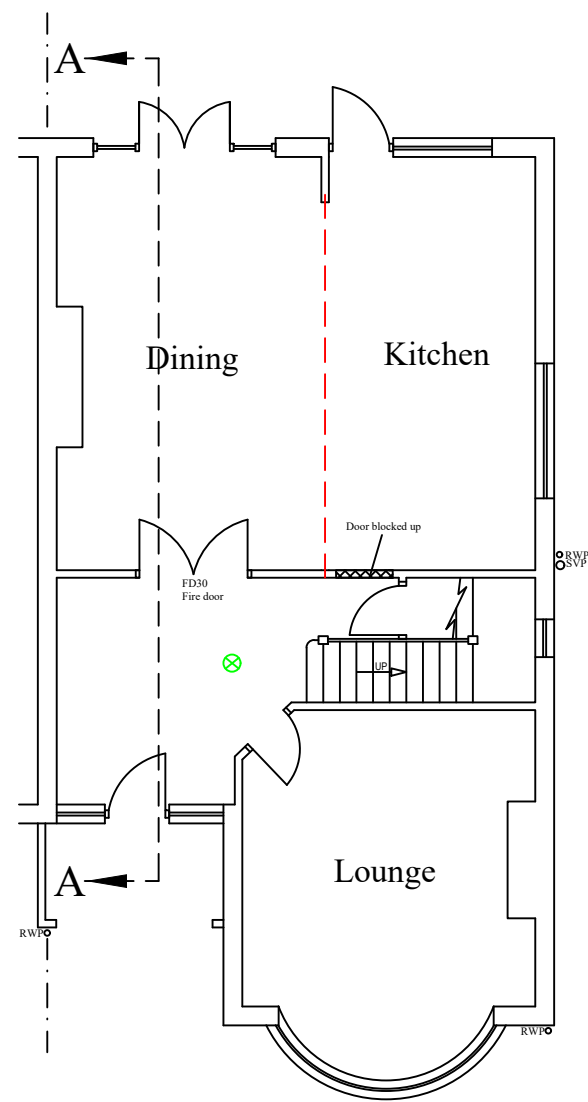

PROPOSED GROUND FLOOR LAYOUT

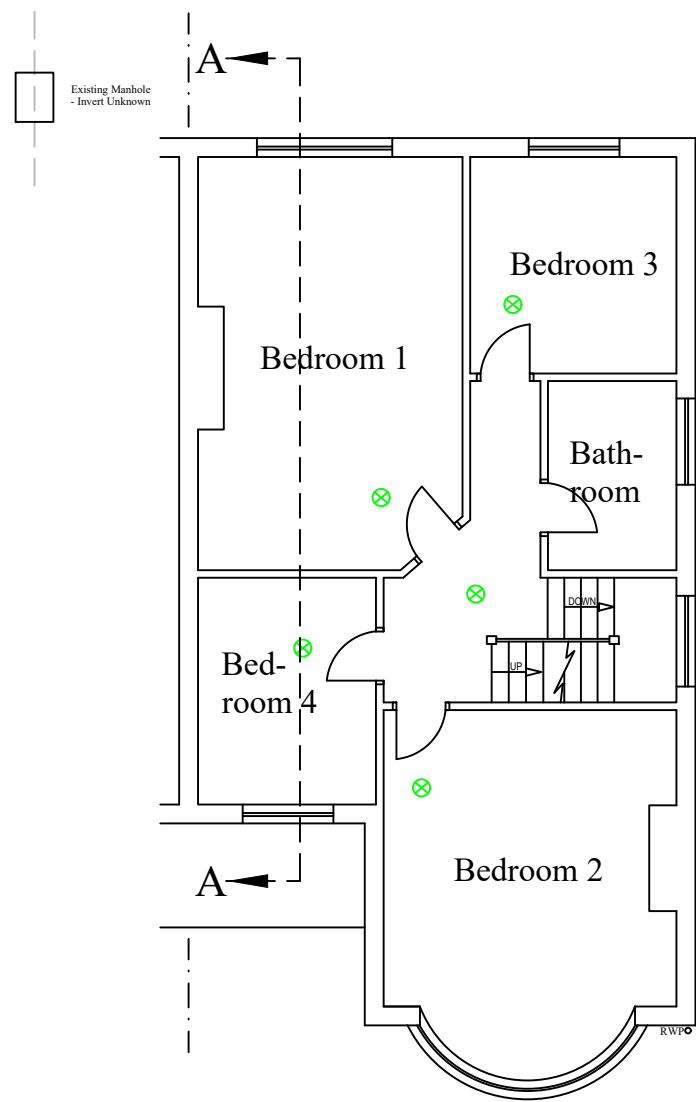


PROPOSED FIRST FLOOR LAYOUT

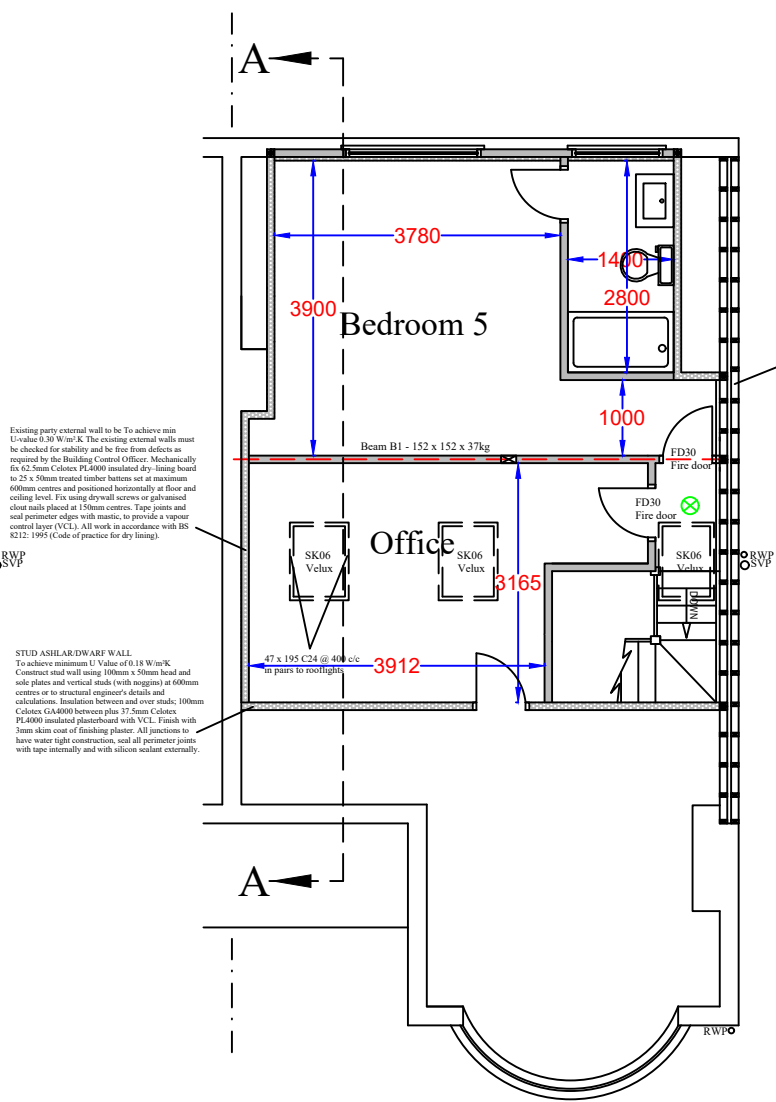

PROPOSED LOFT FLOOR LAYOUT

Notes

All drawings to be signed off by building control before the commencement of any works. If works commence on a Building Notice, the Builder/property owner commences works at their own risk and ELA Design (or its Officer's) cannot accept and liability whatsoever for these works carried out.

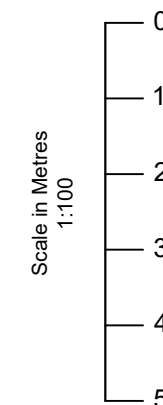

Key:

Grade D2 Inter-linked Smoke detectors

Rev	Date	Details	By
A	06/02/23	Revision A	CE

Project: Loft Extension

Drawing: Proposed Layout


Address: 65 Cranley Gardens, London, N10 3AB

Drawing N°: ELA/5 Rev: A


A3 Scale: 1:100 Drawn By: CE Job No: 2568 Date: 06/02/23



ELA Design
Beechcroft
Riverside Avenue
Broxbourne
Herts
EN10 6RA
Tel:- 07979510821

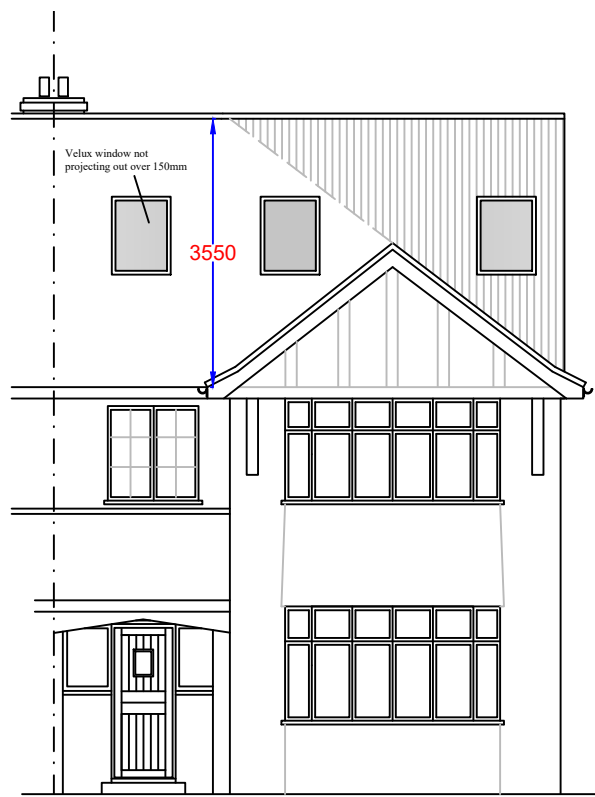


PROPOSED FRONT ELEVATION

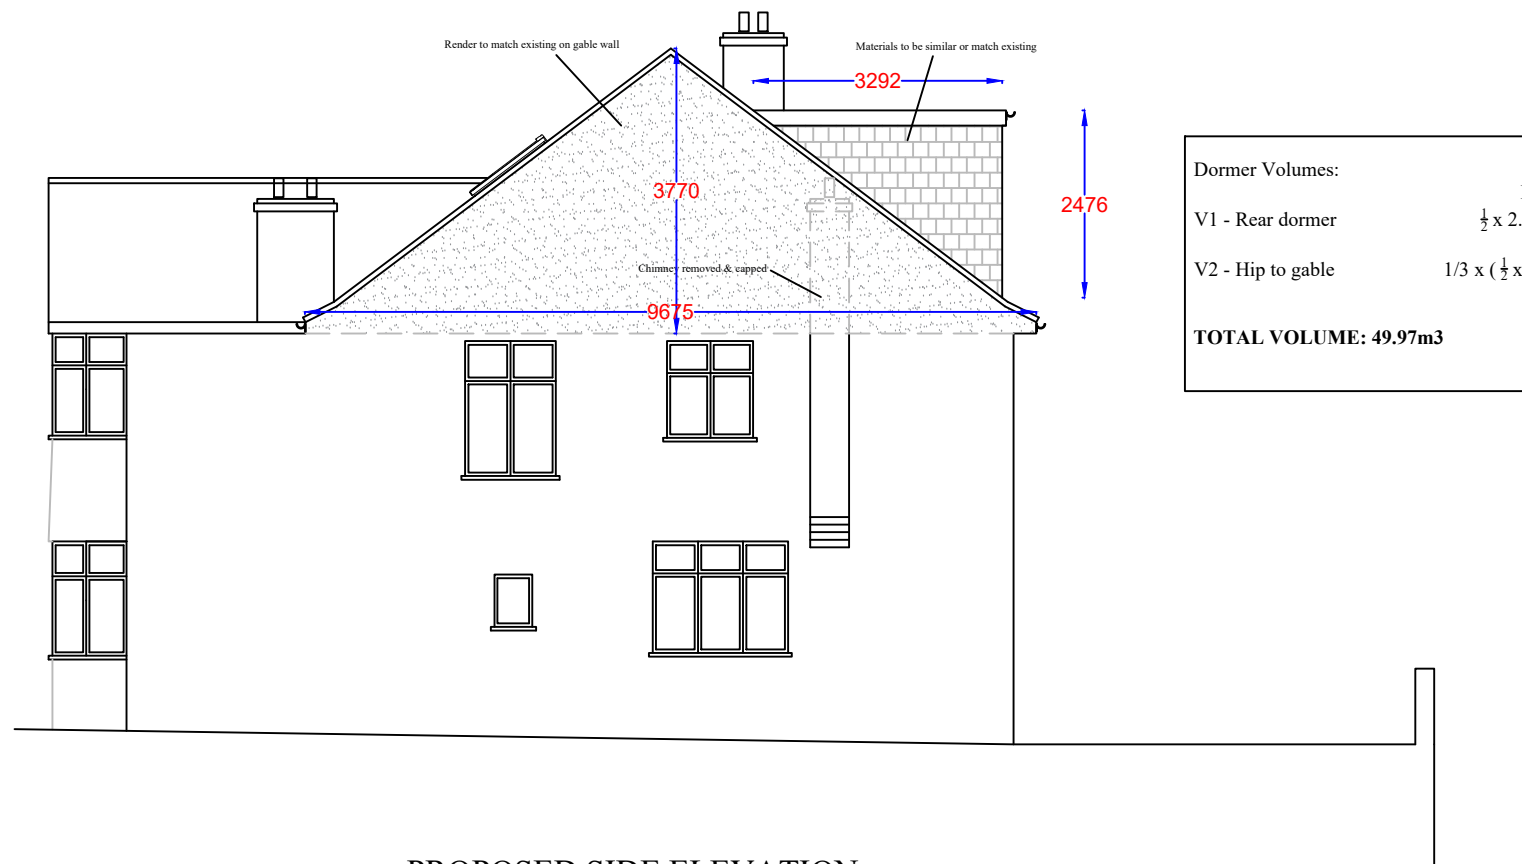

PROPOSED SIDE ELEVATION



PROPOSED REAR ELEVATION

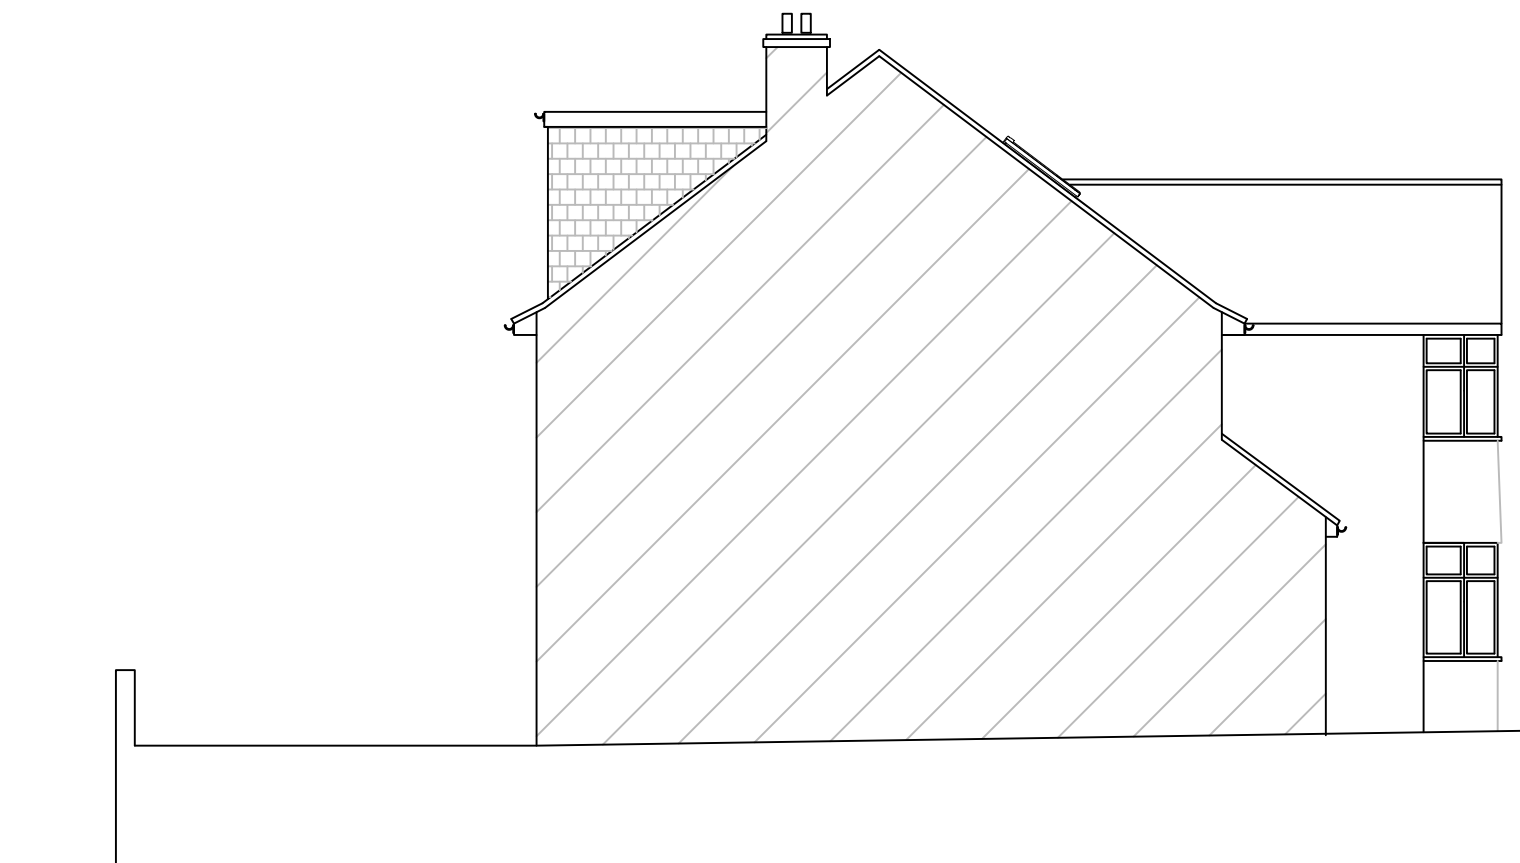

PROPOSED SIDE ELEVATION


Dormer Volumes:

	H	D	W
V1 - Rear dormer	$\frac{1}{2} \times 2.48$	$\times 3.29$	$\times 5.48 = 22.36\text{m}^3$
V2 - Hip to gable	$\frac{1}{3} \times (\frac{1}{2} \times 3.77 \times 4.54)$	$\times 9.68 = 27.61\text{m}^3$	

TOTAL VOLUME: 49.97m³

Notes

All drawings to be signed off by building control before the commencement of any works. If works commence on a Building Notice, the Builder/property owner commences works at their own risk and ELA Design (or its Officer's) cannot accept and liability whatsoever for these works carried out.

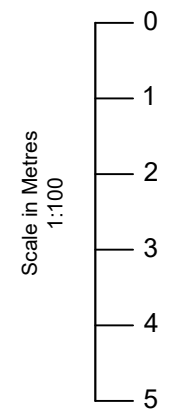

Rev	Date	Details	By
A	06/02/23	Revision A	CE

Project: Loft Extension

Drawing: Proposed Elevations

Address: 65 Cranley Gardens,
London, N10 3AB


Drawing N°: ELA/6 Rev: A

A3 Scale: 1:100 Drawn By: CE Job No: 2568 Date: 06/02/23



ELA Design
Beechcroft
Riverside Avenue
Broxbourne
Herts
EN10 6RA
Tel:- 07979510821

CRANLEY GARDENS

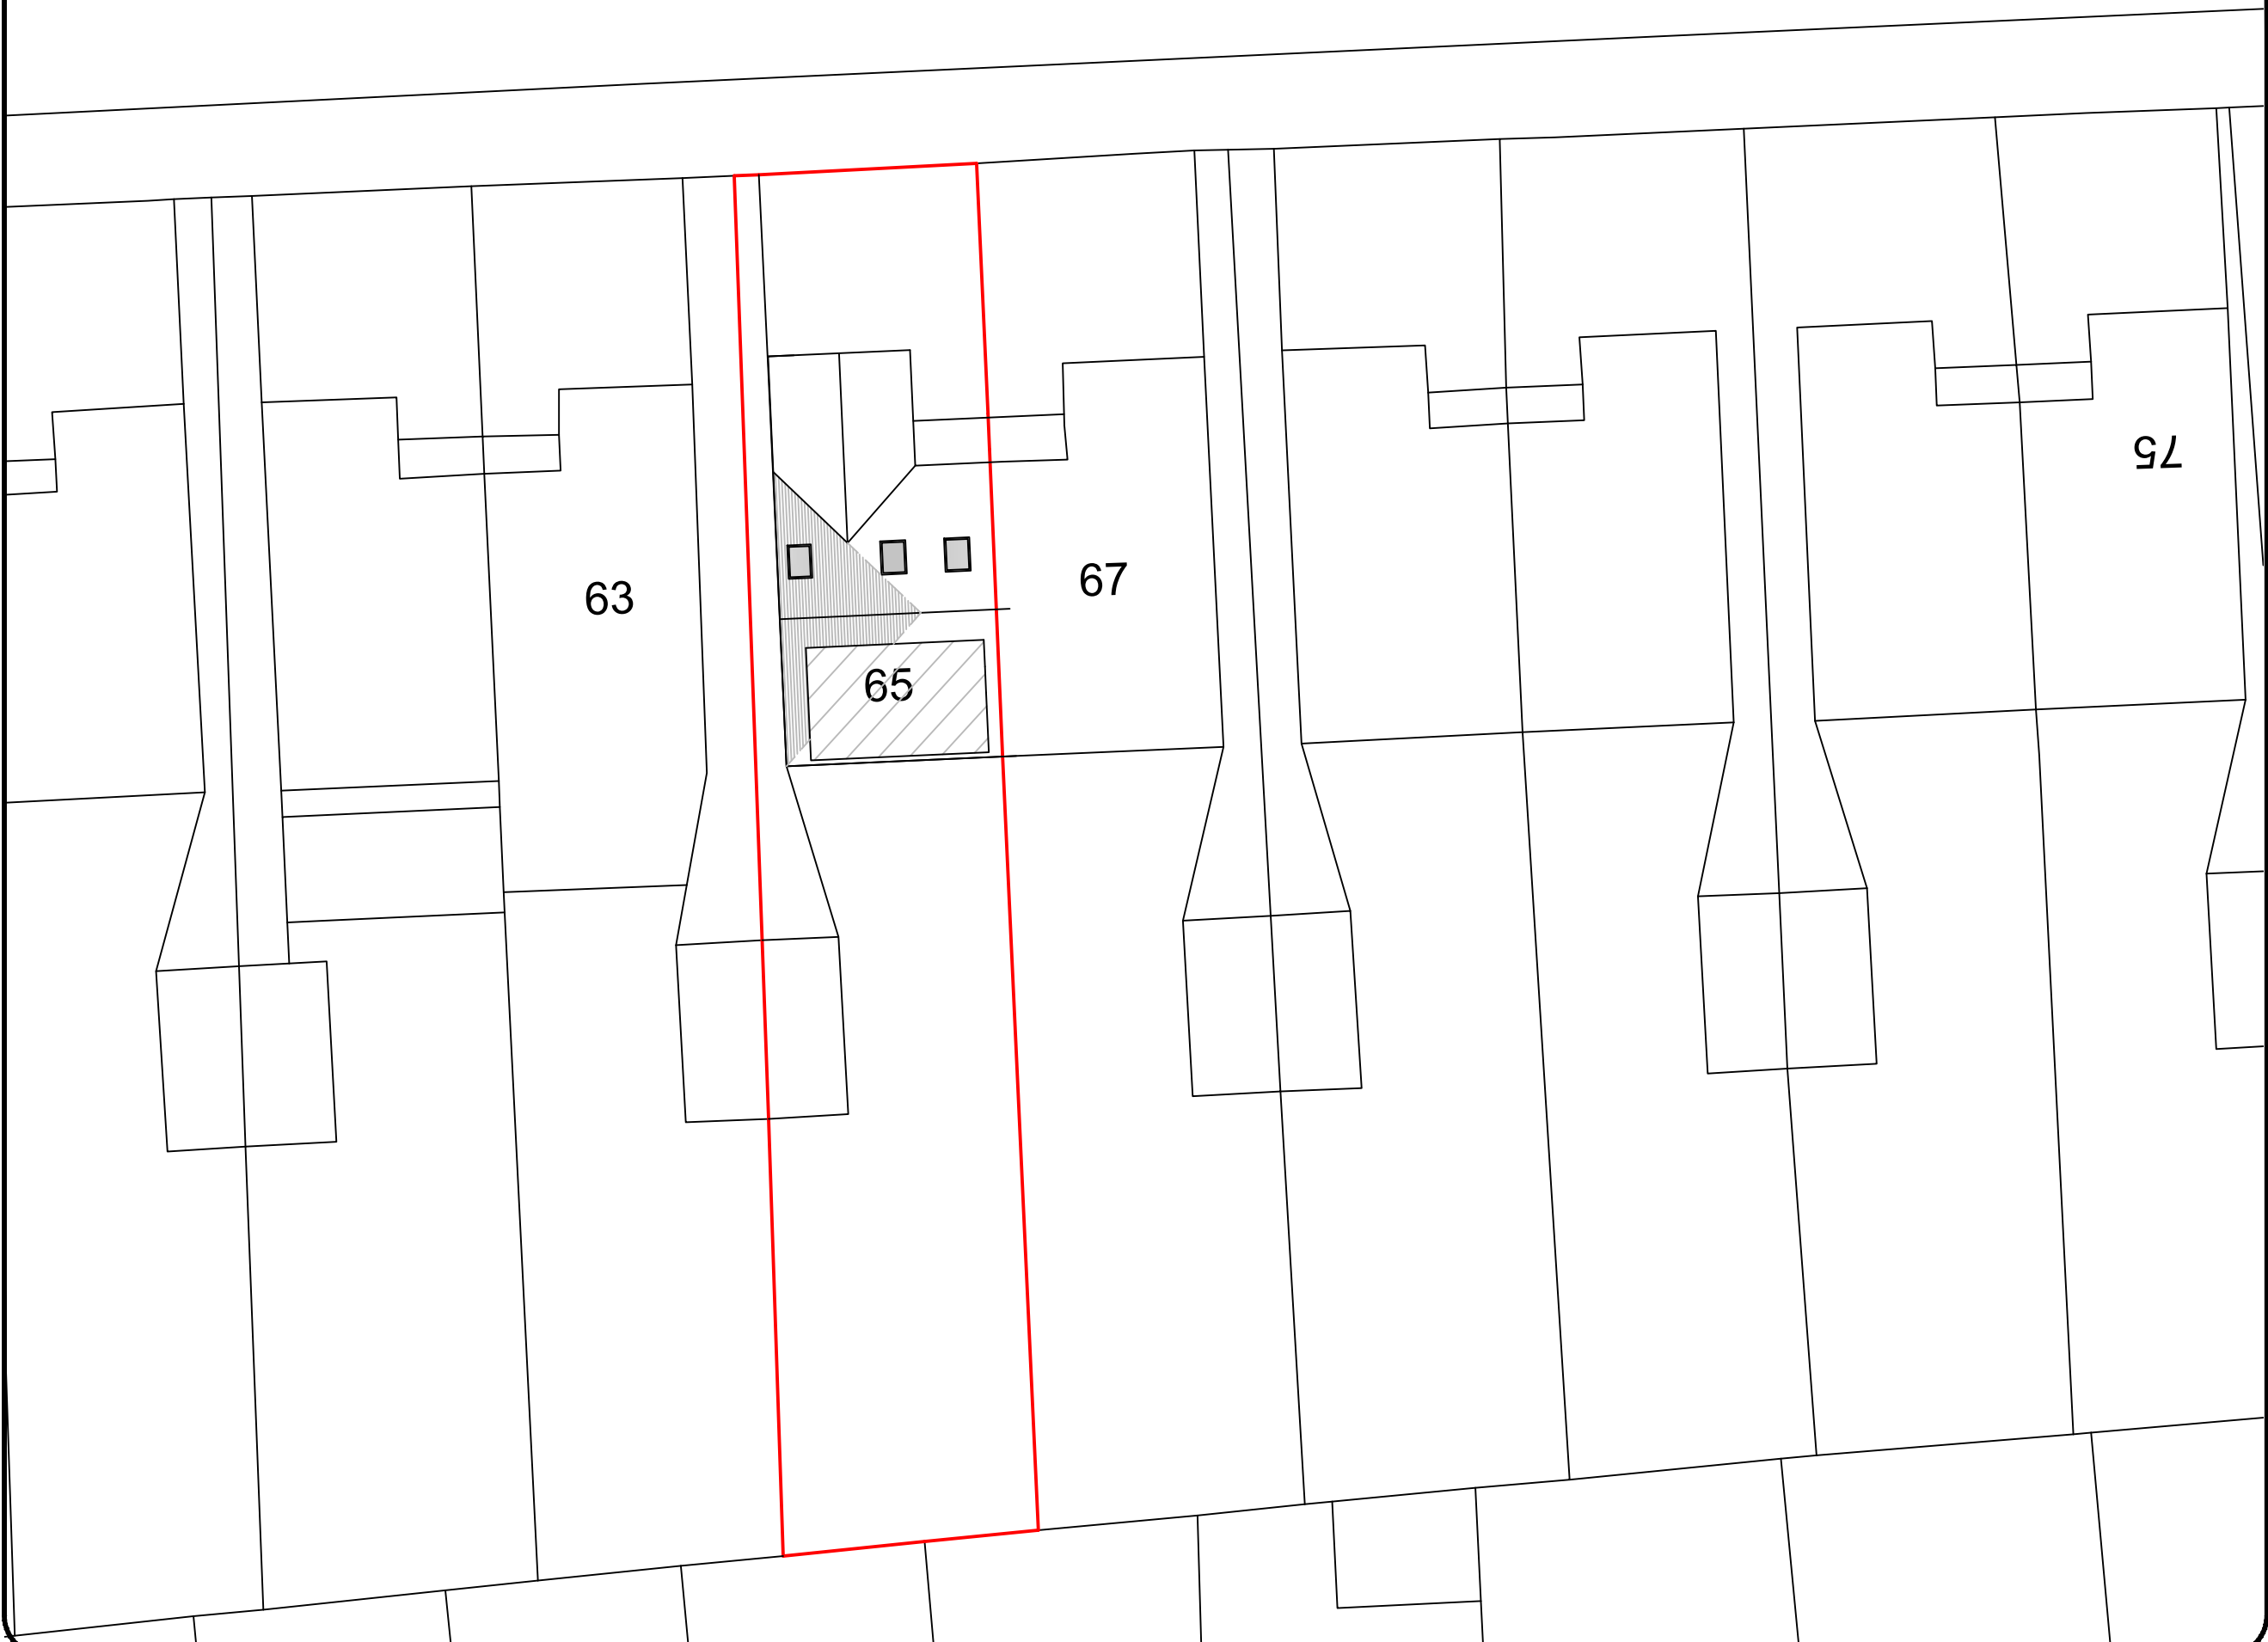

Notes

All drawings to be signed off by building control before the commencement of any works. If works commence on a Building Notice, the Builder/property owner commences works at their own risk and ELA Design (or its Officer's) cannot accept and liability whatsoever for these works carried out.



Scale in Metres
1:200

0

2

4

6

8

10



O/S licence number

100060020

Rev	Date	Details	By
A	06/02/23	Revision A	CE

Project:

Loft Extension

Drawing:

Block Plan

Address:

65 Cranley Gardens,
London, N10 3AB

Drawing N°:

ELA/14

Rev:

A

A3 Scale:

1:200

Drawn By:

CE

Job No:

2568

Date:

06/02/23



ELA Design
Beechcroft
Riverside Avenue
Broxbourne
Herts
EN10 6RA
www.ela-design.co.uk

Tel:- 07979510821