



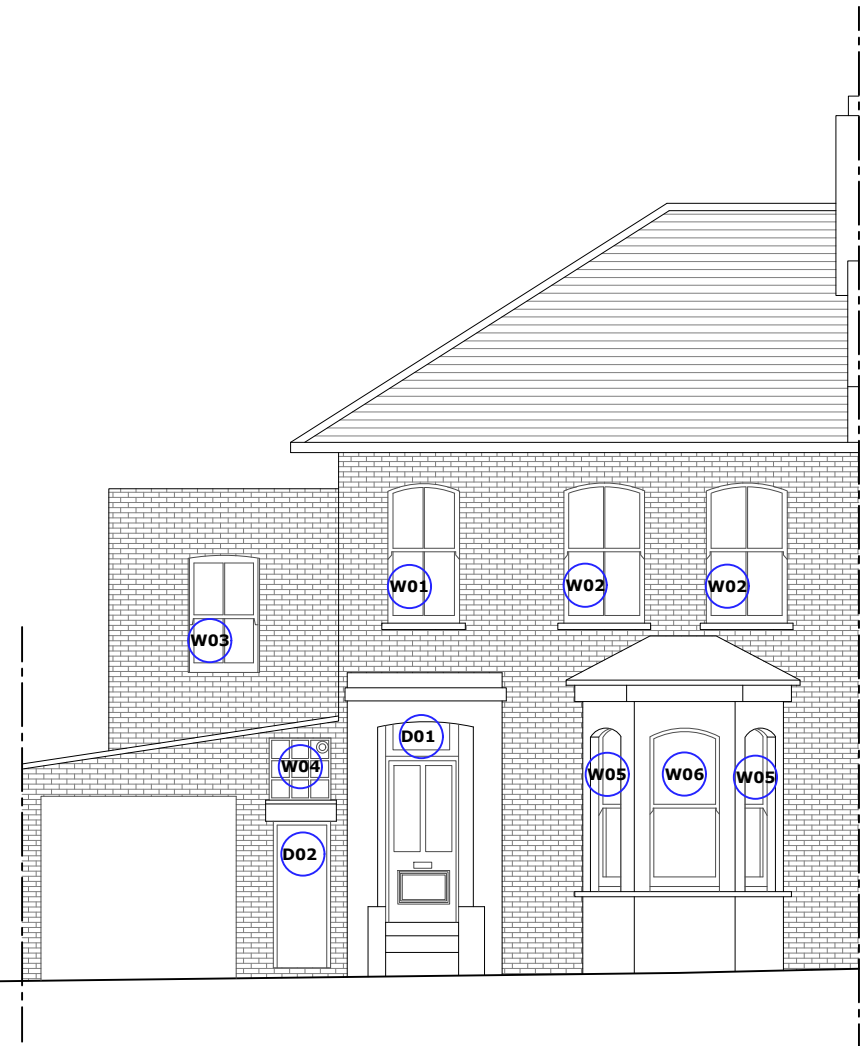


1 Existing East Elevation
Scale: 1:100 @ A2



2 Existing West Elevation
Scale: 1:100 @ A2

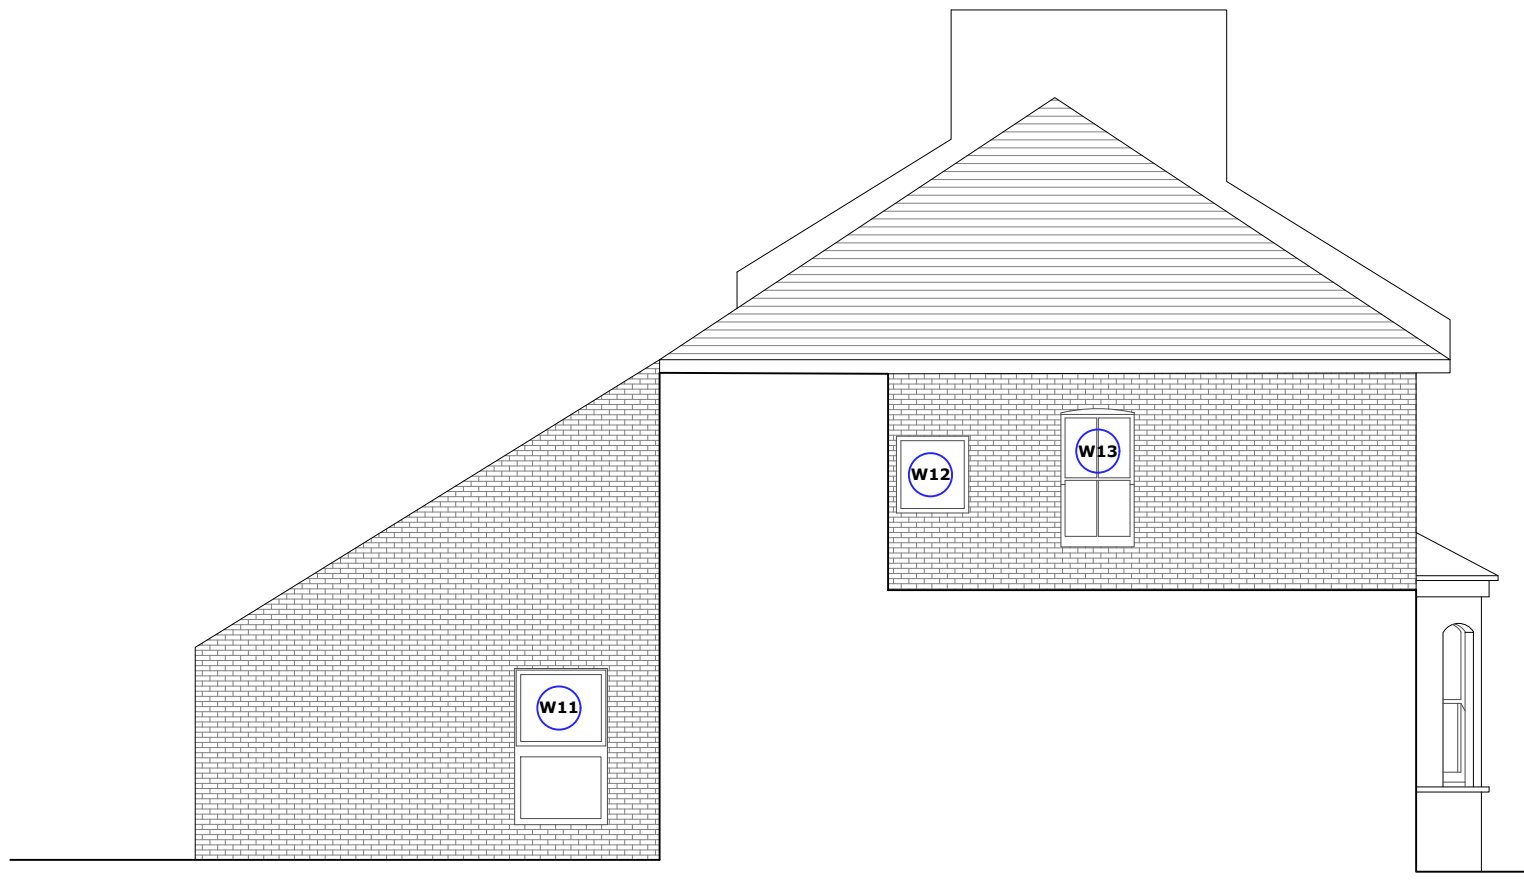


3 Existing South Elevation
Scale: 1:100 @ A2

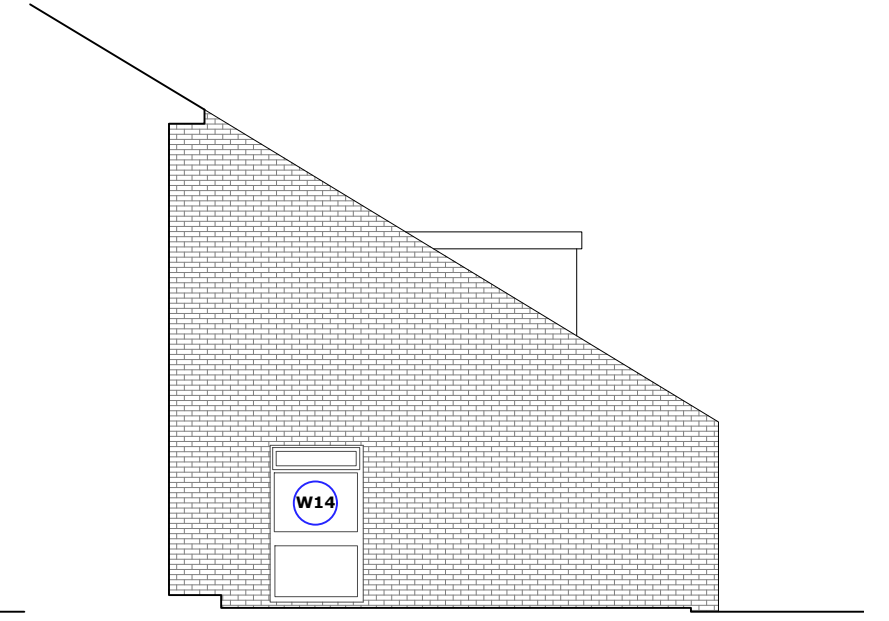


4 Existing North Elevation
Scale: 1:100 @ A2




5 Proposed East Elevation
Scale: 1:100 @ A2

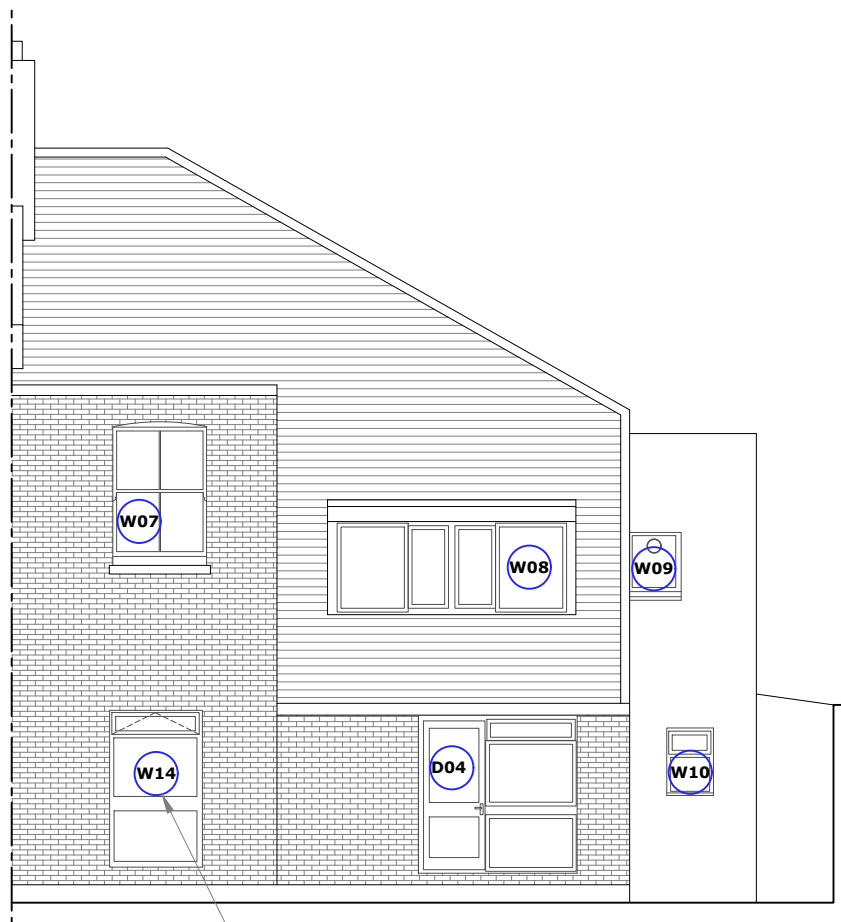

6 Proposed West Elevation
Scale: 1:100 @ A2

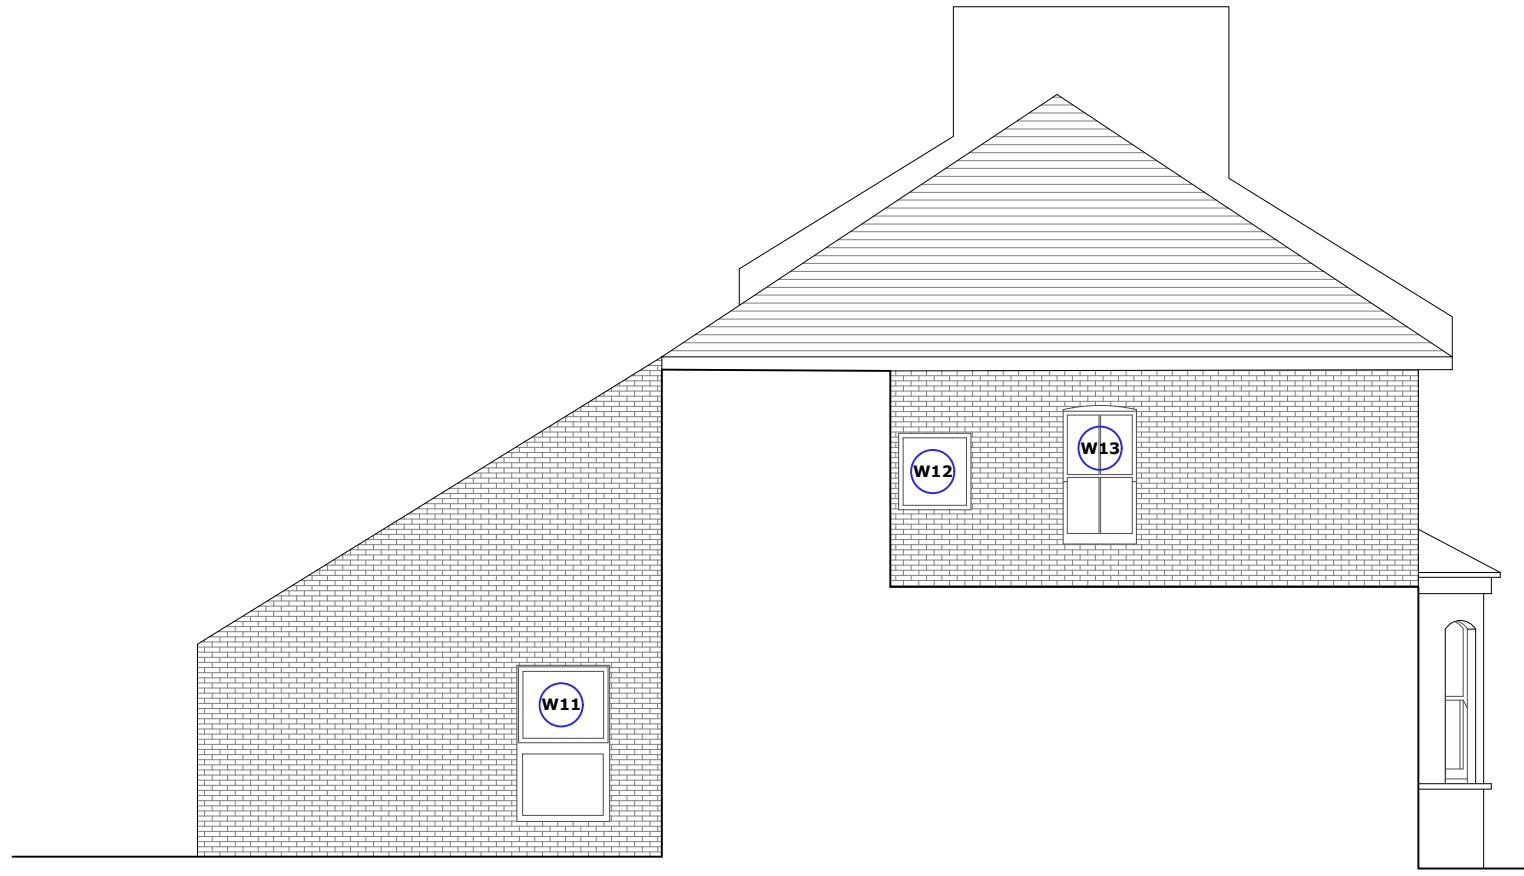

7 Proposed South Elevation
Scale: 1:100 @ A2

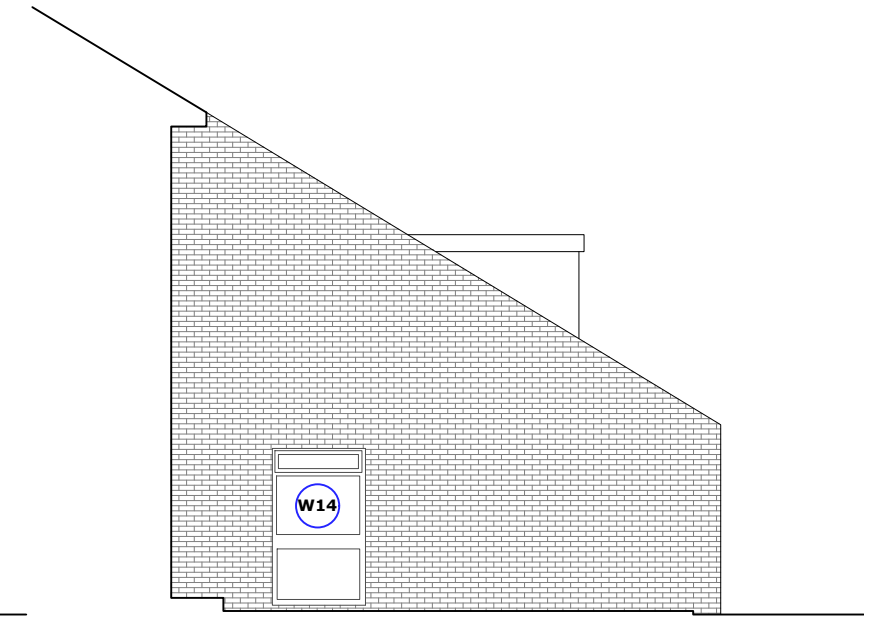

8 Proposed North Elevation
Scale: 1:100 @ A2

Scale Bar 1:100 1 0 1 2 5 m

				Client Wates		Sheet Name Existing & Proposed Elevations	Scale As indicated @ A2
P2	Revision	SM	AS	16.01.2023	Project Name Capital Works	Project Status Planning	 Duncan House 1A Burnhill Road Beckenham Kent BR3 3LA Tel: 020 8658 3538
P1	Planning	AS	SM	16.11.2022			
Rev	Description	By	QA	DD.MM.YY	Project Location 26 Bedford Road Haringey London N15 4HA	Drawing Nr. BE091-PR-BR-ZZ-M2-B-PL001	