





1 Front Elevation - Existing
Scale: 1:100 @ A3

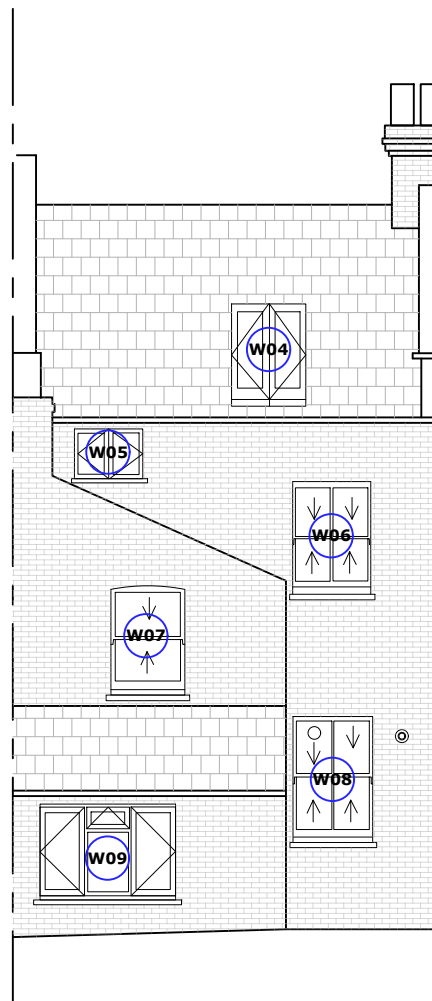

2 Rear Elevation - Existing
Scale: 1:100 @ A3

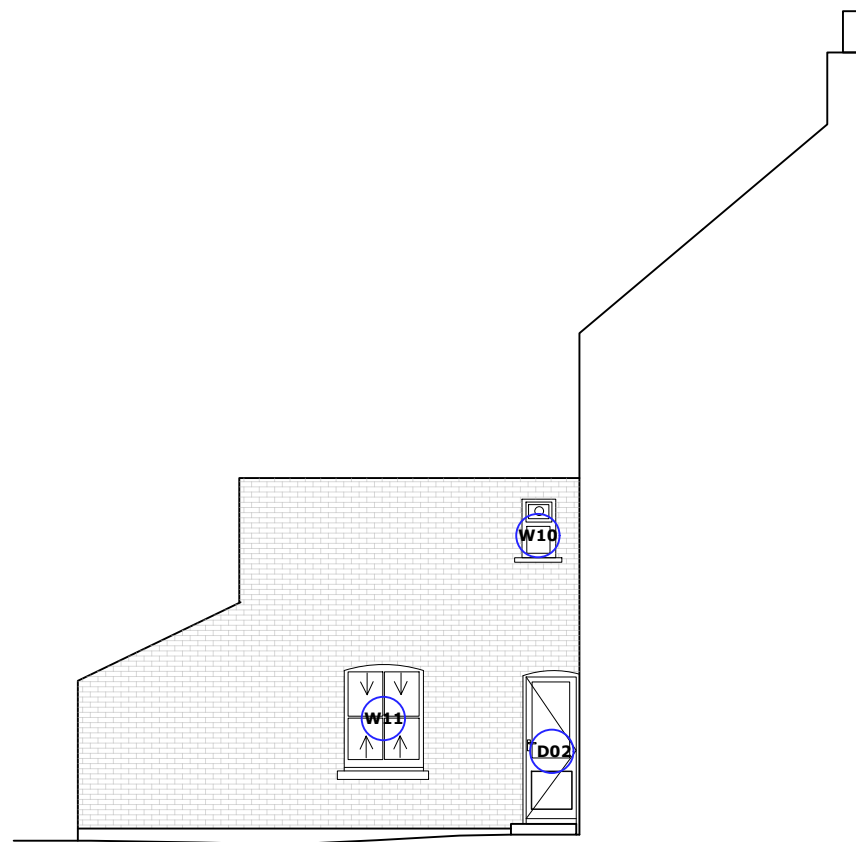

3 Side Elevation - Existing
Scale: 1:100 @ A3

Scale Bar 1:100 0 1 2 5m

P1	Planning	JM	SM	18.01.2023
Rev	Description	By	QA	DD.MM.YY
© This drawing and any design hereon is the copyright of Potter Raper and must not be reproduced without their written consent. All drawings remain the property of Potter Raper. Figured dimension only to be taken from this drawing. All dimensions to be checked on site. Please inform Potter Raper immediately of any discrepancies before work proceeds.				
Client		Wates		
Project Name		Capital Works		
Project Location		28 Grove Park Rd, South Tottenham, London N15 4SN		
Sheet Name		Existing Elevations		
Project Status		Planning		
Drawing Nr.		BE091-PR-GP-ZZ-DR-B-PL201		
Scale		As indicated @ A3		
POTTER RAPER Duncan House 1A Burnhill Road Beckenham Kent BR3 3LA Tel: 020 8658 3538				