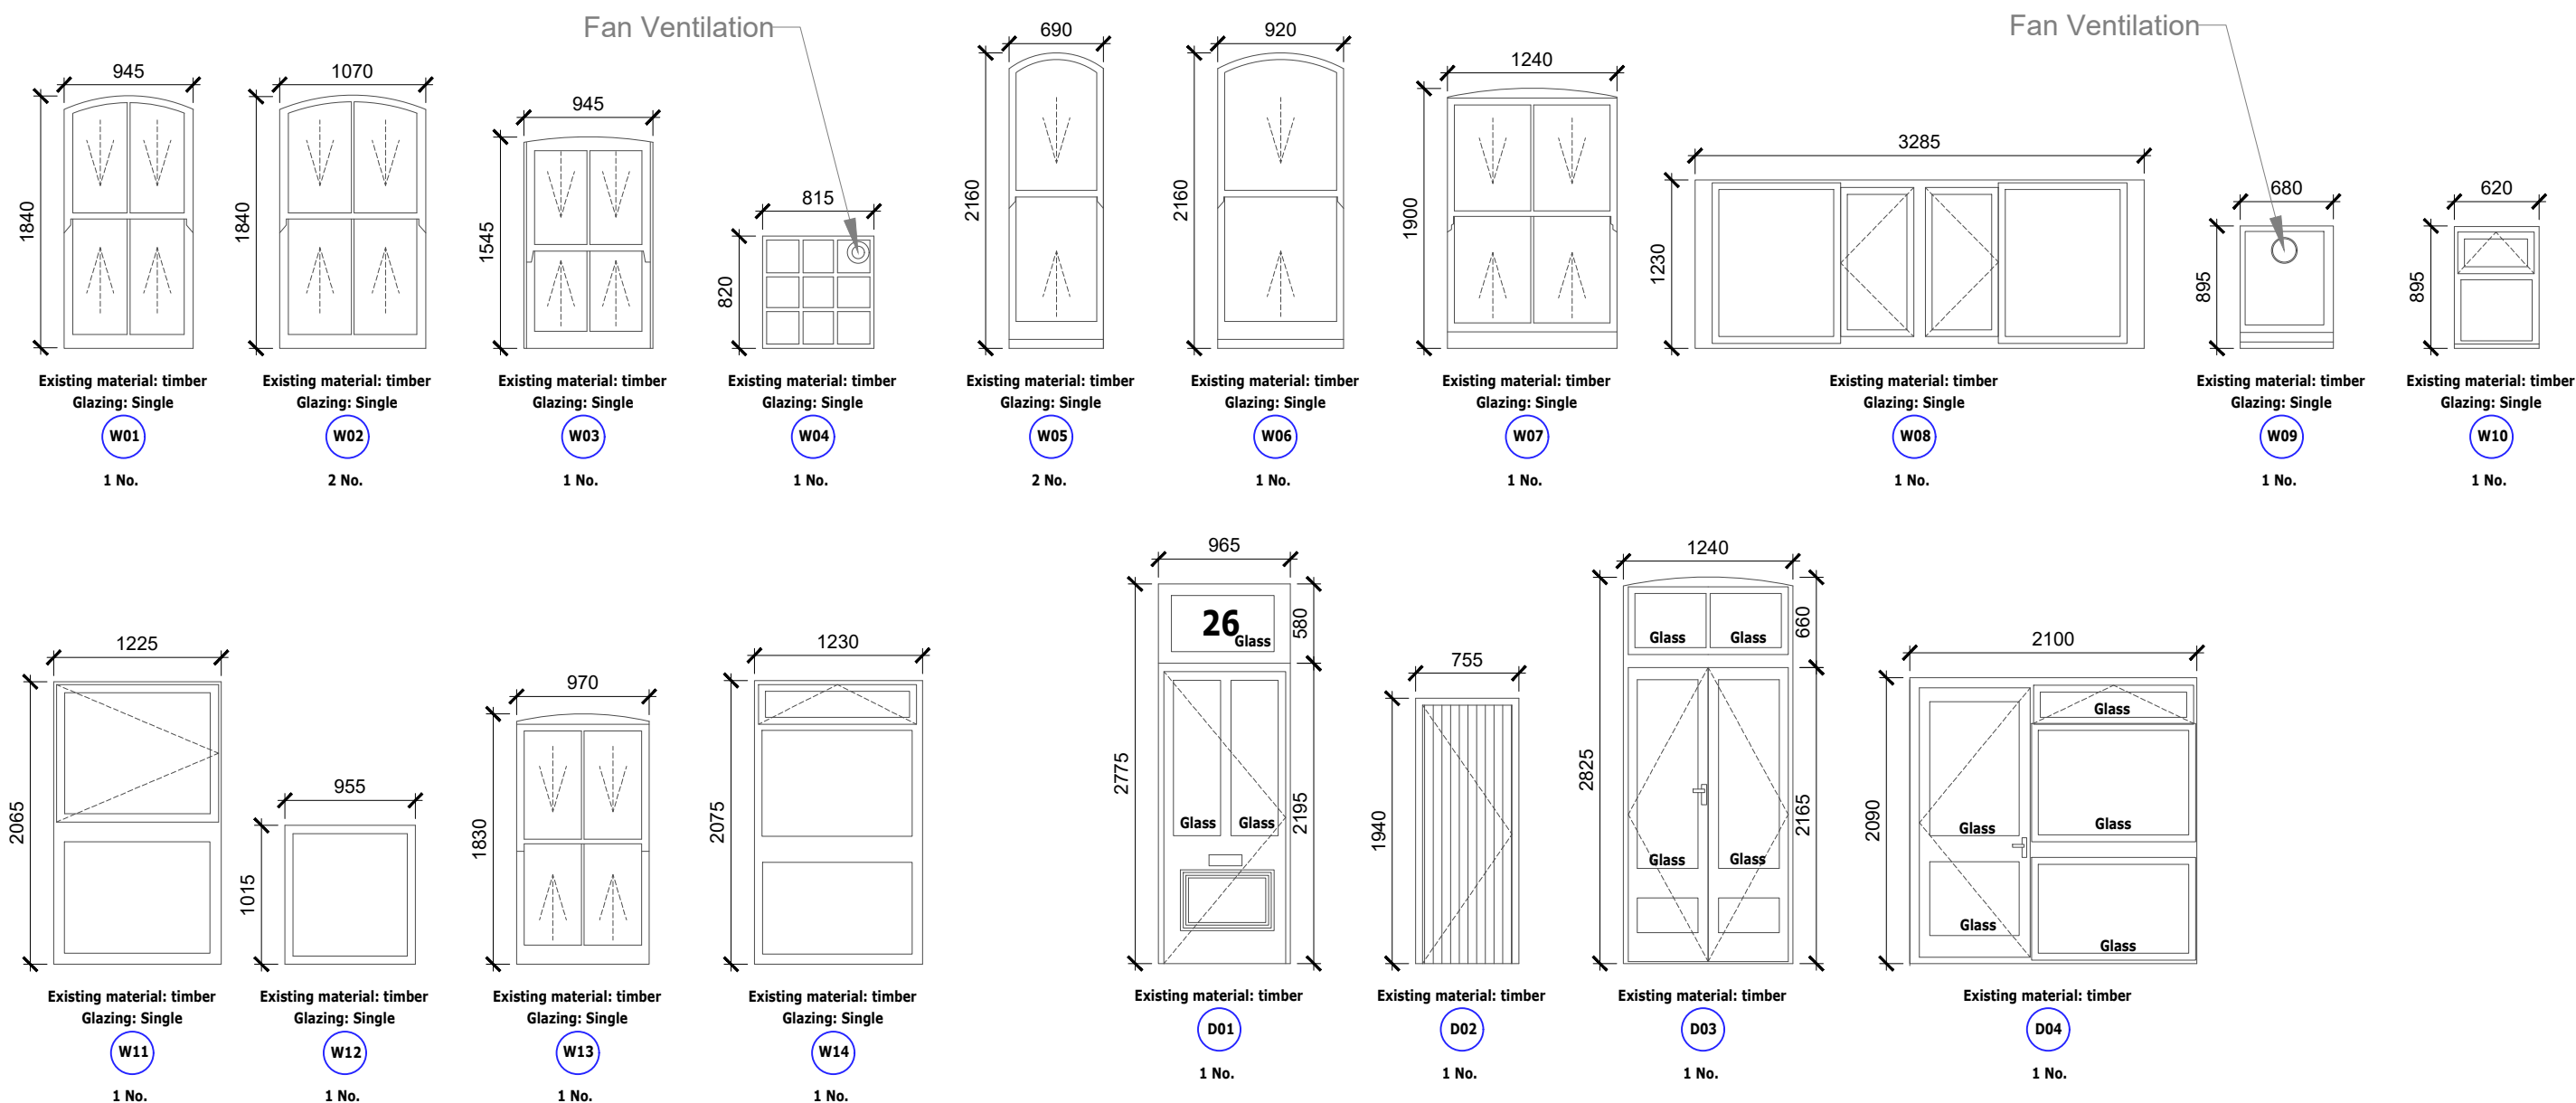


					Client	Wates	Sheet Name	Existing Window & Door Schedule	Scale	As indicated @ A3
P2	Revision	SM	AS	16.01.2023	Project Name	Capital Works	Project Status	Planning		
P1	Planning	AS	SM	16.11.2022	Project Location	26 Bedford Road Haringey London N15 4HA	Drawing Nr.	BE091-PR-BR-ZZ-M2-B-PL401		
Rev	Description	By	QA	DD.MM.YY						
© This drawing and any design hereon is the copyright of Potter Raper and must not be reproduced without their written consent. All drawings remain the property of Potter Raper. Figured dimension only to be taken from this drawing. All dimensions to be checked on site. Please inform Potter Raper immediately of any discrepancies before work proceeds.										
										 Duncan House 1A Burnhill Road Beckenham Kent BR3 3LA Tel: 020 8658 3538