


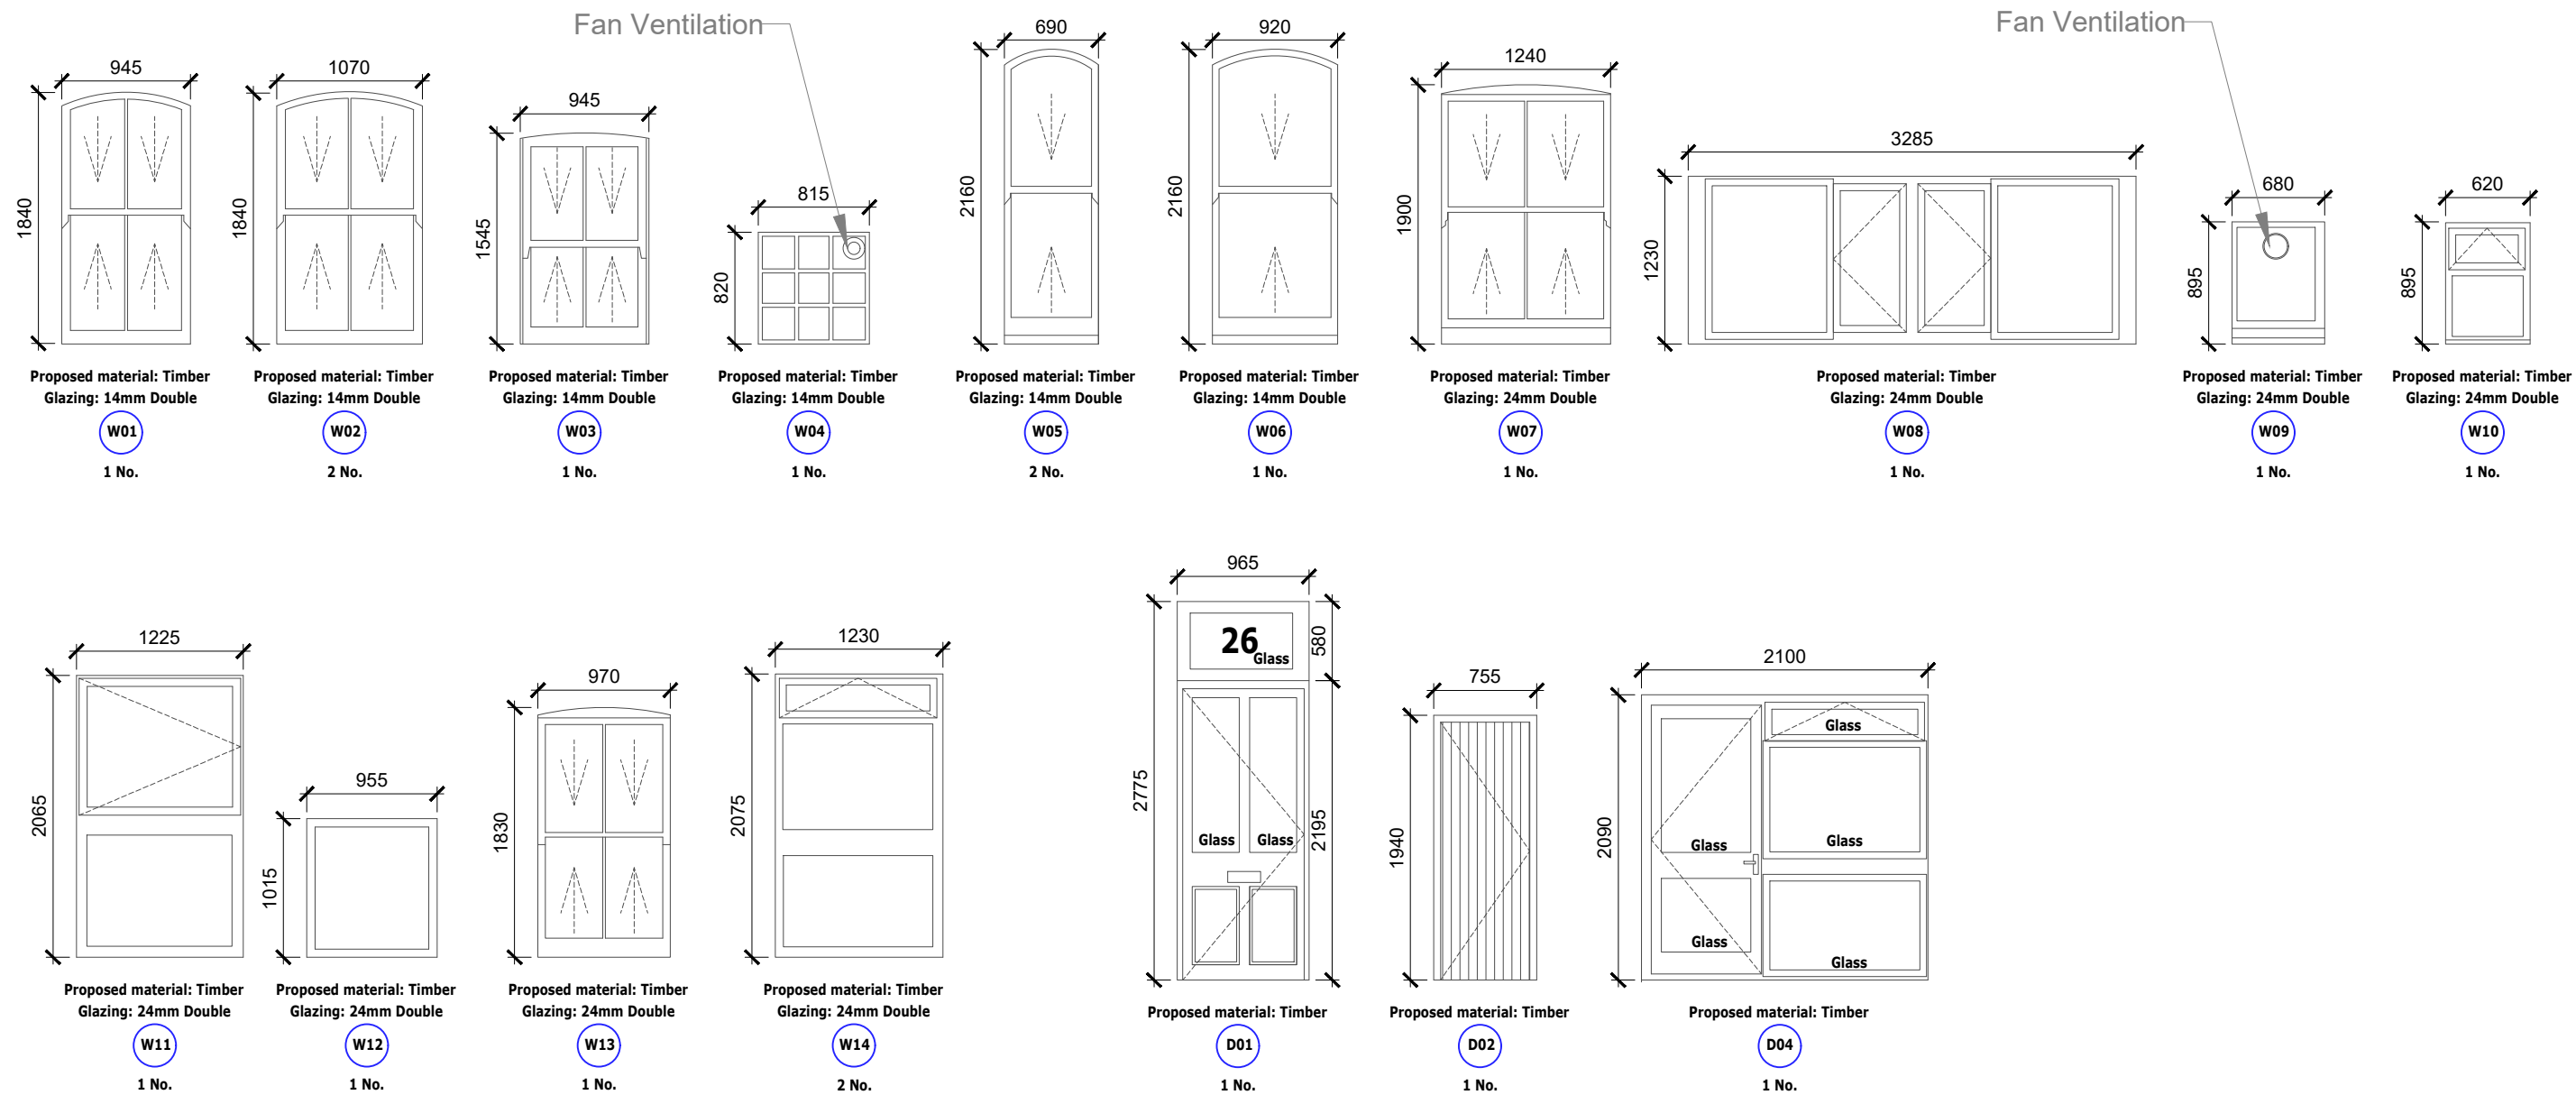

					Client	Sheet Name	Scale
P2	Revision	SM	AS	16.01.2023	Wates	Proposed Window & Door Schedule	 Duncan House 1A Burnhill Road Beckenham Kent BR3 3LA Tel: 020 8658 3538
P1	Planning	AS	SM	16.11.2022	Project Name		
Rev	Description	By	QA	DD.MM.YY	Capital Works		
© This drawing and any design hereon is the copyright of Potter Raper and must not be reproduced without their written consent. All drawings remain the property of Potter Raper. Figured dimension only to be taken from this drawing. All dimensions to be checked on site. Please inform Potter Raper immediately of any discrepancies before work proceeds.					Project Location	Project Status	
					26 Bedford Road Haringey London N15 4HA	Planning	
						Drawing Nr. BE091-PR-BR-ZZ-M2-B-PL401	