






1 Front Elevation - Proposed  
Scale:1:100 @ A3

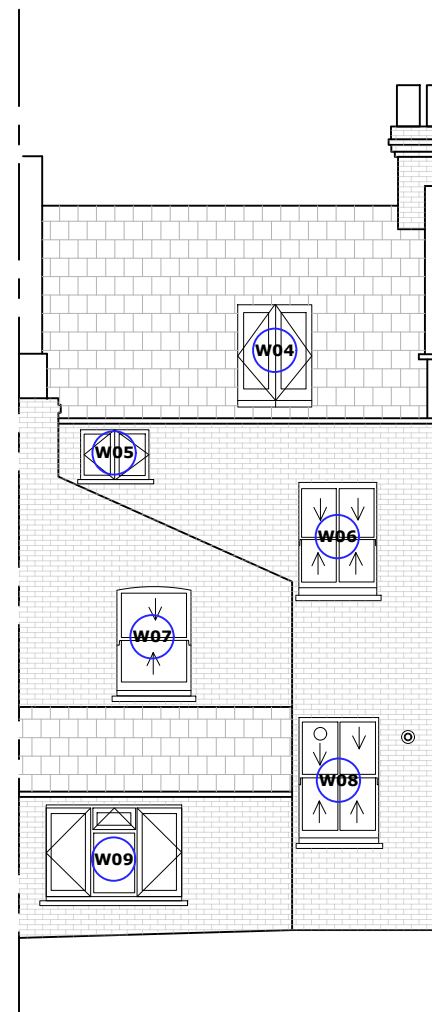

## 2 Rear Elevation - Proposed

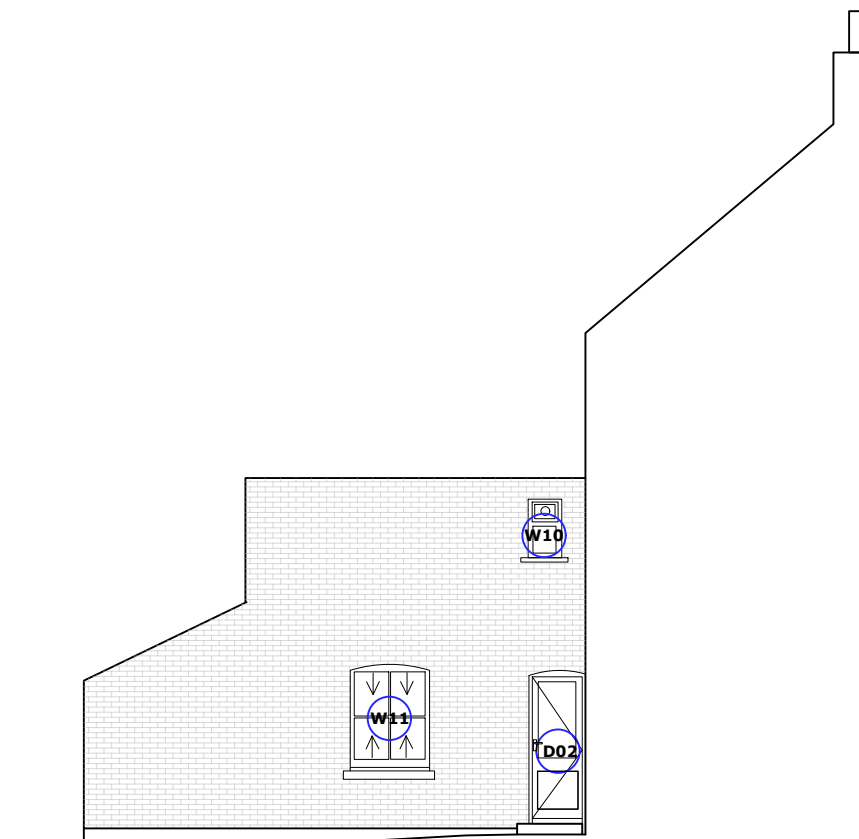

### 3 Side Elevation - Proposed

 

|     |             |    |    |            |
|-----|-------------|----|----|------------|
|     |             |    |    |            |
|     |             |    |    |            |
| P1  | Planning    | JM | SM | 18.01.2023 |
| Rev | Description | By | QA | DD.MM.YY   |

© This drawing and any design hereon is the copyright of Potter Raper and must not be reproduced without their written consent. All drawings remain the property of Potter Raper. Figured dimension only to be taken from this drawing. All dimensions to be checked on site. Please inform Potter Raper immediately of any discrepancies before work proceeds.

Client

Wates

Project Name

## Capital Works

Project Location

28 Grove Park Rd,  
South Tottenham,  
London N15 4SN

Sheet Name

### Proposed Elevations

## Project Status

## Planning

Drawing Nr.

BE091-PR-GP-ZZ-DR-B-PL202

Scale

As indicated @ A3



Duncan House  
1A Burnhill Road  
Beckenham  
Kent  
BR3 3LA  
Tel: 020 8658 3538