




EXISTING FRONT ELEVATION



EXISTING REAR ELEVATION

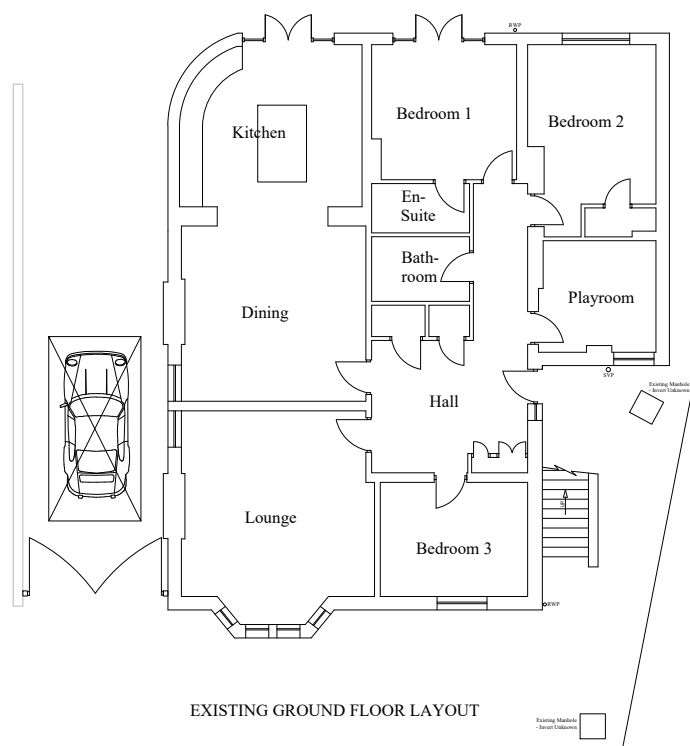


EXISTING SIDE ELEVATION



EXISTING SIDE ELEVATION

Notes

All drawings to be signed off by building control before the commencement of any works. If works commence on a Building Notice, the Builder/property owner commences works at their own risk and ELA Design (or its Officer's) cannot accept and liability whatsoever for these works carried out.

 




Rev	Date	Details	By
A	09/12/22	Revision A	CE

Project:	Side Extension						
Subject:	Existing Layout & Elevations						
Client:	87A Southwood Lane, London, N6 5TB						
Drawing N°:	ELA/1	Rev:	A				
A1 Scale:	1:100	Drawn By:	CE	Job No:	2501	Date:	09/12/22




www.ela-design.co.uk

ELA Design
Beechcroft
Riverside Avenue
Broxbourne
Herts
EN10 6RA
Tel:- 07979510821

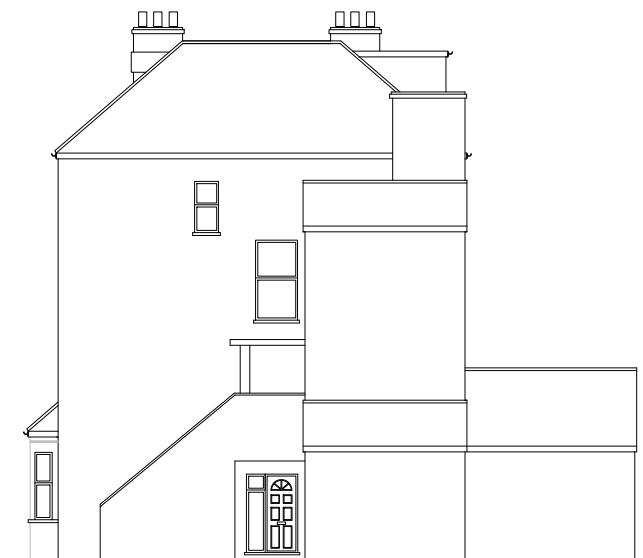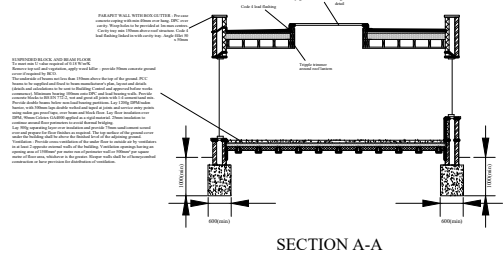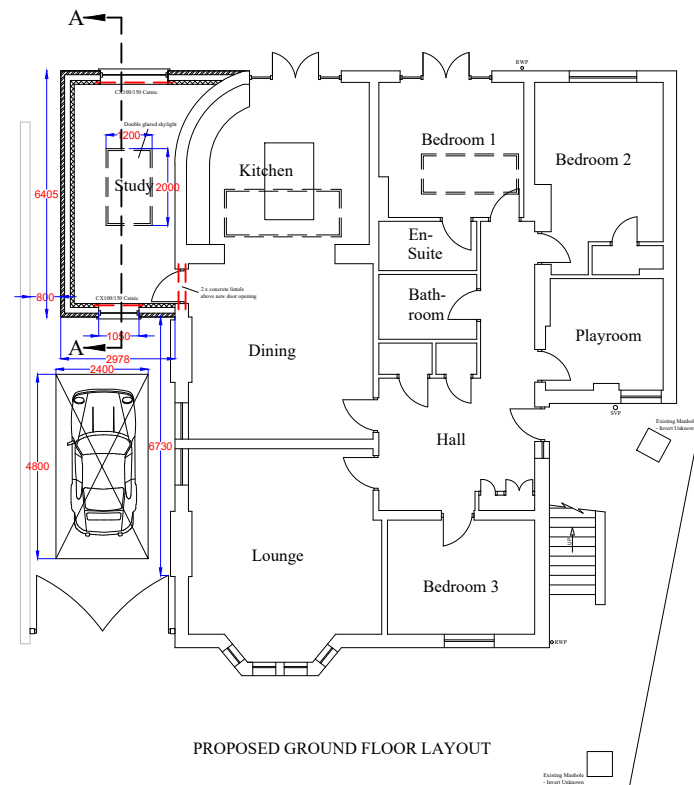

Notes

All drawings to be signed off by building control before the commencement of any works. If works commence on a Building Notice, the Builder/property owner commences works at their own risk and ELA Design (or its Officer's) cannot accept and liability whatsoever for these works carried out.

 

Rev	Date	Details	By
A	09/12/22	Revision A	CE

Project: Side Extension

Subject: Proposed Layout & Elevations

Client: 87A Southwood Lane, London, N6 5TB

Drawing N°: ELA/2 Rev: A

A1 Scale: 1:50 Drawn By: CE Job No: 2501 Date: 09/12/22



ELA Design
Beechcroft
Riverside Avenue
Broxbourne
Herts
EN10 6RA
www.ela-design.co.uk
Tel: - 07979510821



LOCATION PLAN 1:1250

Notes

All drawings to be signed off by building control before the commencement of any works. If works commence on a Building Notice, the Builder/property owner commences works at their own risk and ELA Design (or its Officer's) cannot accept and liability whatsoever for these works carried out.

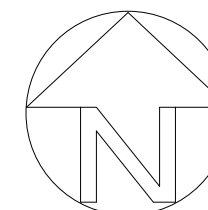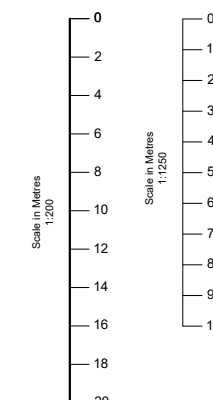

O/S licence number

1000 2243 2

Rev	Date	Details	By
A	09/12/22	Revision A	CE

Project:

Side Extension

Subject:

Block plan
& Location plan

Client:

87A Southwood Lane,
London, N6 5TB

Drawing N°:

ELA/4

Rev:

A

A1 Scale:
1:200
1:1250

Drawn By:
CE

Job No:
2501

Date:
09/12/22



ELA Design
Beechcroft
Riverside Avenue
Broxbourne
Herts
EN10 6RA
Tel:- 07979510821