




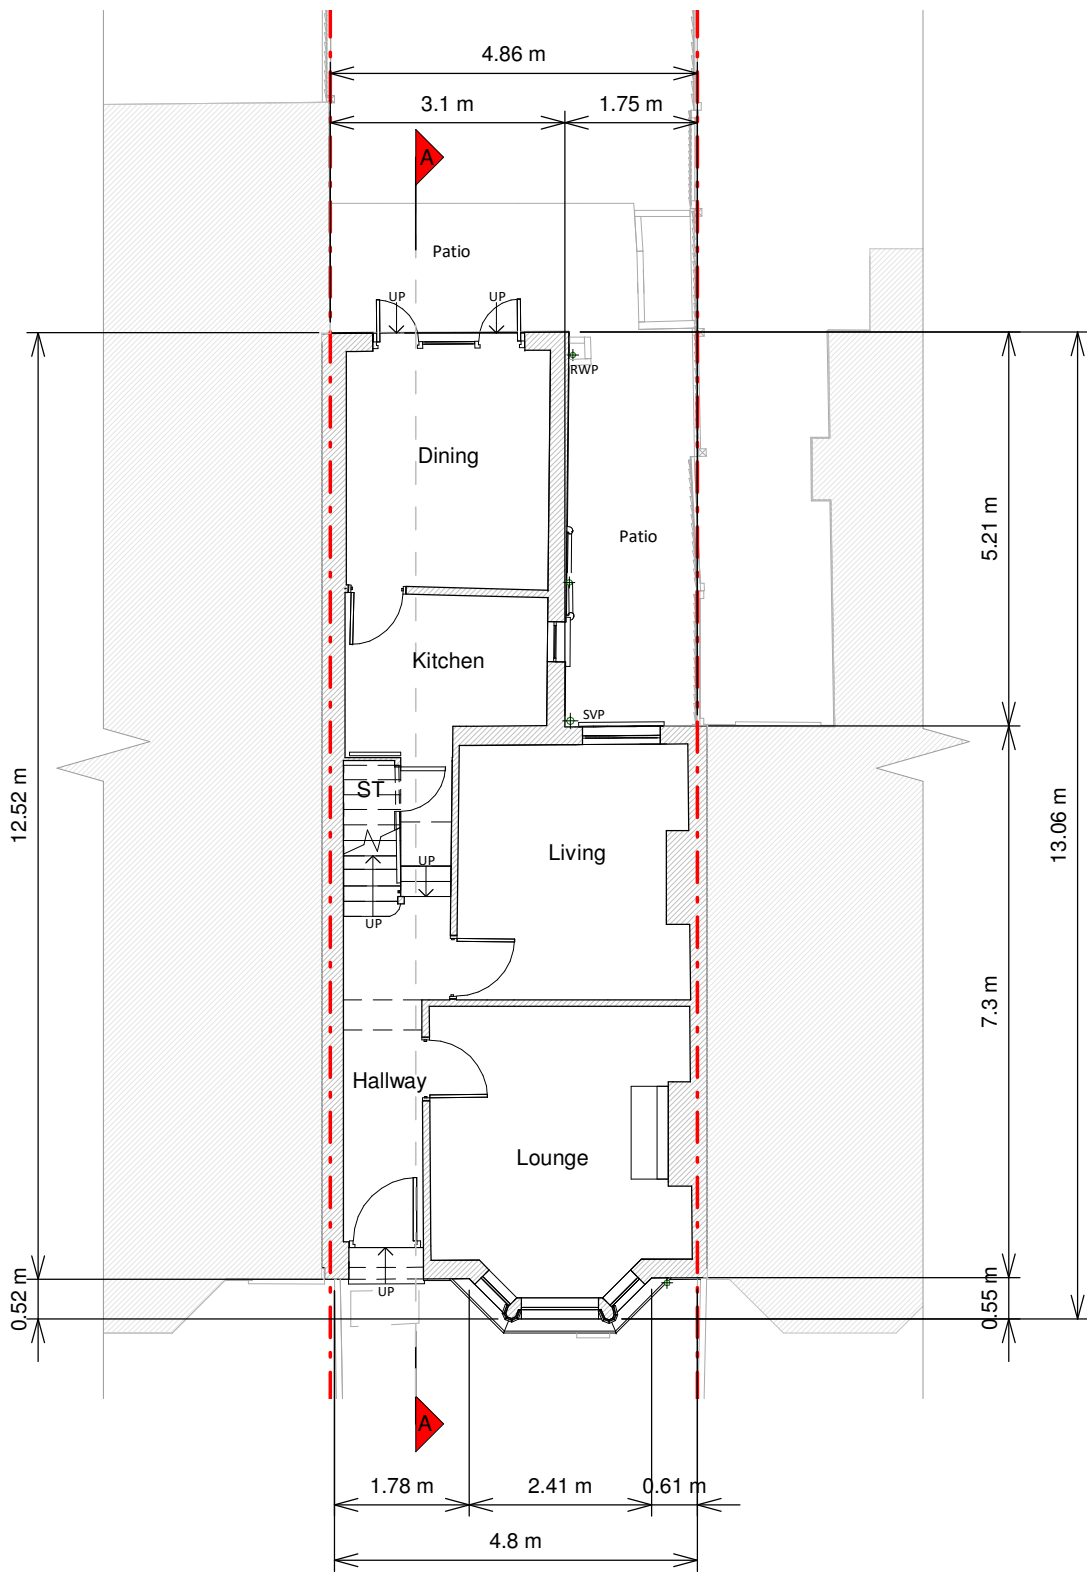

Ground Floor Plan

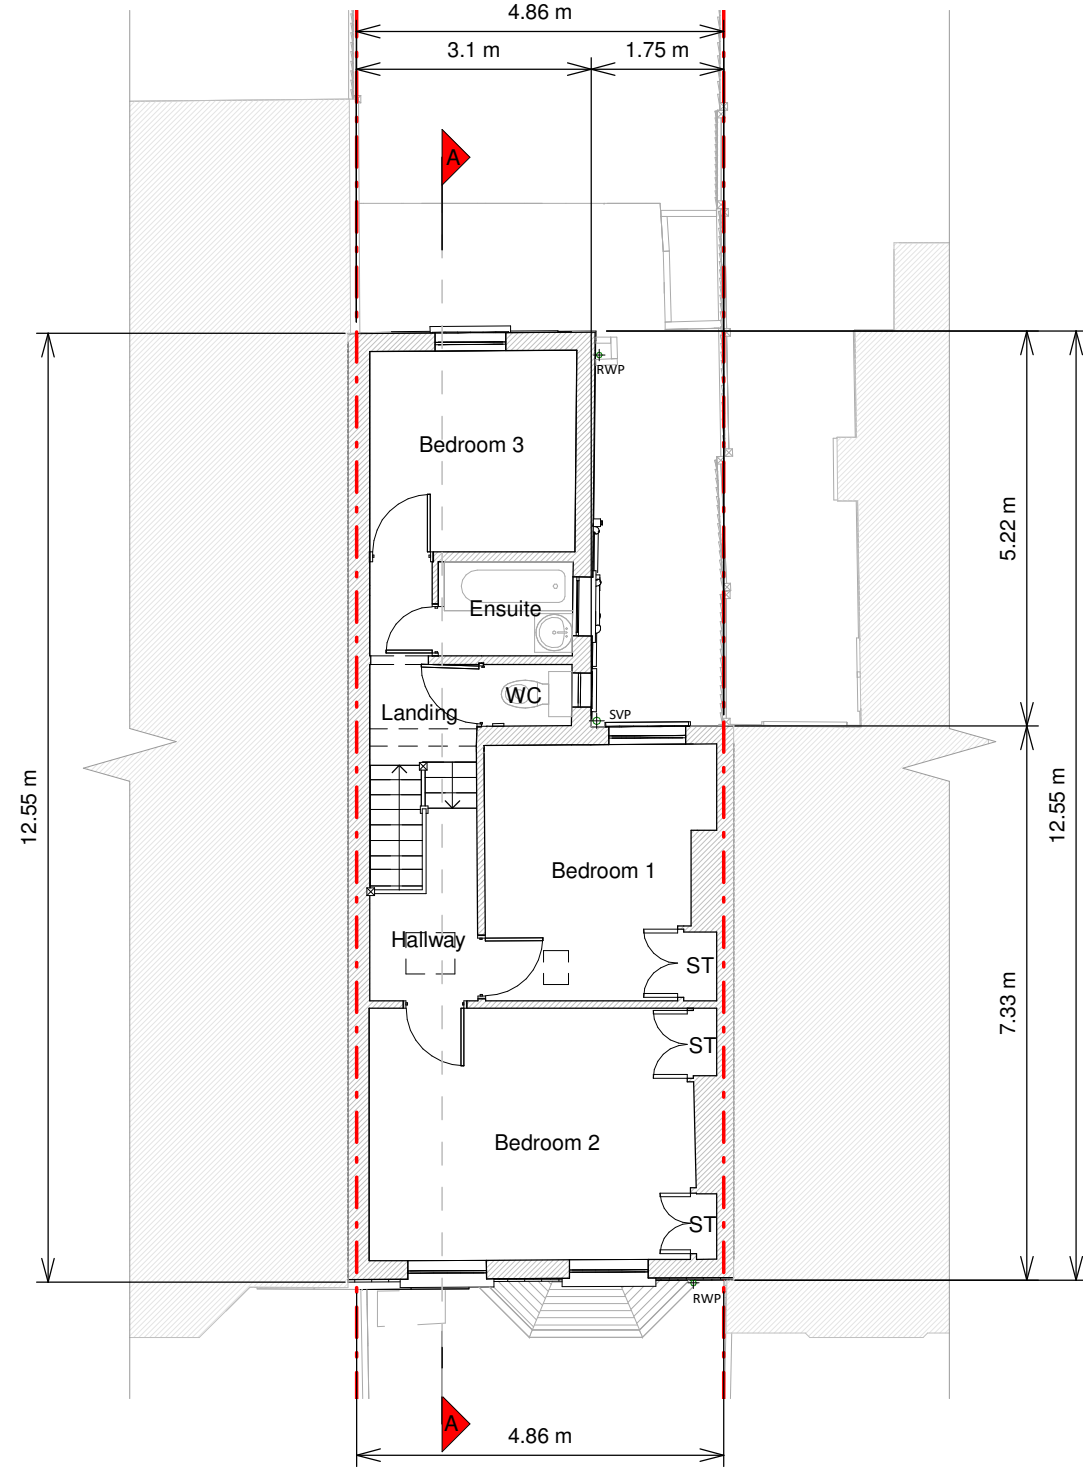


First Floor Plan

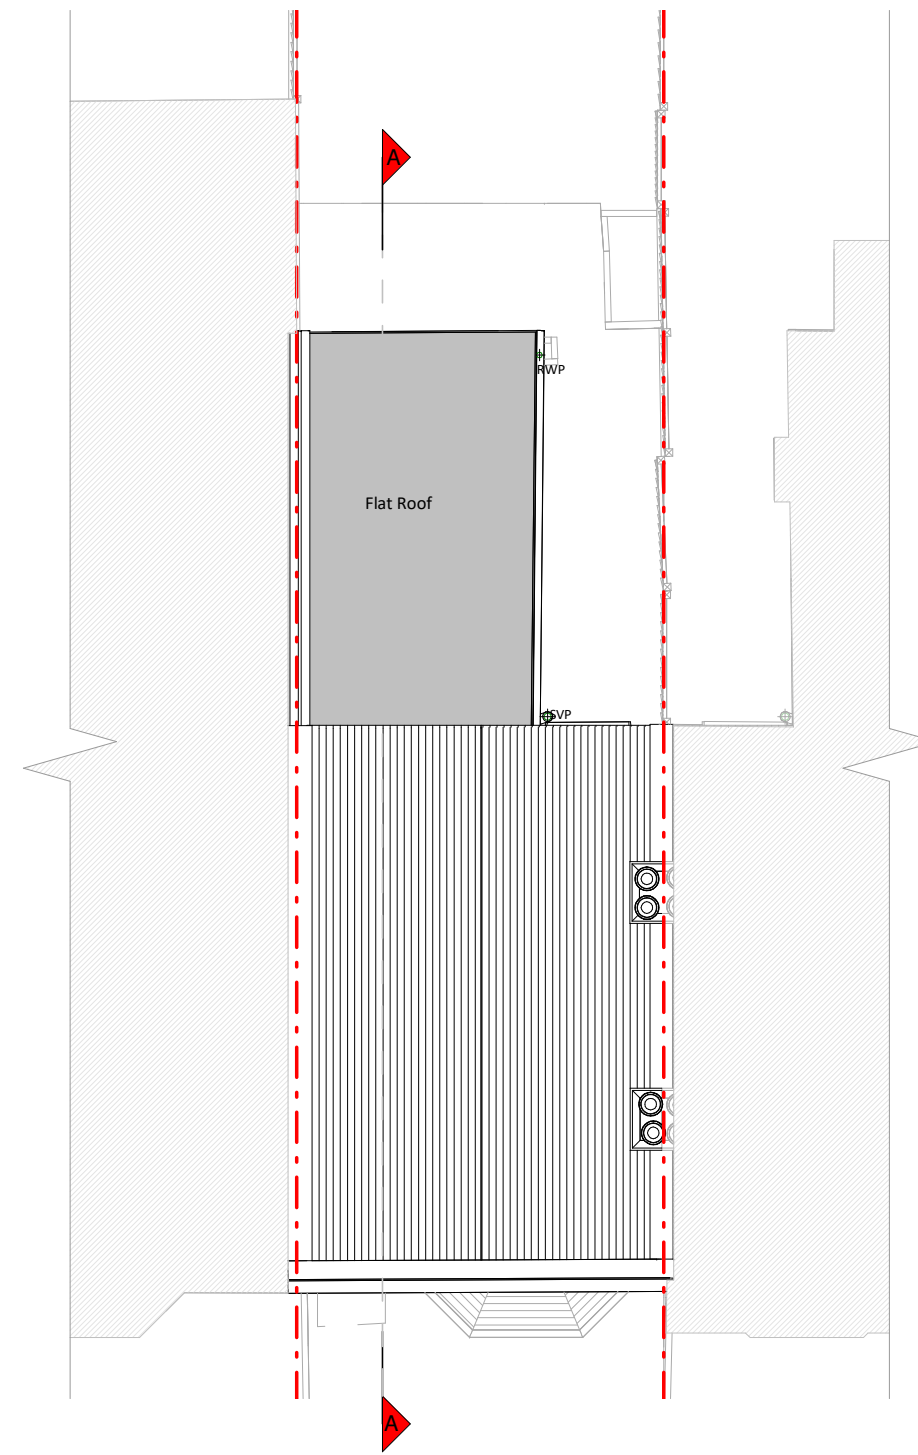


Roof Plan



Front Elevation

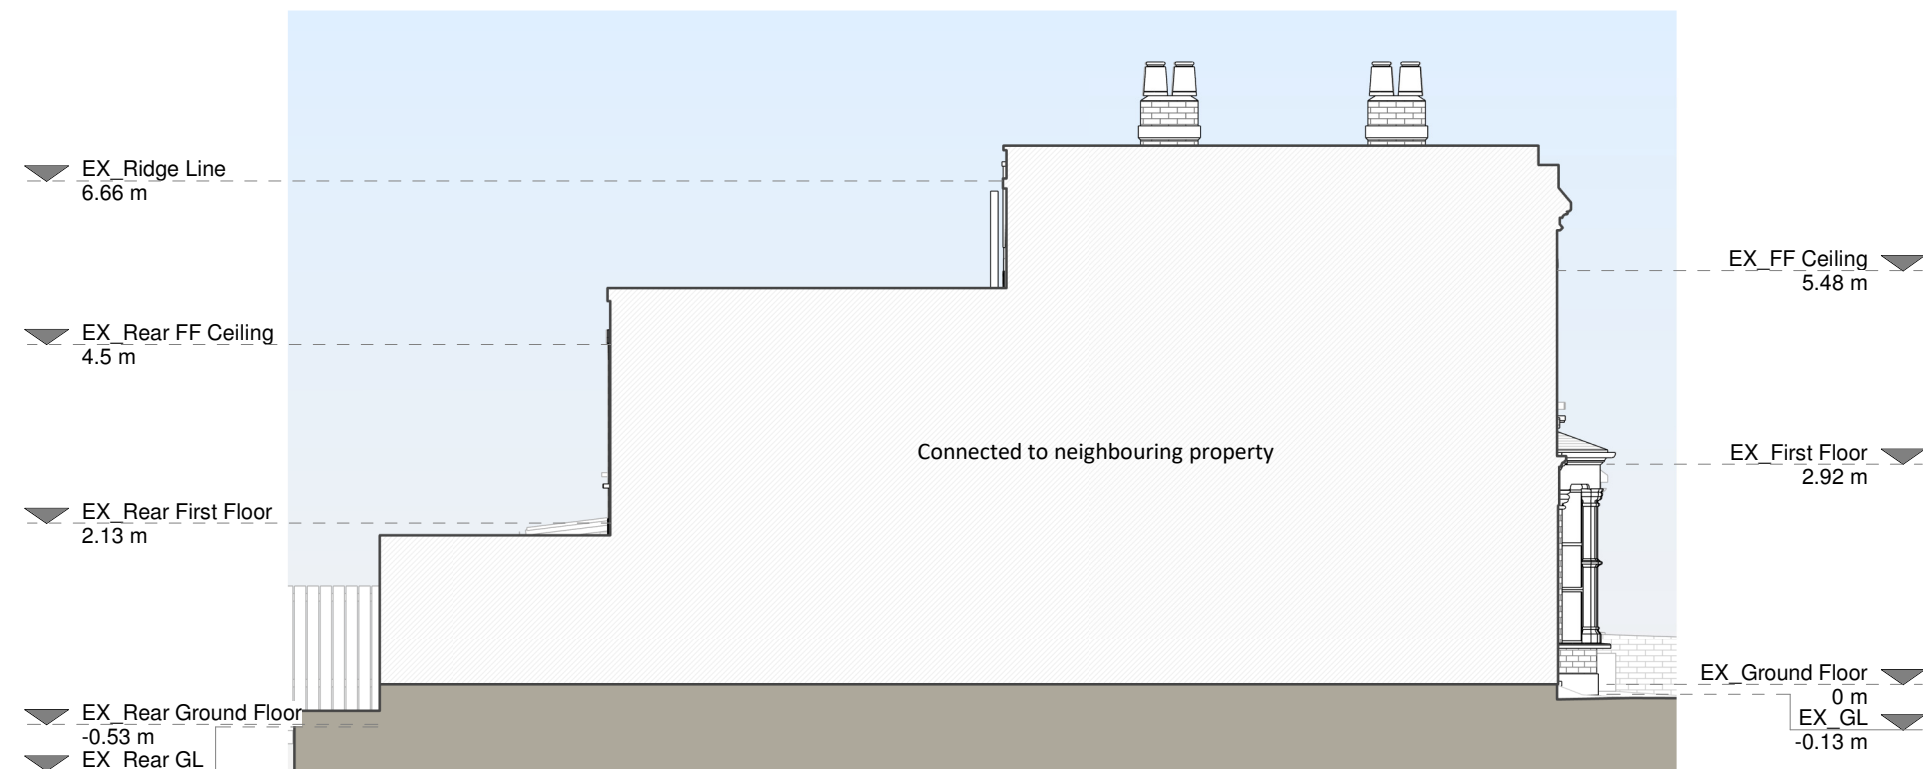

Left Side Elevation

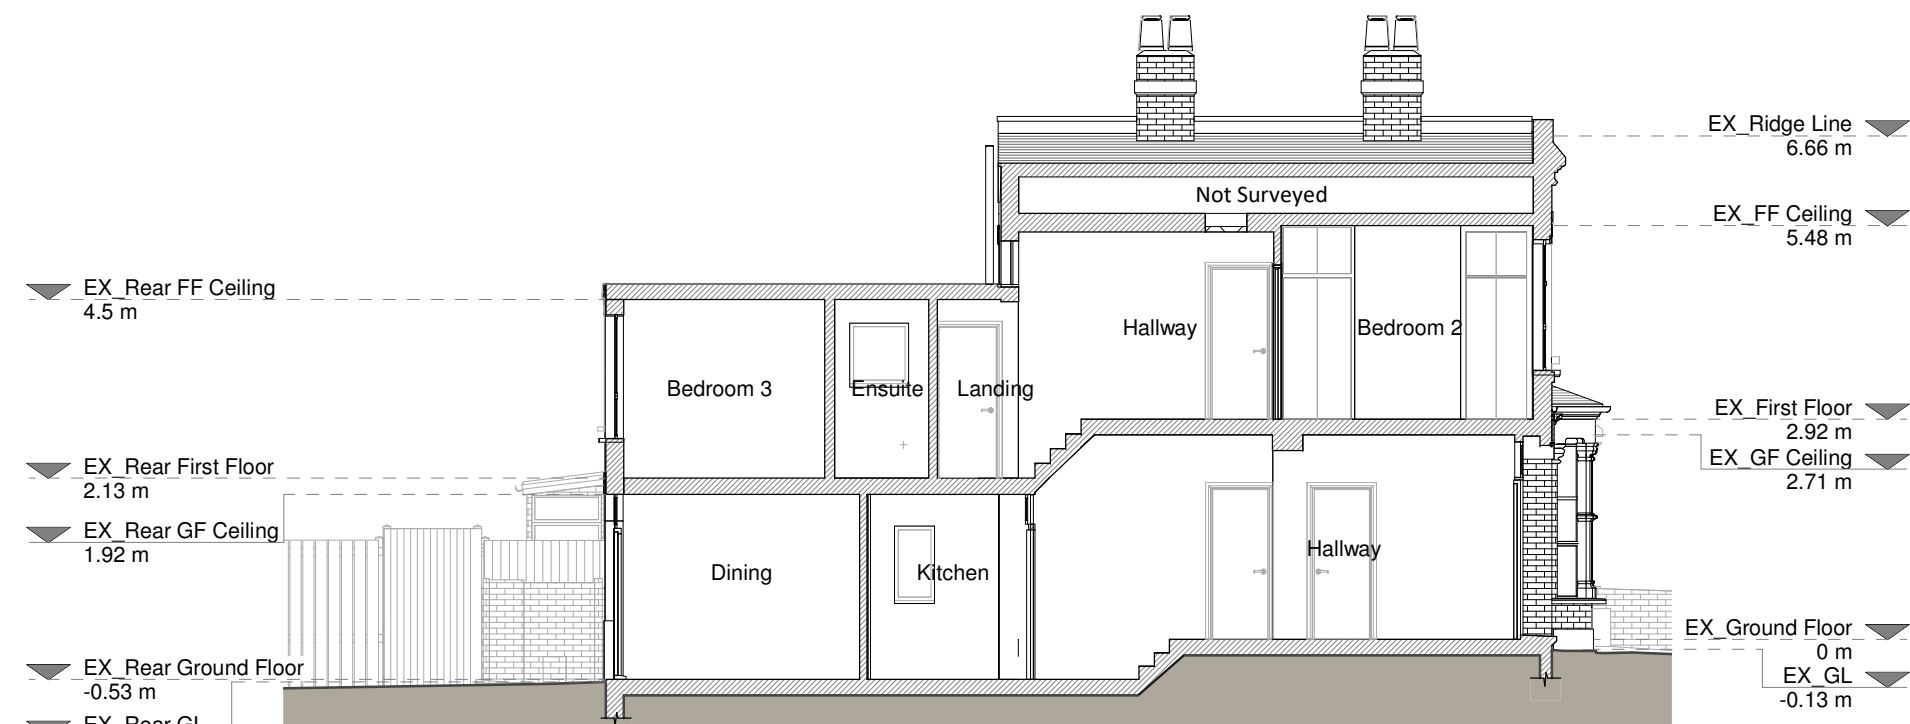

Section A - A



Rear Elevation



Right Side Elevation



3D Front View



3D Rear View



Copyright in the design and this drawing is the property of RSI. Reproduction in whole or in part is prohibited without the written consent of RSI. This drawing must be read in conjunction with all other relevant documentation and drawings.

RSI accepts no liability for any expense, loss or damage of whatsoever nature and however arising from any variations which have not been referred to them and their approval is required.

Print not to actual scale. Do not scale, except where for Planning purposes. All dimensions to be cross-checked on site prior to construction and completion. Any discrepancies to be reported to RSI immediately.

Existing Materials:

- Brickwork / Walls - Painted brick and London stock brick walls
- Pitched roof - Slate tile roof
- Flat roof - Felt
- Windows - Aluminium framed windows
- Doors - White painted timber door and aluminium framed door
- Roofs / Gutters / Fascias - Black uPVC downpipes, gutters and painted timber fascias

KEY

- Existing walls
- Existing furniture
- Boundary line
- Level line
- 1.5m head height
- 1.8m head height

Revision		
Rev	Notes	Date
A	Planning Issue	23/02/2023

RSI
Grow your home

Job Title:
Proposed ground floor rear wraparound side infill, internal alteration, first floor plan redesign and all associated works at 5 Foyle Road, London, N17 0NL

Drawing Status:
Planning Drawings


Client:
George Opoku-Gyimah

Drawing Title:
Existing Drawings


Scale	Drawn
1:100 @ A1	AR

Date	Checked
Feb 2023	LQ


Drawing No.	Rev
8166943-1100	A

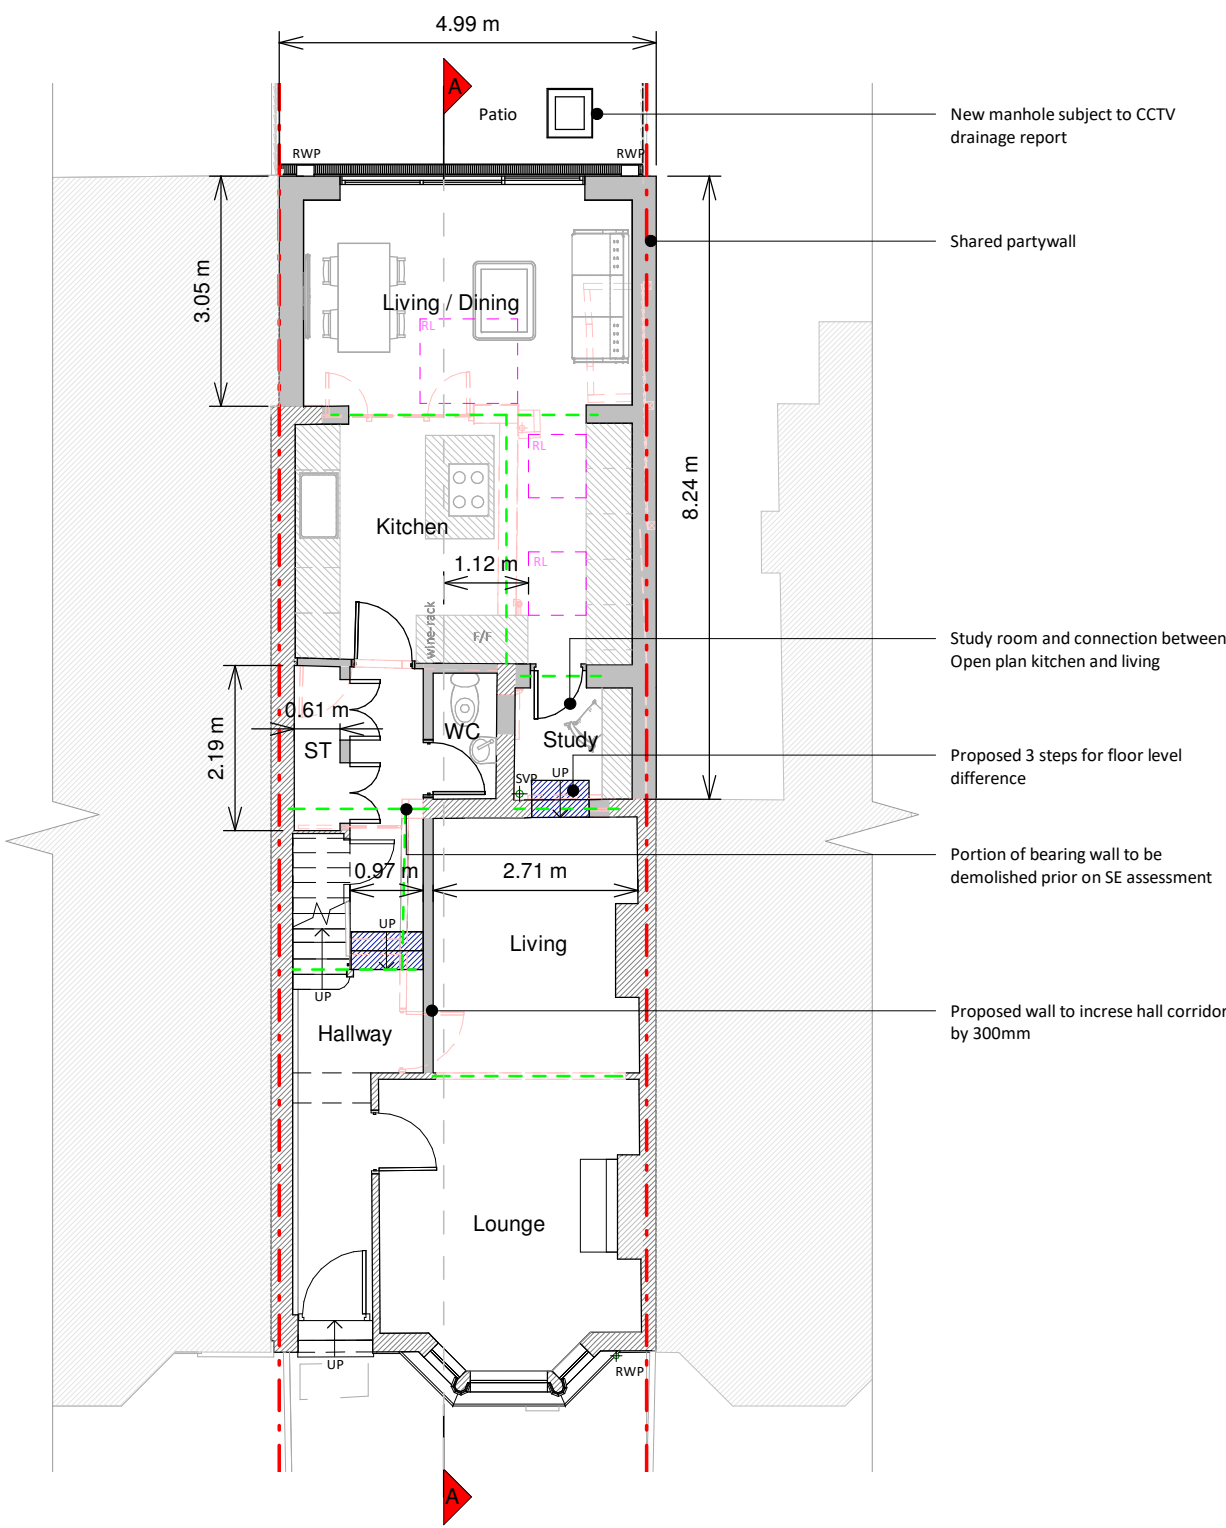

Ground Floor Plan

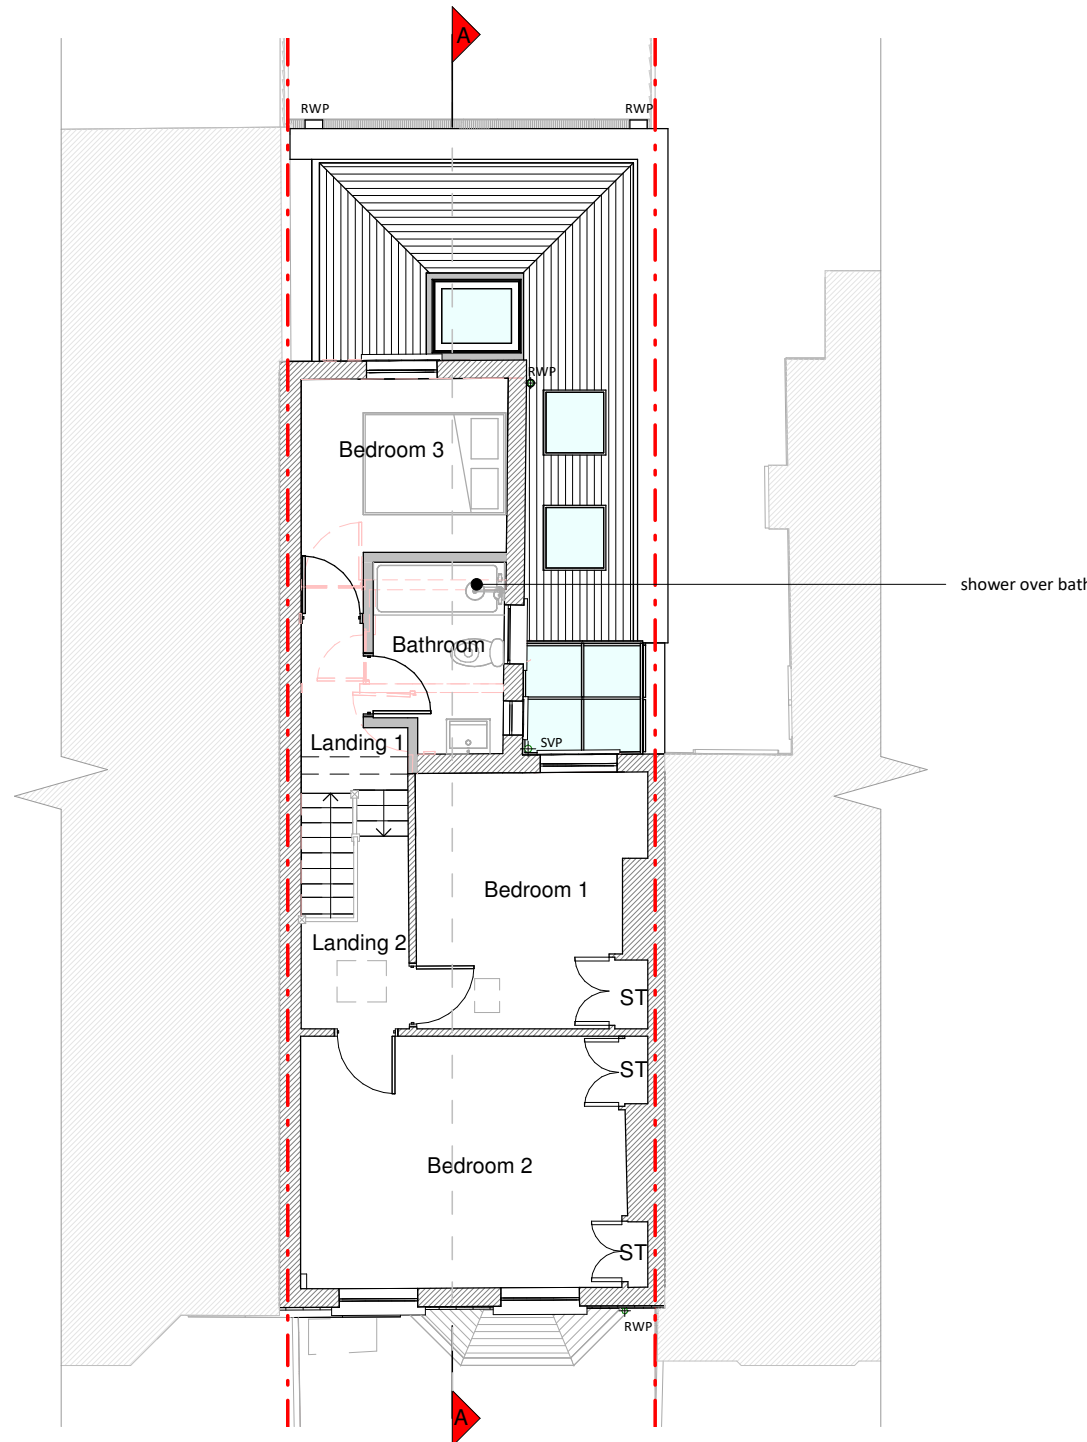

First Floor Plan

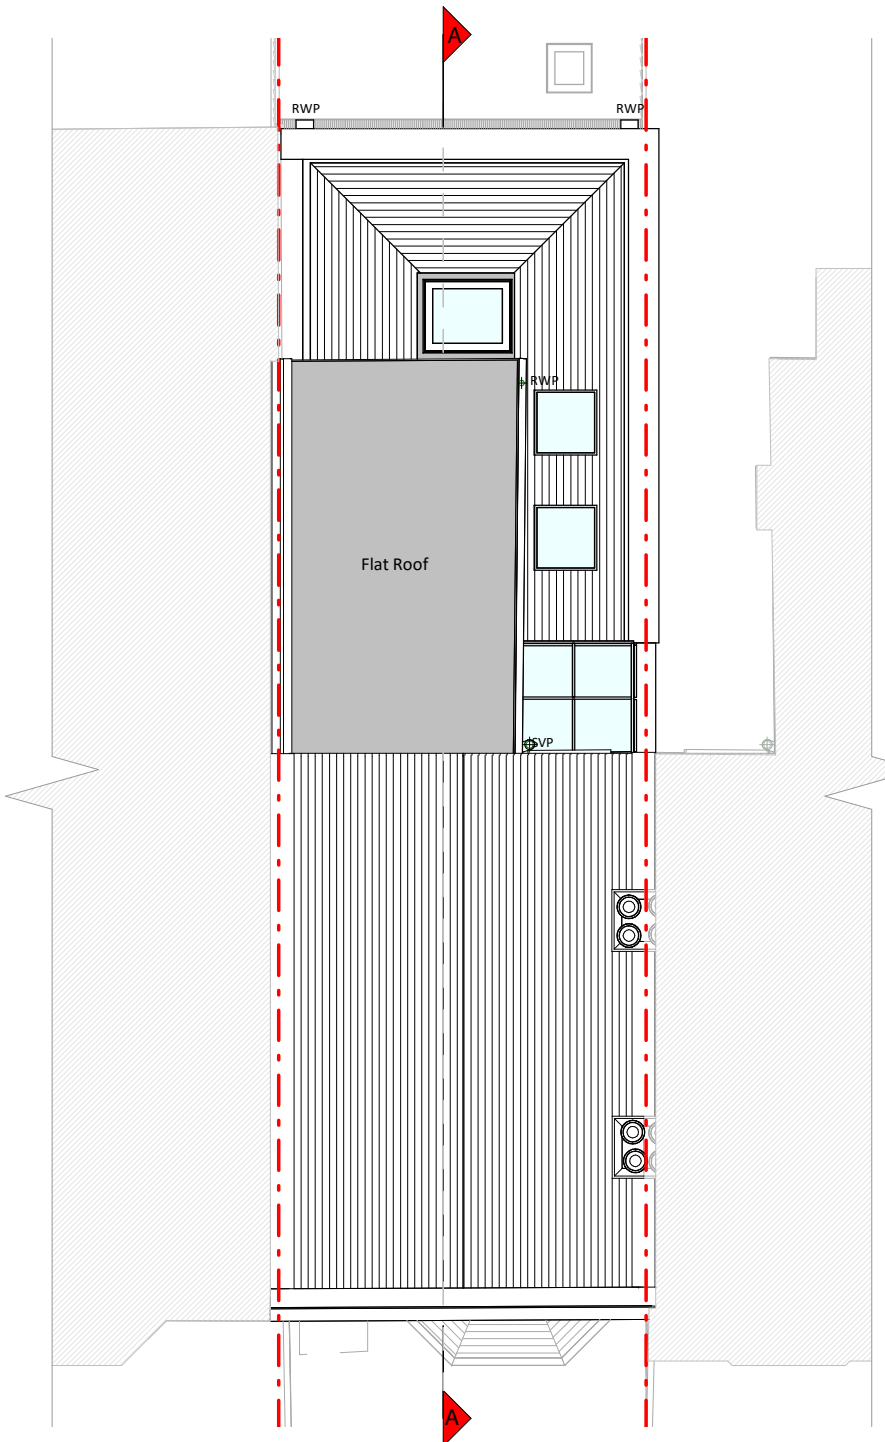


Roof Plan




Rear View




Front Elevation

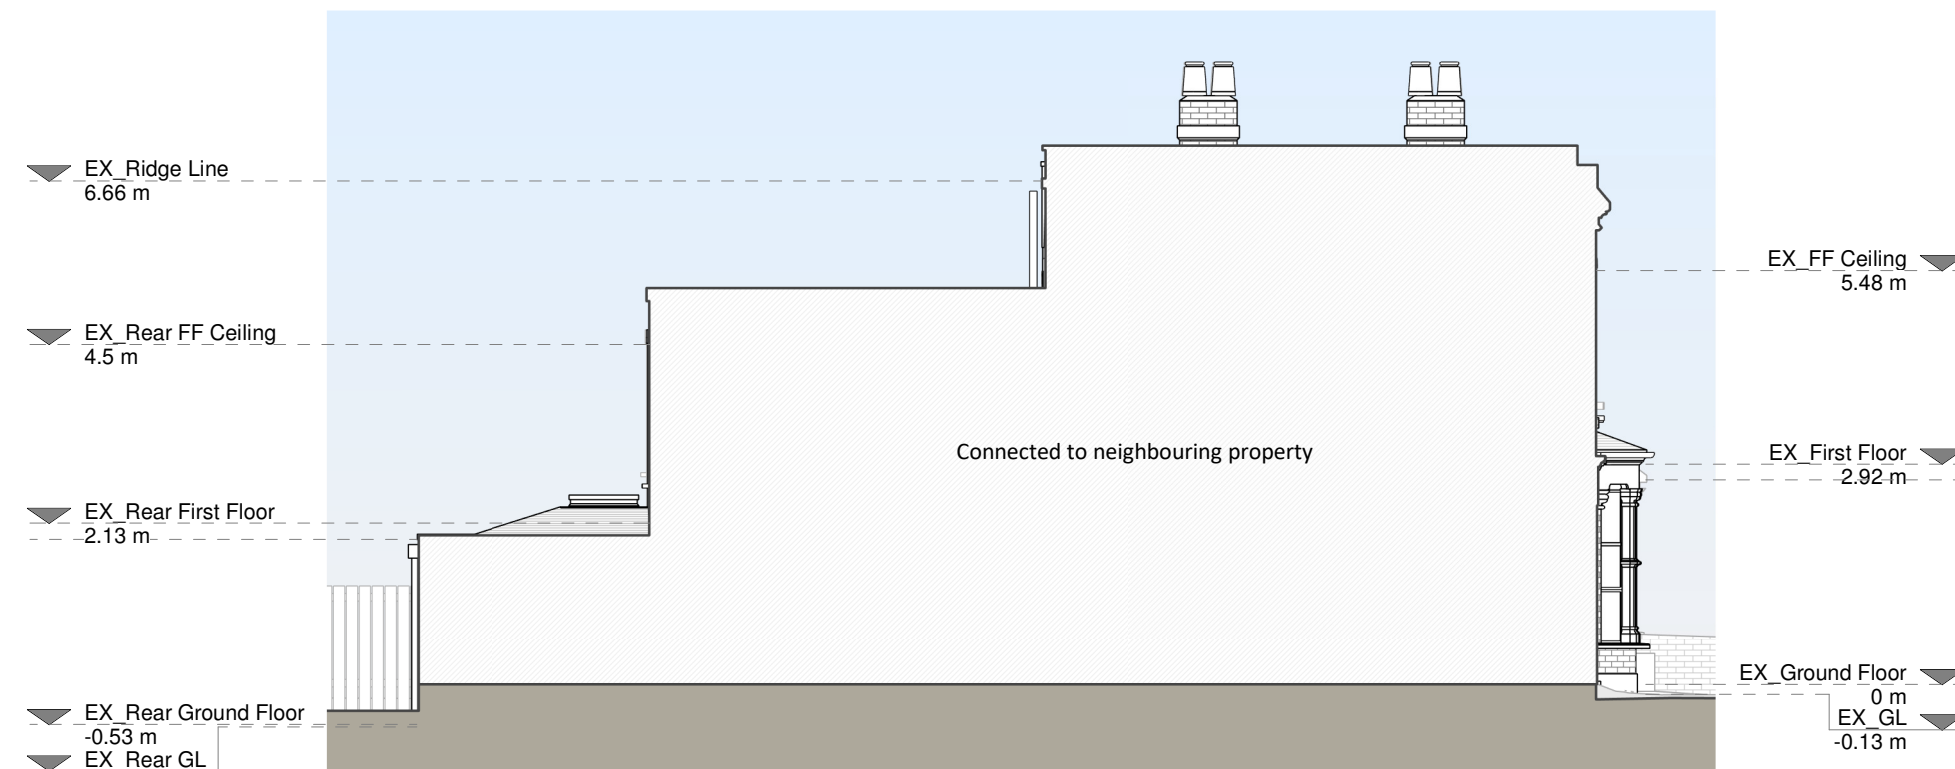

Left Side Elevation

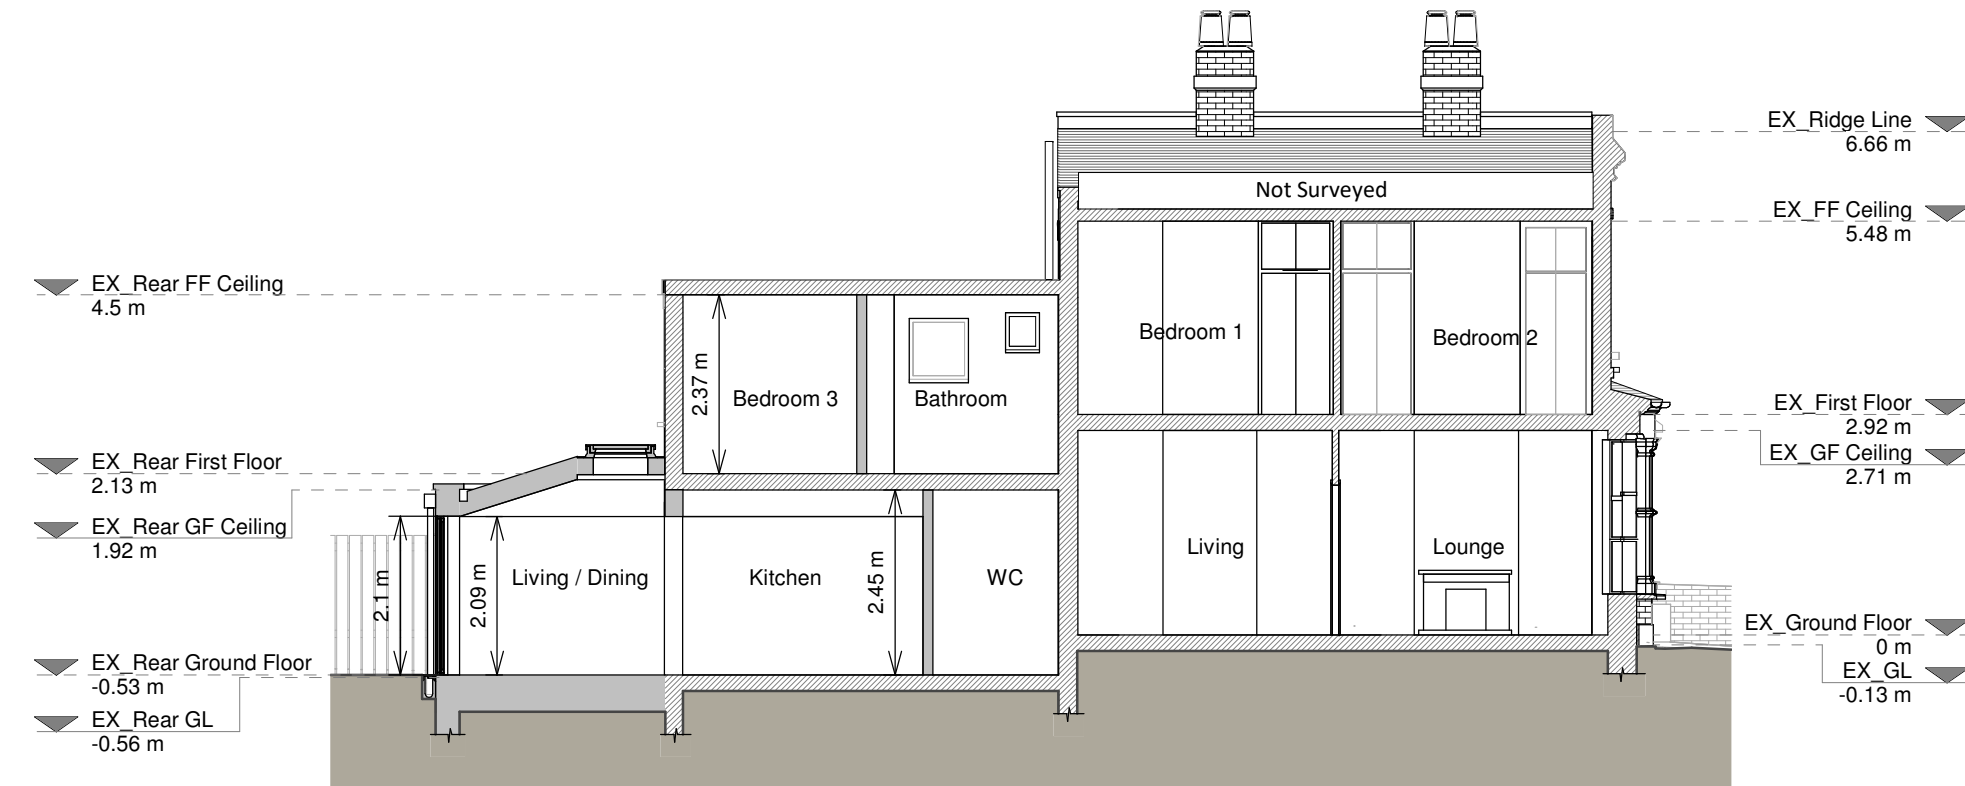

Section A-A

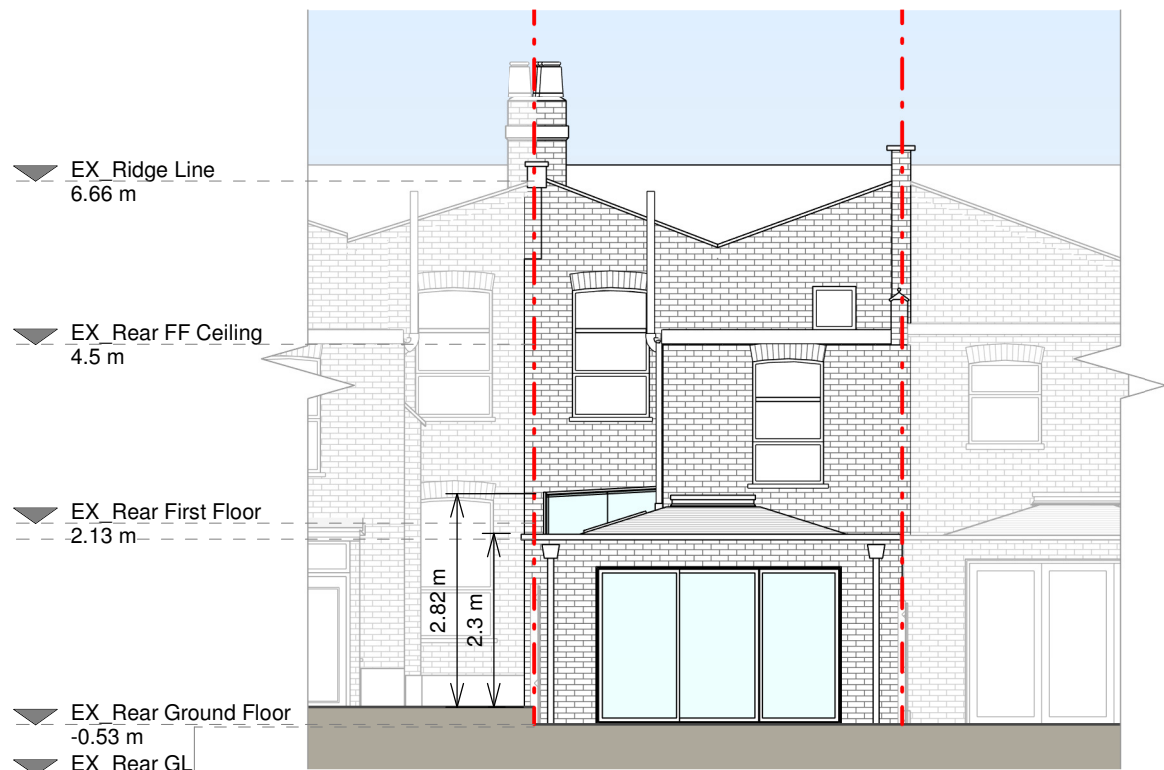

Rear Elevation




Right Side Elevation



3D Front View



3D Rear View

 

Copyright in the design and this drawing is the property of RSI. Reproduction in whole or in part is prohibited without written consent of RSI. This drawing must be read in conjunction with all other relevant documentation and drawings.

RSI accepts no liability for any expense, loss or damage of whatsoever nature and however arising from any variations which have not been referred to them and their approval is obtained.

Print out to actual scale. Do not scale, except where for Planning purposes. All dimensions to be cross checked on site prior to construction and completion. Any discrepancies to be reported to RSI immediately.

Proposed Materials

Brickwork / Walls - London stock bricks to match the existing

Pitched roof - Slate tile roof to match the existing

Flat roof - Fibreglass

Windows - Aluminium framed windows

Doors - Aluminium framed sliding doors

RWPs / Gutter's / Fascia's - Black uPVC downspouts, gutters and painted timber fascias to match the existing

KEY

Existing walls Proposed walls Boundary line Proposed beam Proposed furniture Proposed drainage Proposed staircase Existing removed Proposed windows 1.5m head height Proposed rooflight 1.8m head height

Revision		
Rev	Notes	Date
A	Planning Issue	23/02/2023

RSI
Grow your home

Job Title

Proposed ground floor rear wraparound side infill, internal alteration, first floor plan redesign and all associated works at 5 Foyle Road, London, N17 0NL

Drawing Status

Planning Drawings

Client

George Opoku-Gyimah

Drawing Title

Proposed Drawings

Scale	Drawn
1:100 @ A1	AR

Date	Checked
Feb 2023	LQ

Drawing No.	Rev
8166943-3100	A