
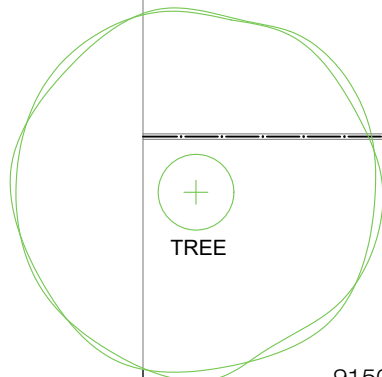


 

TREE

9150 (distance to the fence)

(2238)

10515 (distance to the shed)

SHED

1750

ASSUMED
BOUNDARY LINE

ASSUMED
BOUNDARY LINE

1755

74

76

78

00



A-(10)-001

EXISTING SITE PLAN

1:50@ A1, 1:100 @ A3



PROJECT NAME:	CLIENT/PROJECT:	NOTES :	ARCHITECTURE:	CONSTRUCTION:	SHEET TITLE:	DRAWING STATUS:	JOB NUMBER:
1242	76 Southwood Lane, London N6 5DY	All dimensions in millimetres. All dimensions and levels are to be checked on site by the main contractor prior to commencing excavation works. Any discrepancy is to be reported back to the designer for instruction. This drawing is the property of VORBILD ARCHITECTURE LIMITED and may not be reproduced or disclosed to a third party in any form without written permission	 www.vorbild.co.uk info@vorbild.co.uk	CONSTRUCTION: INSTALLATIONS:	EXISTING SITE PLAN	FOR PLANNING	1242
				INSTALLATIONS:		DRAWN BY: SW	SIGNATURE:
						APPROVED:	DRAWING No: A-(10)-001
						MS	SIGNATURE:
							SCALE: DATE: Rev. No.: 1:100 28.02.2023

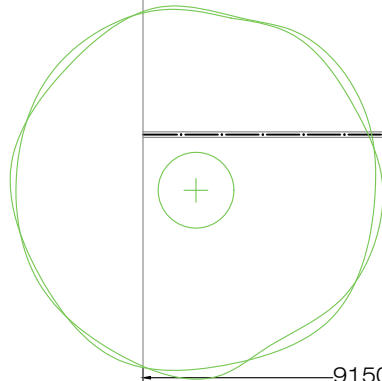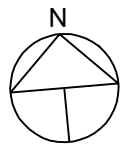

9150 (distance to the fence)

SHED

4480

1750

ASSUMED
BOUNDARY LINE

(2238)

10515 (distance to the shed)

MH



6230

assumed middle point
of the neighbour elevation

1755

ASSUMED
BOUNDARY LINE

01

EXISTING LOWER GROUND FLOOR PLAN

A-(10)-010

1:50@ A1, 1:100 @ A3

ASSUMED
BOUNDARY LINE

VOID

ASSUMED
BOUNDARY LINE

VOID

02

EXISTING GROUND FLOOR PLAN

A-(10)-010

1:50@ A1, 1:100 @ A3



PROJECT NAME:

CLIENT/PROJECT:

NOTES:

All dimensions in millimetres.

All dimensions and levels are to be checked on site by the main contractor prior to commencing excavation works. Any discrepancy is to be reported back to the designer for instruction.

This drawing is the property of VORBILD ARCHITECTURE LIMITED and may not be reproduced or disclosed to a third party in any form without written permission

ARCHITECTURE:



VORBILD
ARCHITECTURE

www.vorbild.co.uk

info@vorbild.co.uk

CONSTRUCTION:

INSTALLATIONS:

INSTALLATIONS:

SHEET TITLE:

EXISTING LOWER GF AND
GROUND FLOOR PLAN

DRAWING STATUS:

FOR PLANNING

DRAWN BY:

SW

APPROVED:

MS

SIGNATURE:

SIGNATURE:

JOB NUMBER:

1242

DRAWING No:

A-(10)-010

SCALE:

1:100


DATE:

28.02.2023

Rev. No.:

1242

76 Southwood Lane, London N6 5DY

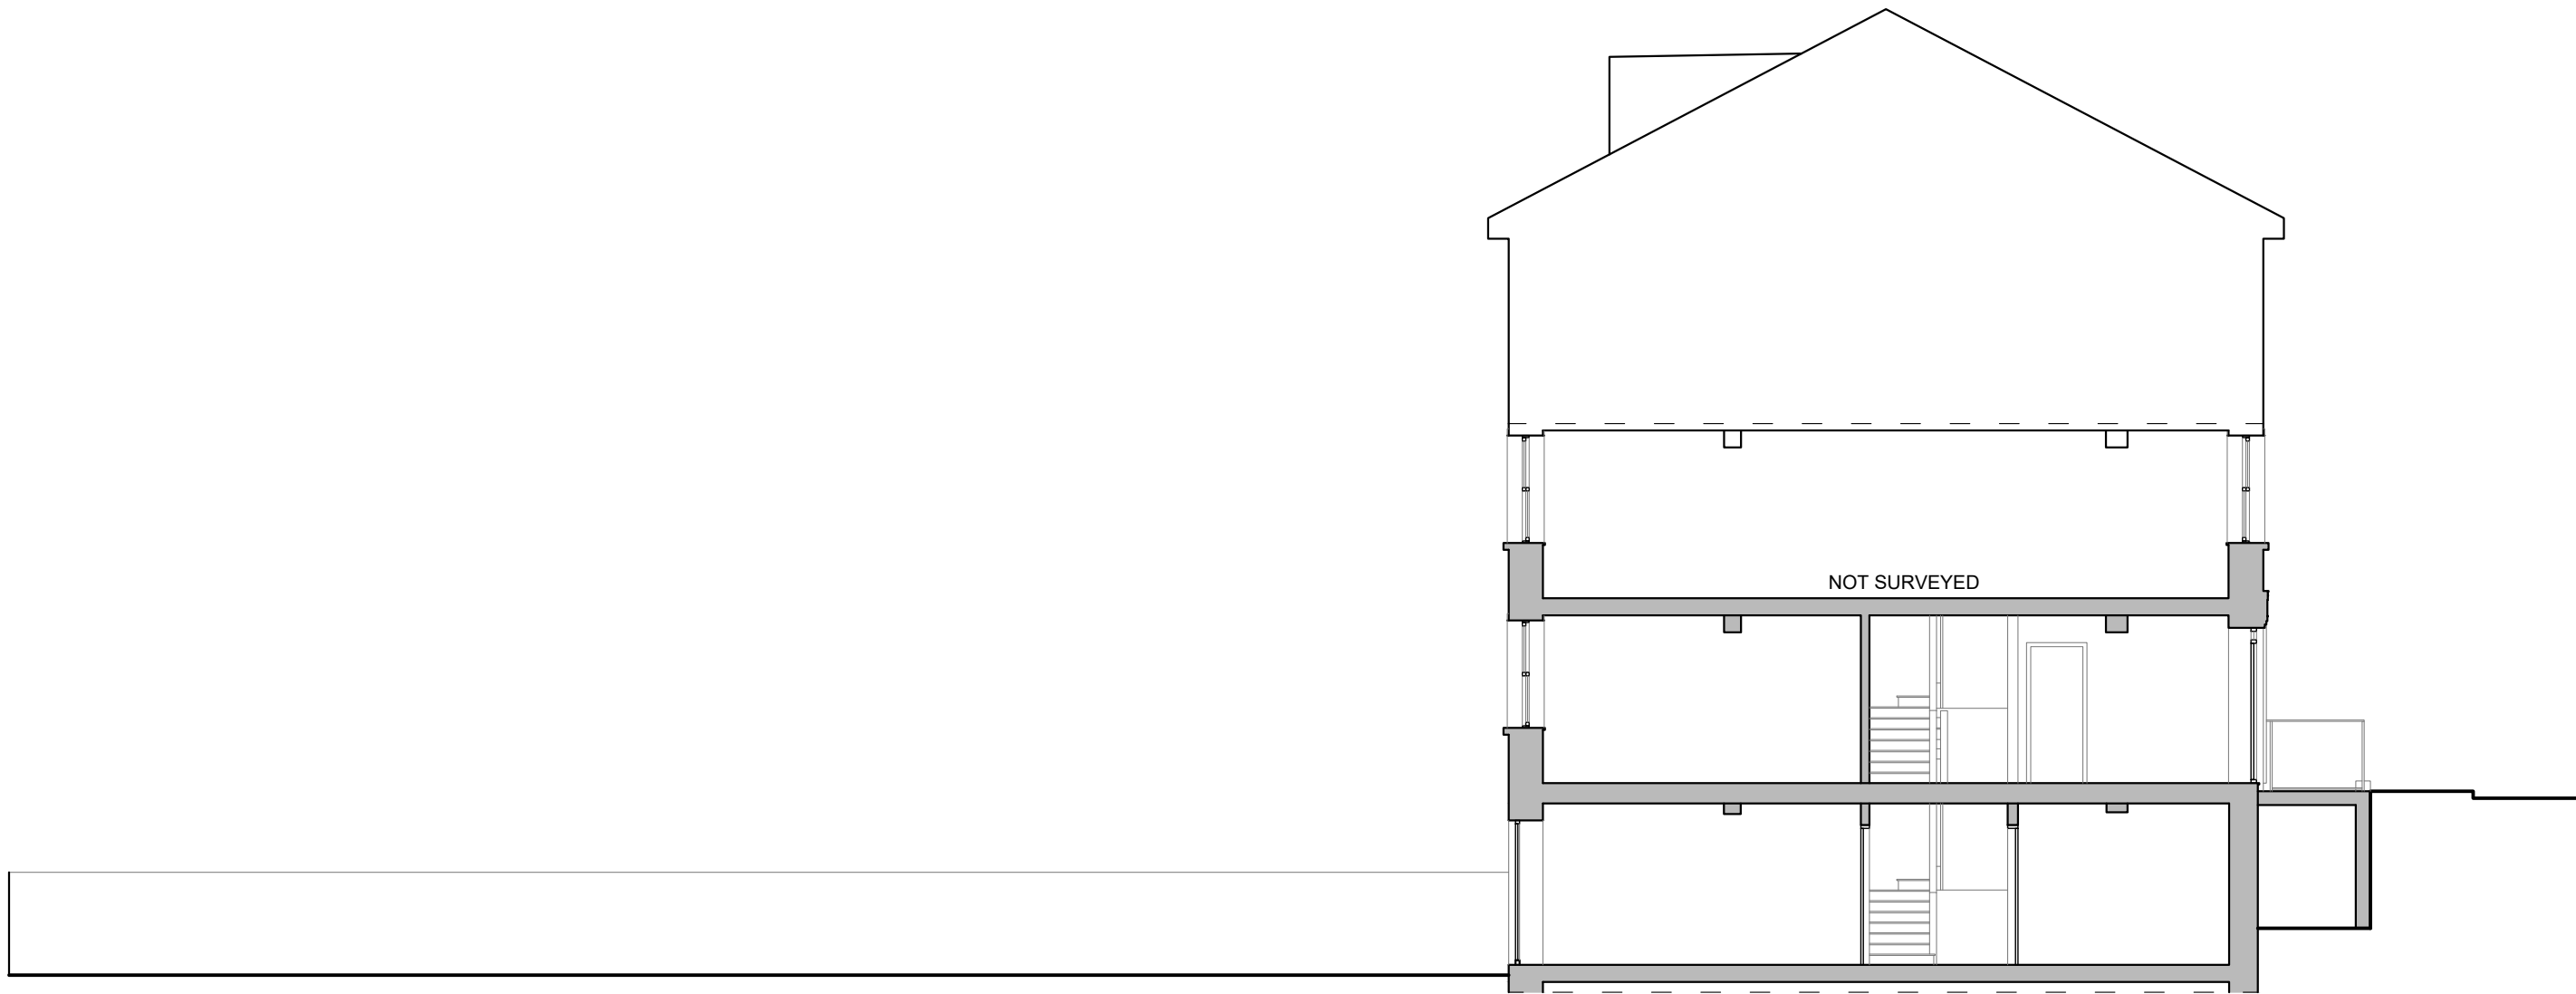

03
A-(11)-010

EXISTING SECTION A-A

1:50@ A1, 1:100 @ A3



PROJECT NAME:	CLIENT/PROJECT:	NOTES :	ARCHITECTURE:	CONSTRUCTION:	SHEET TITLE:	DRAWING STATUS:	JOB NUMBER:
1242	76 Southwood Lane, London N6 5DY	All dimensions in millimetres. All dimensions and levels are to be checked on site by the main contractor prior to commencing excavation works. Any discrepancy is to be reported back to the designer for instruction. This drawing is the property of VORBILD ARCHITECTURE LIMITED and may not be reproduced or disclosed to a third party in any form without written permission	 www.vorbild.co.uk info@vorbild.co.uk		EXISTING SECTION A-A	FOR PLANNING	1242
				INSTALLATIONS:		DRAWN BY: SW	DRAWING No: A-(11)-010
				INSTALLATIONS:		APPROVED: MS	SCALE: 1:100 DATE: 28.02.2023 Rev. No.:

