
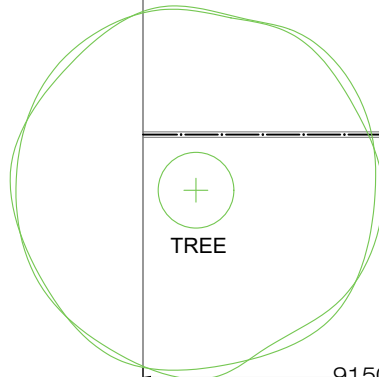


 

TREE

9150 (distance to the fence)

(2238)

6515 (distance to the shed)

SHED

1750

ASSUMED
BOUNDARY LINE

NEW REAR
EXTENSION

ASSUMED
BOUNDARY LINE

assumed middle point
of the neighbour elevation

45°

4000

assumed middle point
of the neighbour elevation

45°

1755

74

76

78

00

A-(13)-001

PROPOSED SITE PLAN

1:50@ A1, 1:100 @ A3



SCALE BAR (METRES)

PROJECT NAME:

CLIENT/PROJECT:

NOTES:

All dimensions in millimetres.

All dimensions and levels are to be checked on site by the main contractor prior to commencing excavation works. Any discrepancy is to be reported back to the designer for instruction.

This drawing is the property of VORBILD ARCHITECTURE LIMITED and may not be reproduced or disclosed to a third party in any form without written permission

ARCHITECTURE:



VORBILD
ARCHITECTURE

www.vorbild.co.uk

info@vorbild.co.uk

CONSTRUCTION:

INSTALLATIONS:

INSTALLATIONS:

SHEET TITLE:

PROPOSED
SITE PLAN

DRAWING STATUS:

FOR PLANNING

DRAWN BY:

SW

APPROVED:

MS

SIGNATURE:

SIGNATURE:

JOB NUMBER:

1242

DRAWING No:

A-(13)-001

SCALE:

1:100




DATE:

28.02.2023


Rev. No.:

1242


76 Southwood Lane, London N6 5DY

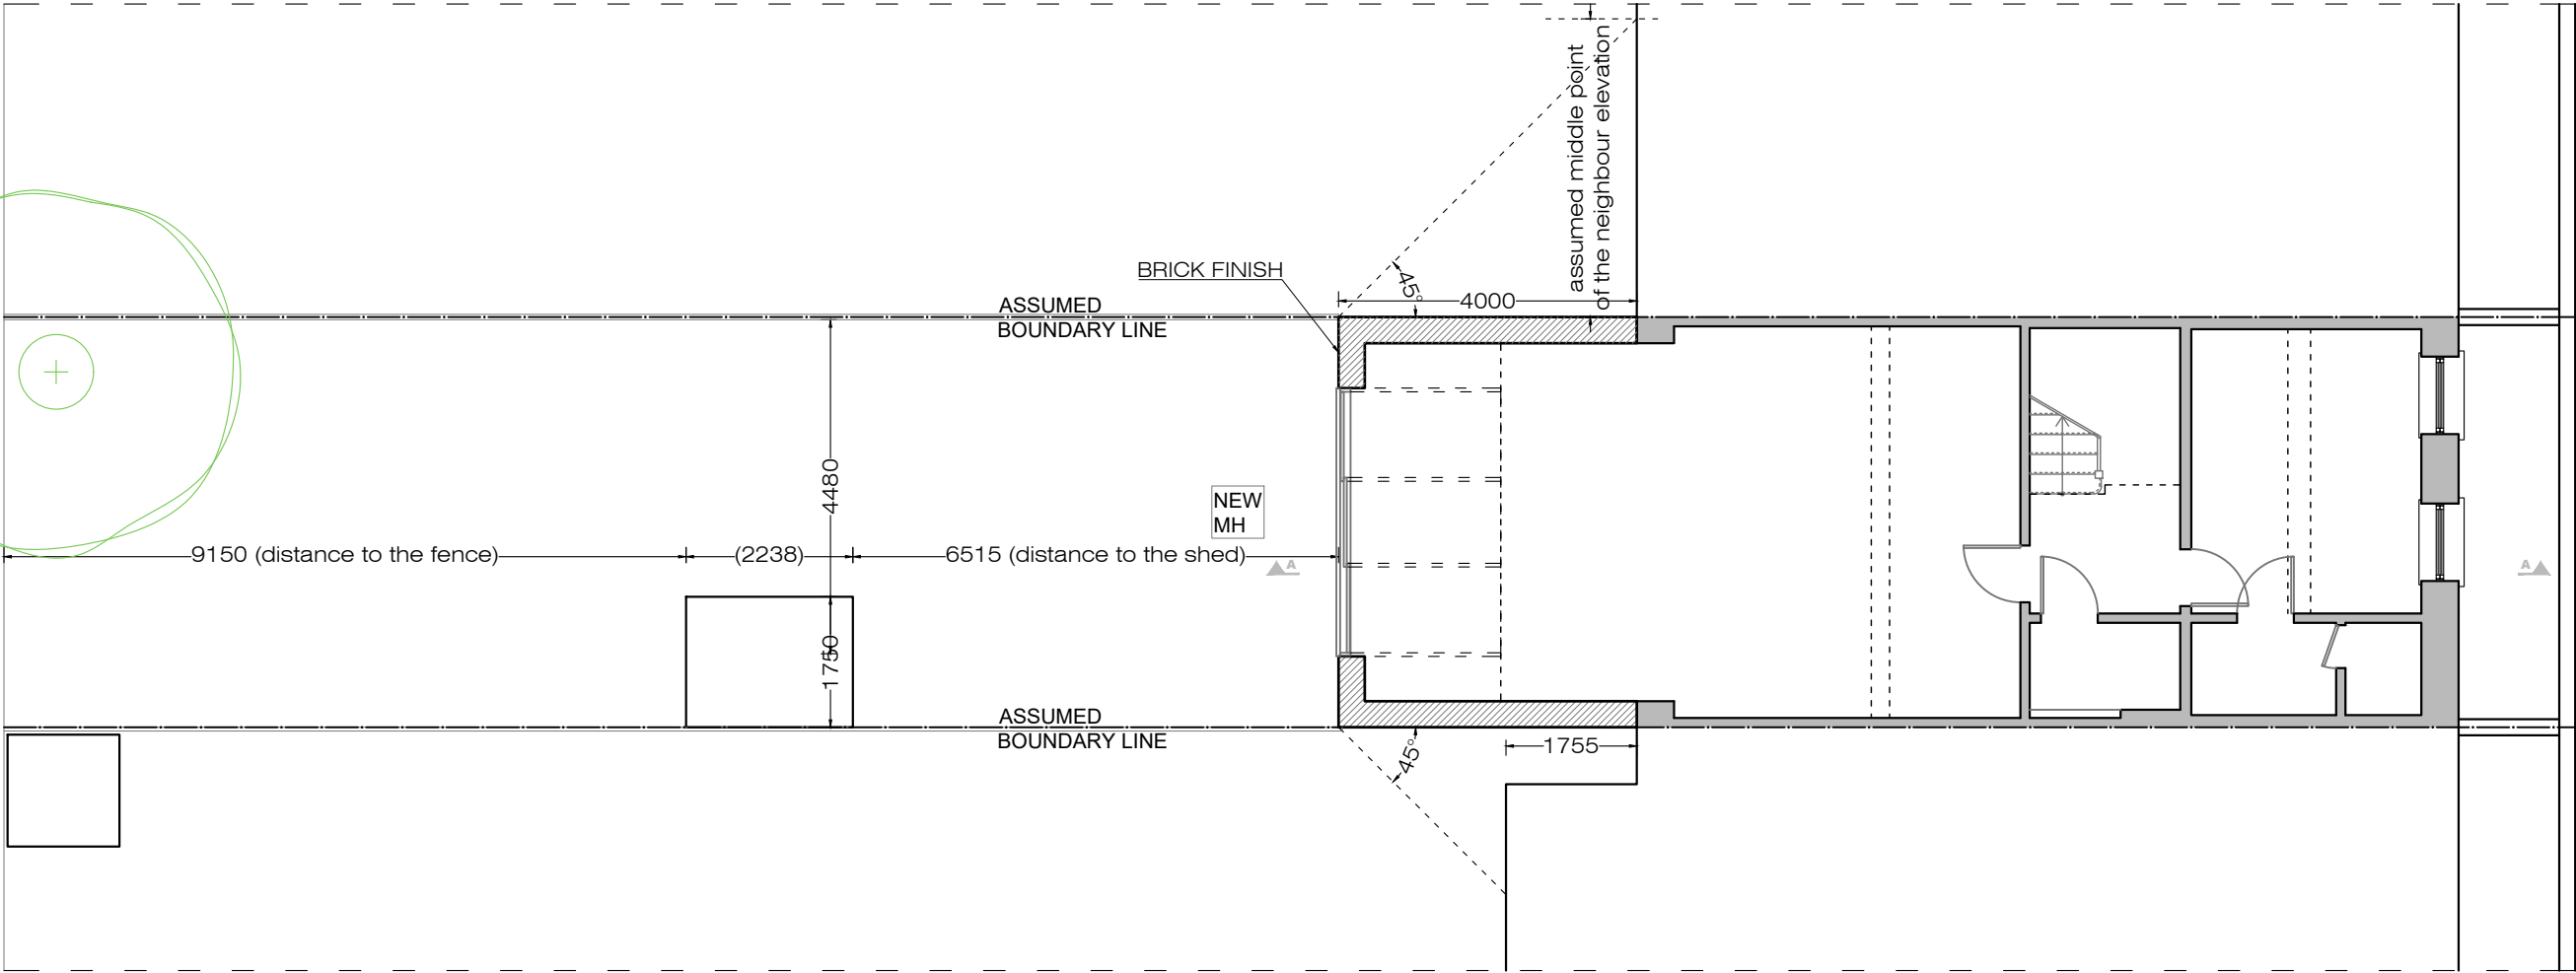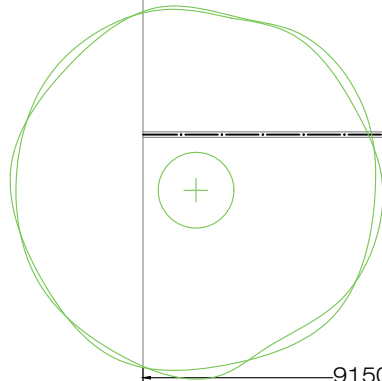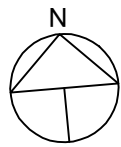


01 PROPOSED LOWER GROUND FLOOR PLAN
A-(13)-010 1:50@ A1, 1:100 @ A3

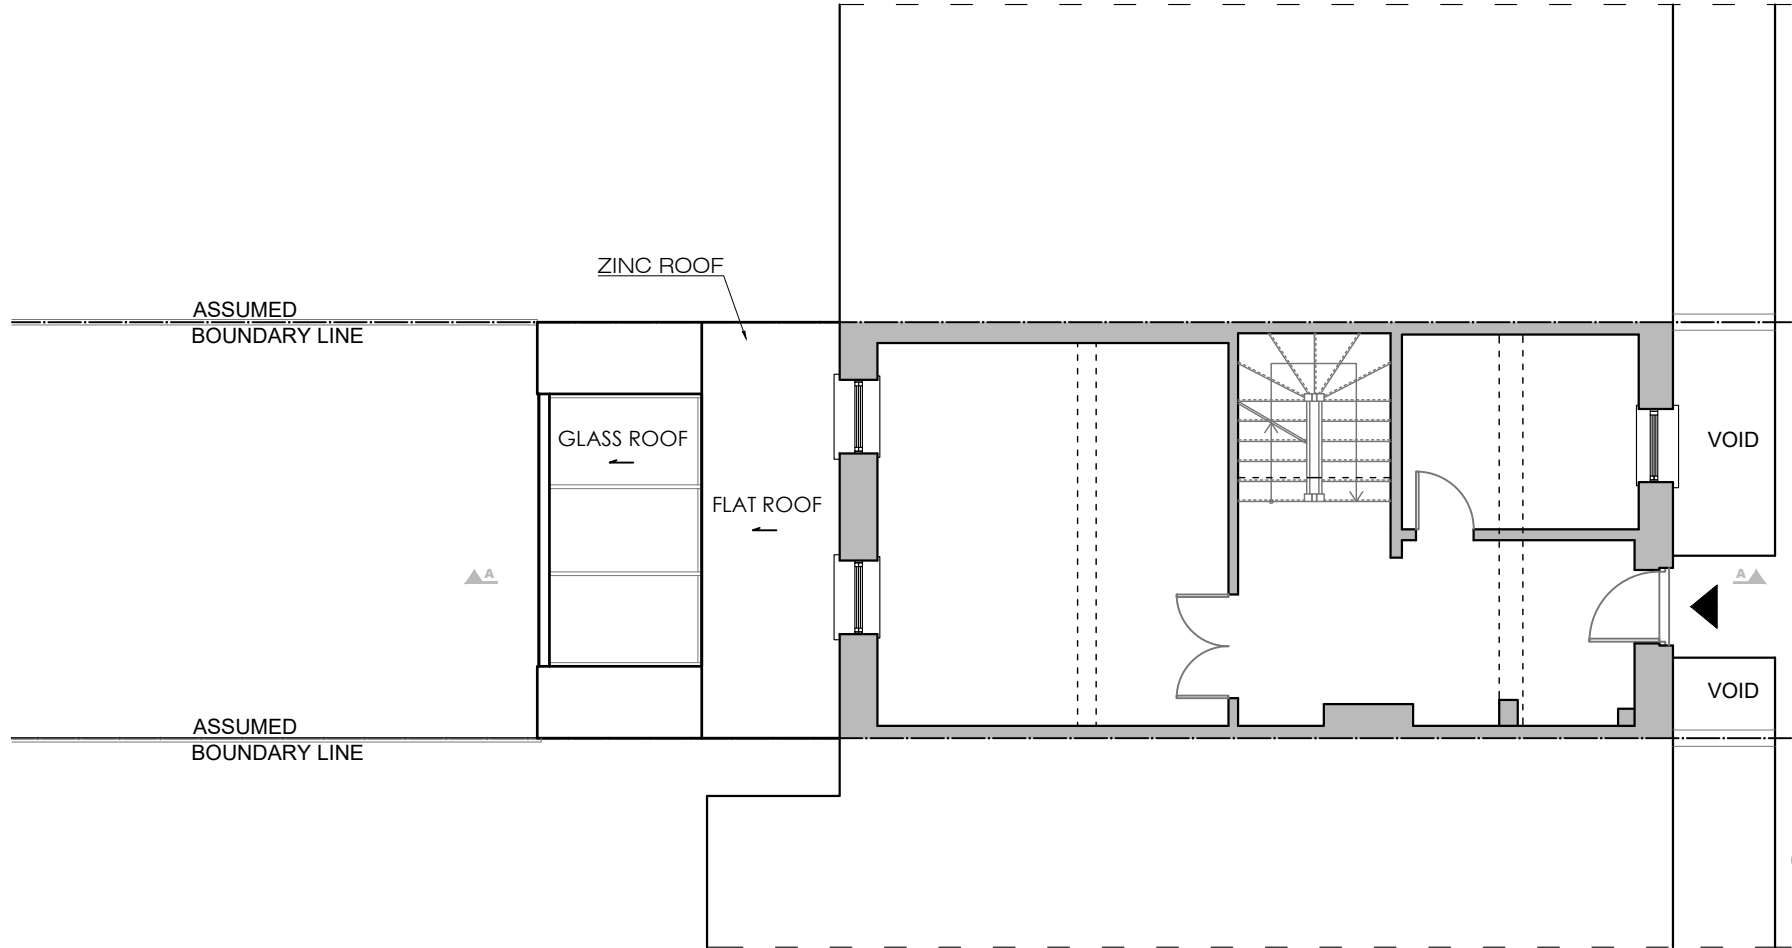


02 PROPOSED GROUND FLOOR PLAN
A-(13)-010 1:50@ A1, 1:100 @ A3

 

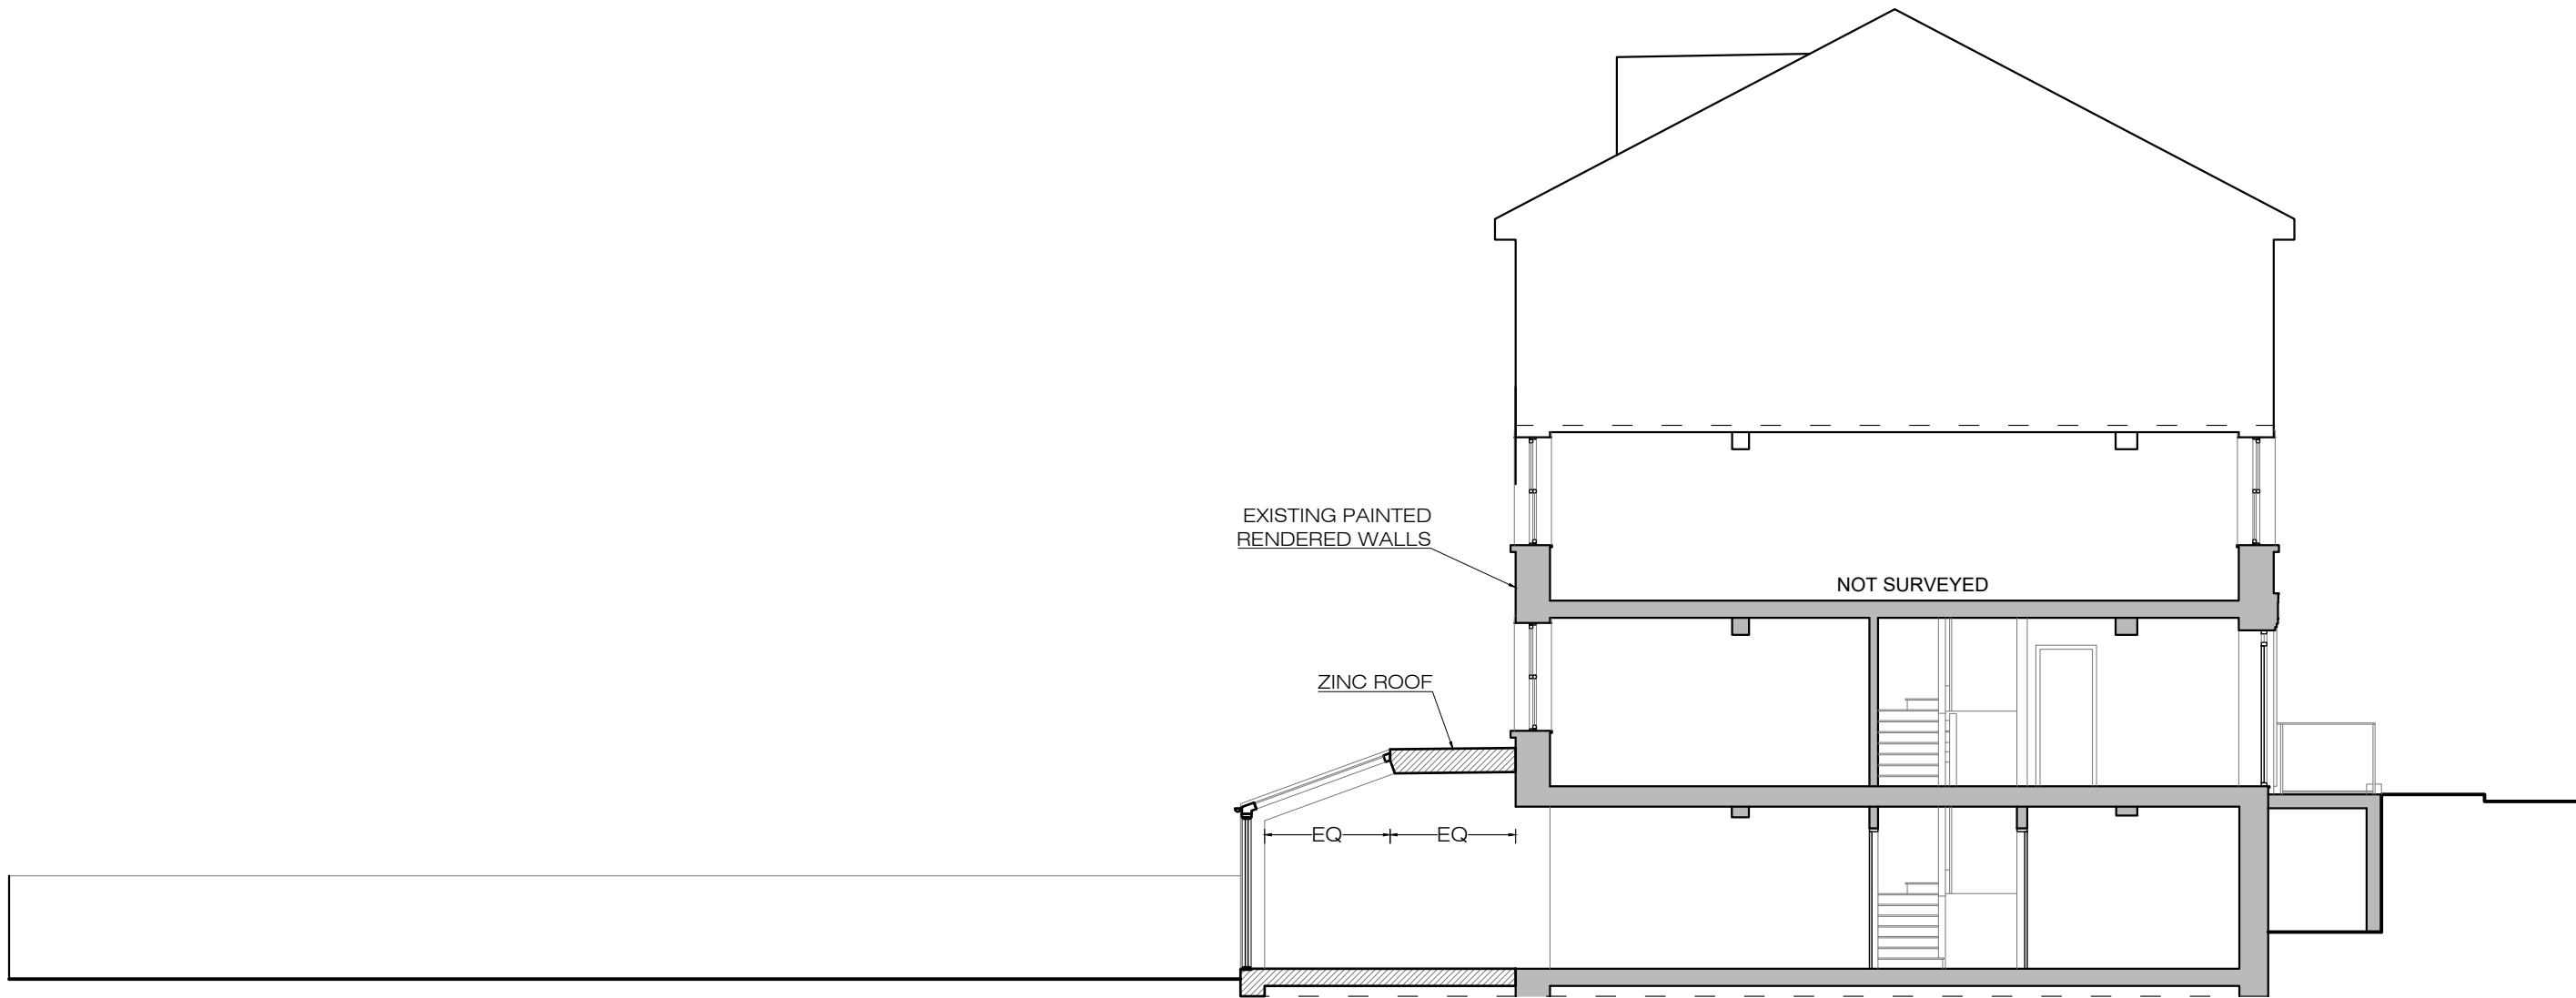

03
A-(14)-010

PROPOSED SECTION A-A
1:50@ A1, 1:100 @ A3

 

PROJECT NAME:	CLIENT/PROJECT:	NOTES :	ARCHITECTURE:	CONSTRUCTION:	SHEET TITLE:	DRAWING STATUS:	JOB NUMBER:
1242	76 Southwood Lane, London N6 5DY	All dimensions in millimetres. All dimensions and levels are to be checked on site by the main contractor prior to commencing excavation works. Any discrepancy is to be reported back to the designer for instruction. This drawing is the property of VORBILD ARCHITECTURE LIMITED and may not be reproduced or disclosed to a third party in any form without written permission	 www.vorbild.co.uk info@vorbild.co.uk		PROPOSED SECTION A-A	FOR PLANNING	1242
				INSTALLATIONS:		DRAWN BY: SW	DRAWING No: A-(14)-010
				INSTALLATIONS:		APPROVED: MS	SIGNATURE: SCALE: DATE: 1:100 28.02.2023 Rev. No.:



04
A-(15)-010

PROPOSED REAR ELEVATION

1:50@ A1,1:100 @ A3



PROJECT NAME:	CLIENT/PROJECT:	NOTES :	ARCHITECTURE:	CONSTRUCTION:	SHEET TITLE:	DRAWING STATUS:	JOB NUMBER:
1242	76 Southwood Lane, London N6 5DY	All dimensions in millimetres. All dimensions and levels are to be checked on site by the main contractor prior to commencing excavation works. Any discrepancy is to be reported back to the designer for instruction. This drawing is the property of VORBILD ARCHITECTURE LIMITED and may not be reproduced or disclosed to a third party in any form without written permission	V VORBILD ARCHITECTURE www.vorbild.co.uk info@vorbild.co.uk		PROPOSED REAR ELEVATION	FOR PLANNING	1242
				INSTALLATIONS:		DRAWN BY:	DRAWING No:
				INSTALLATIONS:		SW	A-(15)-010
						APPROVED:	SCALE: DATE: Rev. No.:
						MS	1:100 28.02.2023