




GROUND FLOOR

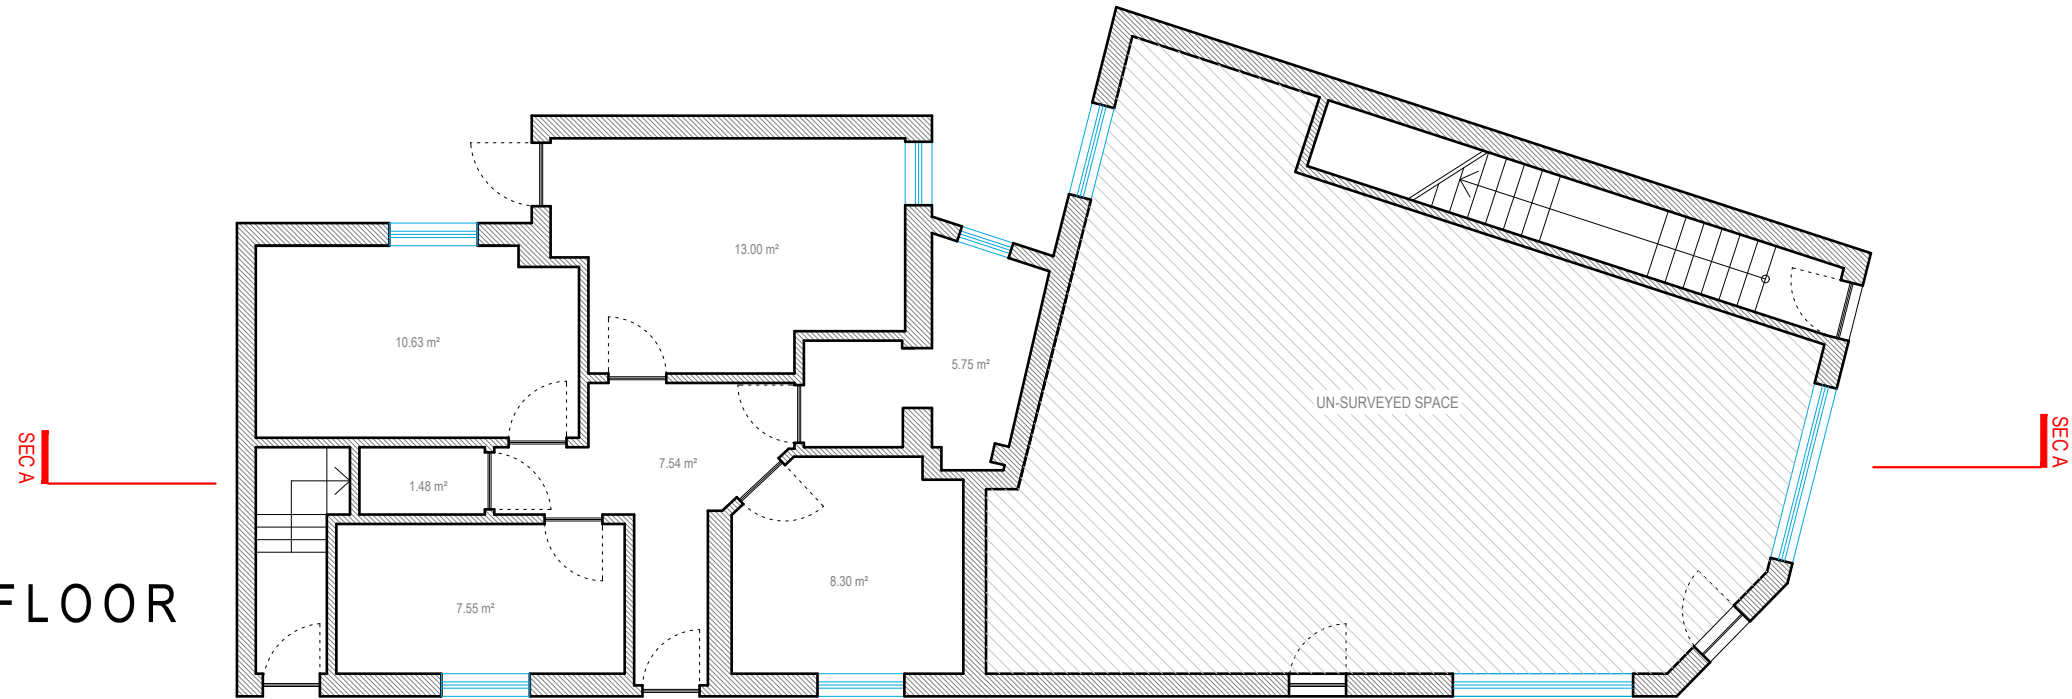

FIRST FLOOR

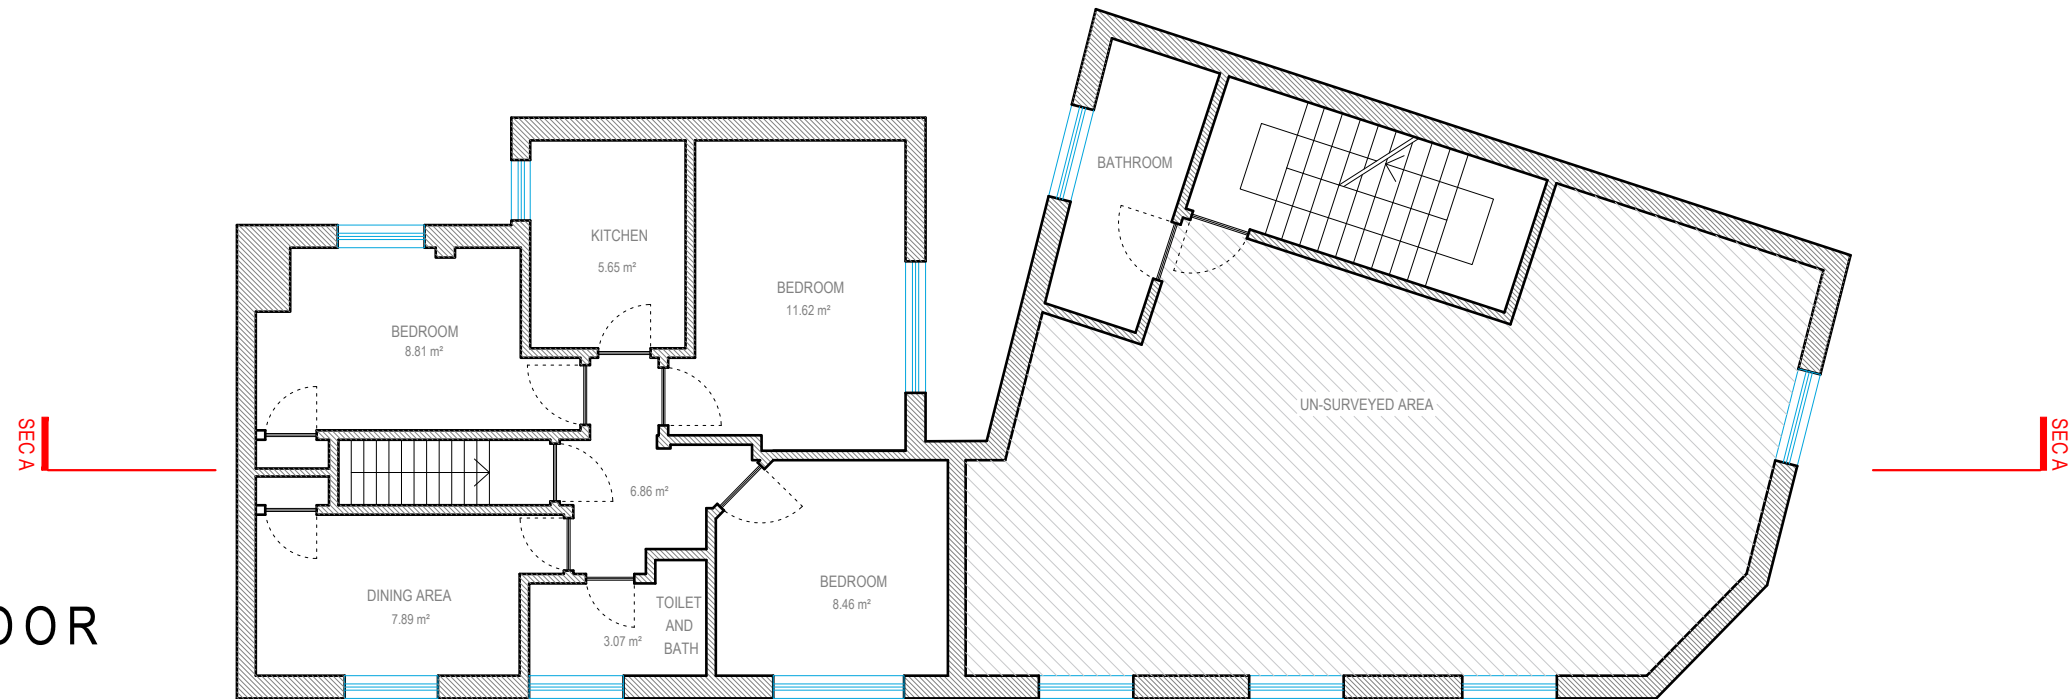

0 1 2 5m scale 1:100
@A3

 

Redwoods

address. 4 Grosvenor way - E5 9ND - London.
tel. 0203781 8008
mail. office@redwoodsprojects.co.uk
web. www.redwoodsprojects.co.uk

Any errors on Dimensions to be reported to the Architect prior to commencement of Works. Dimensions and areas are based on survey information. This drawing is copyright © Redwoods Projects. All dimensions to be checked on site Prior work,

ADDRESS:

146 HIGH ROAD, LONDON
N15 6JN, UK

TITLE:


EXISTING PLAN
FLOOR PLANS

PROJECT No 889 | Date: 12-01-2023


NAME:

E 01


SECOND FLOOR

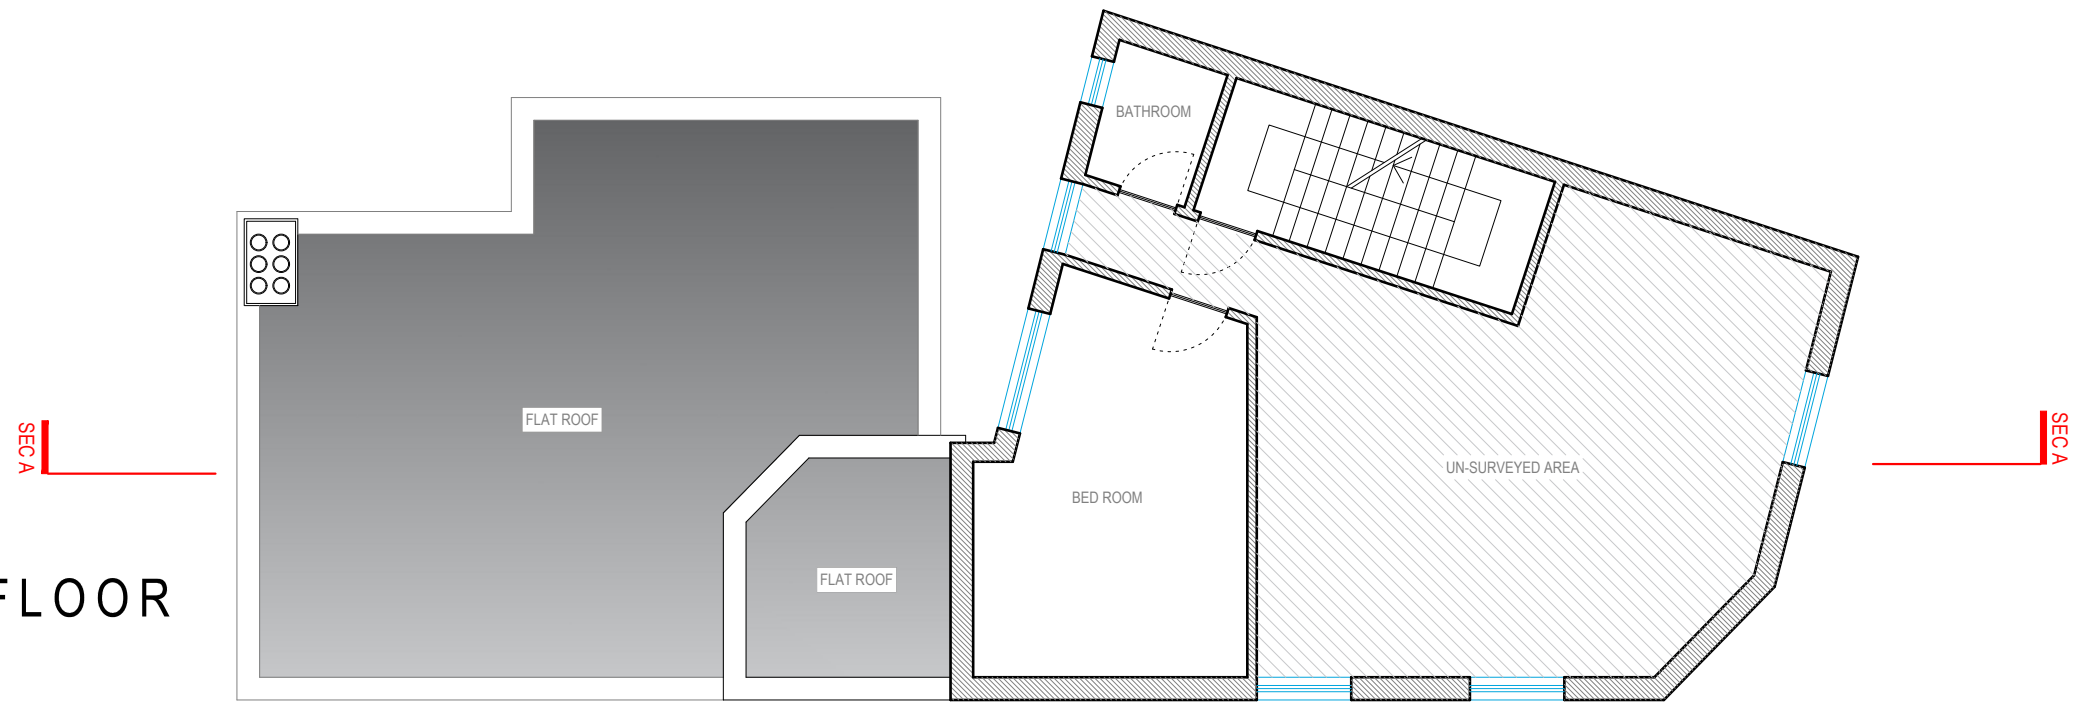

ROOF PLAN

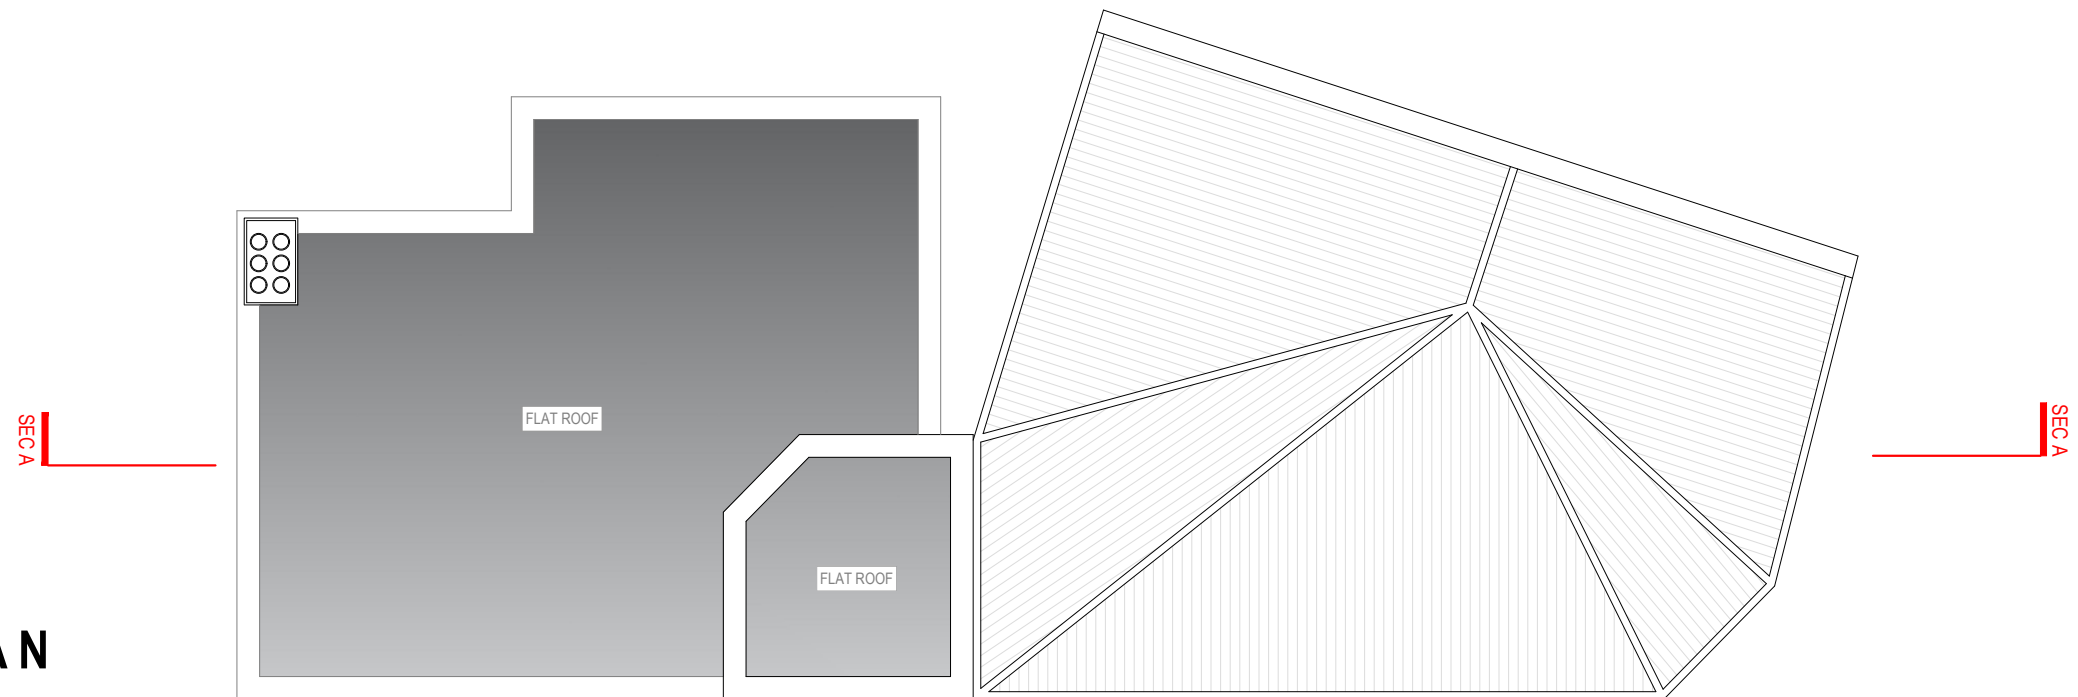

0 1 2 5m scale 1:100
@A3

 

Redwoods

address. 4 Grosvenor way - E5 9ND - London.
tel. 0203781 8008
mail. office@redwoodsprojects.co.uk
web. www.redwoodsprojects.co.uk

Any errors on Dimensions to be reported to the Architect prior to commencement of Works. Dimensions and areas are based on survey information. This drawing is copyright © Redwoods Projects. All dimensions to be checked on site Prior work,

ADDRESS: 146 HIGH ROAD, LONDON
N15 6JN, UK



TITLE: EXISTING PLAN
FLOOR PLANS

PROJECT No 889 | Date: 12-01-2023

NAME: **E 02**



FRONT ELEVATION

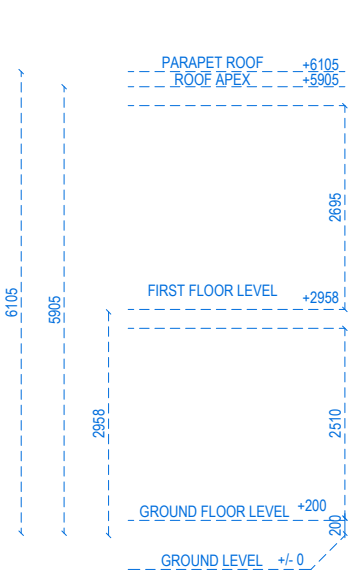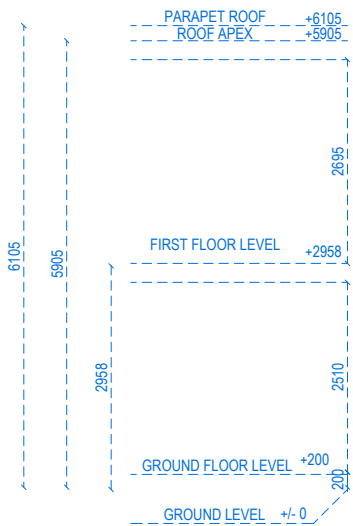

RIGHT SIDE ELEVATION

0 1 2 5m scale 1:100 @A3

Redwoods

address. 4 Grosvenor way - E5 9ND - London.
tel. 0203781 8008
mail. office@redwoodsprojects.co.uk
web. www.redwoodsprojects.co.uk

Any errors on Dimensions to be reported to the Architect prior to commencement of Works. Dimensions and areas are based on survey information. This drawing is copyright © Redwoods Projects. All dimensions to be checked on site Prior work,

ADDRESS:

146 HIGH ROAD, LONDON
N15 6JN, UK



TITLE:

EXISTING PLAN
ELEVATIONS


PROJECT No 889 | Date: 12-01-2023

NAME:


E 03

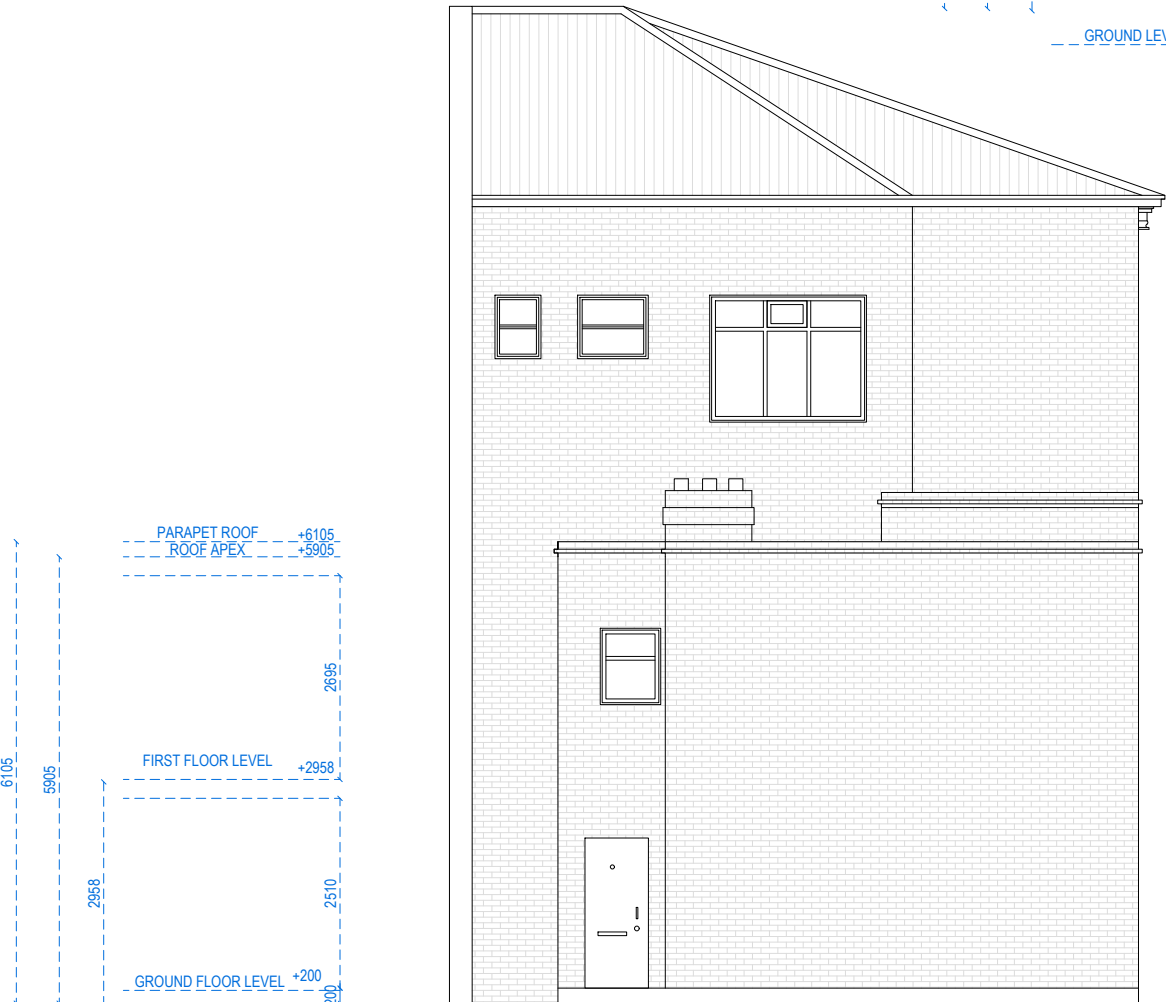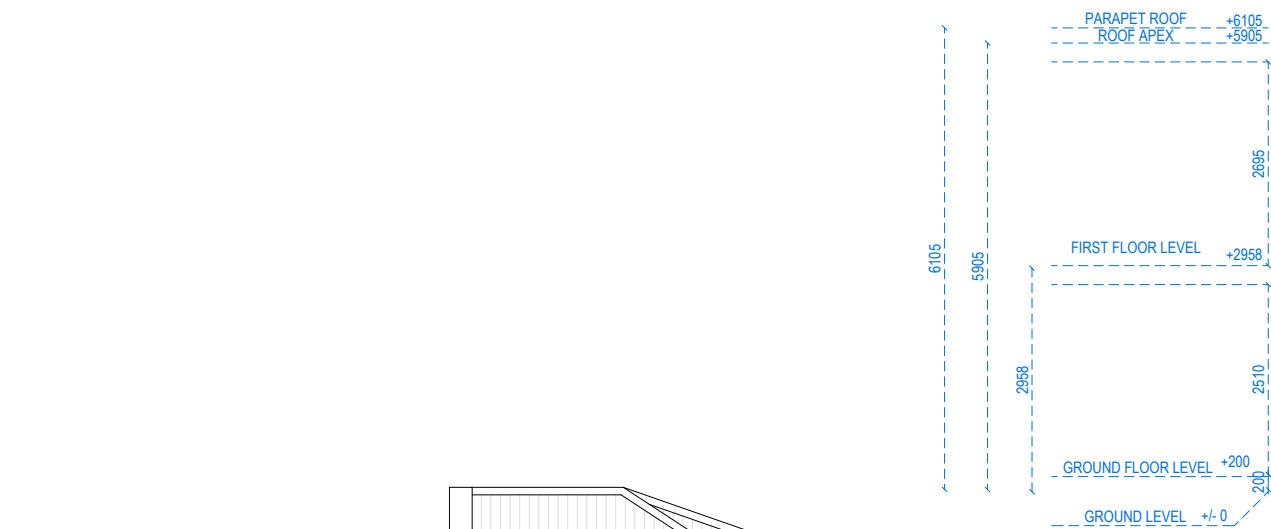

LEFT SIDE ELEVATION

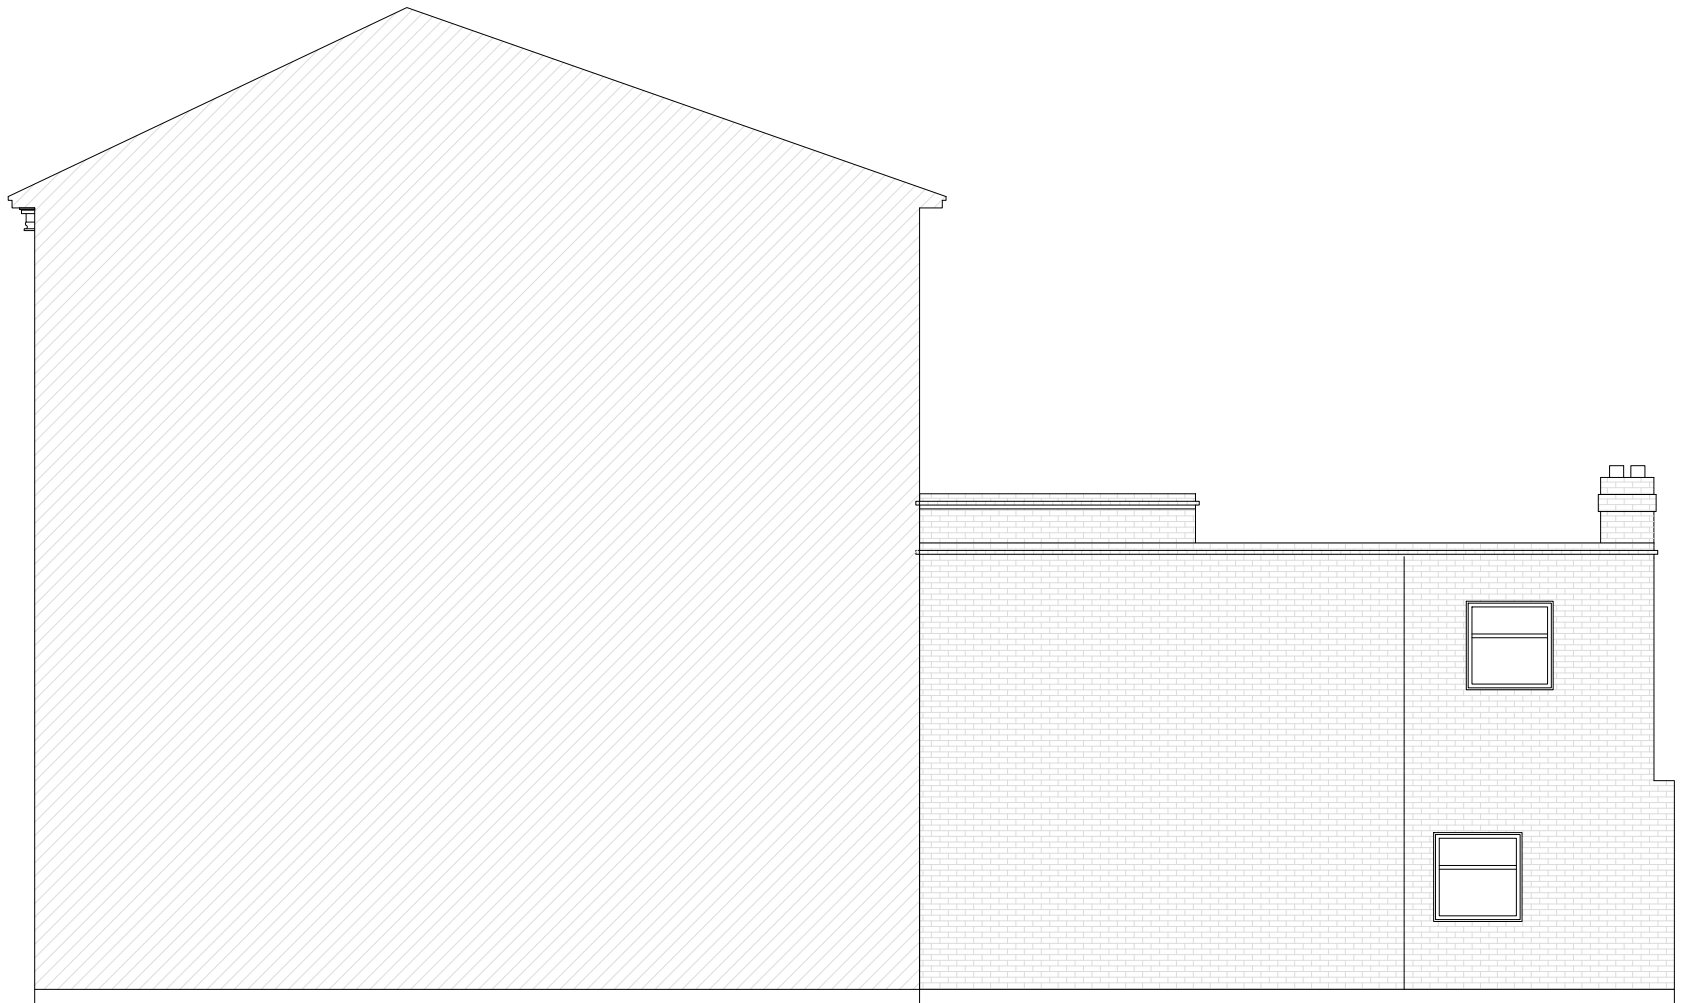

REAR ELEVATION

 

address. 4 Grosvenor way - E5 9ND - London.
tel. 0203781 8008
mail. office@redwoodsprojects.co.uk
web. www.redwoodsprojects.co.uk


Any errors on Dimensions to be reported to the Architect prior to commencement of Works. Dimensions and areas are based on survey information. This drawing is copyright © Redwoods Projects. All dimensions to be checked on site Prior work,

ADDRESS: 146 HIGH ROAD, LONDON
N15 6JN, UK

TITLE: EXISTING PLAN
ELEVATIONS

PROJECT No 889 | Date: 12-01-2023

NAME: E 04

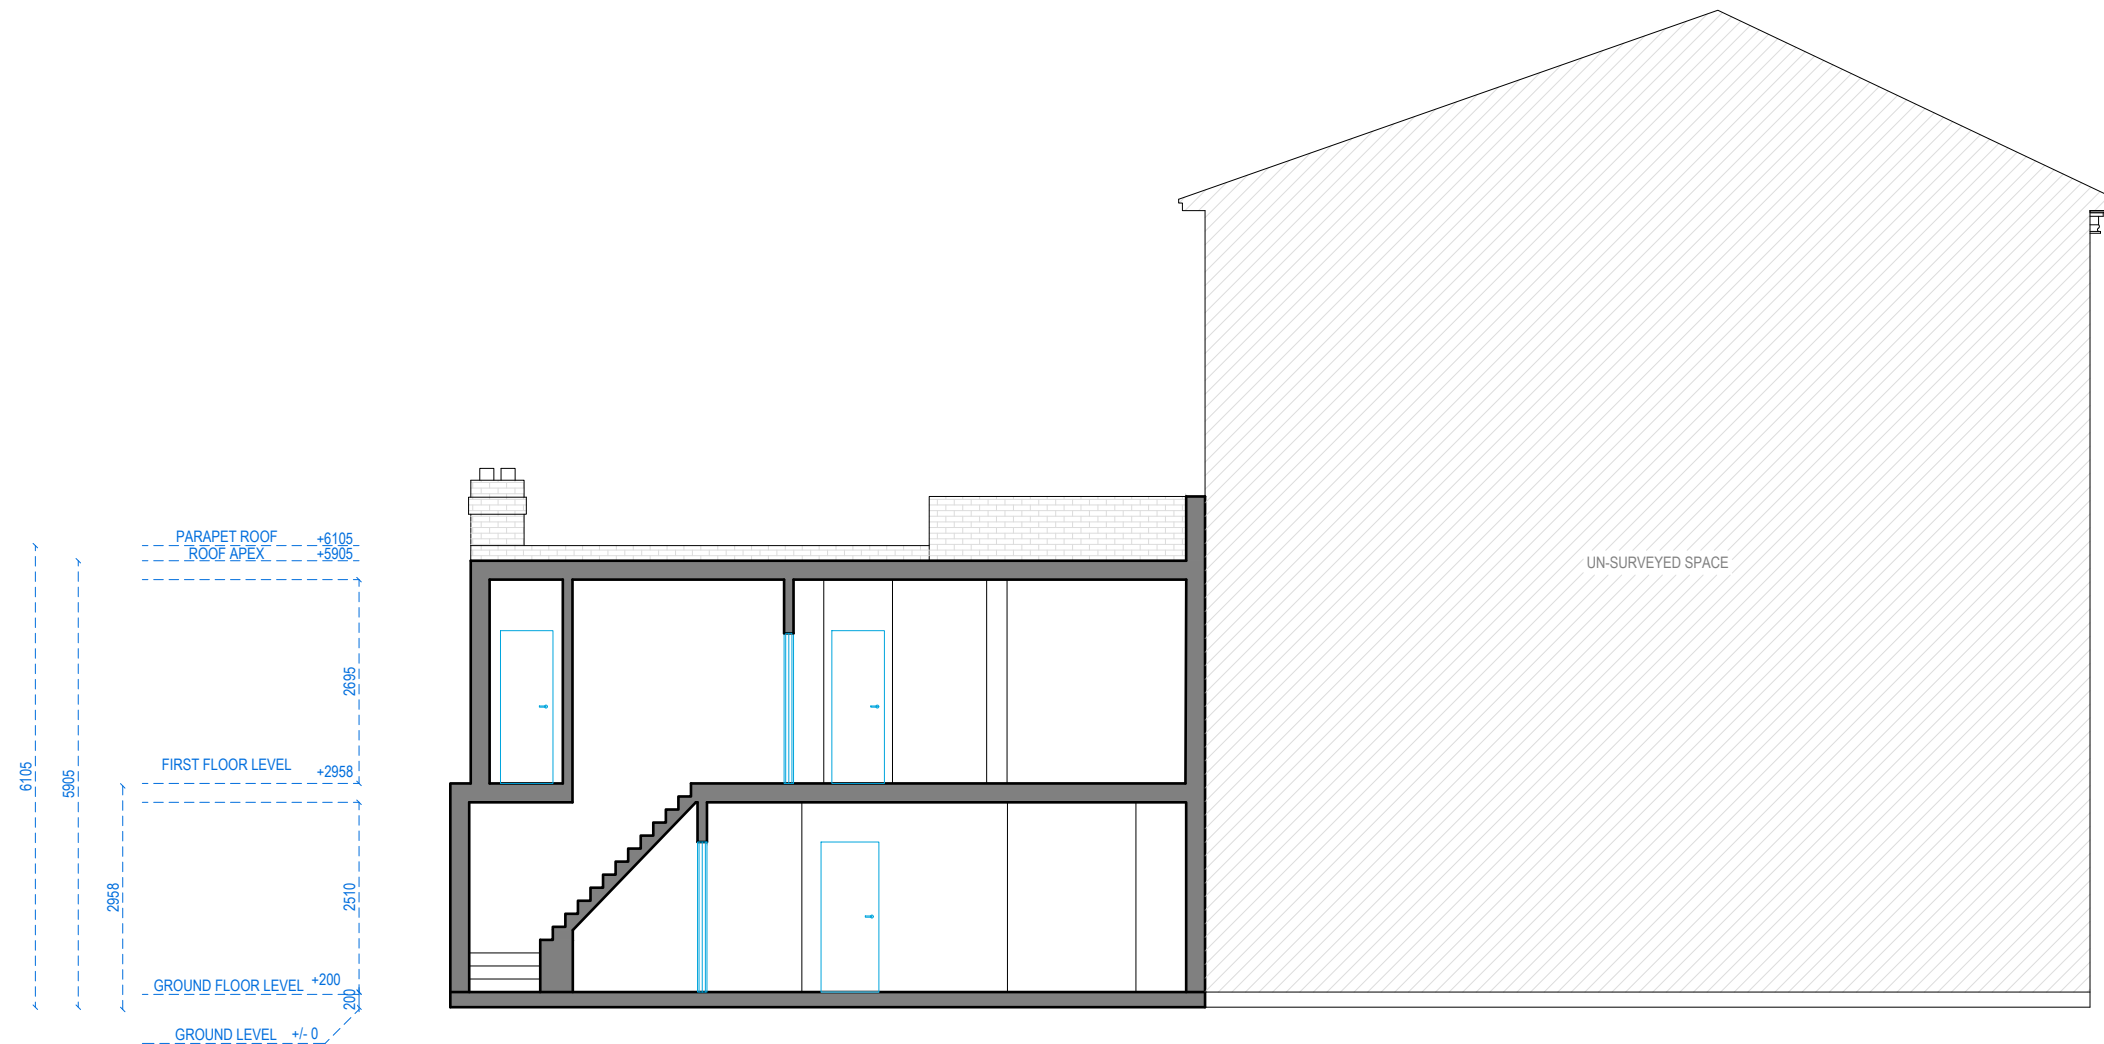

SECTION A-A

0 1 2 5m scale 1:100
@A3

Redwoods

address. 4 Grosvenor way - E5 9ND - London.
tel. 0203781 8008
mail. office@redwoodsprojects.co.uk
web. www.redwoodsprojects.co.uk

Any errors on Dimensions to be reported to the Architect prior to commencement of Works. Dimensions and areas are based on survey information. This drawing is copyright © Redwoods Projects. All dimensions to be checked on site Prior work,


ADDRESS: 146 HIGH ROAD, LONDON
N15 6JN, UK

TITLE: EXISTING PLAN
ELEVATIONS

PROJECT No 889 | Date: 12-01-2023

NAME: E 05


GROUND FLOOR

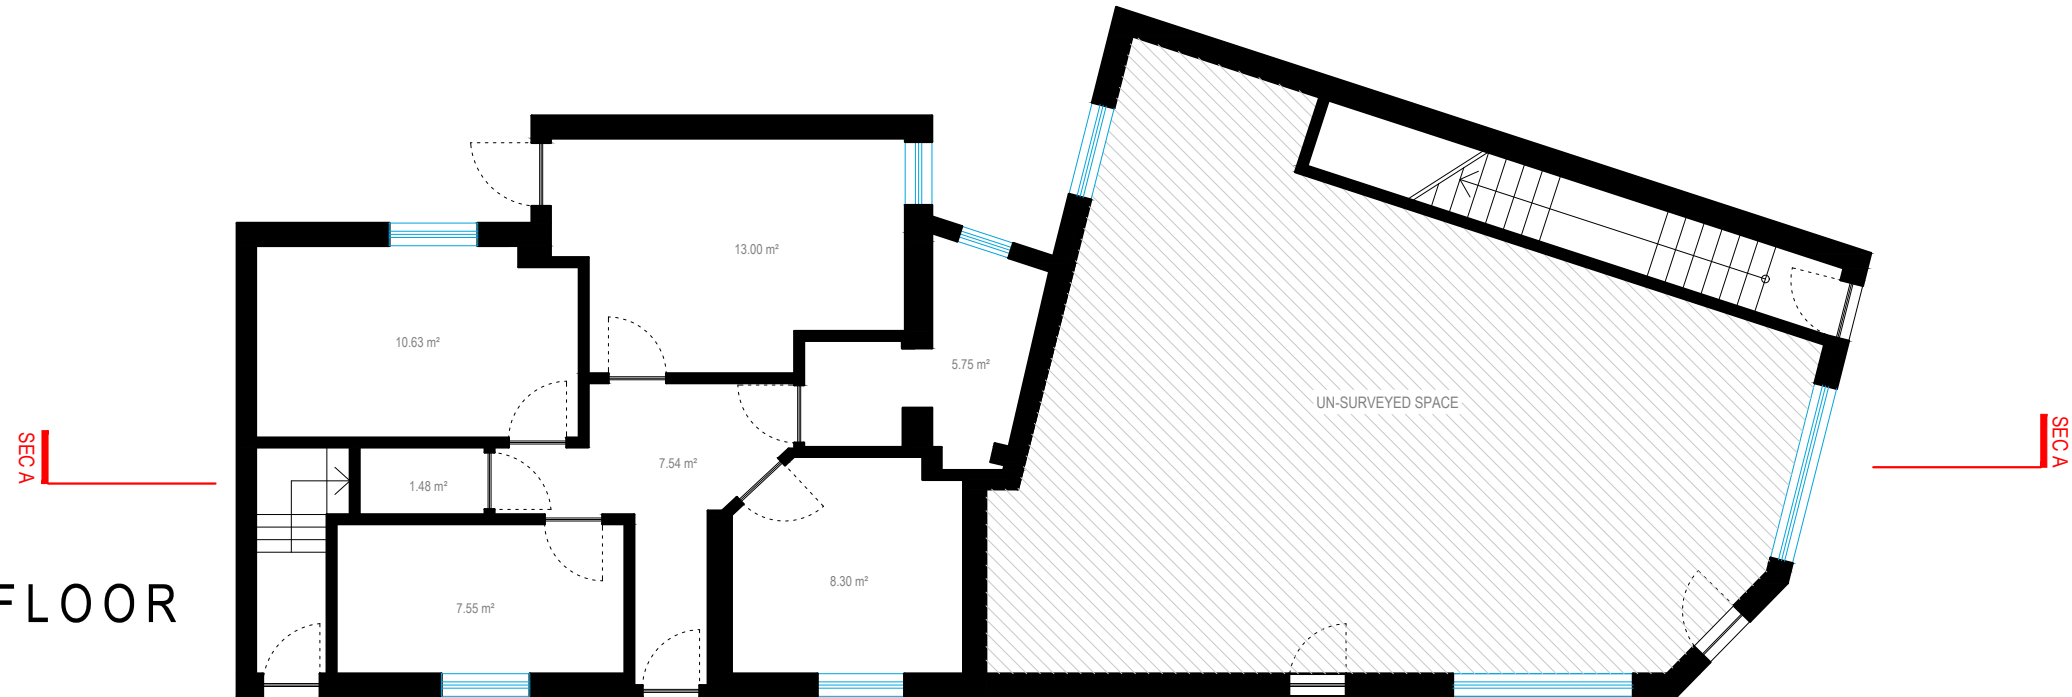

FIRST FLOOR



0 1 2 5m scale 1:100
@A3


 


Redwoods

address. 4 Grosvenor way - E5 9ND - London.
tel. 0203781 8008
mail. office@redwoodsprojects.co.uk
web. www.redwoodsprojects.co.uk


Any errors on Dimensions to be reported to the Architect prior to commencement of Works. Dimensions and areas are based on survey information. This drawing is copyright © Redwoods Projects. All dimensions to be checked on site Prior work,

ADDRESS: 146 HIGH ROAD, LONDON
N15 6JN, UK
TITLE: PROPOSAL
FLOOR PLANS
PROJECT No 889 | Date: 12-01-2023
NAME: **P 01**

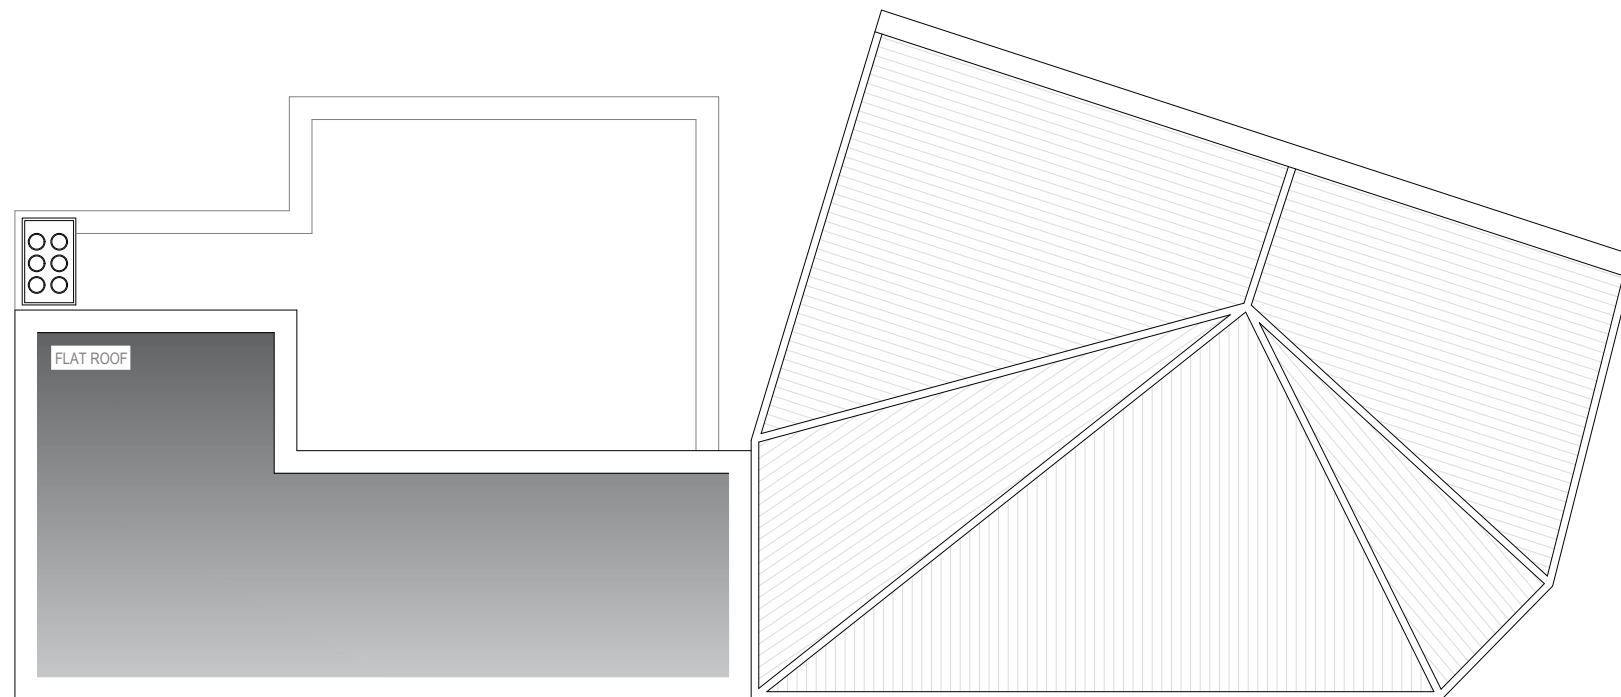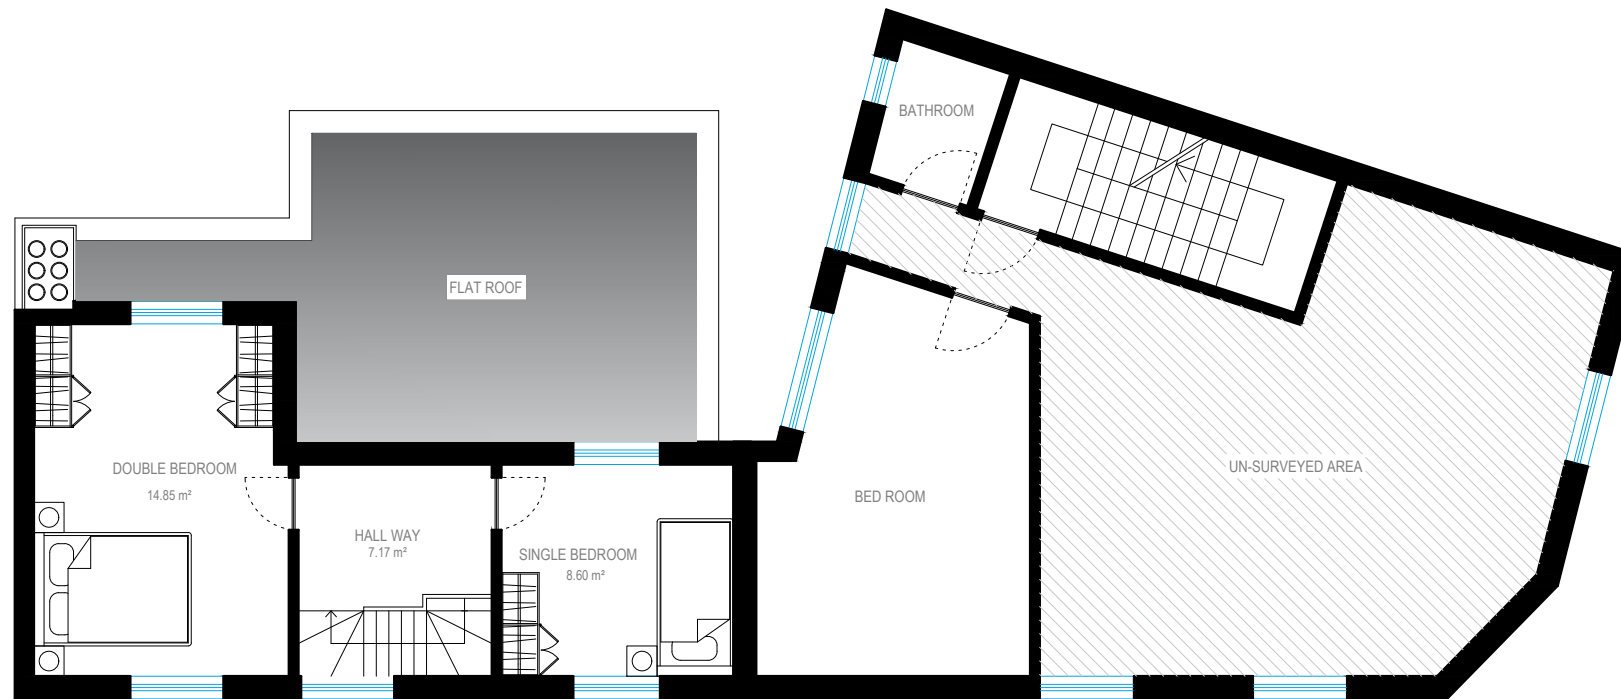

ROOF PLAN

0 1 2 5m scale 1:100
@A3

 

Redwoods

address. 4 Grosvenor way - E5 9ND - London.
tel. 0203781 8008
mail. office@redwoodsprojects.co.uk
web. www.redwoodsprojects.co.uk

Any errors on Dimensions to be reported to the Architect prior to commencement of Works. Dimensions and areas are based on survey information. This drawing is copyright © Redwoods Projects. All dimensions to be checked on site Prior work,

ADDRESS:

146 HIGH ROAD, LONDON
N15 6JN, UK



TITLE:

PROPOSAL
FLOOR PLANS

PROJECT No 889 | Date: 12-01-2023

NAME:

P 02

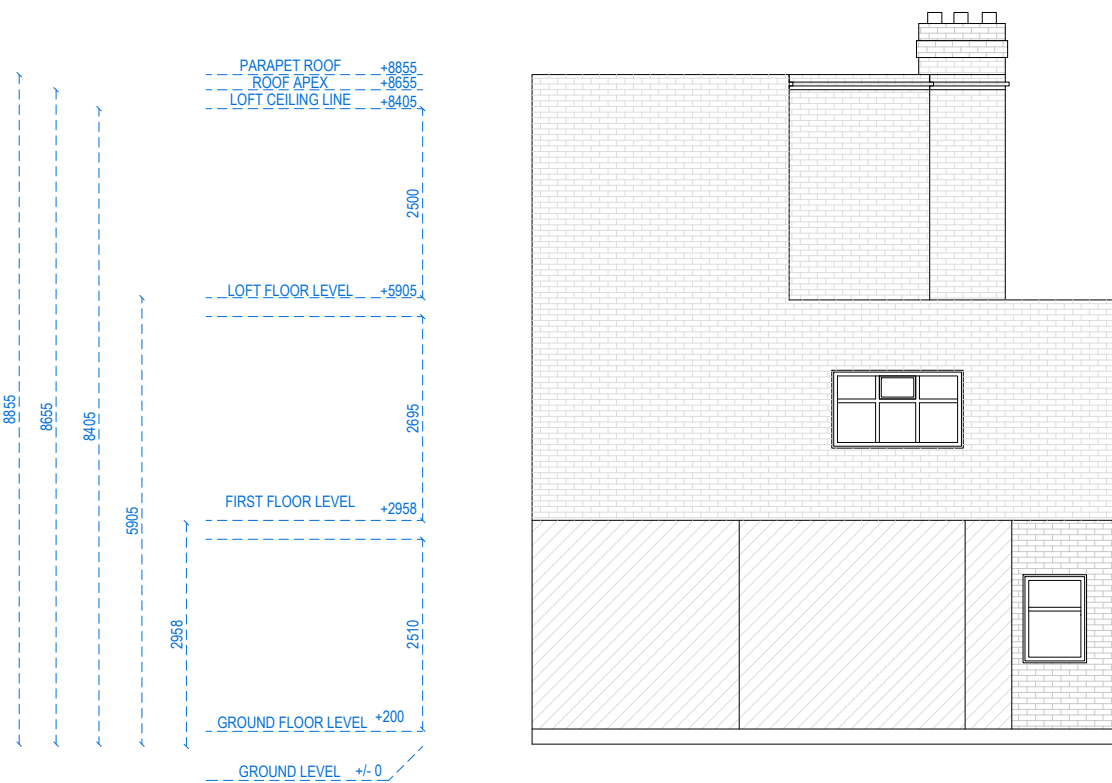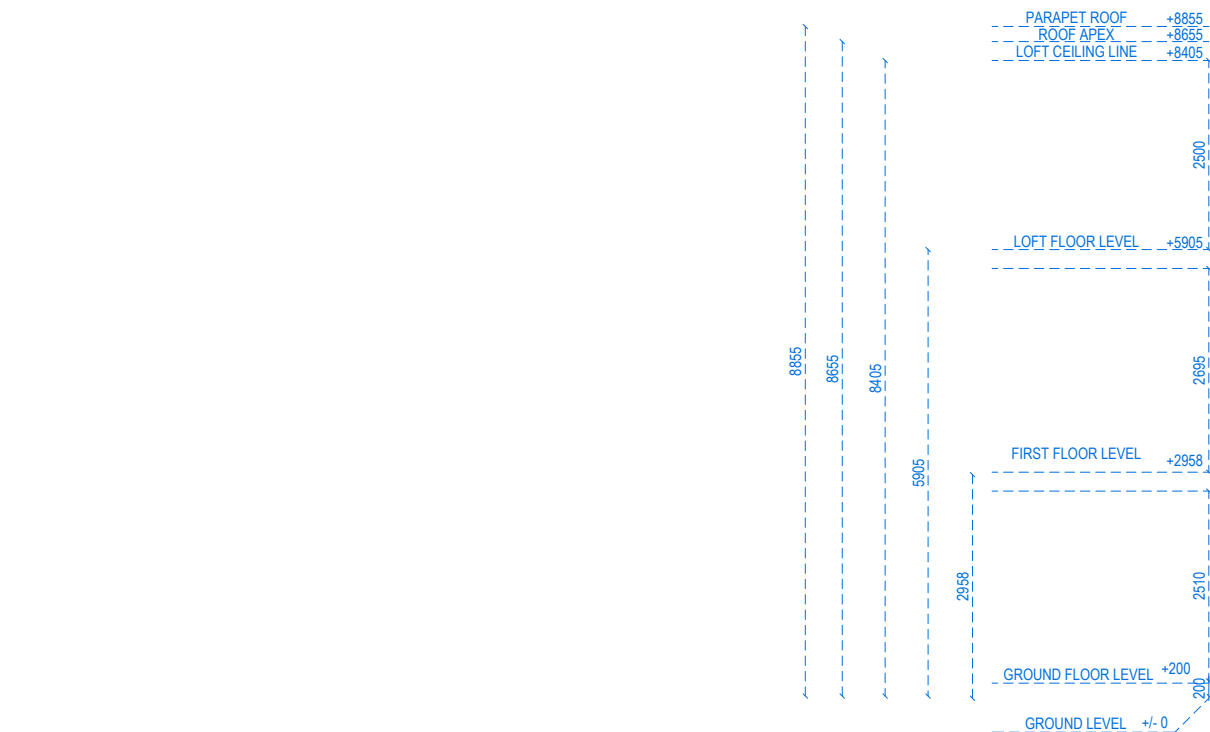

RIGHT SIDE ELEVATION



FRONT ELEVATION

0 1 2 5m scale 1:100 @A3

Redwoods

address. 4 Grosvenor way - E5 9ND - London.
tel. 0203781 8008
mail. office@redwoodsprojects.co.uk
web. www.redwoodsprojects.co.uk



Any errors on Dimensions to be reported to the Architect prior to commencement of Works. Dimensions and areas are based on survey information. This drawing is copyright © Redwoods Projects. All dimensions to be checked on site Prior work,

ADDRESS: 146 HIGH ROAD, LONDON N15 6JN, UK


TITLE: PROPOSAL ELEVATIONS

PROJECT No 889 | Date: 12-01-2023

NAME: P 03

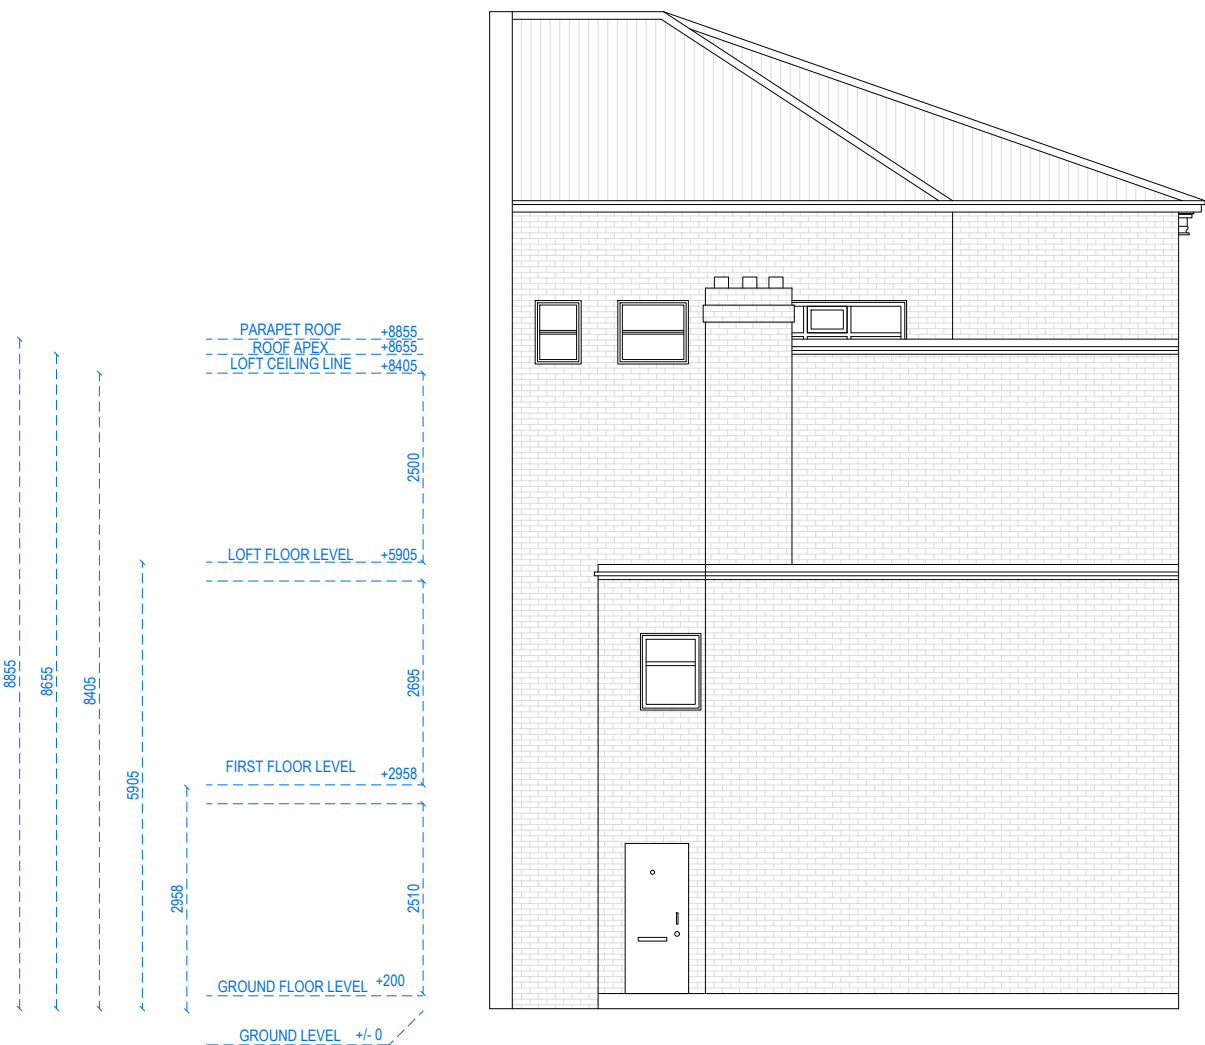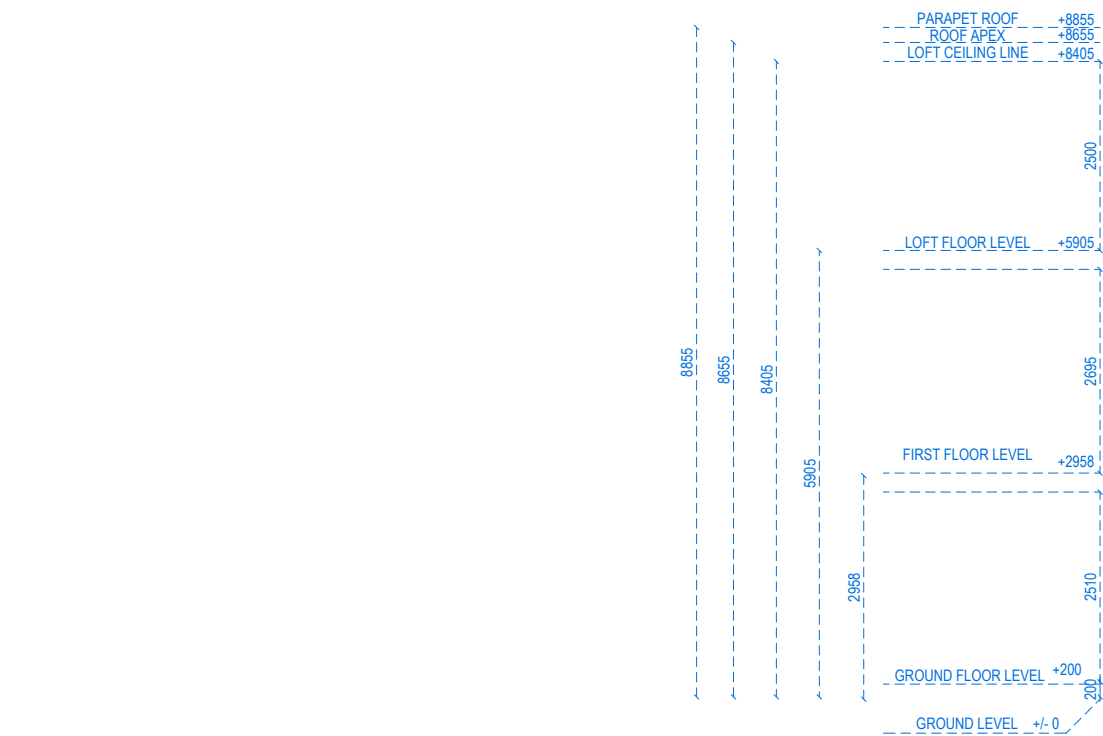

LEFT SIDE ELEVATION

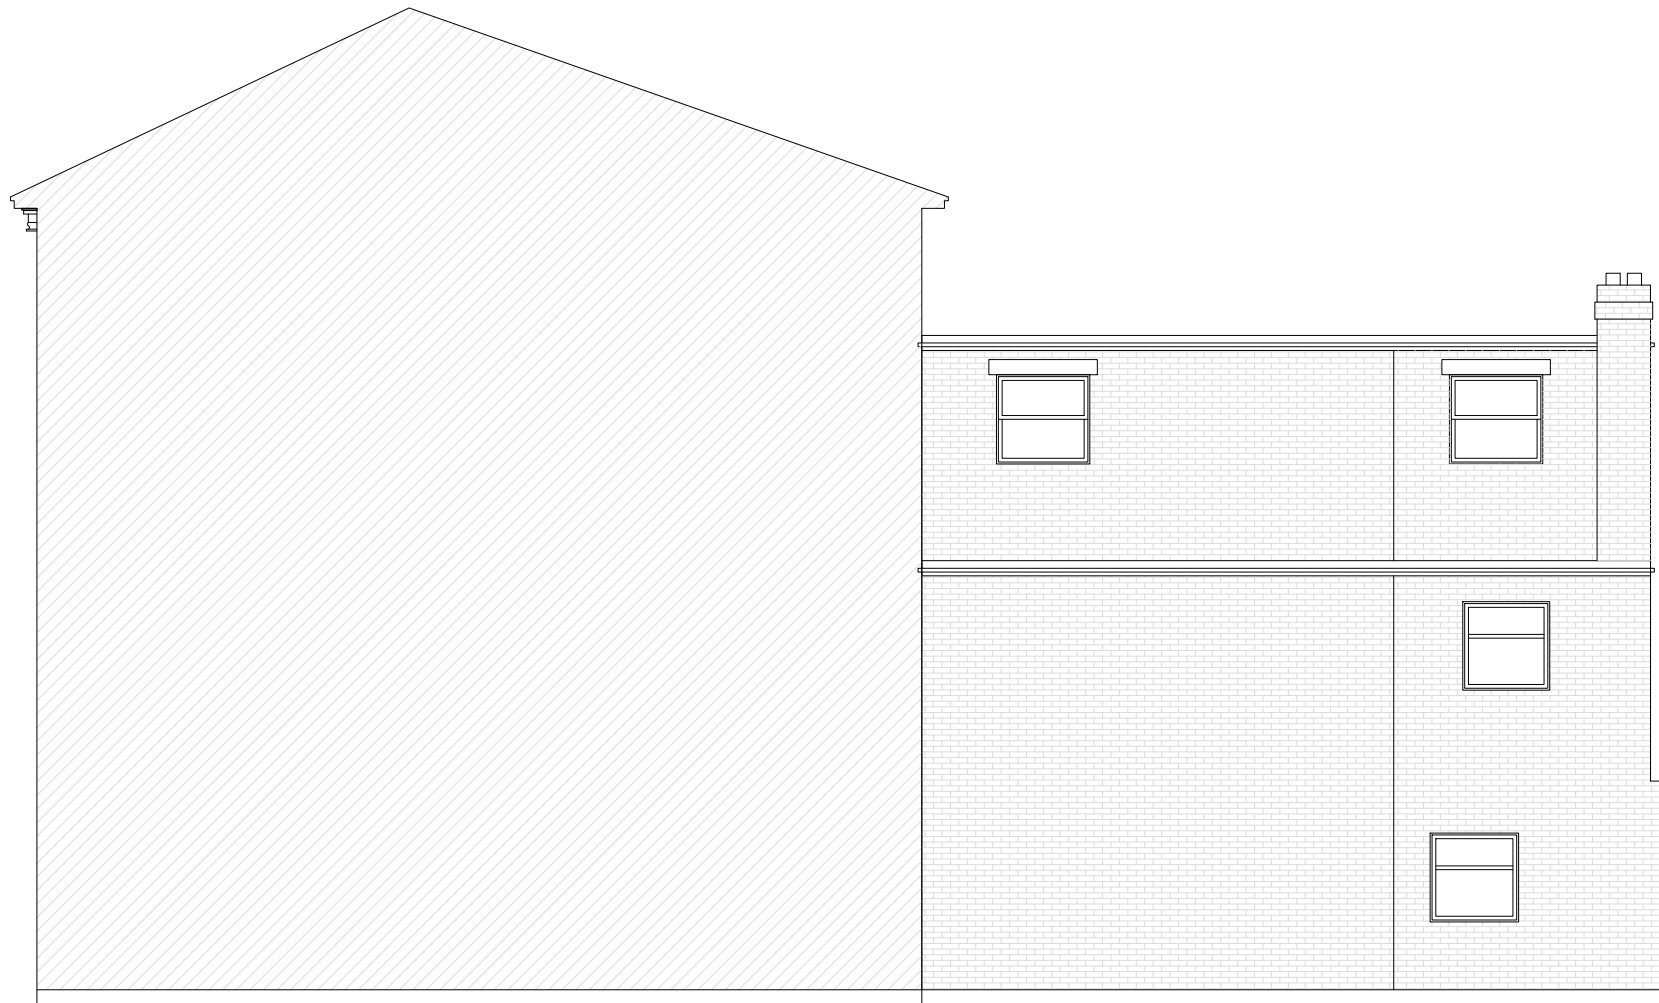

REAR ELEVATION



address. 4 Grosvenor way - E5 9ND - London.
tel. 0203781 8008
mail. office@redwoodsprojects.co.uk
web. www.redwoodsprojects.co.uk

Any errors on Dimensions to be reported to the Architect prior to commencement of Works. Dimensions and areas are based on survey information. This drawing is copyright © Redwoods Projects. All dimensions to be checked on site Prior work,

ADDRESS:

146 HIGH ROAD, LONDON
N15 6JN, UK


TITLE:

PROPOSAL
ELEVATIONS


PROJECT No 889 | Date: 12-01-2023

NAME:

P 04

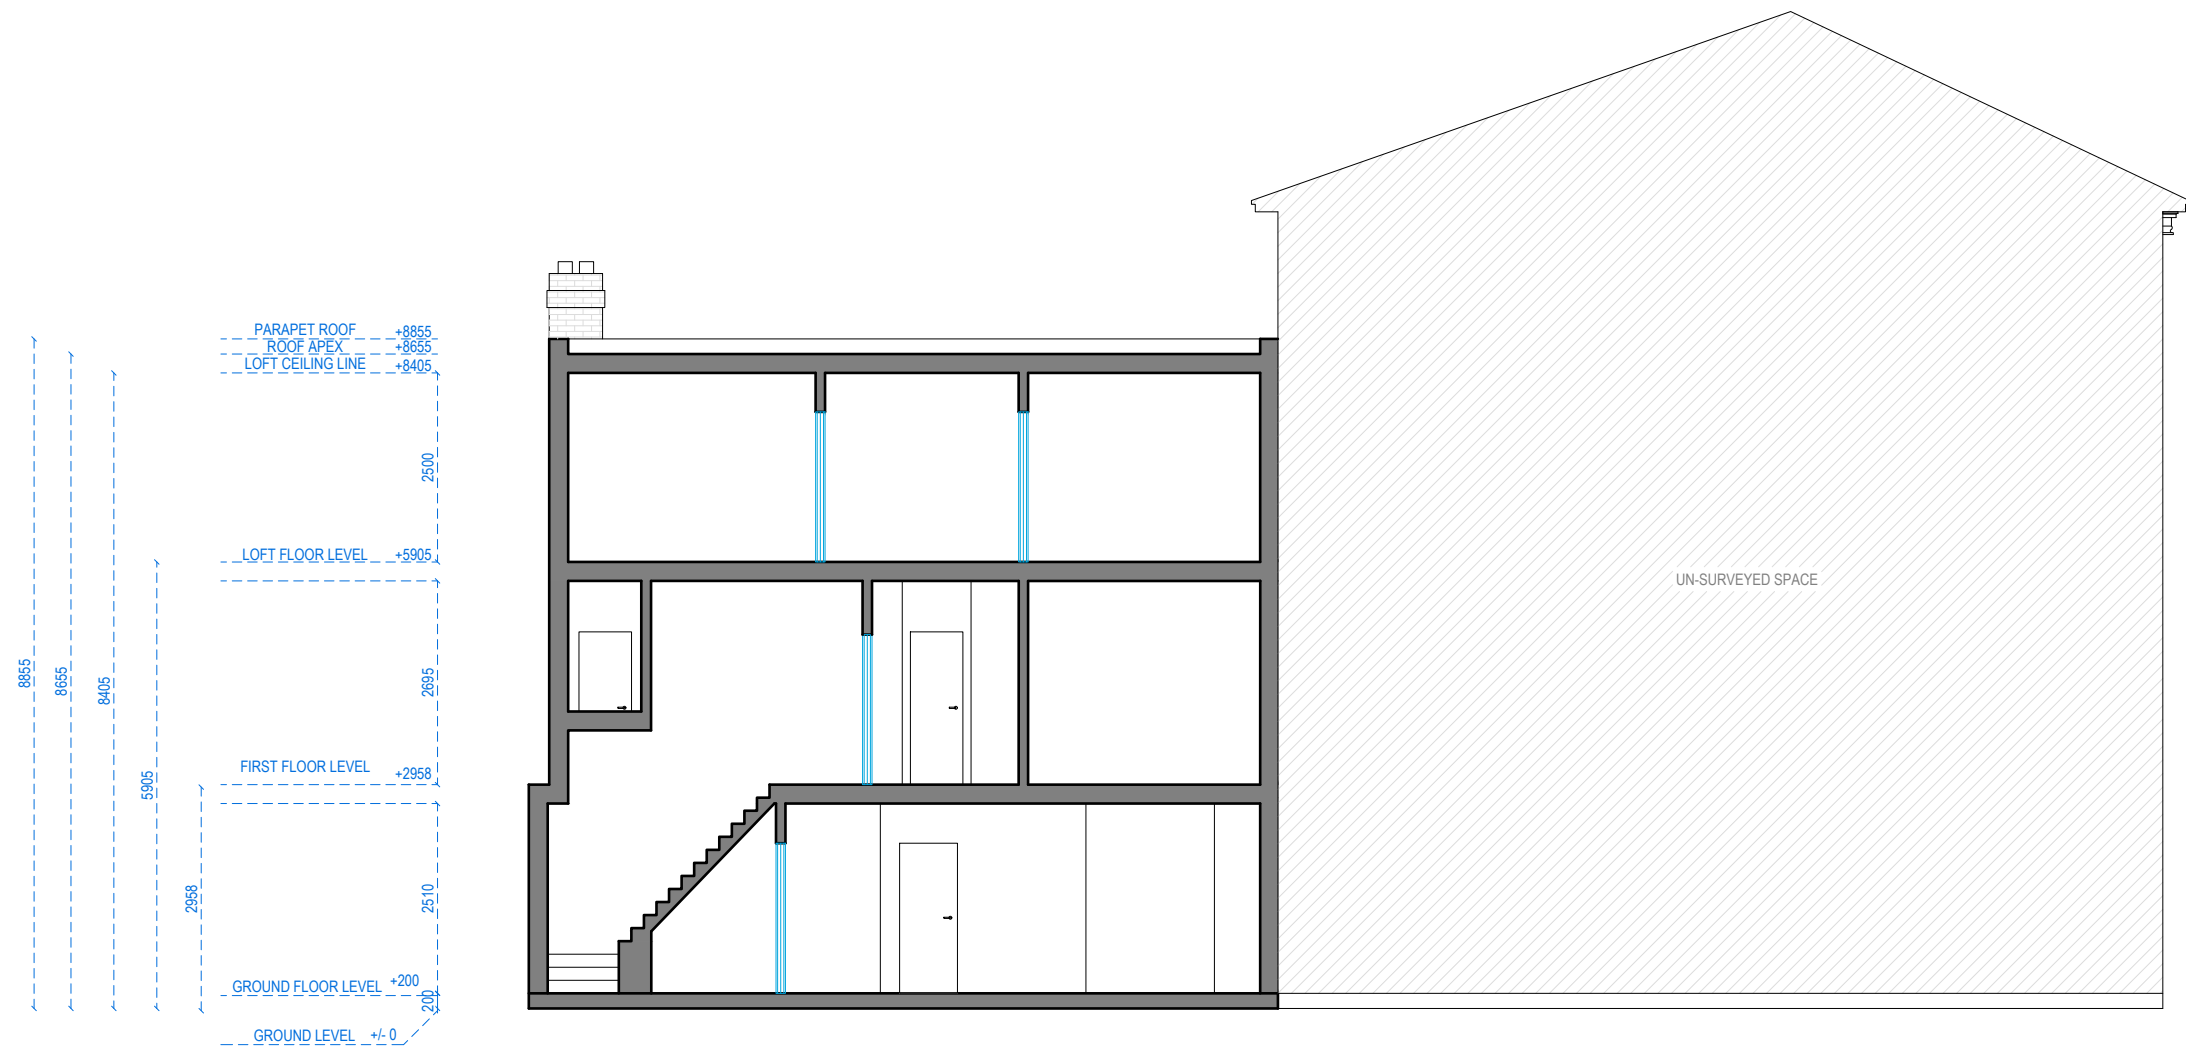

SECTION AA

 

address. 4 Grosvenor way - E5 9ND - London.
tel. 0203781 8008
mail. office@redwoodsprojects.co.uk
web. www.redwoodsprojects.co.uk

Any errors on Dimensions to be reported to the Architect prior to commencement of Works. Dimensions and areas are based on survey information. This drawing is copyright © Redwoods Projects. All dimensions to be checked on site Prior work,

ADDRESS:

TITLE:

PROJECT No

NAME:

146 HIGH ROAD, LONDON
N15 6JN, UK

PROPOSAL
SECTION

Date: 12-01-2023

P 05