



info@akart.co.uk
Unit 119 Omega Works 4
Roach Road London E3 2PF
+44 7456159367

SISTERS SPA
N17 6AG

CLIENT SISTERS SPA
PROJECT 419 Lordship Ln,
LOCATION London N17 6AG


DRAWING NO 005
SCALE 1/50
PAPER SIZE A1
DATE 14.02.2023

EXISTING FACADE

SUBMISSION & REVISION	
DATE	DESCRIPTION
TEXT	

GENERAL NOTES

1. THESE ARE PRELIMINARY DRAWINGS FOR CONSTRUCTION PURPOSES. DRAWING IS FOR DESIGN INTENT ONLY.
2. CONTRACTOR/SUPPLIER/MANUFACTURER IS OBLIGED TO CHECK ALL DIMENSIONS AND QUANTITIES ON SITE BEFORE PRODUCTION.
3. CONTRACTOR/SUPPLIER/MANUFACTURER IS OBLIGED TO REPORT ANY DISCREPANCIES AND OMISSIONS TO DESIGNERS.
4. ANY ERRORS, DISCREPANCIES AND OMISSIONS TO DESIGNERS, ELECTRICAL SERVICES DRAWINGS OR INFORMATION.
5. ALL CONSULTANTS INFORMATION TO BE REFERRED TO, TO ENSURE ALL DRAWINGS AND DESIGNS ARE COPYRIGHT TO AKART AND MAY NOT BE REPRODUCED OR COPIED WITHOUT PRIOR AGREEMENT.
6. ALL DESKTOP CONCEPTS ARE THE SOLE PROPERTY OF AKART AND MAY NOT BE ADAPTED, COPIED OR REPRODUCED WITH OUR WRITTEN PERMISSION.
7. THESE DRAWINGS ARE SUBJECT TO UPDATE, REVISIONS AND CHANGE BASED ON ANY RECOMMENDATION FROM STATUTORY AUTHORITIES.
8. CLIENT CAN CHOOSE SIMILAR OR DIFFERENT MATERIALS/PRODUCTS FROM THE SUPPLIER.
9. CONTRACTOR/SUPPLIER/MANUFACTURER MUST ORDER MATERIAL SAMPLES AND PRODUCT SAMPLES FOR DEMO. ALL MATERIALS PHYSICAL FORMS AND IMAGES MIGHT BE DIFFERENT FROM PHYSICAL MATERIALS.
10. ALL MATERIAL SAMPLES, PRODUCTS SAMPLES, CALCULATIONS AND ORDER, SHIPMENT, MONTAGE AND DEFECTS.
11. AKART IS NOT RESPONSIBLE FOR ANY MATERIAL AND PRODUCT MANUFACTURE & CONSTRUCTION.
12. THIS COPY HAS BEEN MADE BY AKART AUTHORIZATION PURSUANT TO THE COPYRIGHT ACT 1988. IT IS NOT TO BE REPRODUCED OR COPIED UNLESS THAT ACT PROVIDES A RELEVANT EXCEPTION TO COPYRIGHT. THE COPY MUST NOT BE COPIED WITHOUT THE PRIOR PERMISSION OF THE COPYRIGHT.

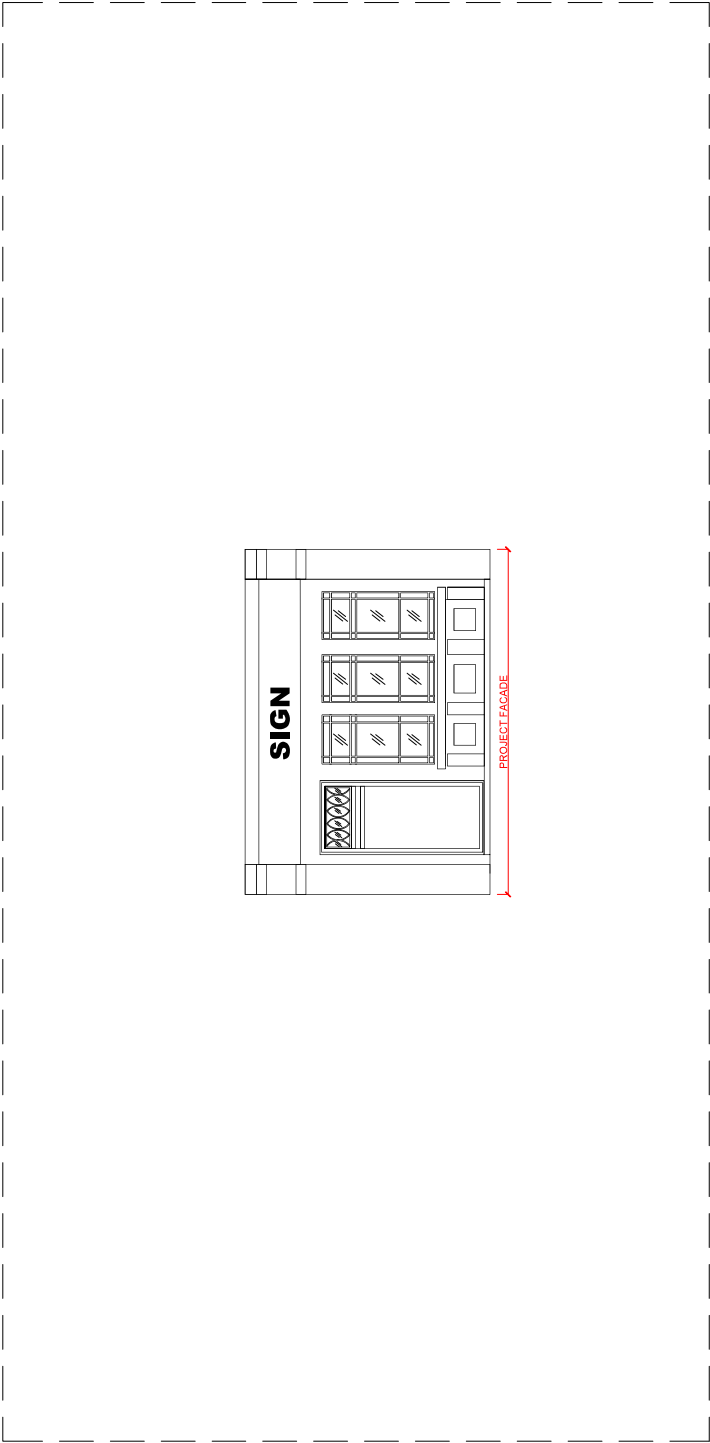

FRONT ELEVATION

