



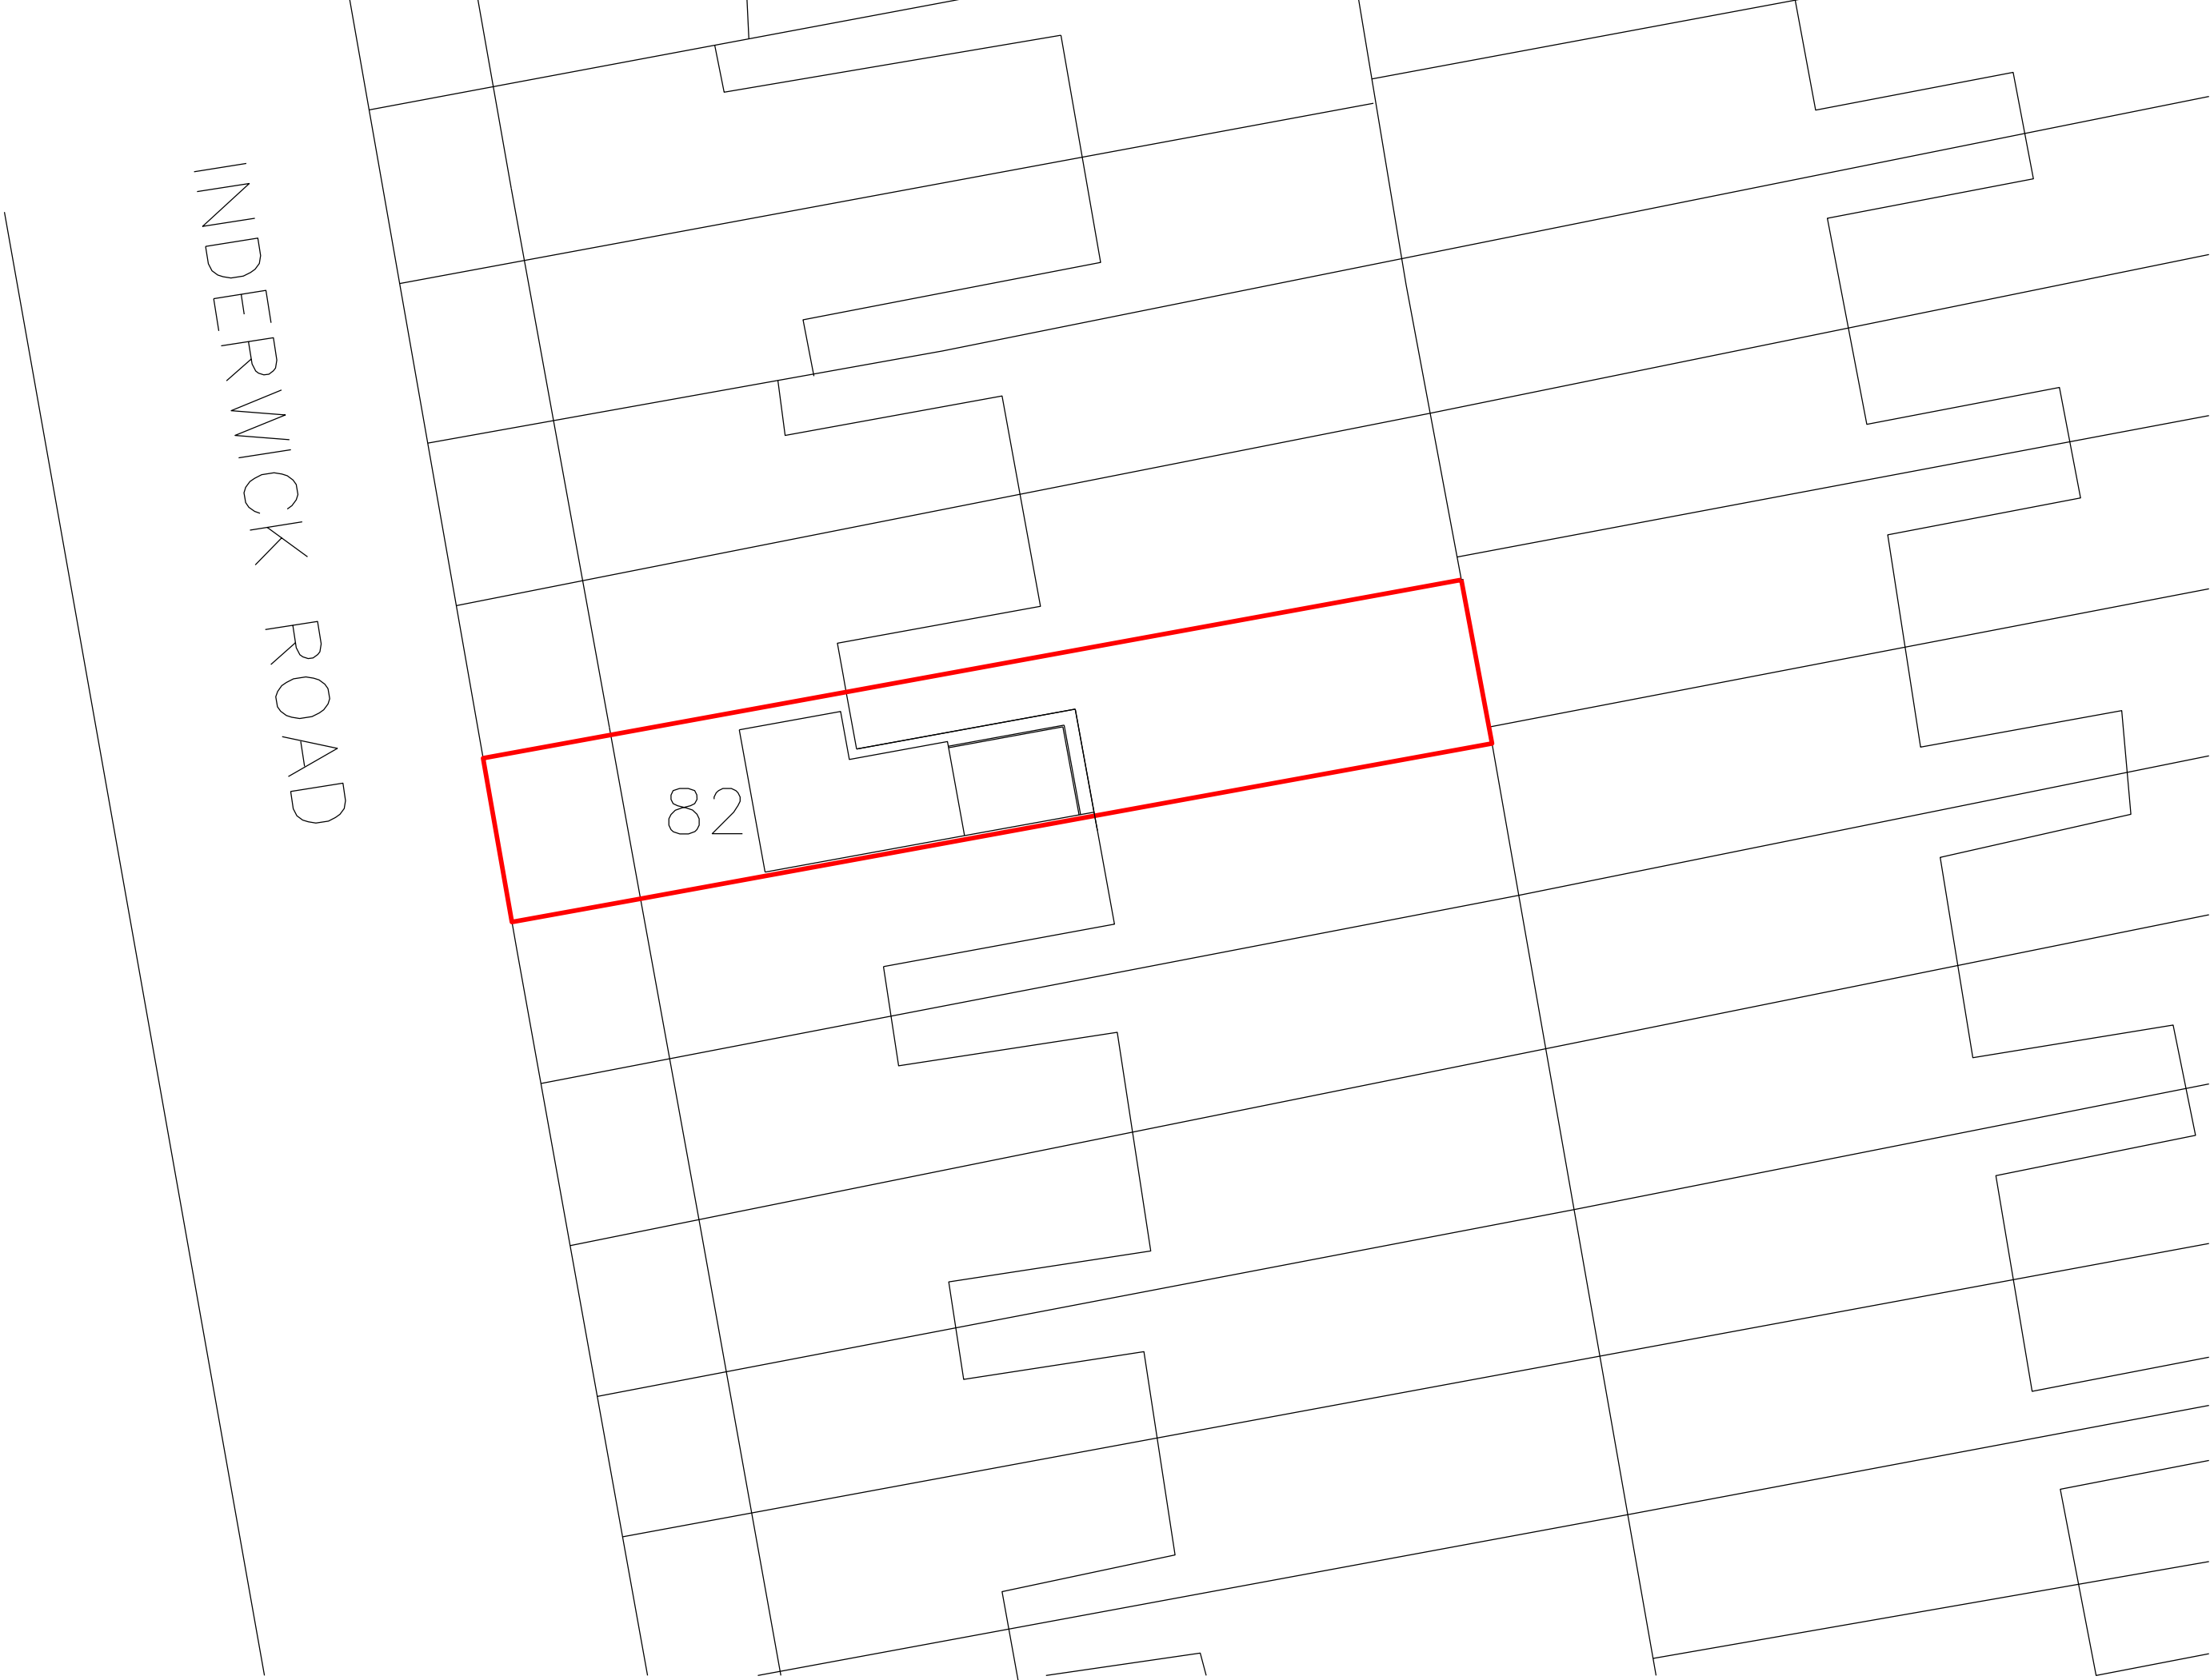

THIS DRAWING IS PROTECTED BY COPYRIGHT AND MUST NOT BE COPIED OR REPRODUCED WITHOUT THE WRITTEN CONSENT OF MAROOD ARCHITECTS. ALL DIMENSIONS AND REFS TO BE CHECKED ON SITE. NORTH POINTS SHOWN ARE INDICATIVE.

SITE SPECIFIC HAZARDS
IN ACCORDANCE WITH THE REQUIREMENTS OF THE CON-REGULATIONS 2007 THE FOLLOWING SIGNIFICANT RESIDUAL HAZARDS HAVE NOT BEEN DISCLOSED OUT OF THIS PROJECT AND MUST BE TAKEN INTO CONSIDERATION BY CONTRACTORS PLANNING TO UNDERTAKE THE WORKS SHOWN ON THIS DRAWING.

 

APPLICATION SITE
BOUNDARY AREA

REV	DATE	NOTES	INT.
CLIENT			
M&B LAND INVESTMENT LTD			
PROJECT			
LOFT CONVERSION & TERRACE AT 82 GF UNIT INDERWICK ROAD, LONDON N8 9JY			
DRAWING TITLE			
SITE PLAN			
AS PROPOSED			
STATUS			
PLANNING			
DATE	DRAWN	CHECK	SCALE @ A3
27.02.23	NM		1:200
PROJECT NUMBER	UNIT / BLOCK	CL / SPB CODE	TYPE & NUMBER
			REVISION LETTER
DRAWING NO.			
221004		L	022
Site Location Plans	L	GA Plans	P
Sections	S	Details	D
		Elevations	E
		Public Realm	C

Marood Architects
43 VINCENT ROAD, DAGENHAM, RM9 6AS
T: 07737271335
Email: info@marood-architects.com
Web: www.marood-architects.com