


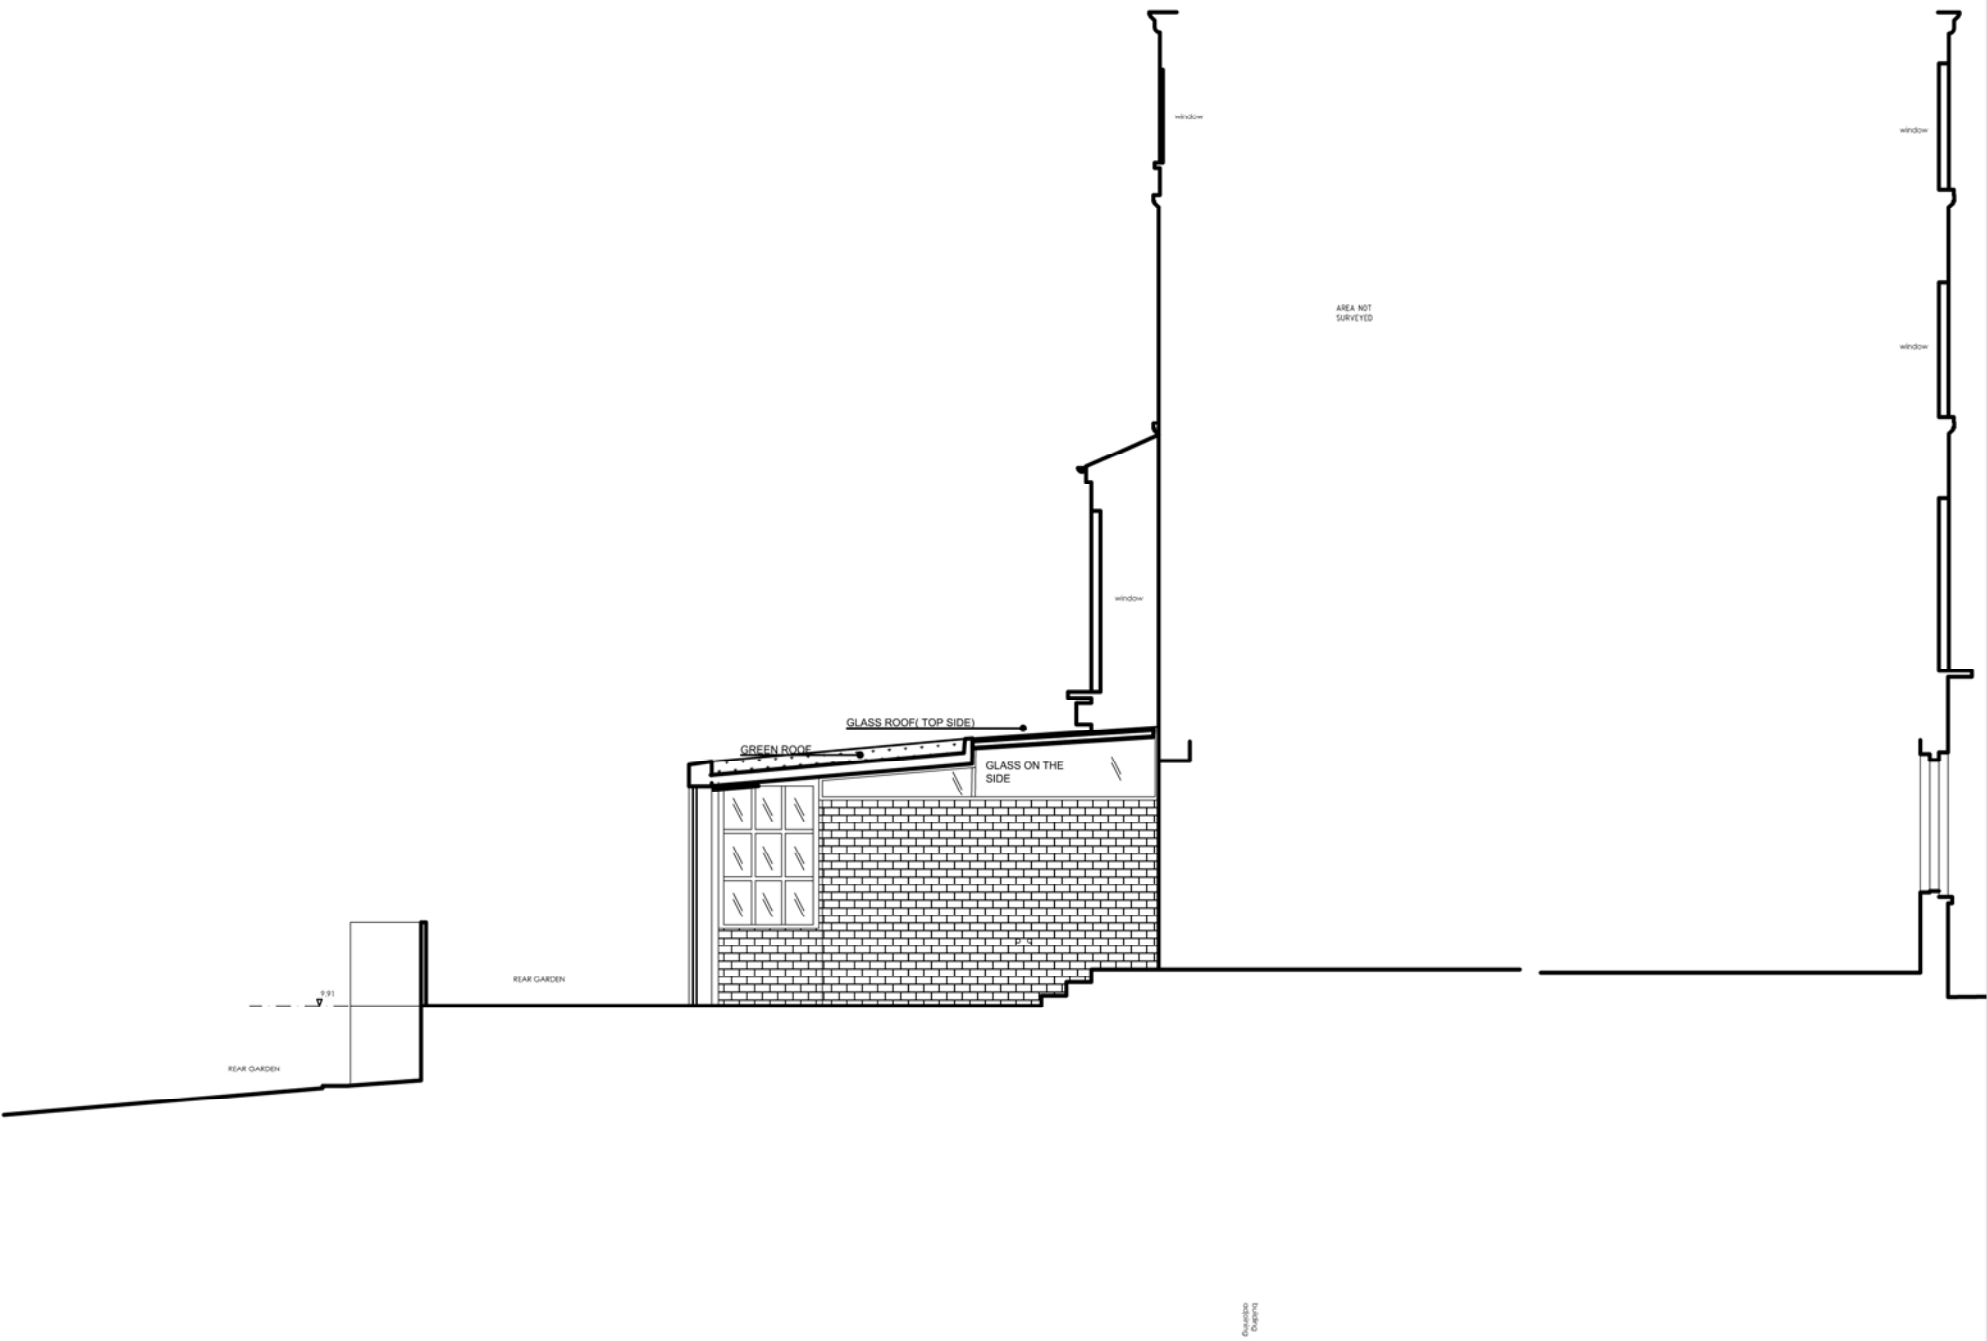

Indicative Only

REV	DATE	REV	WHO	REV	WHO	CHECK	CLIENT:	PROJECT:	SCALE:	DESIGN/DRAWN:	CHECKED:	DATE:	P-U-R-A Ltd 7 Torriano Mews NWS 2RZ - LONDON info.uk@p-u-r-a.com www.p-u-r-a.com +44-(0)2072 849 763
REV	DATE	BY	DESCRIPTION	CHK			CLIENT	N6 5DY	1:100	TN	CH	16.11.2022	
DRAWING STATUS:							P-U-R-A. LTD	DRAWING TITLE:	FORMAT:	PROJECT No:	DRAWING No:	REV:	
INFORMATION								NORTH ELEVATION AS PROPOSED	A3	0745	P303	E	