


- UNIT 11A  
AREA
- UNIT 11B  
AREA
- UNIT 11C  
AREA


Proposed Unit 11A plant  
deck over - 25sqm; see  
drawing A5XX

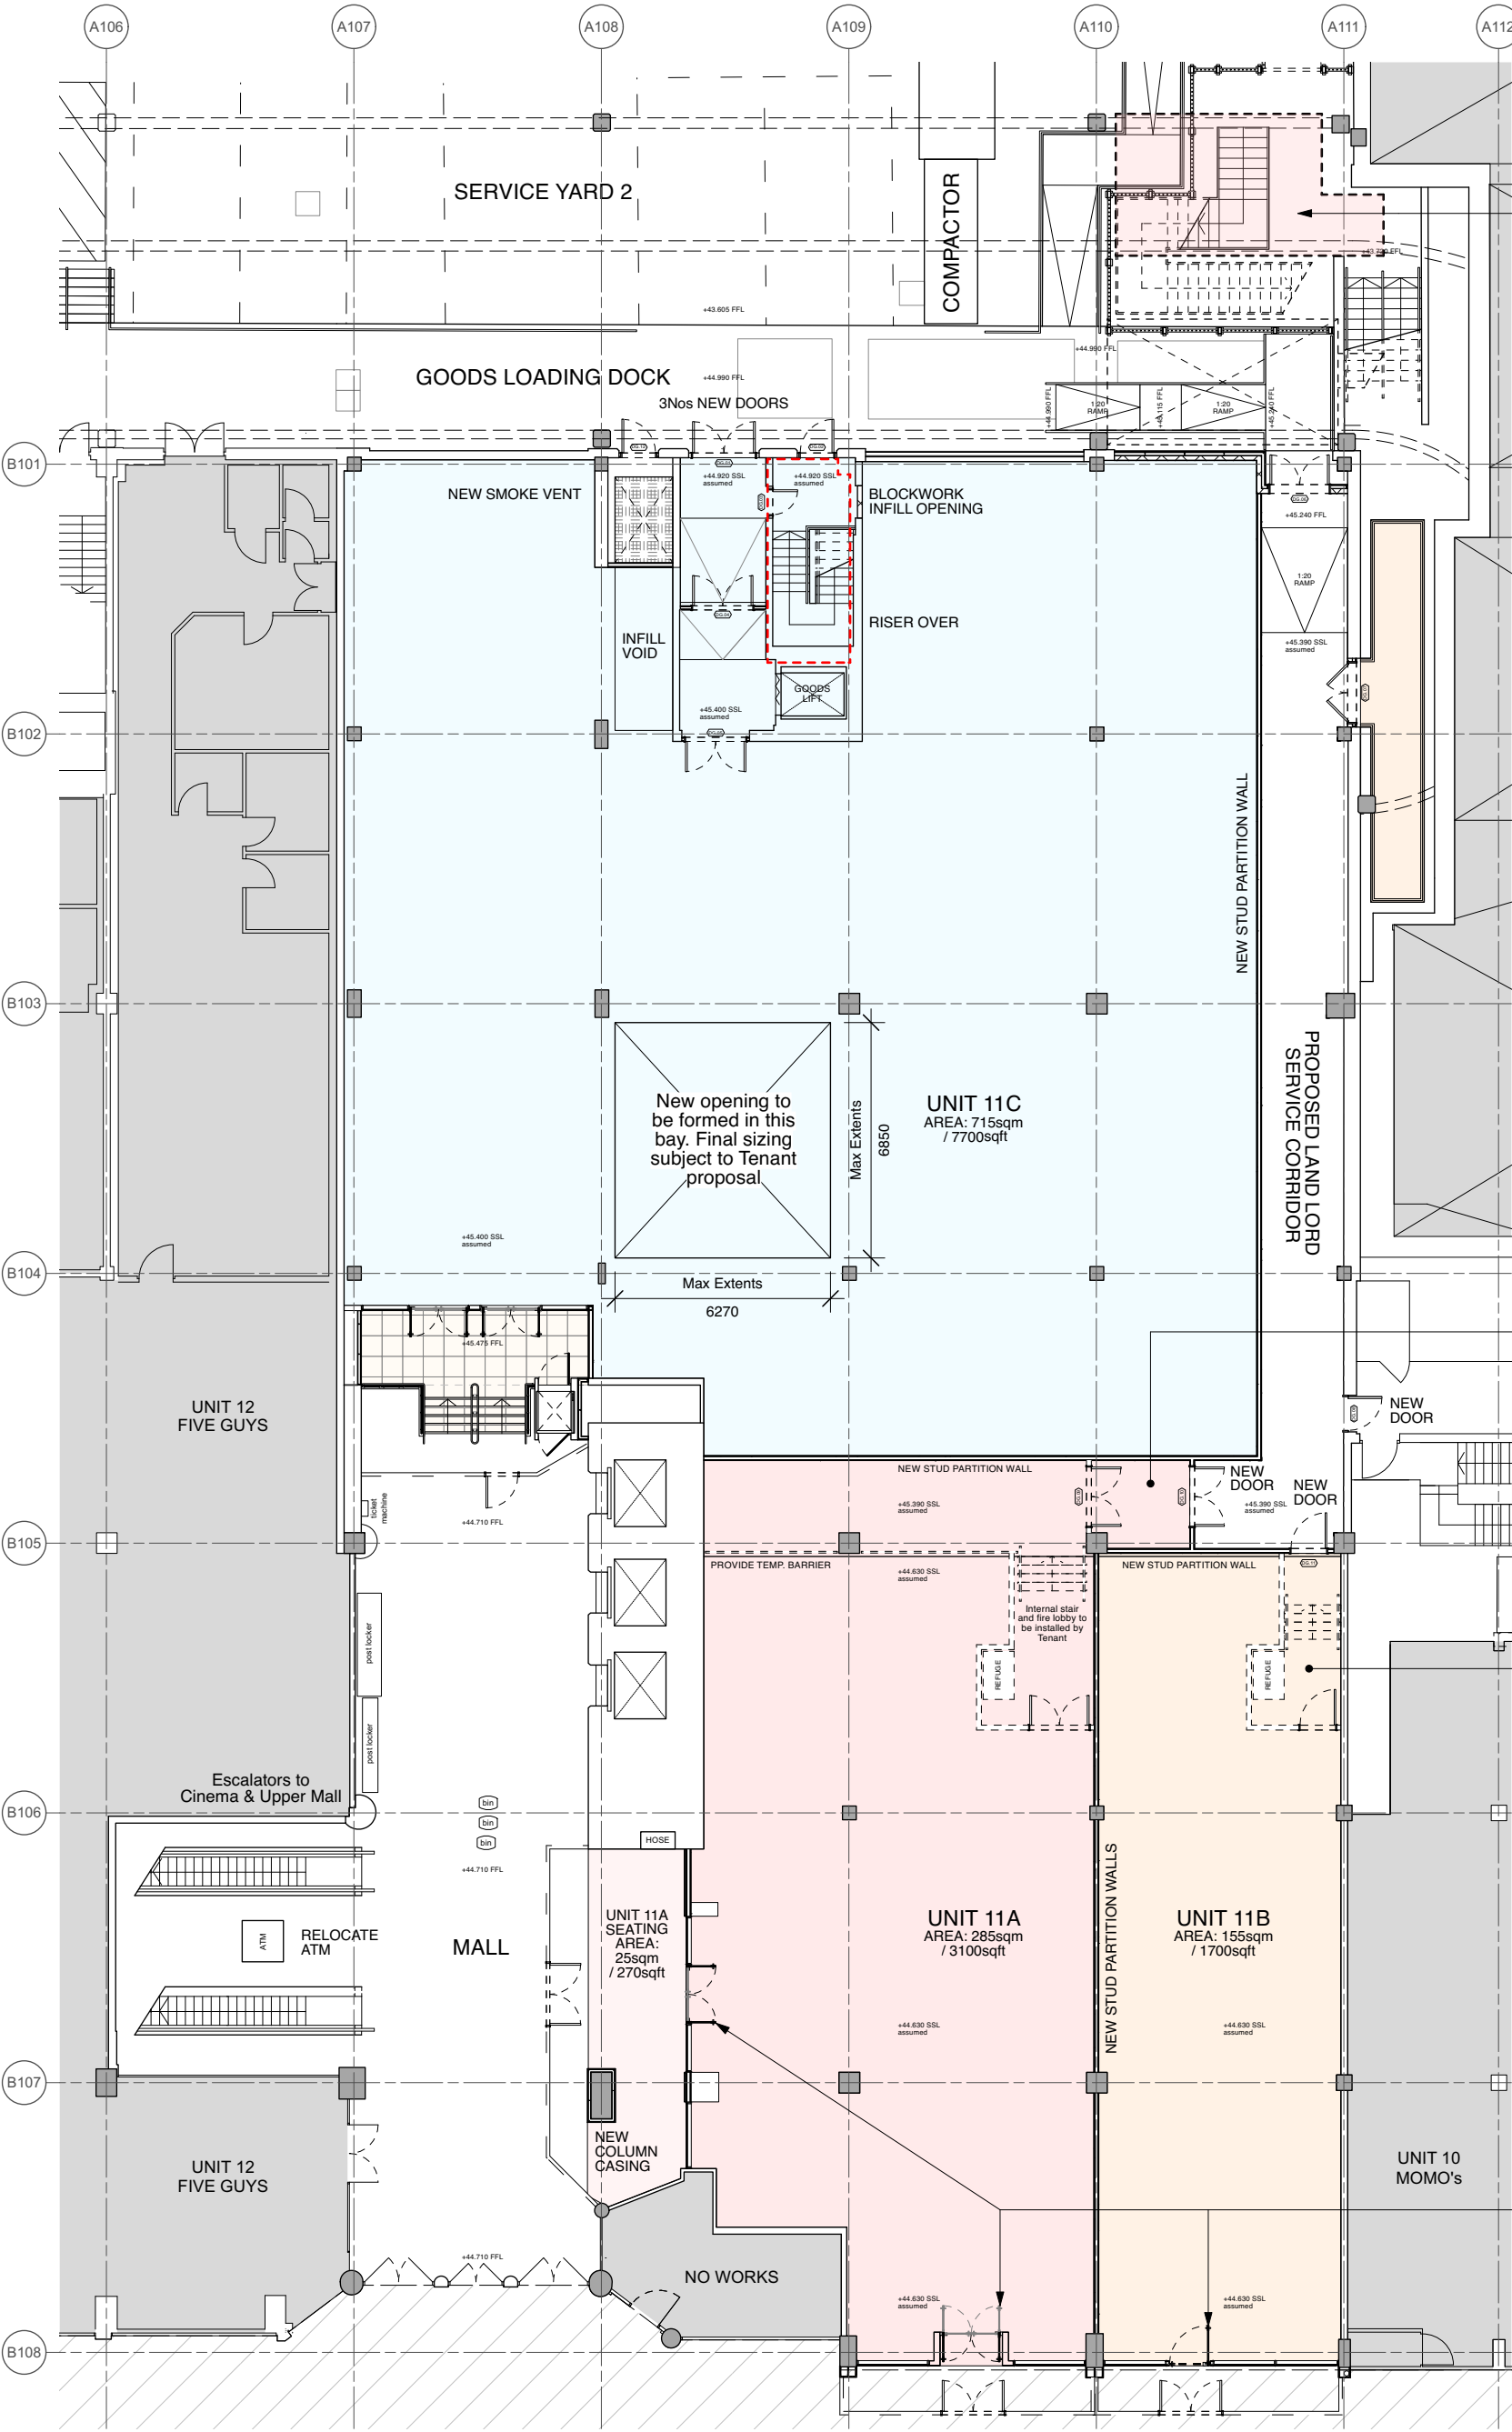

Internal fire lobby to be  
installed by Tenant

Internal stair and fire lobby  
to be installed by Tenant

New shopfronts to Unit 11A  
and Unit 11B; total 3Nos

 

**HFM**  
Architecture and  
Project Management

© HADDON FEW MONTUSCHI ARCHITECTS LTD.  
Do not scale from this drawing. Dimensions to be checked on site. Errors  
and omissions to be reported to the architect - if in doubt, ask.

CLIENT  
Capital & Regional

PROJECT  
The Mall Wood Green  
Unit 11 Split

PLANNING

DRAWING TITLE  
Proposed Ground Floor Plan

| SCALE    | PRINT SIZE | PROJECT    | REV |
|----------|------------|------------|-----|
| 1:200    | A3         | 3432H      |     |
| DATE     | BY         | DRAWING NO | REV |
| 10.02.23 | na         | P-A100     | A   |

A dg 20.02.23 Drawings updated following Design  
Development exercise

3432H WG\_U11 Split [CURRENT].vwpx