



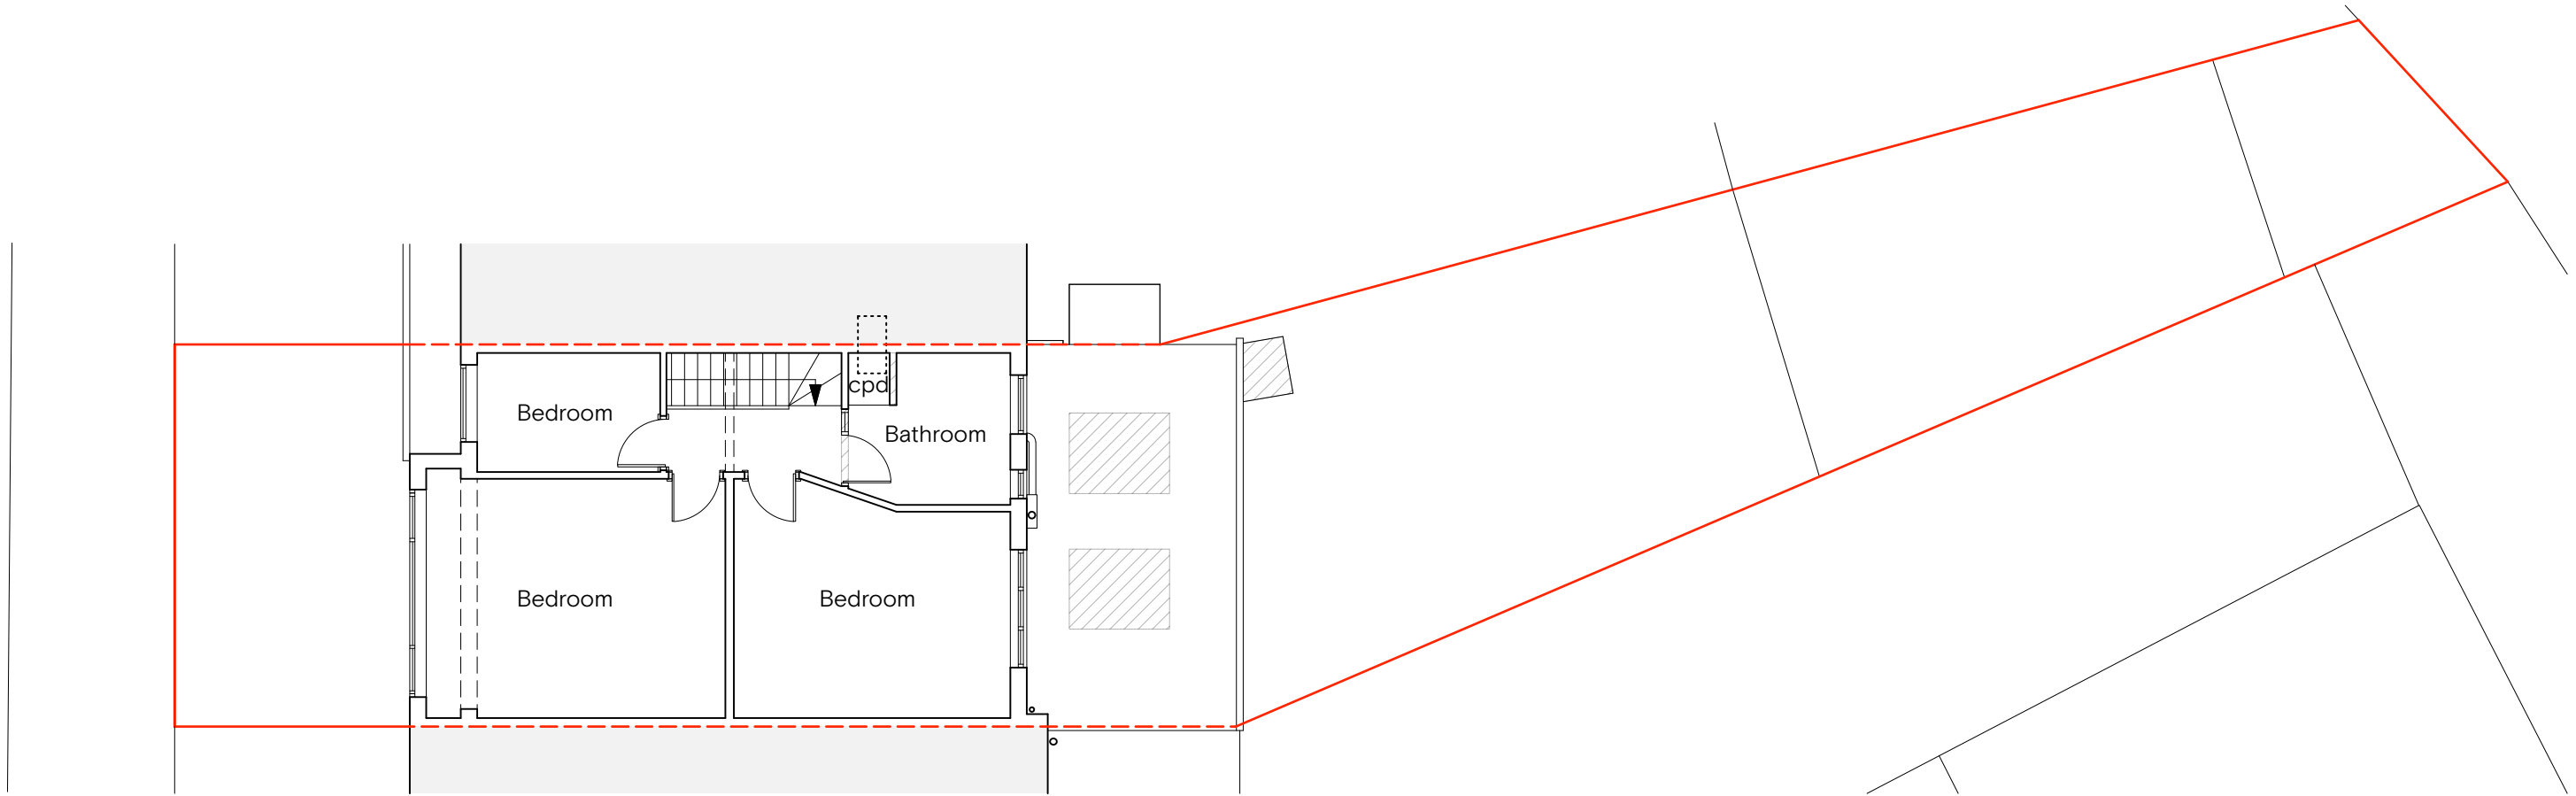


First Floor Plan

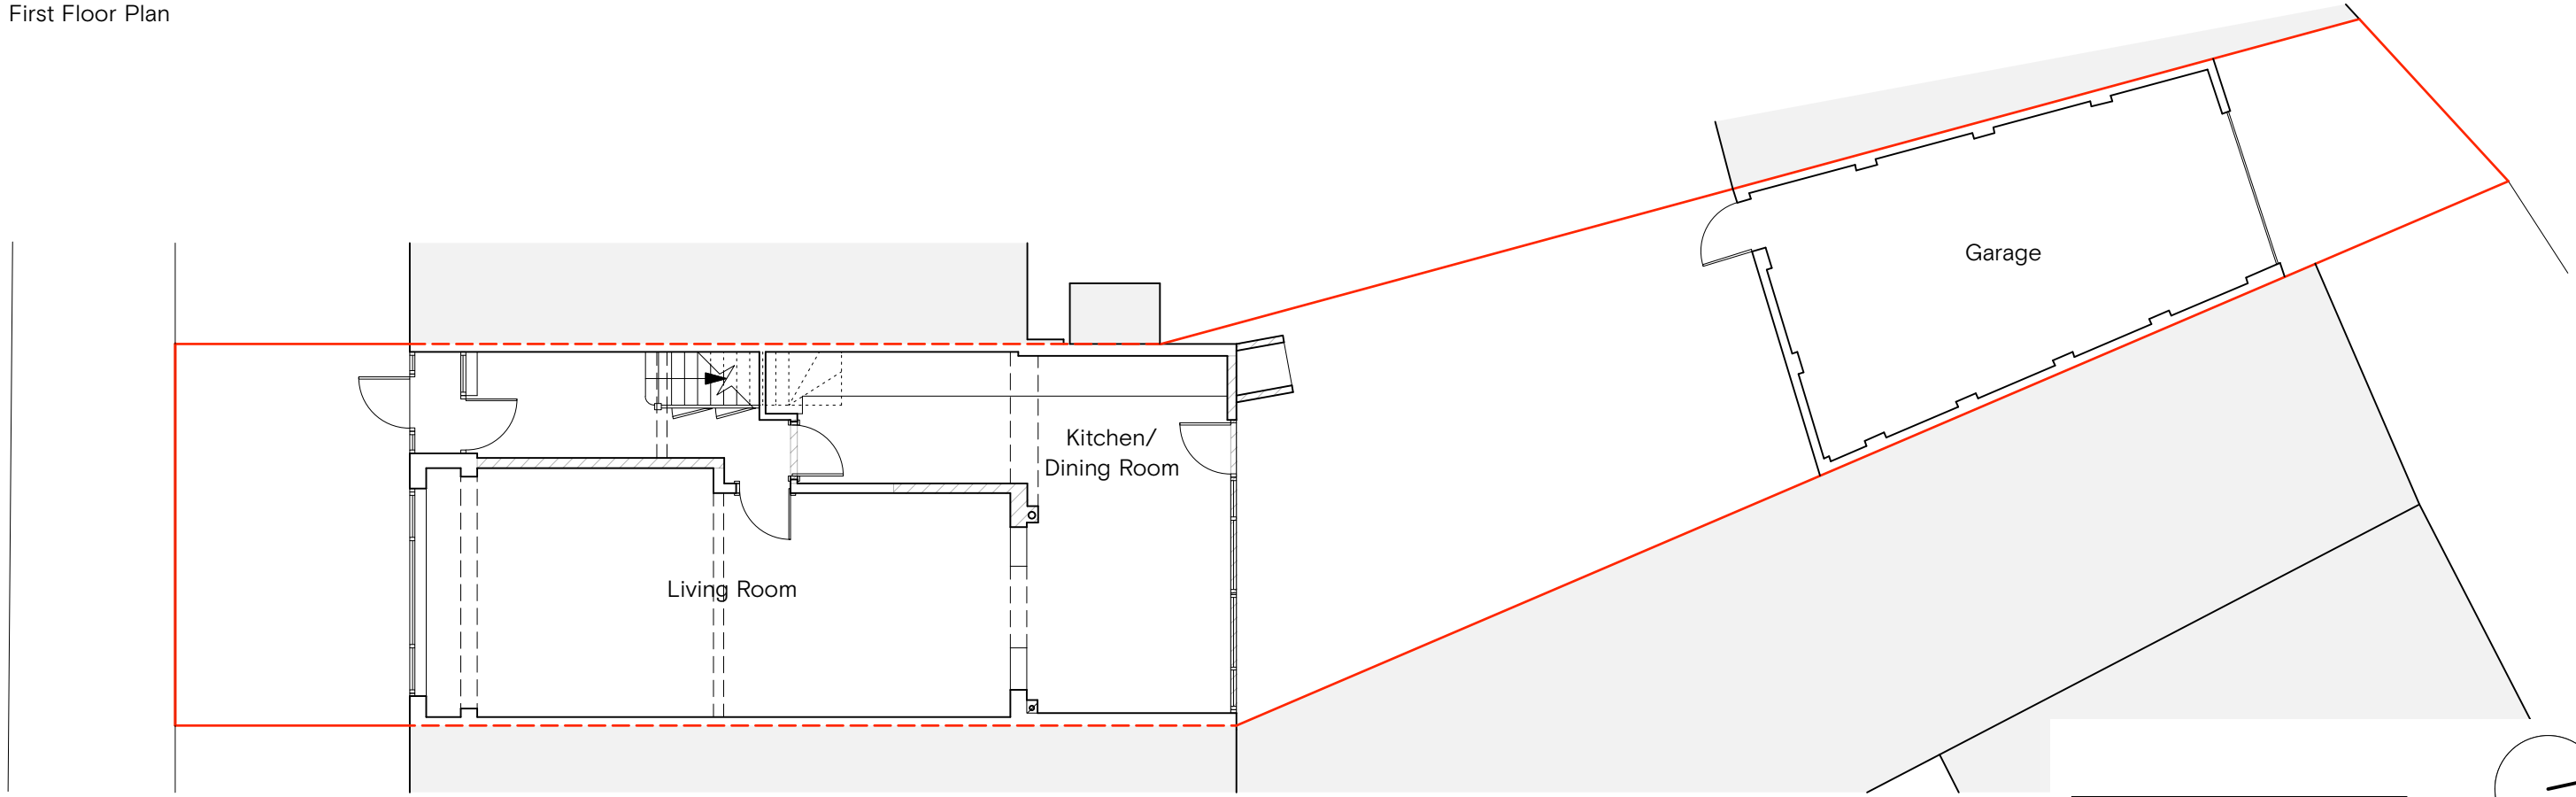


Ground Floor Plan



CLEMENTS & PORTER ARCHITECTS	Notes Demolition Hatch				Project	5 Southdown Villas, London, N15 3SS	Scale	1:100@A3
								Date.
					Title	Ground + First Floor Plan Existing	Drawn By	AS
							Drawing No.	1085.001
		A: 63 Rivington Street, London, EC2A 3QQ E: info@clementsporter.co.uk T: 020 7739 5799 W: www.clementsporter.co.uk			Revision	Date	Description	Do not scale from this drawing This drawing is copyright

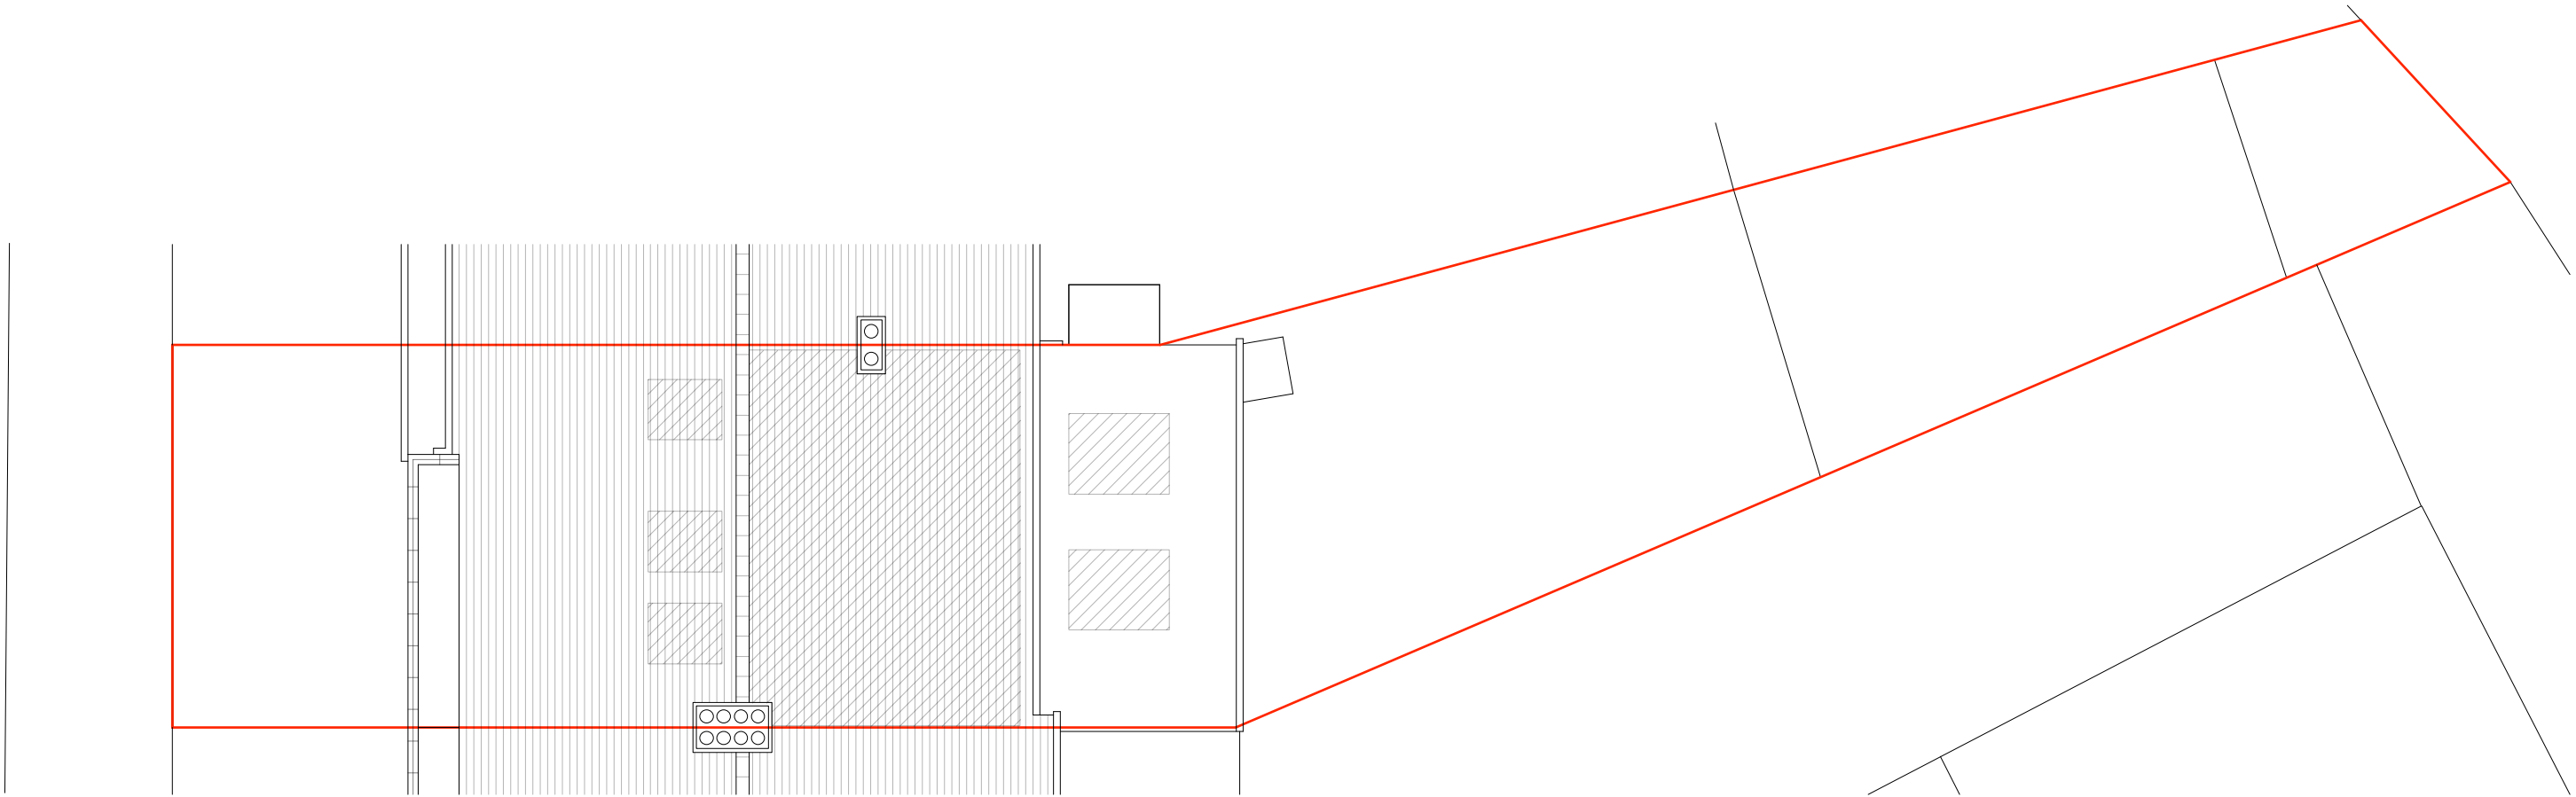

Roof Plan

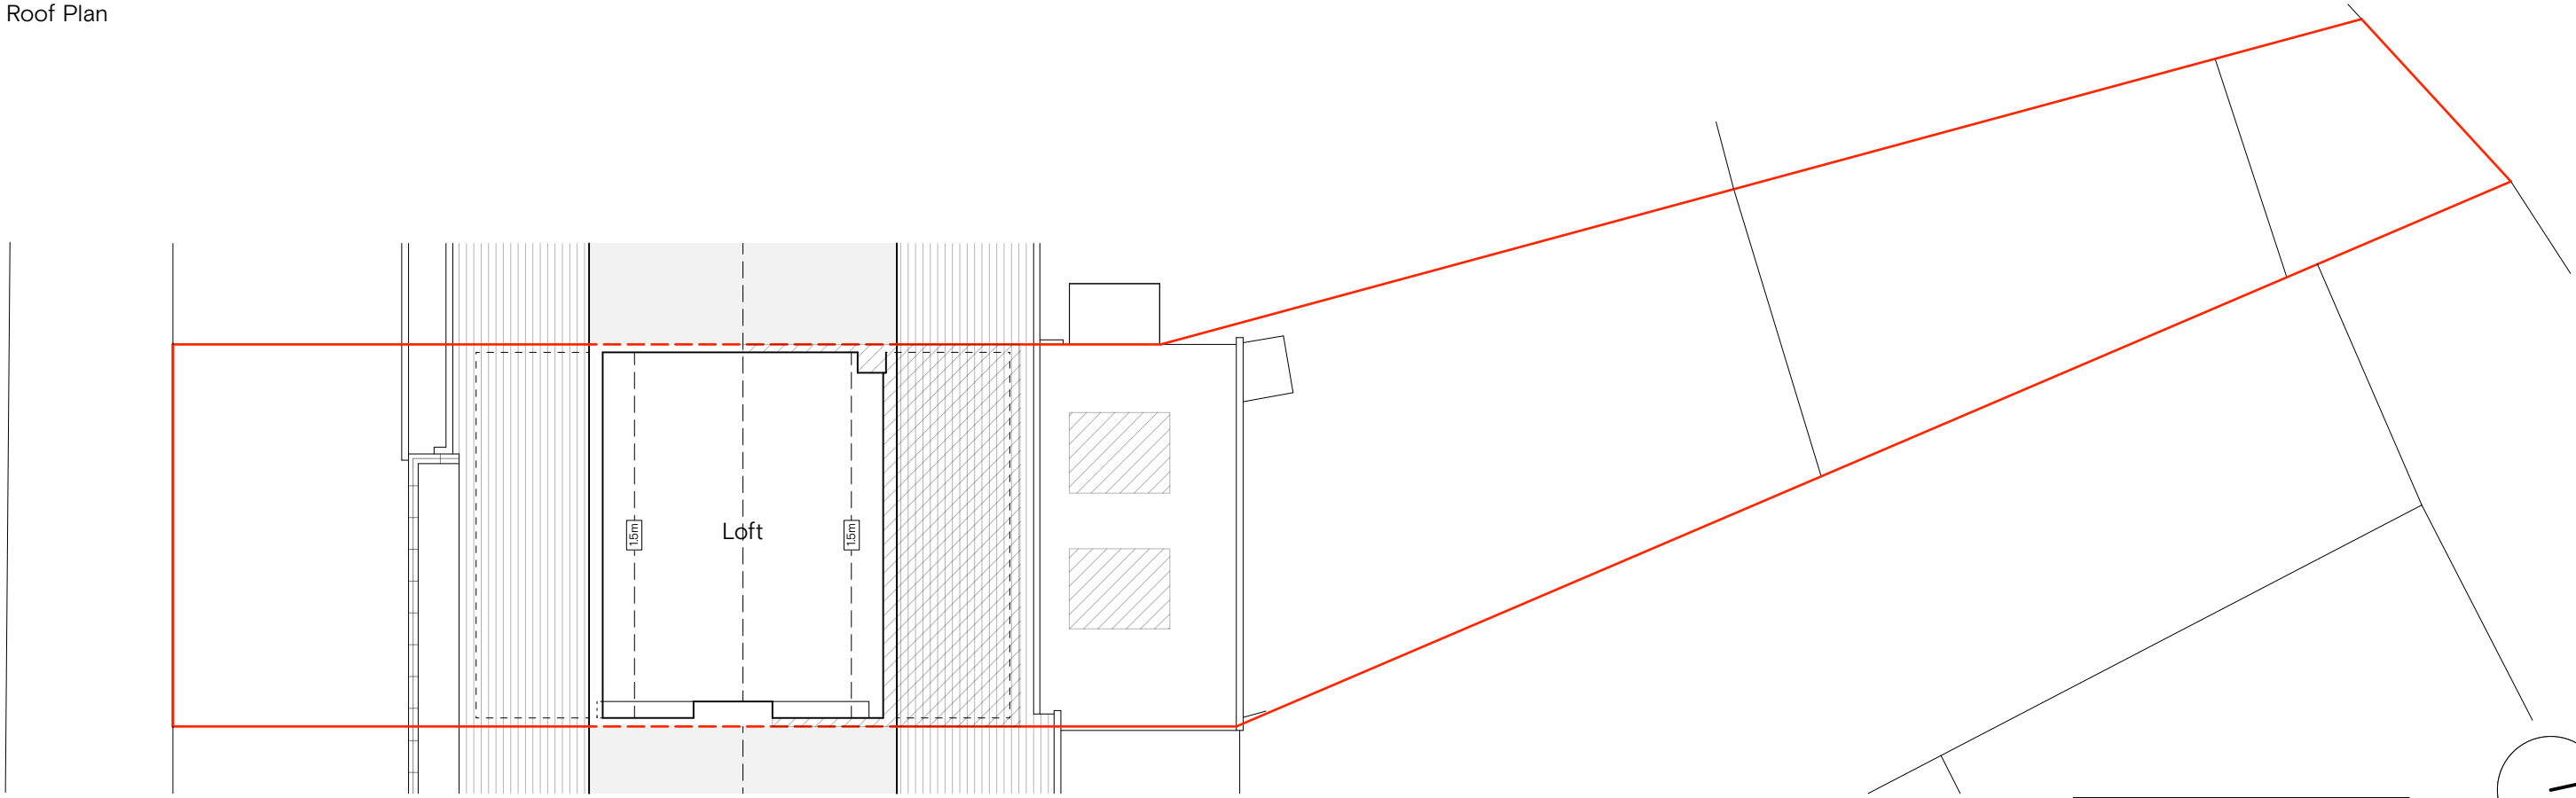

Second Floor Plan

1m 5m

